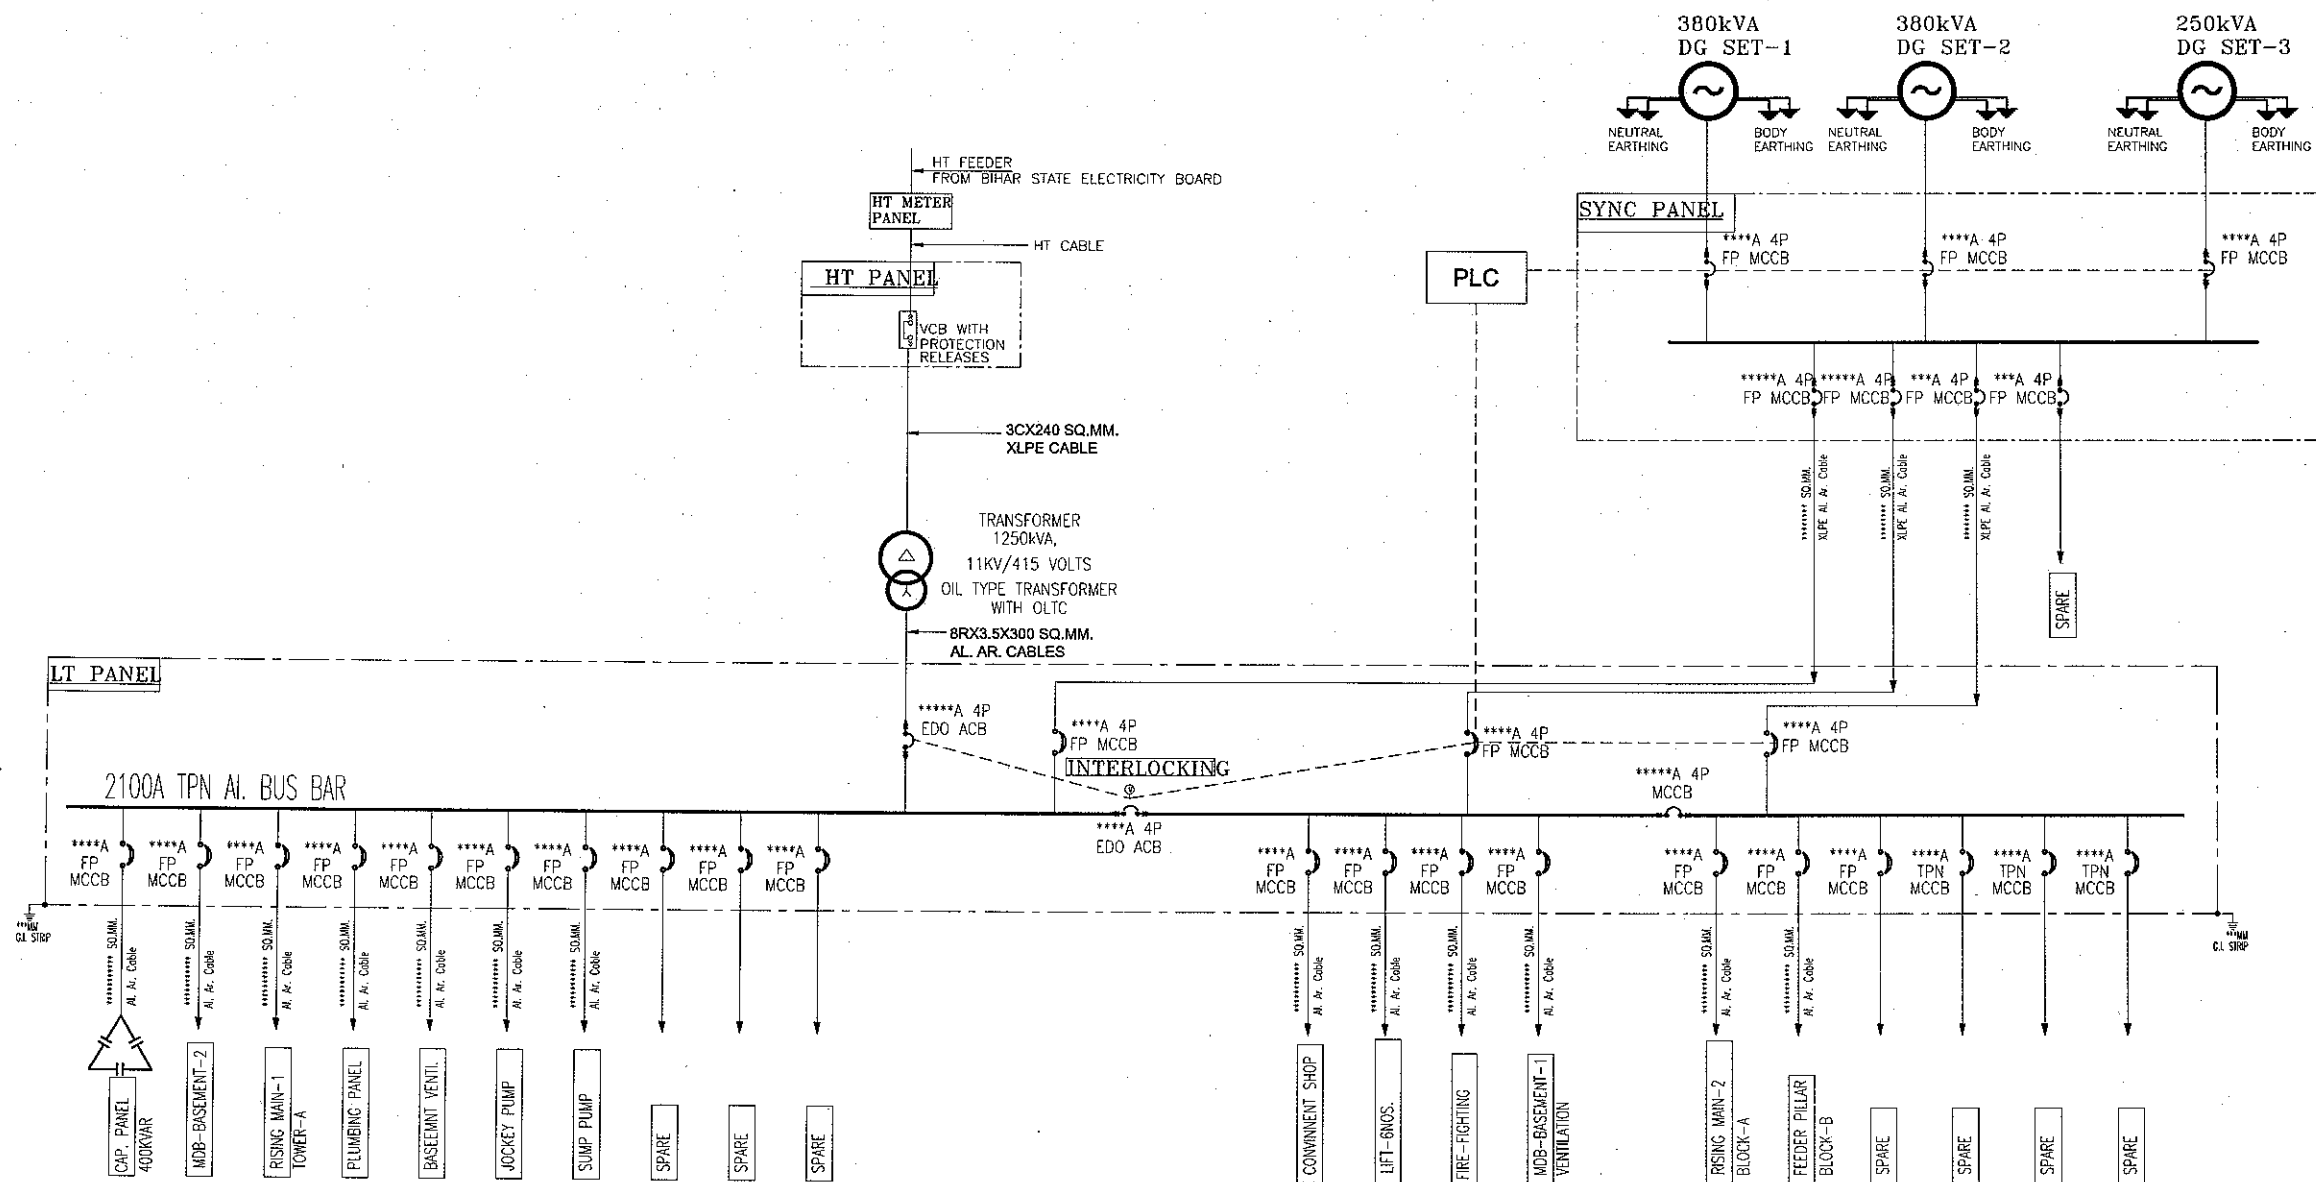


CONCEPTUAL SUB-STATION

NOTE:- ALL DIMENSION ARE IN MM

OWNER:-
M/S SAI FORTUNE DEVELOPERS PRIVATE LIMITED AT
J-3/196, DDA FLATS, KALKAJI, DELHI-110010.

ARCHITECT'S SIGNATURE :- OWNER'S SIGNATURE :-

PROJECT :-
PROPOSED SUBMISSION GROUP HOUSING PROJECT APRAMEYA
ENCLAVE AT KHASRA NO:- 1266, 1267, 1270, 1271 & 1272 AT VILLAGE
NOOR NAGAR RAJNAGAR EXTRNSION GHAZIABAD.

PROJECT CONSULTANTS :-
HOLISTICS URBAN INNOVATIONS PVT. LTD.
PLANNING & ARCHITECTURE EPC & KEPC ACTIVITIES
GREEN & ENERGY SERVICES BUILDING TECH. SERVICES,
THE CORENTHUM, TOWER- A-41, SEC.- 62, NOIDA 201 301
PH.- 0120-4527777, FAX- 0120-4527788

HOLISTICS
URBAN INNOVATIONS

ELECTRICAL CONSULTANTS :-

NATURE OF DRAWING:-

SINGLE LINE DIAGRAM

DRG. NO.	EL-02	DATE	09-08-2017	NORTH :-
DRG. TITLE	SLD	SCALE	1:200	N
		REMARKS		
		A	0	0
		0	0	2