



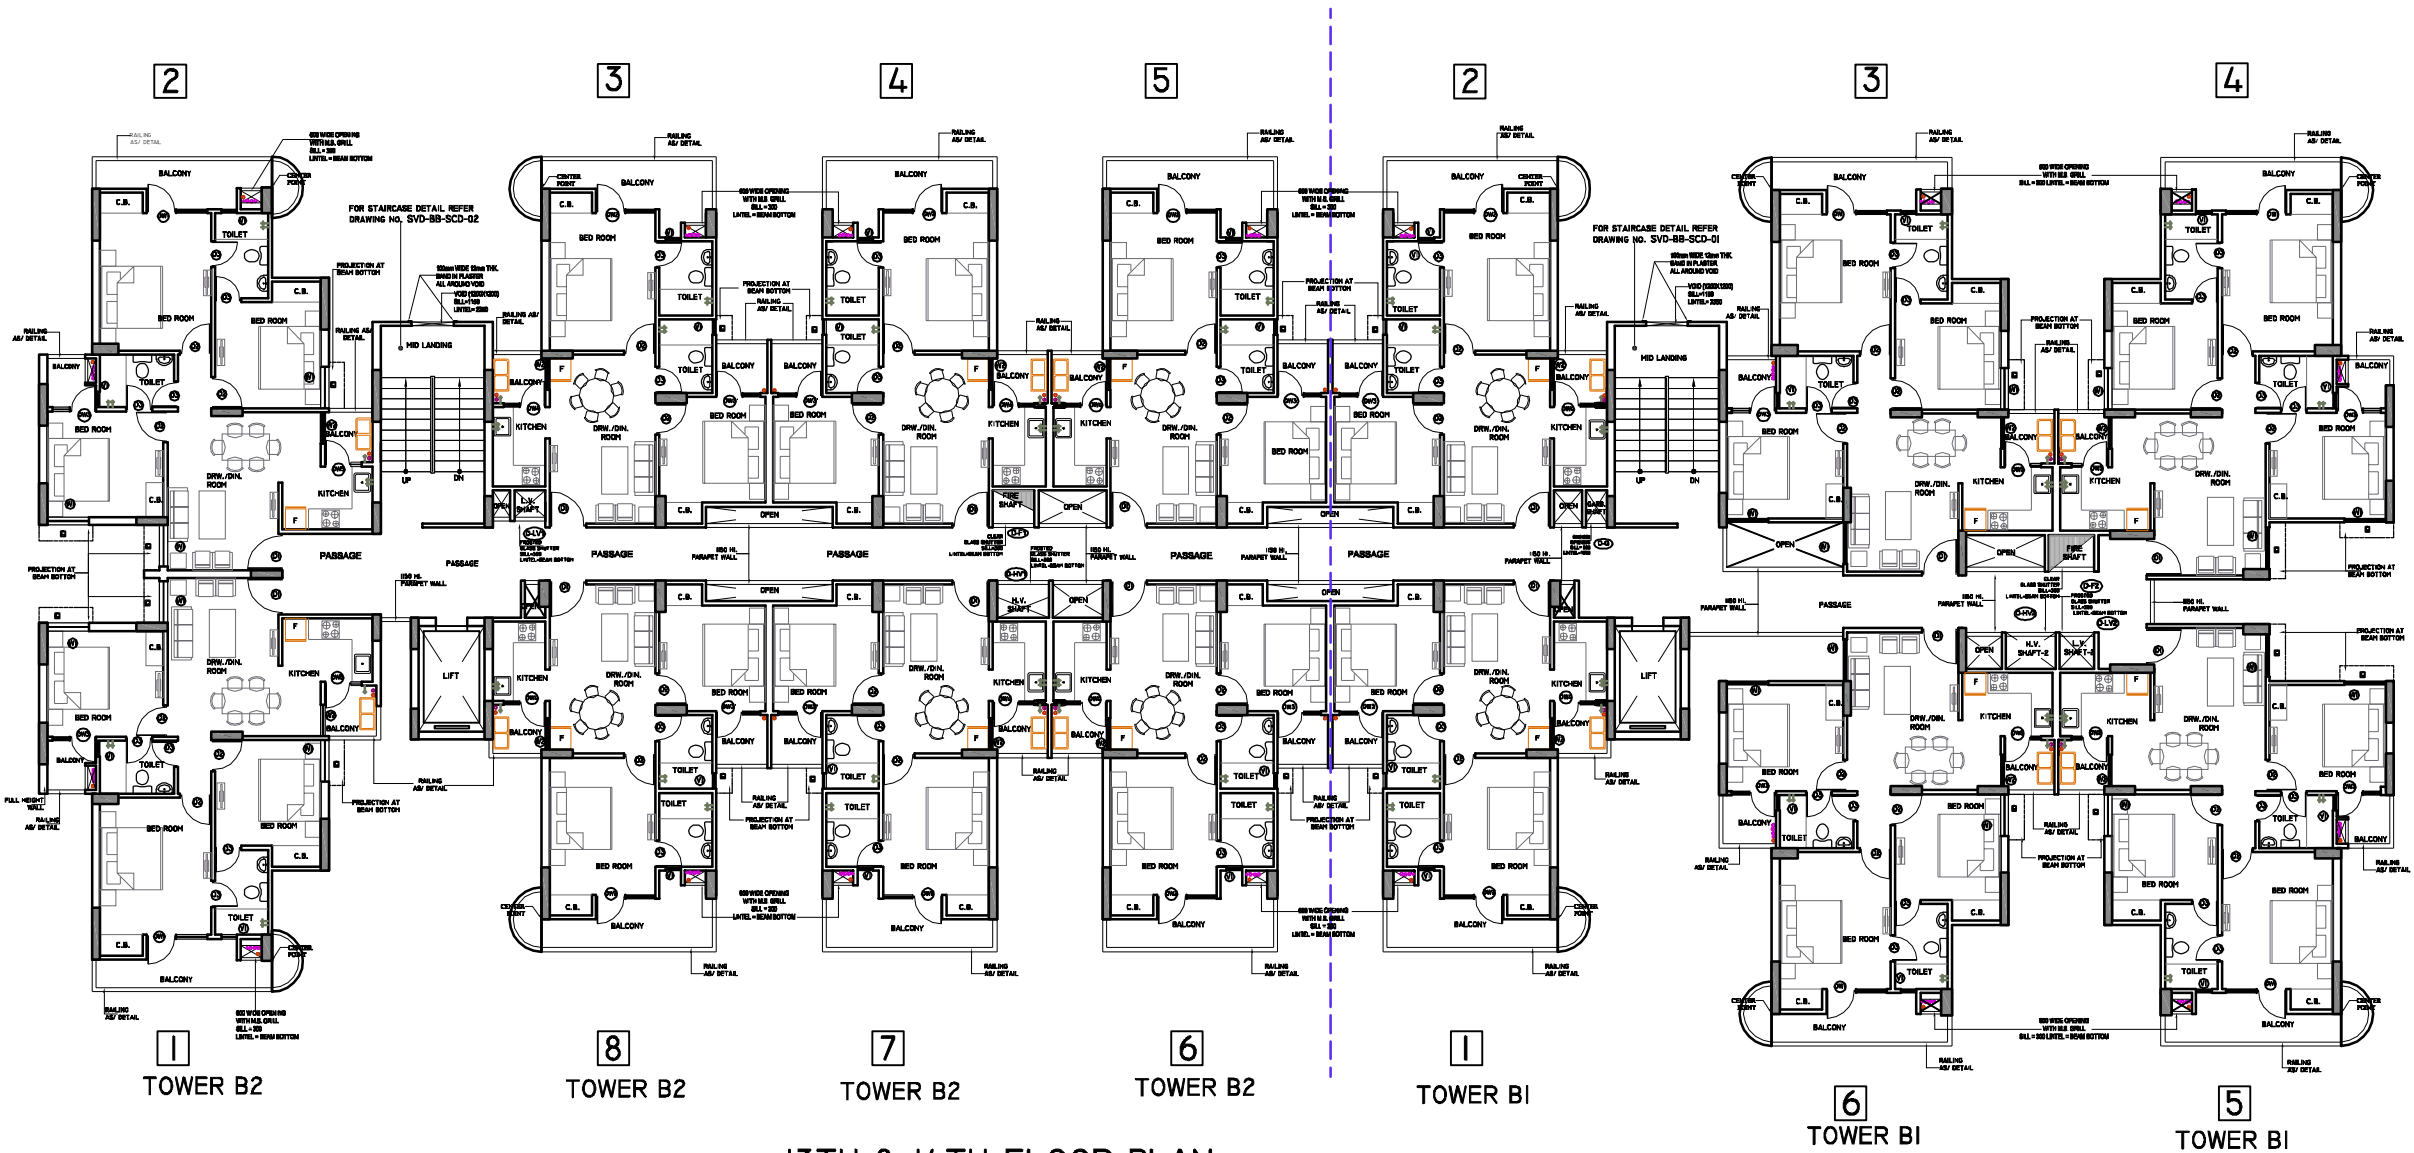


13TH & 14TH FLOOR PLAN
TOWER-BI-B2
(BUILDING HEIGHT :- 2BASEMENT+STILT/FLAT+ 14 STOREY)


NOTE:-
FOR STAIRCASE DETAIL REFER DWG.NO.-SVD-BB-SCD-01/02
FOR DOOR/WINDOW DETAIL REFER DWG.NO.-SVD-BB-DW-01

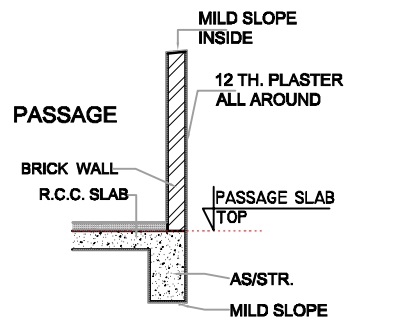


TYPICAL SECTION OF PARAPET
WALL IN PASSAGE AREA

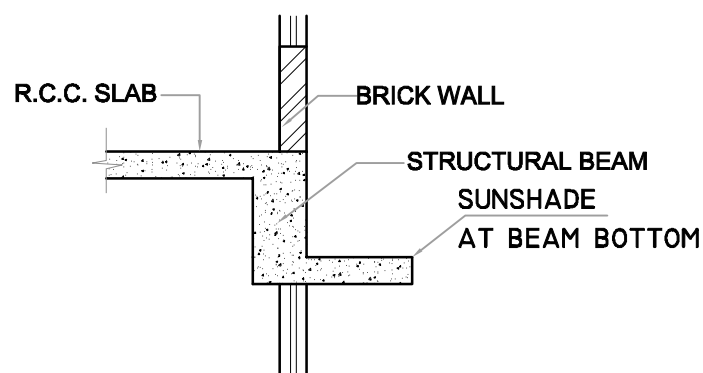


TYPICAL SECTION OF
SUNSHADE AT BEAM BOTTOM

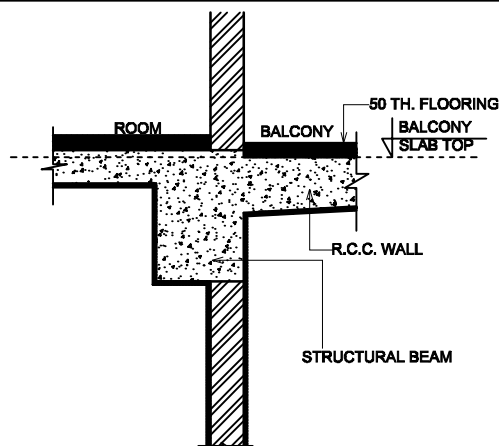

TYPICAL SECTION
OF BALCONY

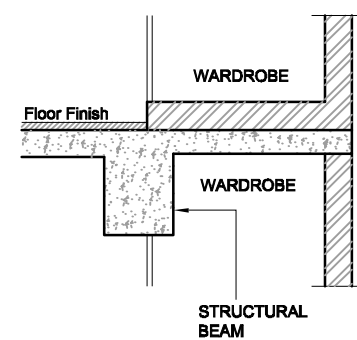

TYPICAL SECTION
OF WARDROBE

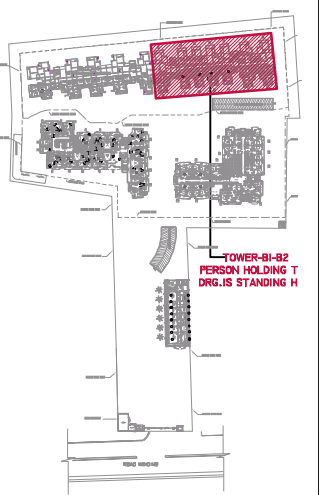

KEY PLAN

LEGEND

W	WASHING MACHINE
R	REFRIGERATOR
T	TAP
DT	DOUBLE TAP (BATH)
BWP	BALCONY WASTE PIPE
KWP	KITCHEN WASTE PIPE
TWP	TOILET WASTE PIPE

DOOR WINDOW SCHEDULE

TYPE	SIZE	SILL	LINTEL
D1	1050 X 2100	—	2100
D2	900 X 2100	—	2100
D3	750 X 2100	—	2100
W1	AS / DETAIL	900	BEAM BOTTO
W2	AS / DETAIL	900	BEAM BOTTO
DW1	AS / DETAIL	450	BEAM BOTTO
DW2	AS / DETAIL	450	BEAM BOTTO
DW3	AS / DETAIL	450	BEAM BOTTO
DW3'	AS / DETAIL	450	BEAM BOTTO
DW4	AS / DETAIL	1100	BEAM BOTTO
DW5	AS / DETAIL	1100	BEAM BOTTO
V1	450 X 900	AS/DETAIL	AS/DETAIL

03	RO	12-05-14	G.F.C
COPY	REV.	DATE	DESCRIPTION

PROJECT :-

PROPOSED RESIDENTIAL
COMPLEX 'SAVY VILLE DE'
AT KHASRA NO.990 AT NURNAGAR N.H.58,
GHAZIABAD

BUILDERS & PROMOTER :-
M/S ASCENT BUILD TECH PVT.LTD
D-43,SECTOR-6,NODIA U.P.

DRAWING TITLE:
TOWER-BI-B2
13TH & 14TH FLOOR PLAN
(BUILDING HEIGHT :- 2BASEMENT+GROUND+ 14 STOREY)

DRAWN BY :-	CHECKED BY :-	DATED :-
RENLI	MANISH	12-06-12
SCALE :-	DRG. NO. :-	JOB. NO. :-
N.T.S.	SVD-BB-TFW-03	

ARCHITECTS:
Space Designers International
Architects Pvt. Ltd.
5 / 1308, VASUNDHARA, GHAZIA
7H: 052-4258, 7H: 910009, 7H: 910009
e-mail: spaceid@gmail.com, www.spaceid.com