



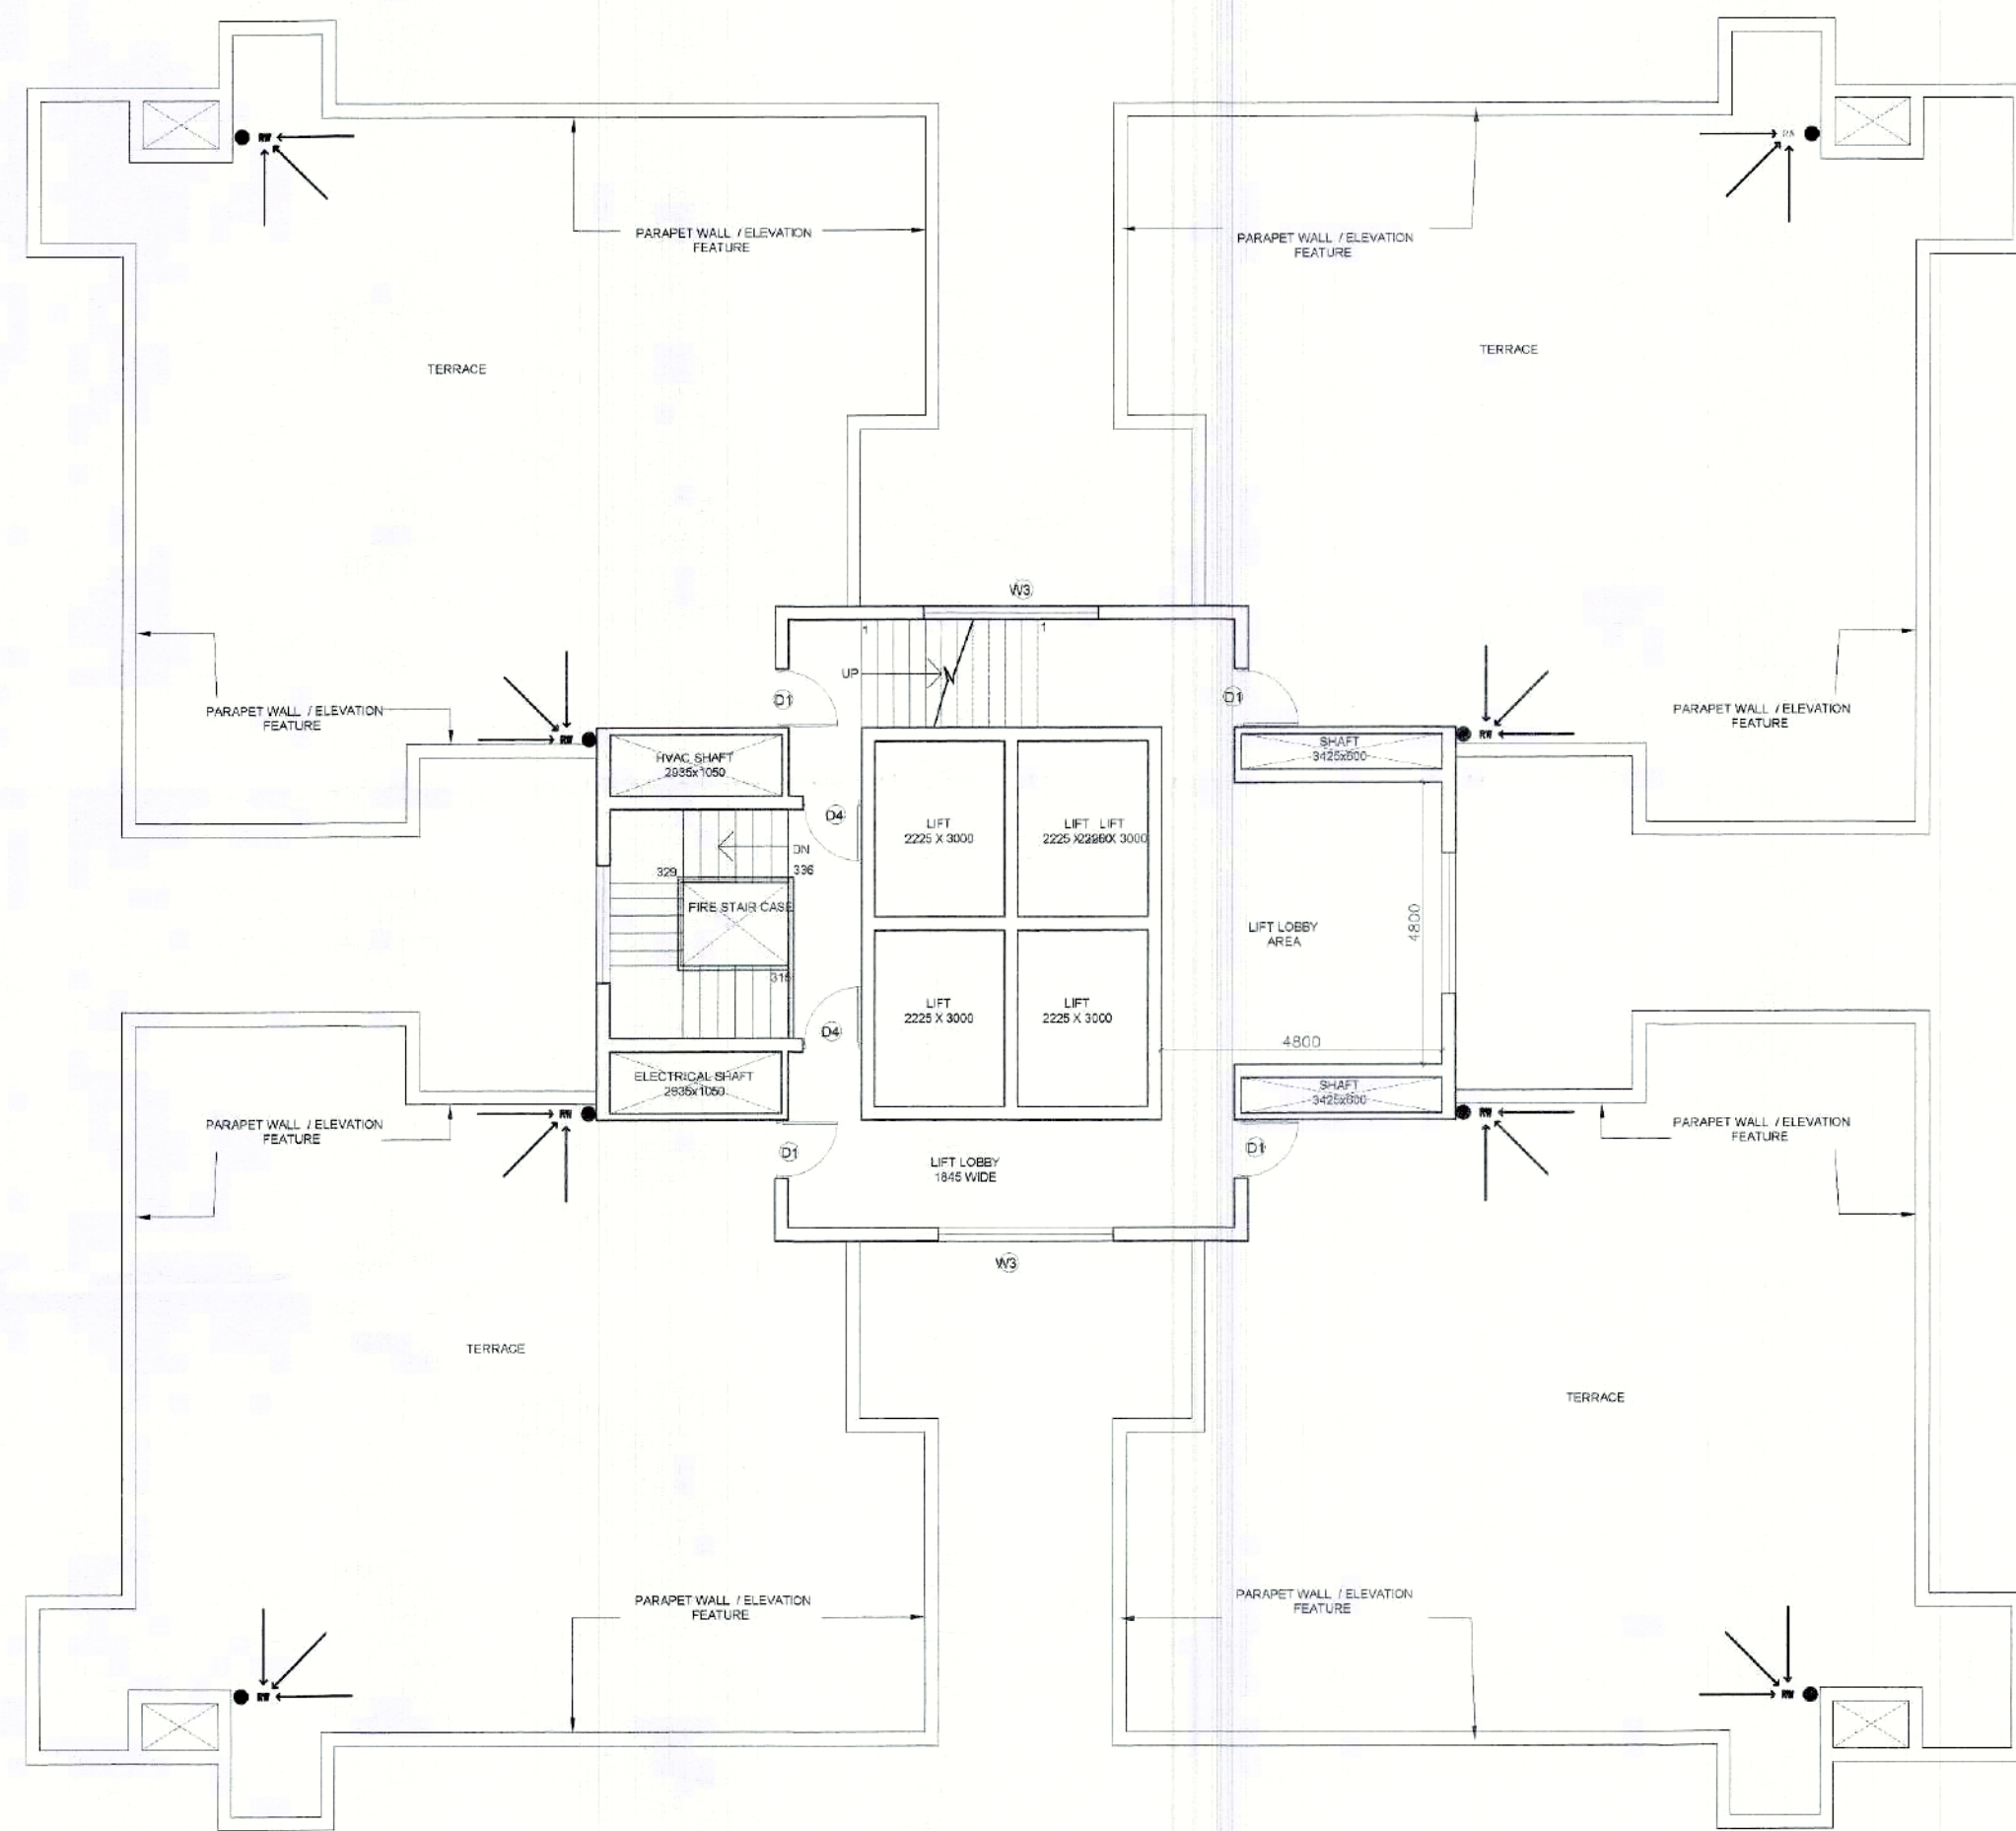


TERRACE FLOOR PLAN

SL.NO	TYPE	SIZE
1	D1	1050X2250
2	D2	900X2250
3	D3	850X2250
4	D4	1000X2250
5	SD1	2400X2250
6	SD2	2000X2250
7	SD3	1800X2250
8	W1	3000X1650
9	W2	3300X1650
10	V1	600X1350

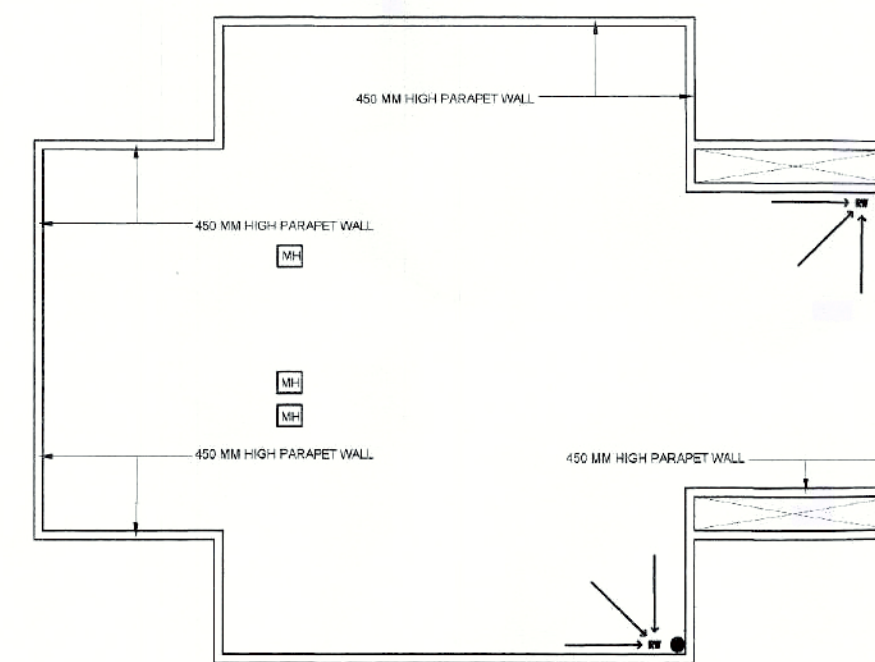


ROOF LVL.

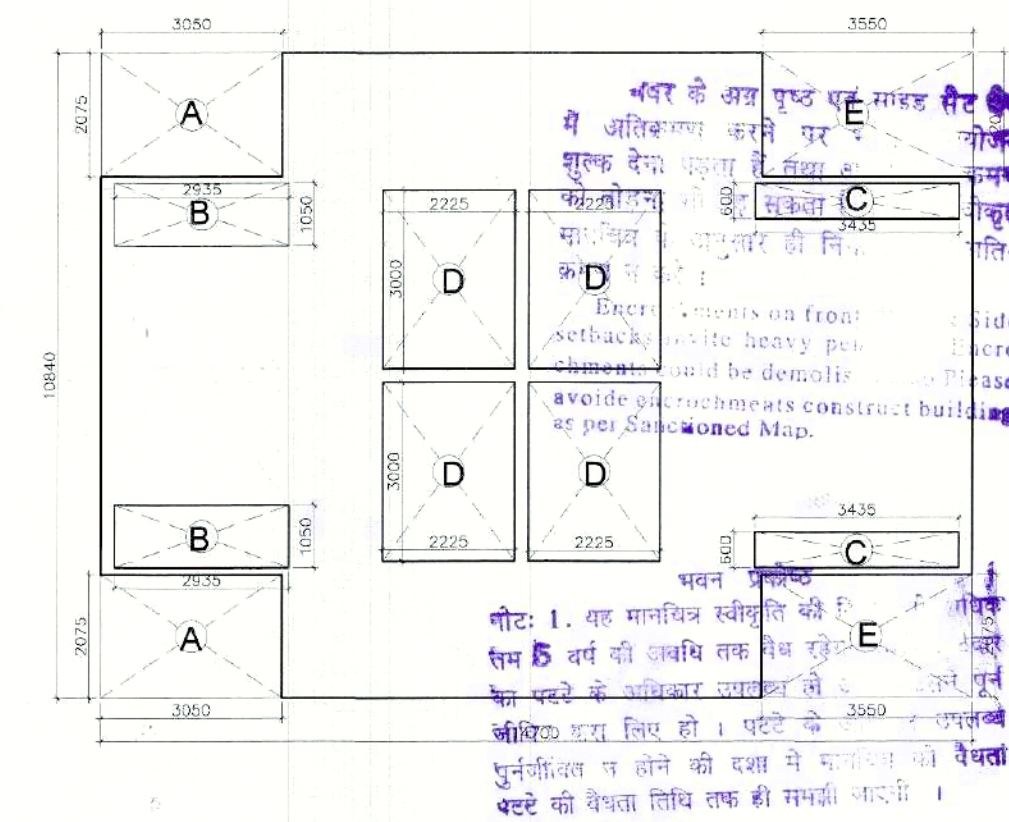

SERVICES AREA CALCULATION (TERRACE FLOOR)					
BLOCK AREA	L	B	NOS.	AREA (SQ.M)	
OPEN AREA / SHAFT AREA	14.700 X	10.840 X	1	=	159.348
A	3.050 X	2.075 X	2	=	12.658
B	2.935 X	1.050 X	2	=	6.164
C	3.435 X	0.600 X	2	=	4.122
D	2.225 X	3.000 X	4	=	26.700
E	3.550 X	2.075 X	2	=	14.733
TOTAL OPEN AREA				=	64.376
TOTAL SERVICES AREA (A-B)				=	94.973



M- ROOM & OH WATER TANK LVL.

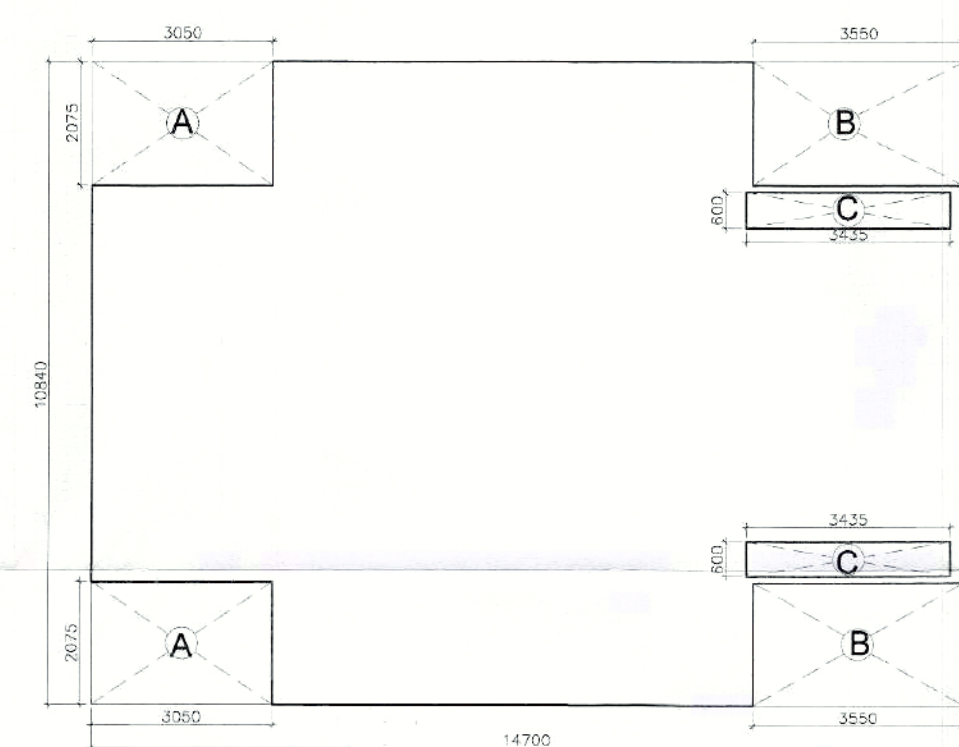

SERVICES AREA CALCULATION (MACHINE ROOM & OHT LVL.)					
BLOCK AREA	L	B	NOS.	AREA (SQ.M)	
OPEN AREA / SHAFT AREA	14.700 X	10.840 X	1	=	159.348
A	3.050 X	2.075 X	2	=	12.658
B	3.550 X	2.075 X	2	=	14.733
C	3.435 X	0.600 X	2	=	4.122
TOTAL OPEN AREA				=	31.512
TOTAL SERVICES AREA (A-B)				=	127.836

(2) जहाँ की कृषि क्षेत्रों में २२ ब्राह्मण
कृषि क्षेत्रों में २२ ब्राह्मण
कृषि क्षेत्रों में २२ ब्राह्मण

PROPOSED SPORTS CITY PROJECT
BUILDING AT PLOT NO:-SC-01/C-A8
SECTOR -150, NOIDA U.P

OWNER :-

M/S - ABET BUILDCON PVT. LTD.

ARCHITECT'S SIGN.

OWNER'S SIGN

RAJIV GOEL
CA/76/2361

ABET BUILDCON PVT. LTD.
Authorised Signatory

TITLE SUBMISSION DRAWING
DWG. TOWER - C
TERRACE, M- ROOM &
OH WATER TANK LVL.

DATE JAN-2017 REVISION

DRN. BY CHKD. BY

DR.NO. SIPL/T-C/S-18 SHEET NO.

S- 18