

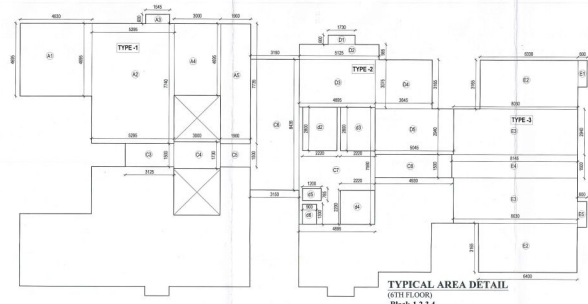
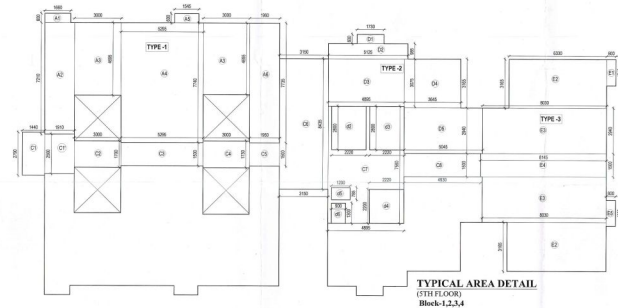
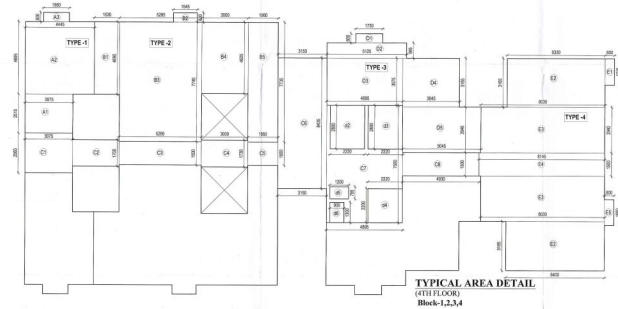
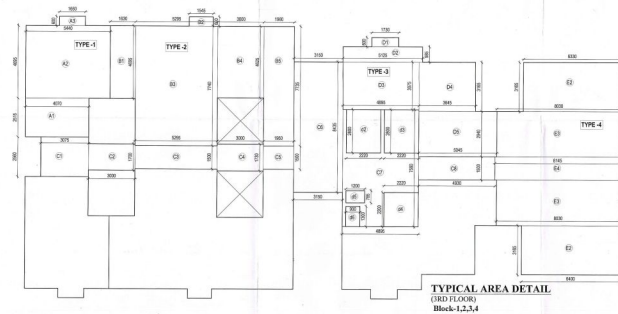


Table with 4 columns: S.NO, TYPE, WIDTH, HEIGHT. It lists various door and window types and their dimensions.

Table with 4 columns: S.NO, TYPE, WIDTH, HEIGHT. It lists various door and window types and their dimensions.

Table with 4 columns: S.NO, TYPE, WIDTH, HEIGHT. It lists various door and window types and their dimensions.

This drawing is a "COPYRIGHT" contents of the drawing is part thereof and not be used or reproduced without the permission of the Architect.

NORTH

PROJECT
PROPOSED GROUP HOUSING - 1
AT SECTOR-2, POKHRI-1
SUBHANT GOLF CITY
HI-TECH TOWNSHIP, LUCKNOW

NOTES
1. ALL DIM. ARE IN MM.
2. ALL FIRE CHECK DOORS ARE OF 2H RATING.

SCHEDULE OF DOORS & WINDOWS

S.NO	TYPE	WIDTH	HEIGHT	SILL	LINTEL
01	AD1	900	1950	-	2100
02	AD2	750	2100	-	2100
03	D2	1000	2100	-	2100
04	D3	900	2100	-	2100
05	D4	750	2100	-	2500
06	FD1	1200	2100	-	2100
07	FD2	1200	2100	-	2100
08	GD1	1950	2100	-	2100
09	GD2	1400	2100	-	2100
10	GD3	1585	2100	-	2100
11	GD4	1585	2100	-	2100
12	MS1	1000	2100	-	2500
13	SD1	1500	2100	-	2100
14	SD2	1800	2100	-	2500
15	SD3	2100	2100	-	2500
16	SD4	2100	2100	-	2500
17	SD5	3000	2100	-	2500
18	BW	1800	1650	450	2100
19	J1	1000	2000	100	2100
20	V1	600	1050	1050	2100
21	W1	1500	1200	900	2100
22	W2	1200	1200	900	2100
23	W3	1050	1200	900	2100
24	W4	750	1200	900	2100

1. All doors are to be of 2H rating. 2. All windows are to be of 2H rating. 3. All doors are to be of 2H rating. 4. All windows are to be of 2H rating. 5. All doors are to be of 2H rating. 6. All windows are to be of 2H rating. 7. All doors are to be of 2H rating. 8. All windows are to be of 2H rating. 9. All doors are to be of 2H rating. 10. All windows are to be of 2H rating. 11. All doors are to be of 2H rating. 12. All windows are to be of 2H rating. 13. All doors are to be of 2H rating. 14. All windows are to be of 2H rating. 15. All doors are to be of 2H rating. 16. All windows are to be of 2H rating. 17. All doors are to be of 2H rating. 18. All windows are to be of 2H rating. 19. All doors are to be of 2H rating. 20. All windows are to be of 2H rating. 21. All doors are to be of 2H rating. 22. All windows are to be of 2H rating. 23. All doors are to be of 2H rating. 24. All windows are to be of 2H rating.

SUBMISSION DRAWING
(BLOCK-1 TO BLOCK-4)

DRAWING TITLE
FLOOR PLANS

DEALT BY GEETA **CHECKED BY** LALIT
SCALE 1:100 **DATE** JAN-2017

यह मानचित्र तैयार करने वाले को 2021 तक अपने अधिकारों का उपयोग करने के लिए है।
यह मानचित्र तैयार करने वाले को 2021 तक अपने अधिकारों का उपयोग करने के लिए है।

CONSULTANT
RUPAKSHI ENTERPRISES PVT. LTD.
TOWN & COUNTRY PLANNERS, ARCHITECTS & INTERIOR DESIGNERS
OFFICE: 10/1, PATEL BLDG, LUCKNOW
CALL: 9896000000

CLIENT OWNERS
ANAL PROPERTIES & INFRASTRUCTURE LTD.
115, ANAND NAGAR, LUCKNOW
115, ANAND NAGAR, LUCKNOW
115, ANAND NAGAR, LUCKNOW

ARCHITECT'S SIGNATURE **OWNER'S SIGNATURE**
DRAWING NUMBER - GH41-TECH/KO/SUB-05/18