

Notes

THIS DRAWING IS APPLICABLE FOR
VILLA V4-
1,52,55,70,73

TOTAL NUMBER = 3

Crossed out the signature Authority

APPROVED
80-369-51-2-978/28/10/2011

Side Letter No. Date

Valid up to Date

10/10/2011

10/10/2011

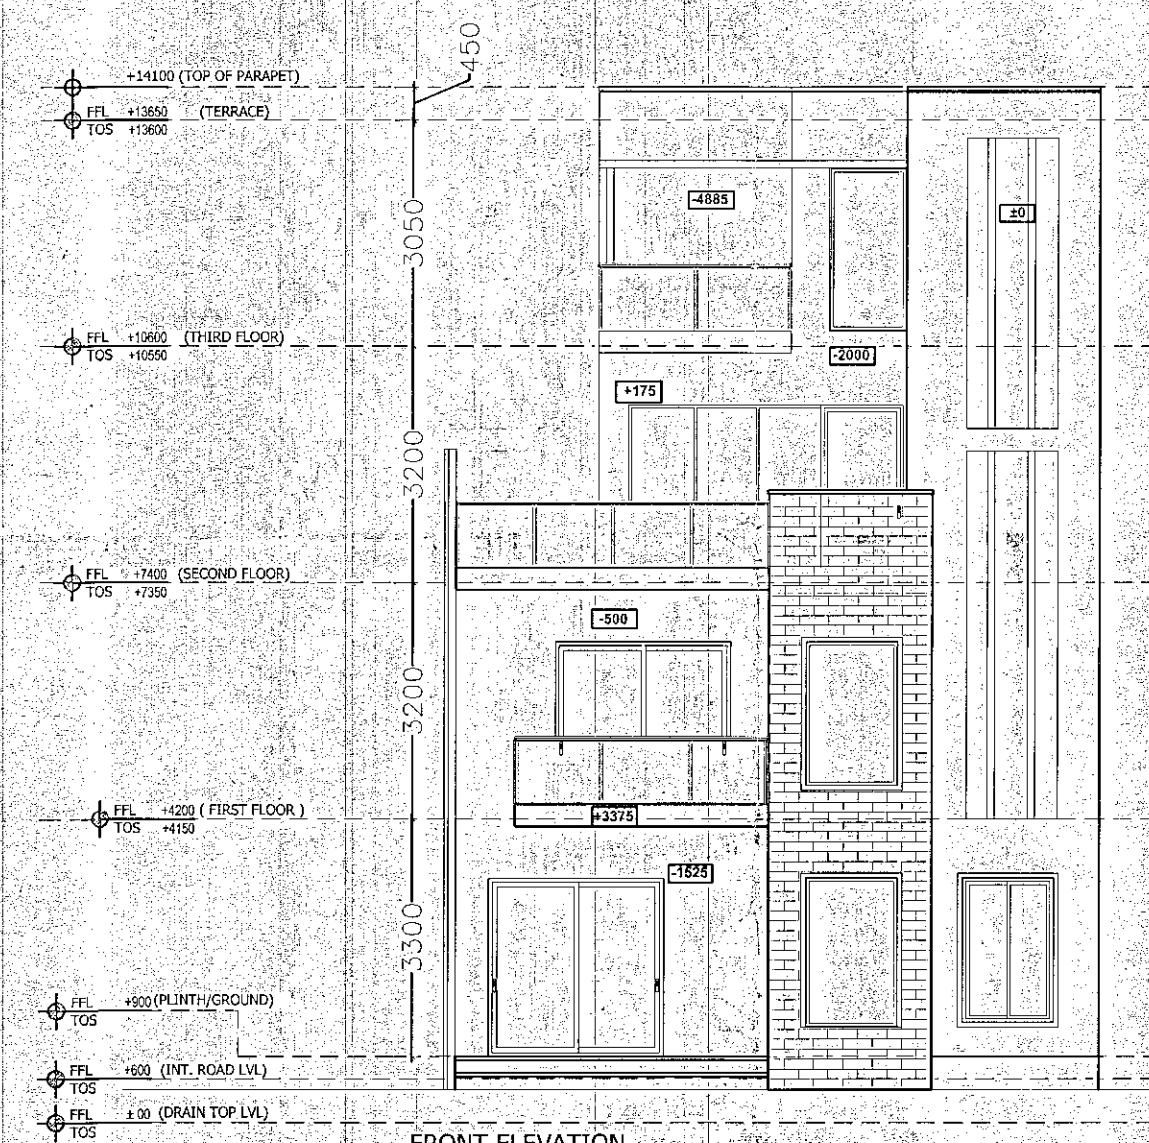


FRONT ELEVATION

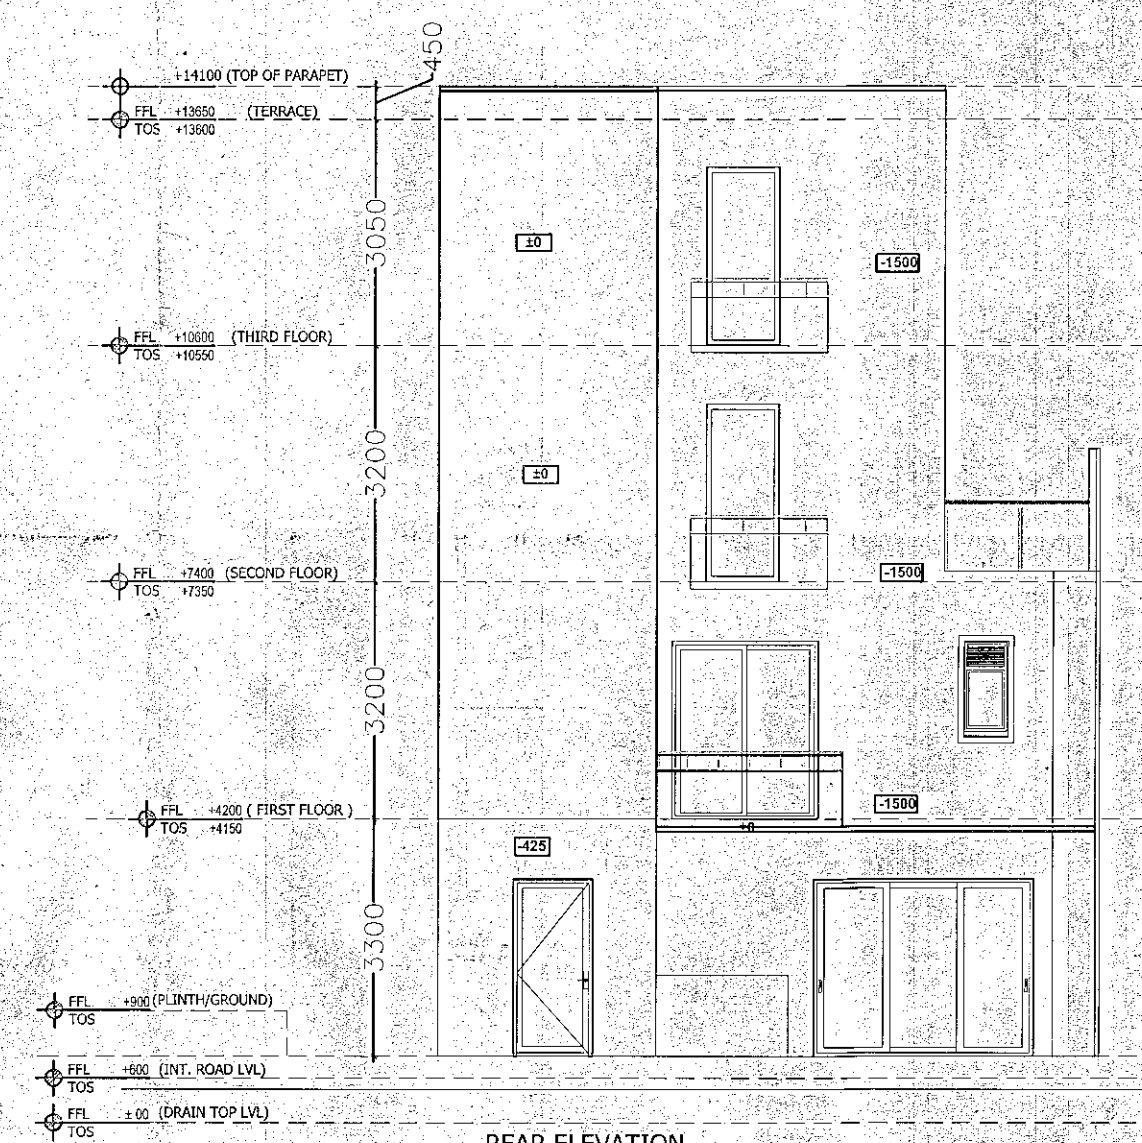

REAR ELEVATION

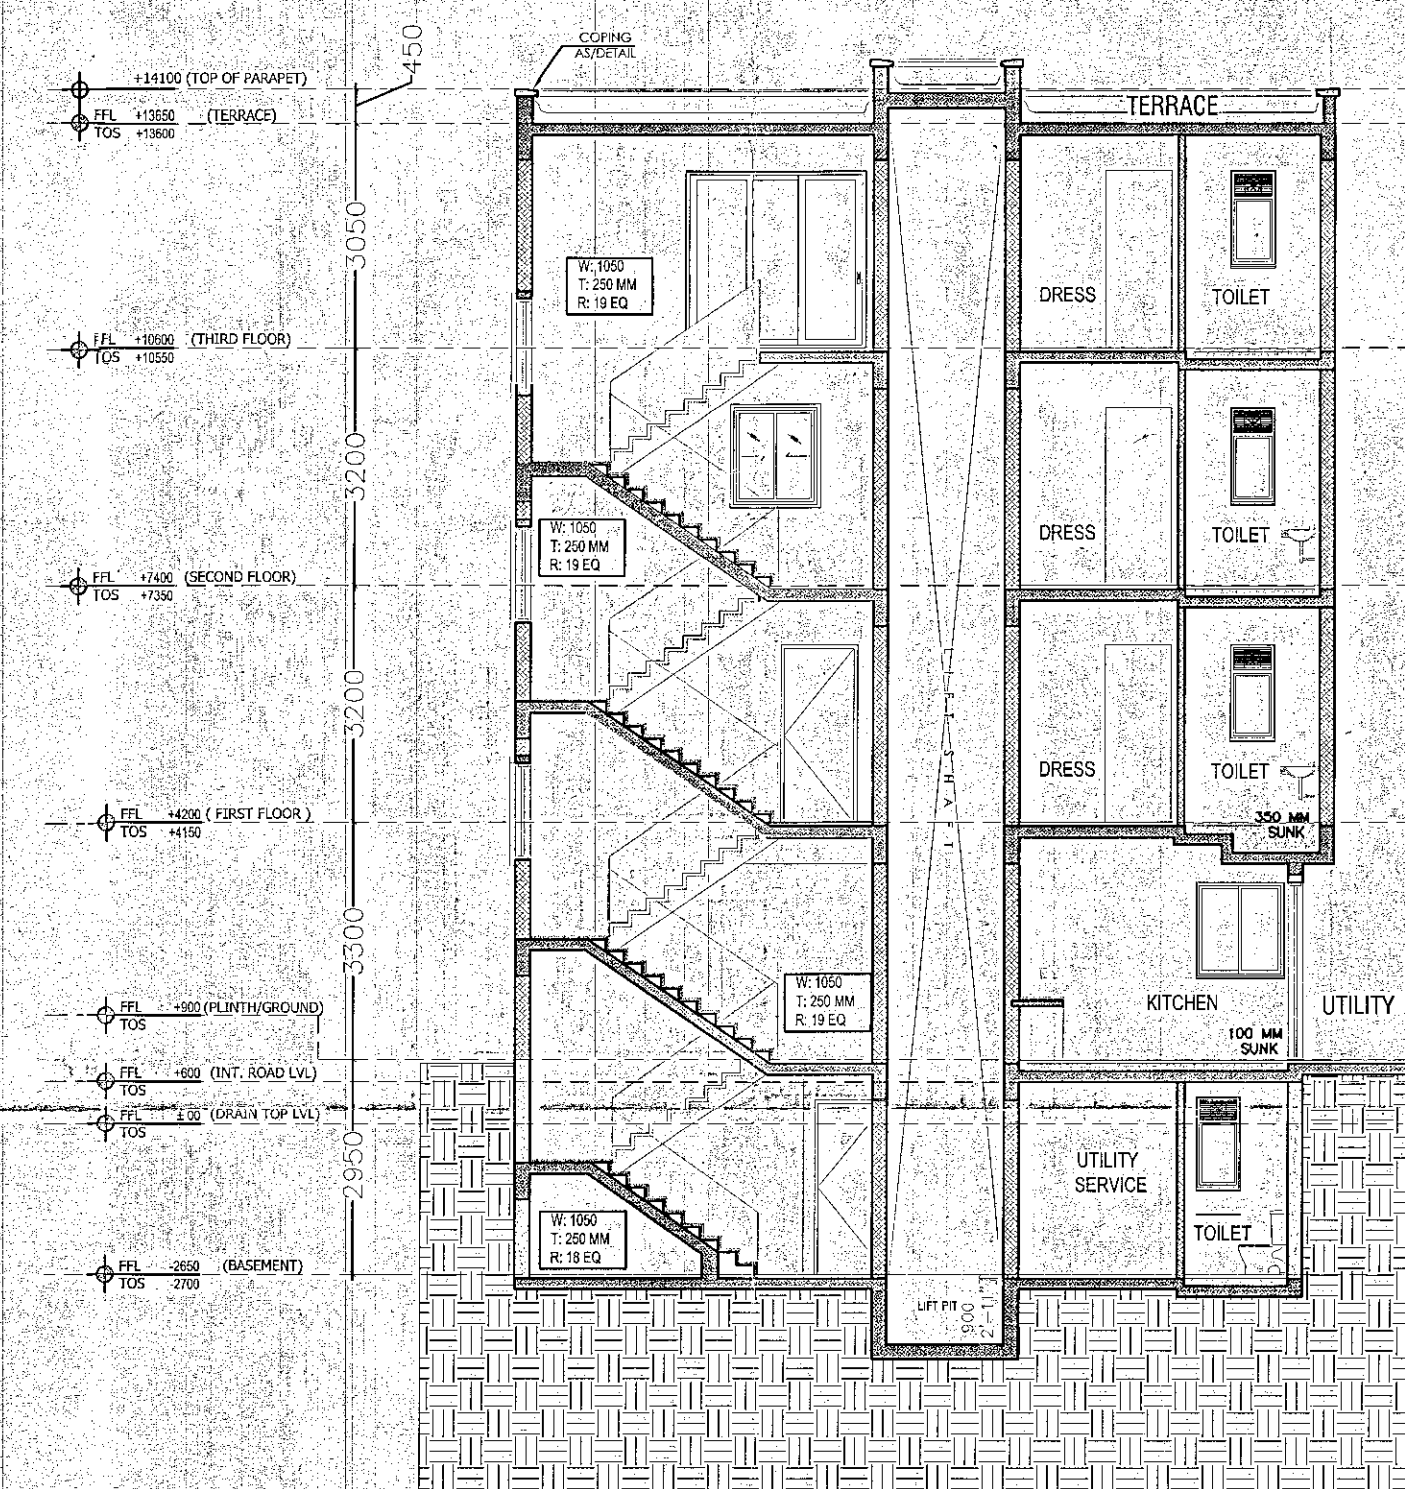


SECTION B-B

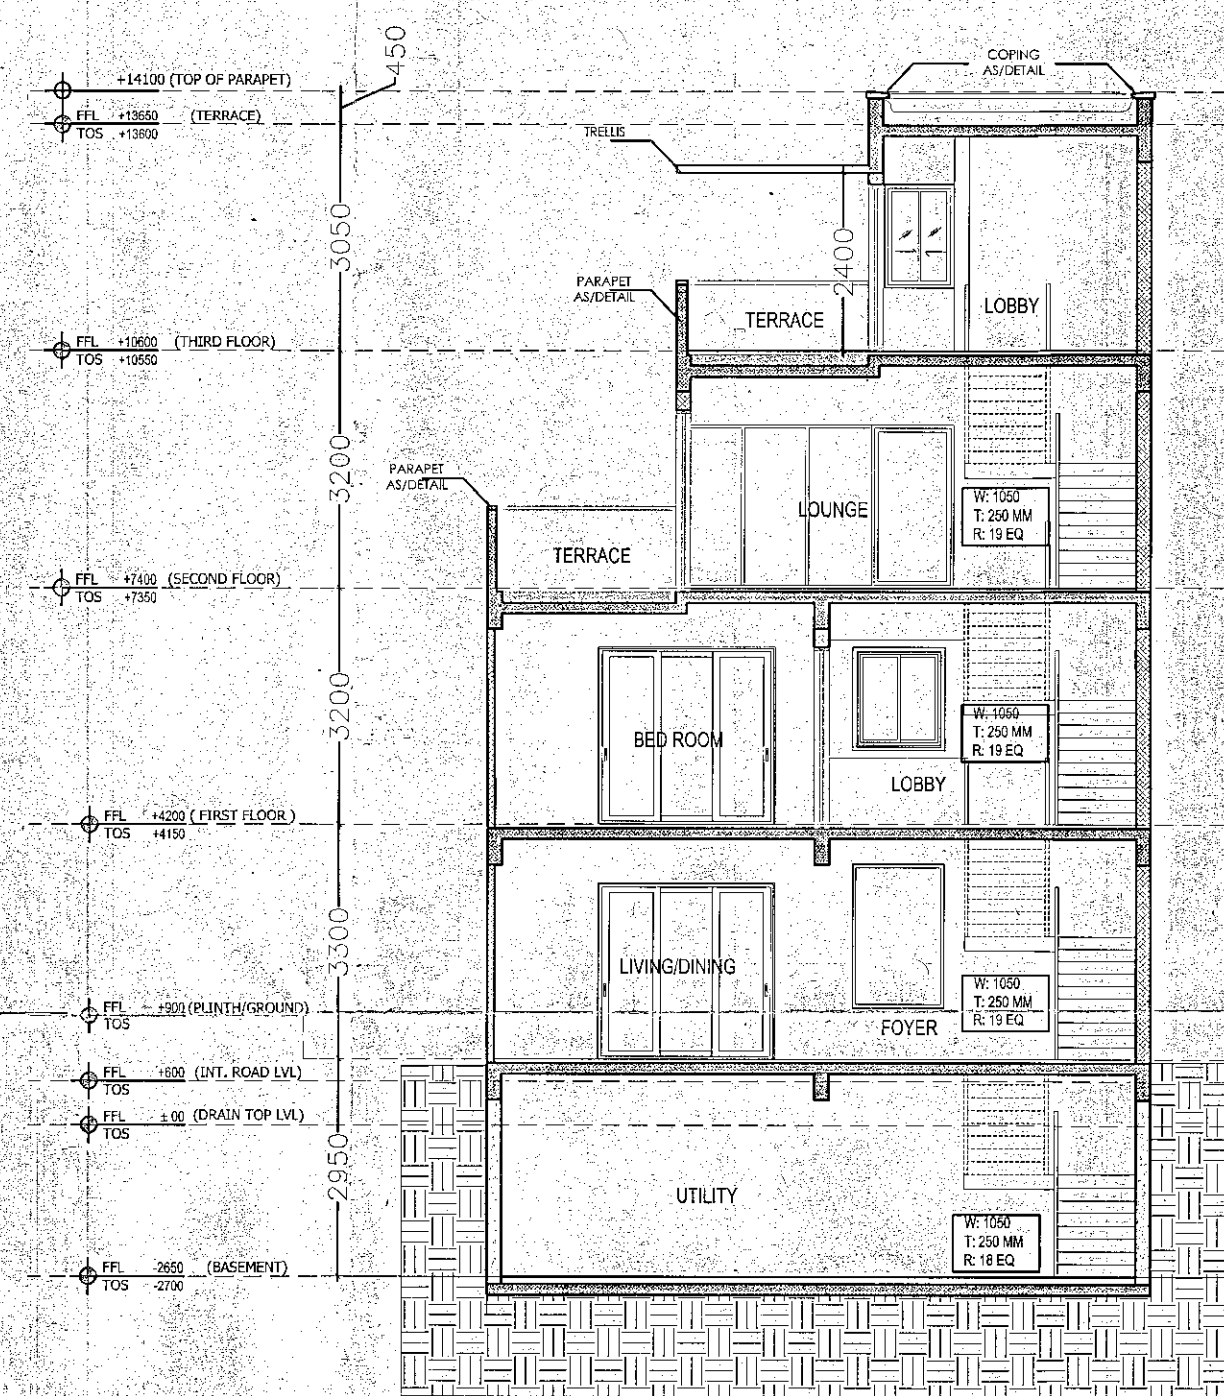

SECTION A-A

Key Plan

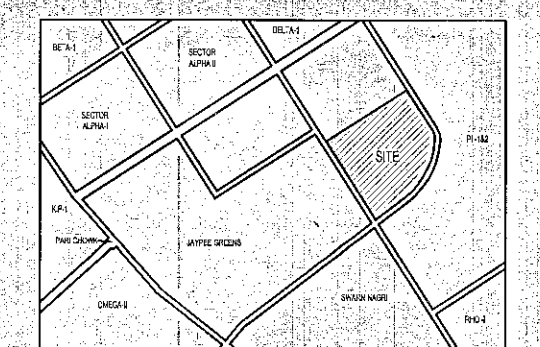

Architects Signature
Labib Alam, Architect
Council of Architecture
Registration No.: CA/2001/27447

Owner's Signature
M/S AR Landcraft LLP
Authorised Signatory

Clients
M/S AR Landcraft LLP

Services Consultant
Consummate Engineering Services (P) Ltd.
Noida Office : B - 67, Sector - 67, Noida - 201 301
e mail : mail@cespln

Architects
ARCOP ASSOCIATES
A-15, PAMPOSH ENCLAVE
New Delhi-110 048

Project title
PROPOSED RECREATIONAL
ENTERTAINMENT PARK AT PLOT
NO. REP.1 SECTOR - 27 GREATER
NOIDA (U.P.) BELONGING TO M/S A
R LANDCRAFT LLP

Drawing Title
VILLA V4 (180SQ. YD.) SECTION &
ELEVATION (TYPE-2)

Job No.	Drawing No.
Drawn ASHOK	Checked LABIB
Date 04.10.2018	Scale 1:100
	Revisions
	0