

Notes

THIS DRAWING IS APPLICABLE FOR VILLA
V4-
2-14, 17-19, 21-23, 25-27,
29,30,33-35, 37-39, 41-43,45,46,49,50,
53,54, 57-61, 64-68,
71,72,75,76,78,80,81,83,85,86, 93-96,
100=103+105+106,108,109

TOTAL NUMBER = 7


TOTAL NUMBER = 7

B-3090 S1799 S128101216


Handwritten: *Handwritten*
D.G.M.
Arch.

Gen. Manager
(Plng. & Insp.)


S.M. (Ping.)

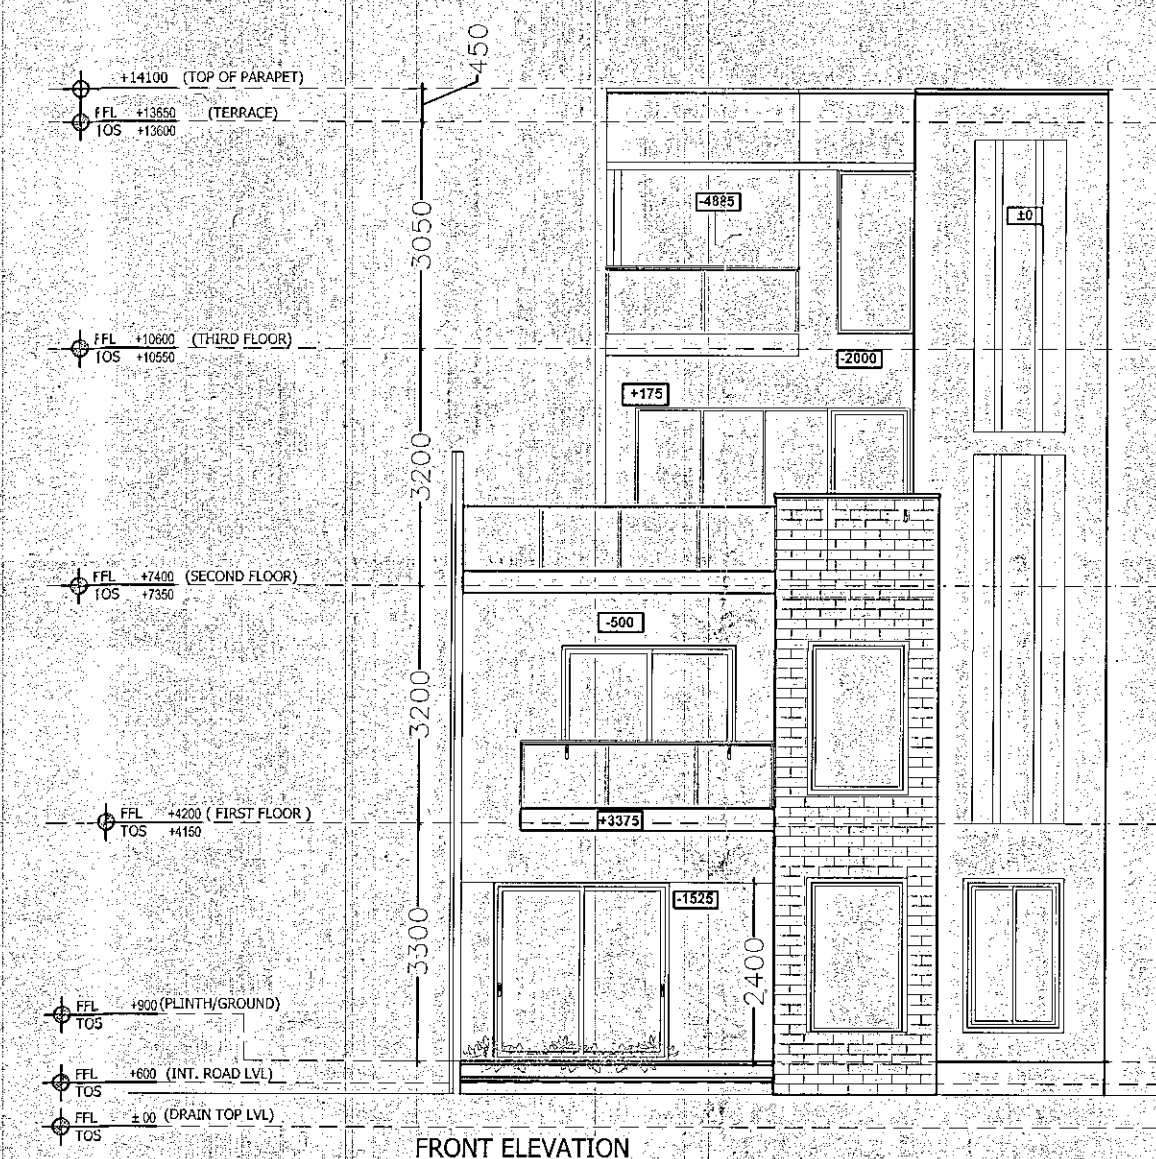


FRONT ELEVATION

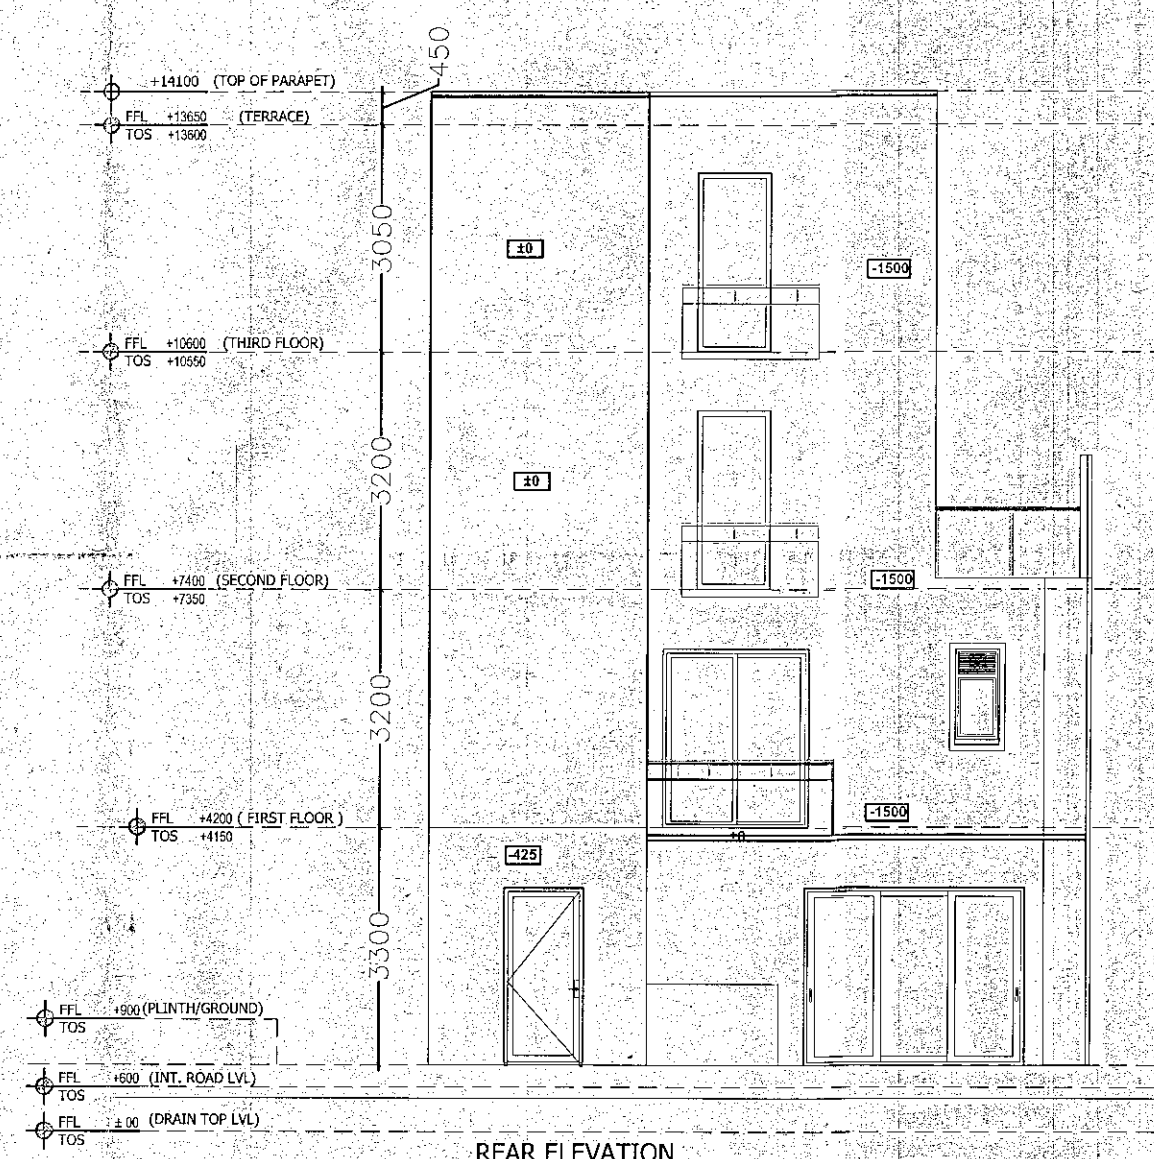

REAR ELEVATION

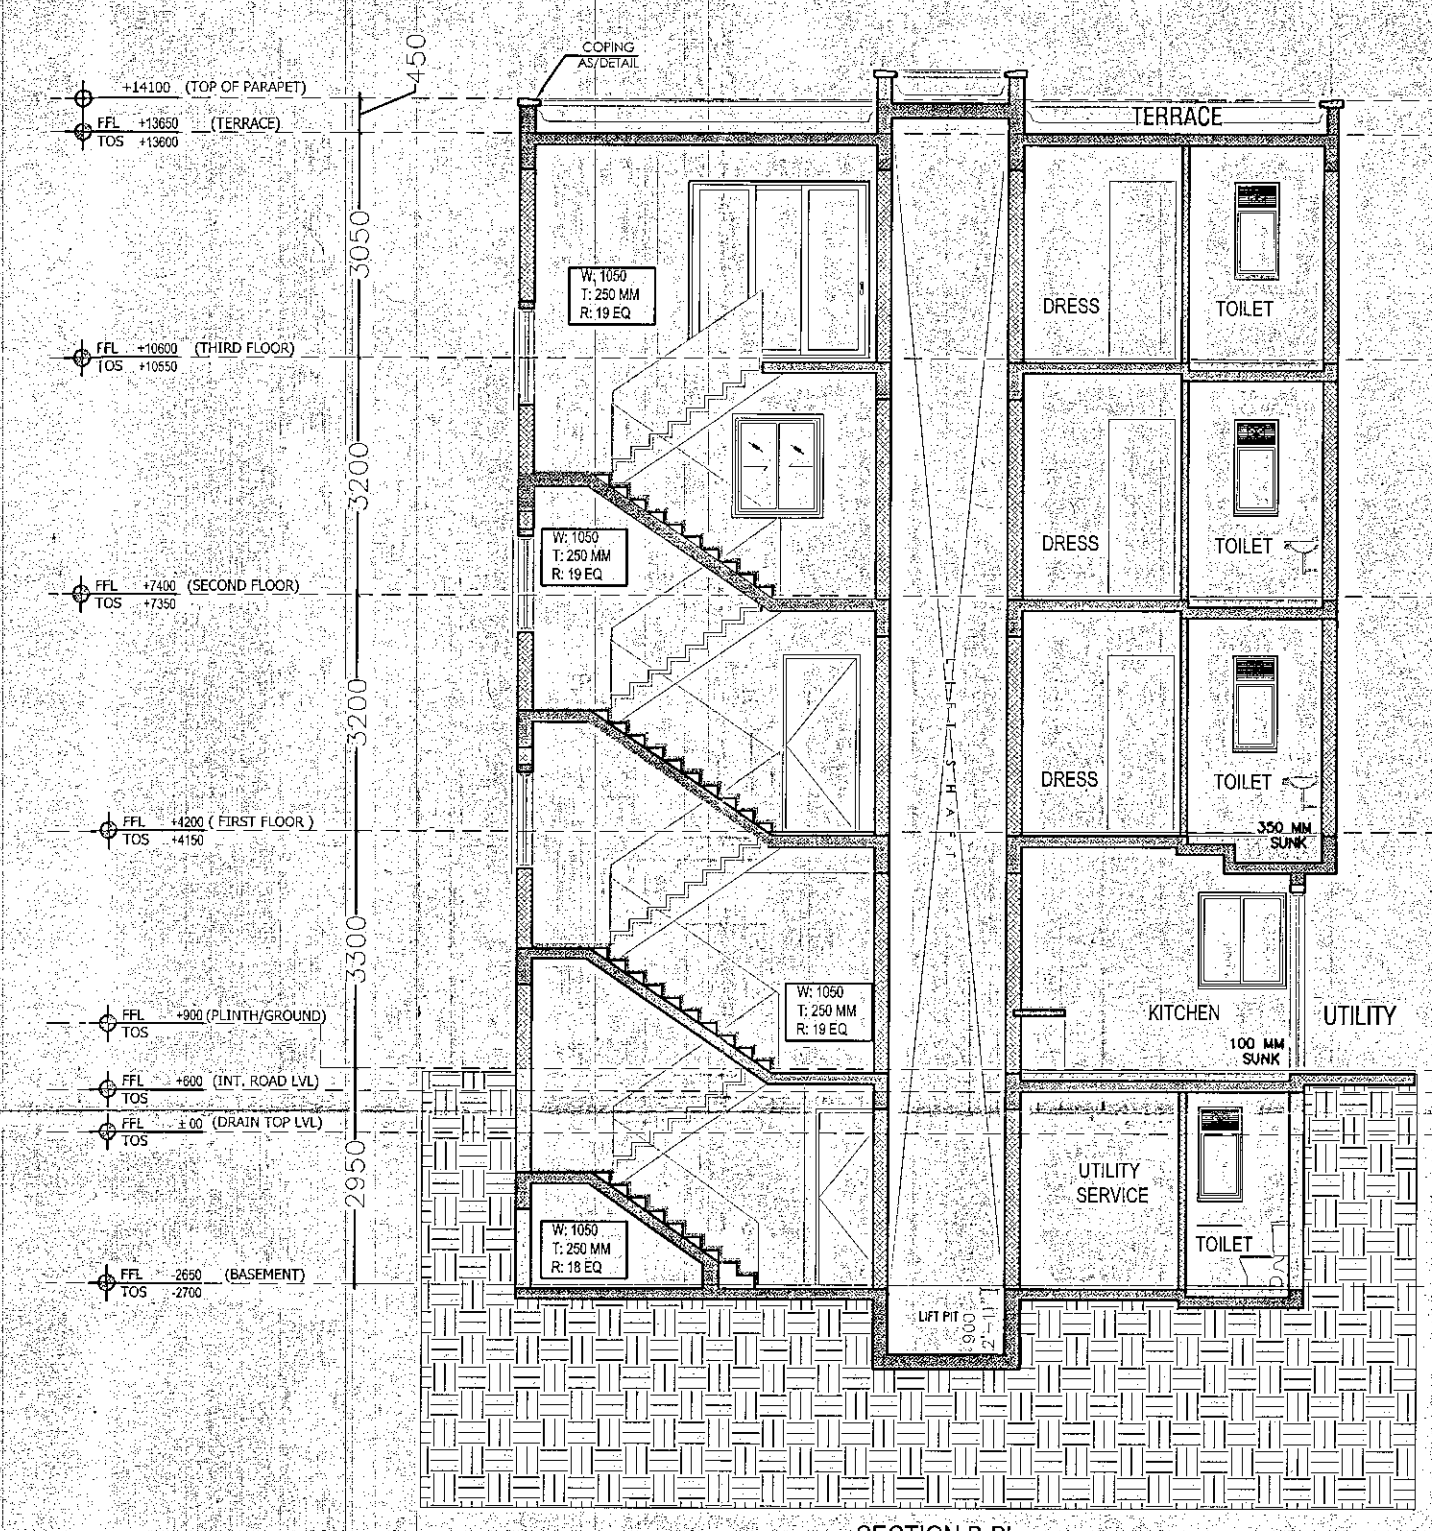


SECTION B-B

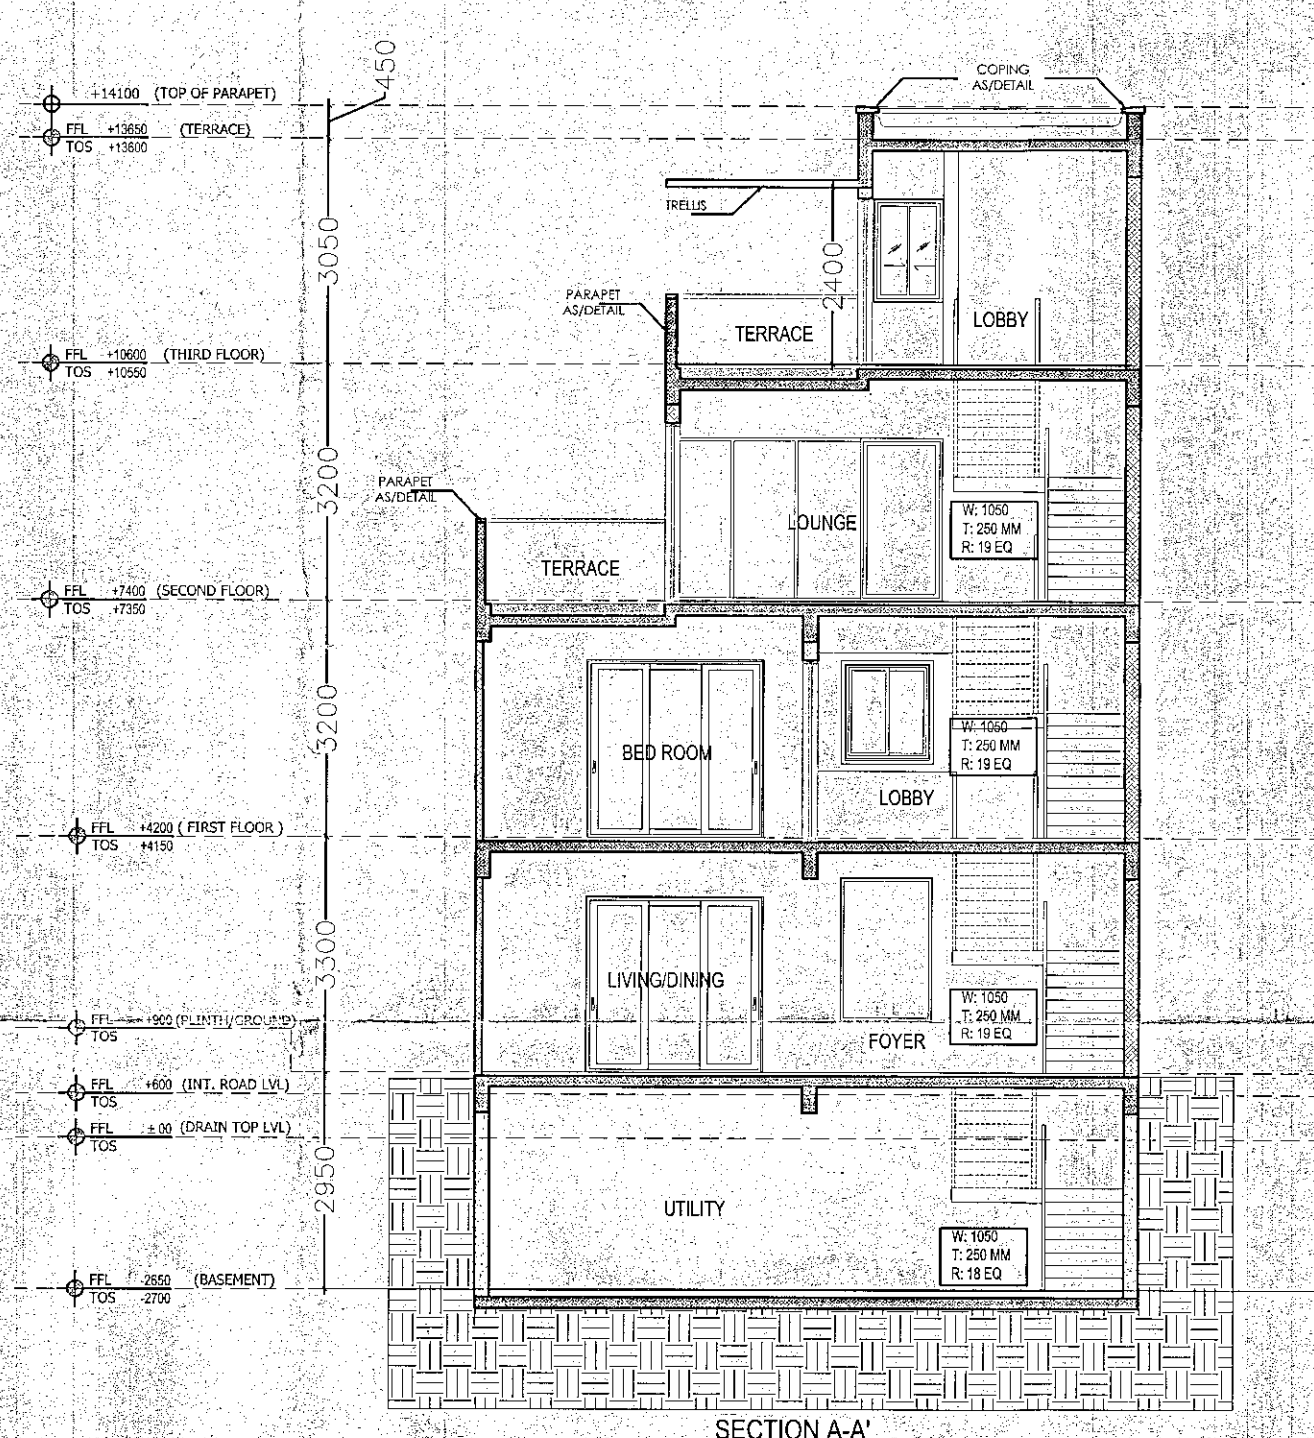

SECTION A-A

Key Plan

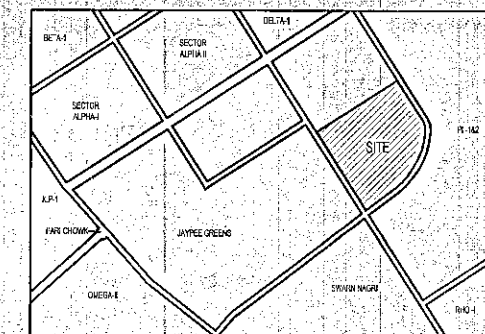

Architects Signature

Labib Alam, Architect
Council of Architecture
Registration No.: CA/2001/2744

Owner's Signature

AR LANDCRAFT LLP

 Authorised Signatory

<p> Clients </p>

M/S AR Landcraft LLP

Services Consultant

Consummate Engineering Services (P) Ltd.
Noida Office : B - 67, Sector - 67, Noida - 201 301
e mail : mail@cespl.in

Architects
ARCOP ASSOCIATES
A-15, PAMPOSH ENCLAVE
New Delhi-110 048

Project title

PROPOSED RECREATIONAL
ENTERTAINMENT PARK AT PLOT
NO. REP.1 SECTOR - 27 GREATER
NOIDA,(U.P.) BELONGING TO M/S A
R LANDCRAFT LLP

Drawing Title

VILLA V4 (180SQ. YD.) SECTION &
ELEVATION (TYPE-3)

Job No.

Drawing No.

Drawn
ASHOK

Checked
LABIB

A-11B

Date _____

Scale

Revisions

04.10.20

1:100

0312

Sheet A