




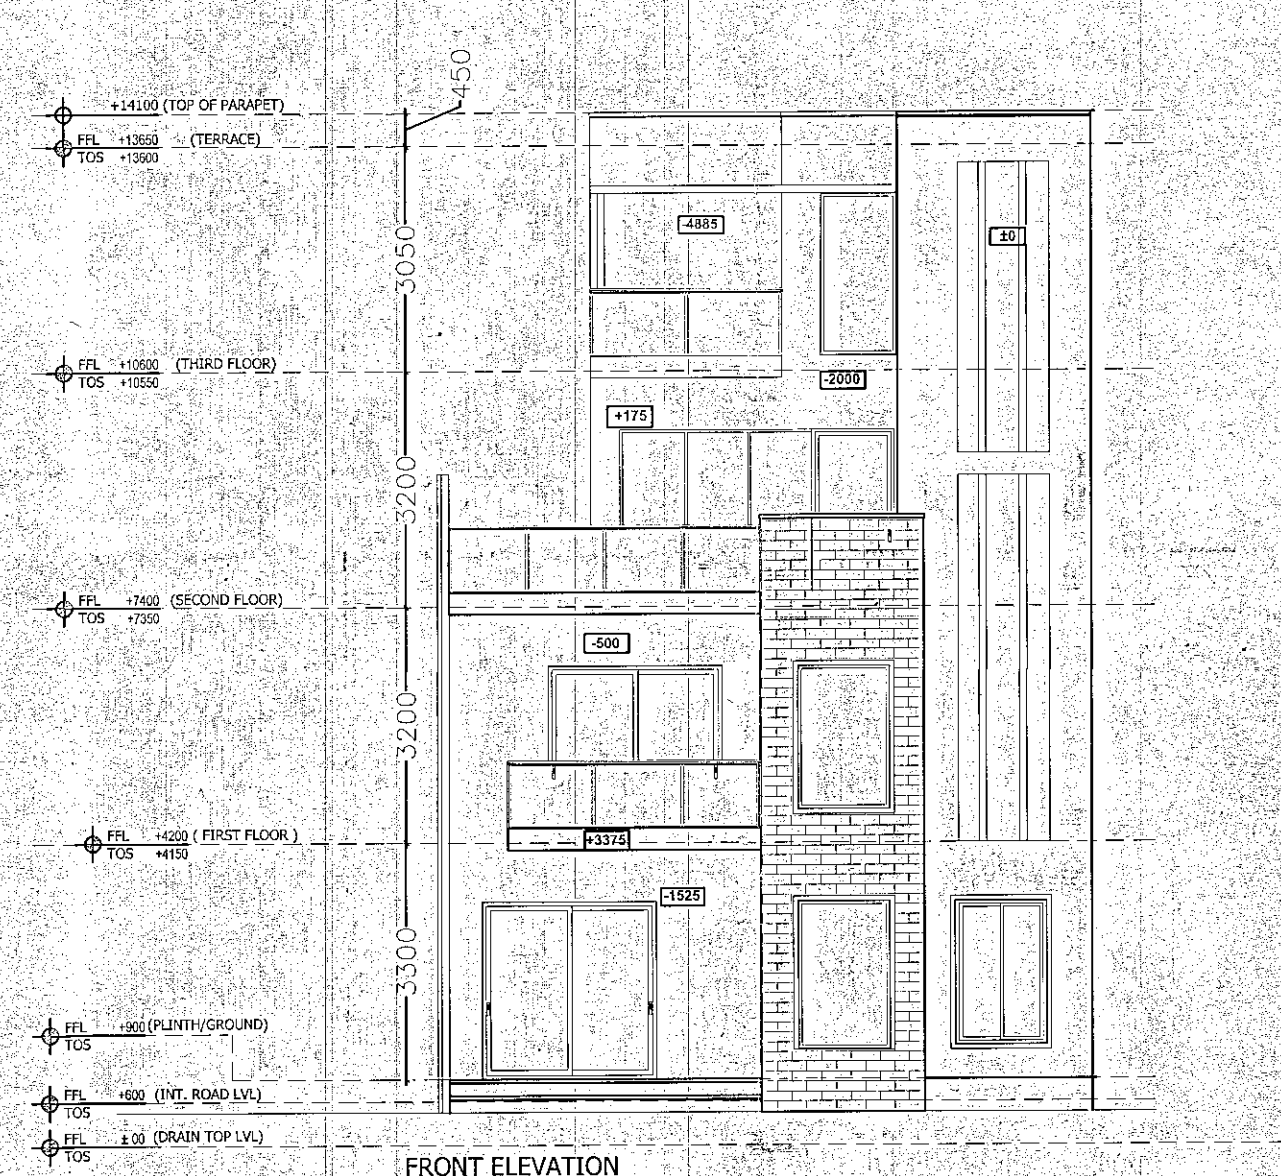


FRONT ELEVATION

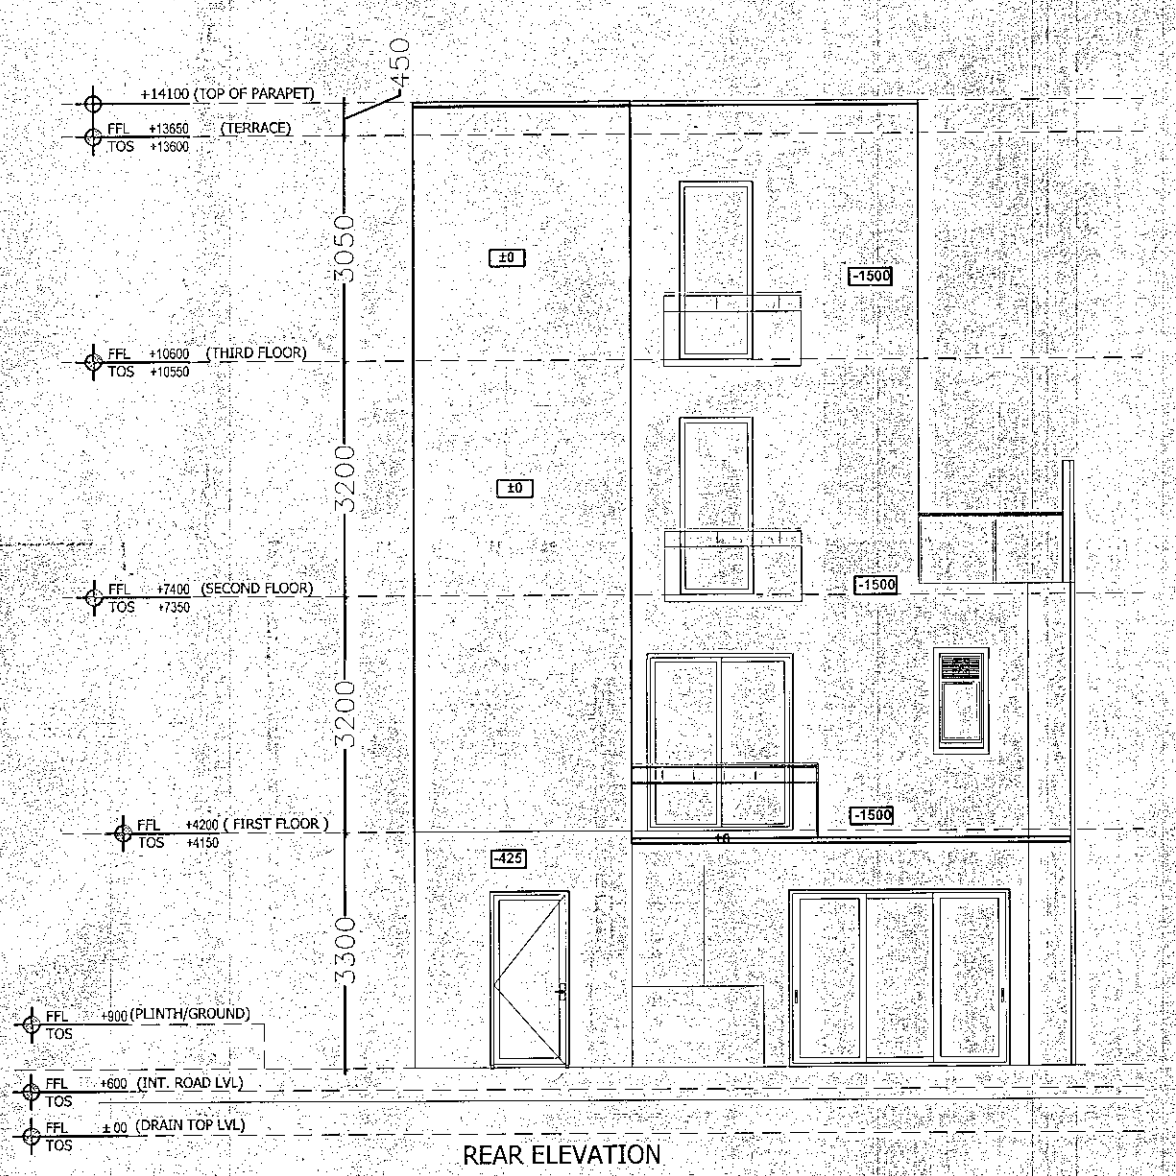

REAR ELEVATION

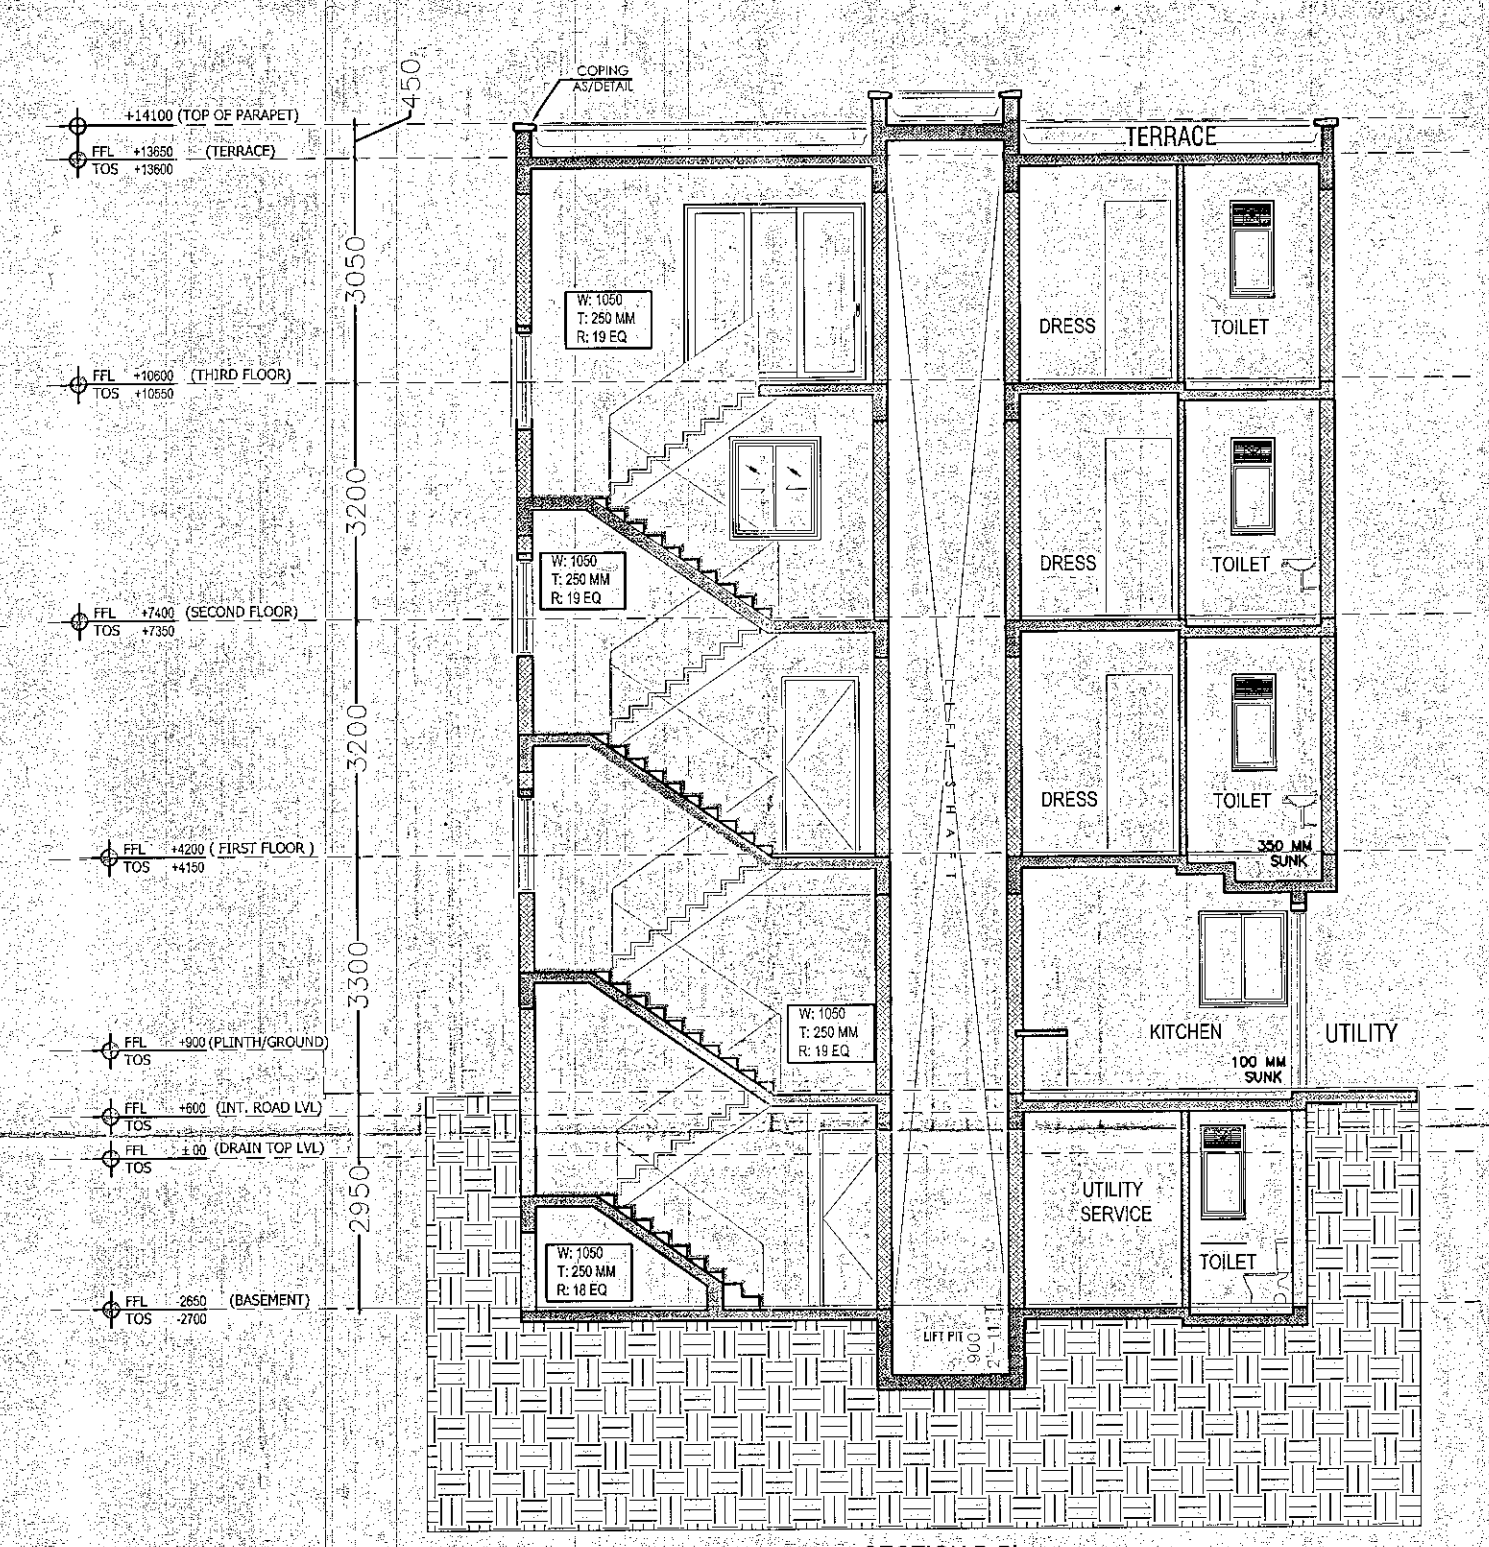

SECTION B-B

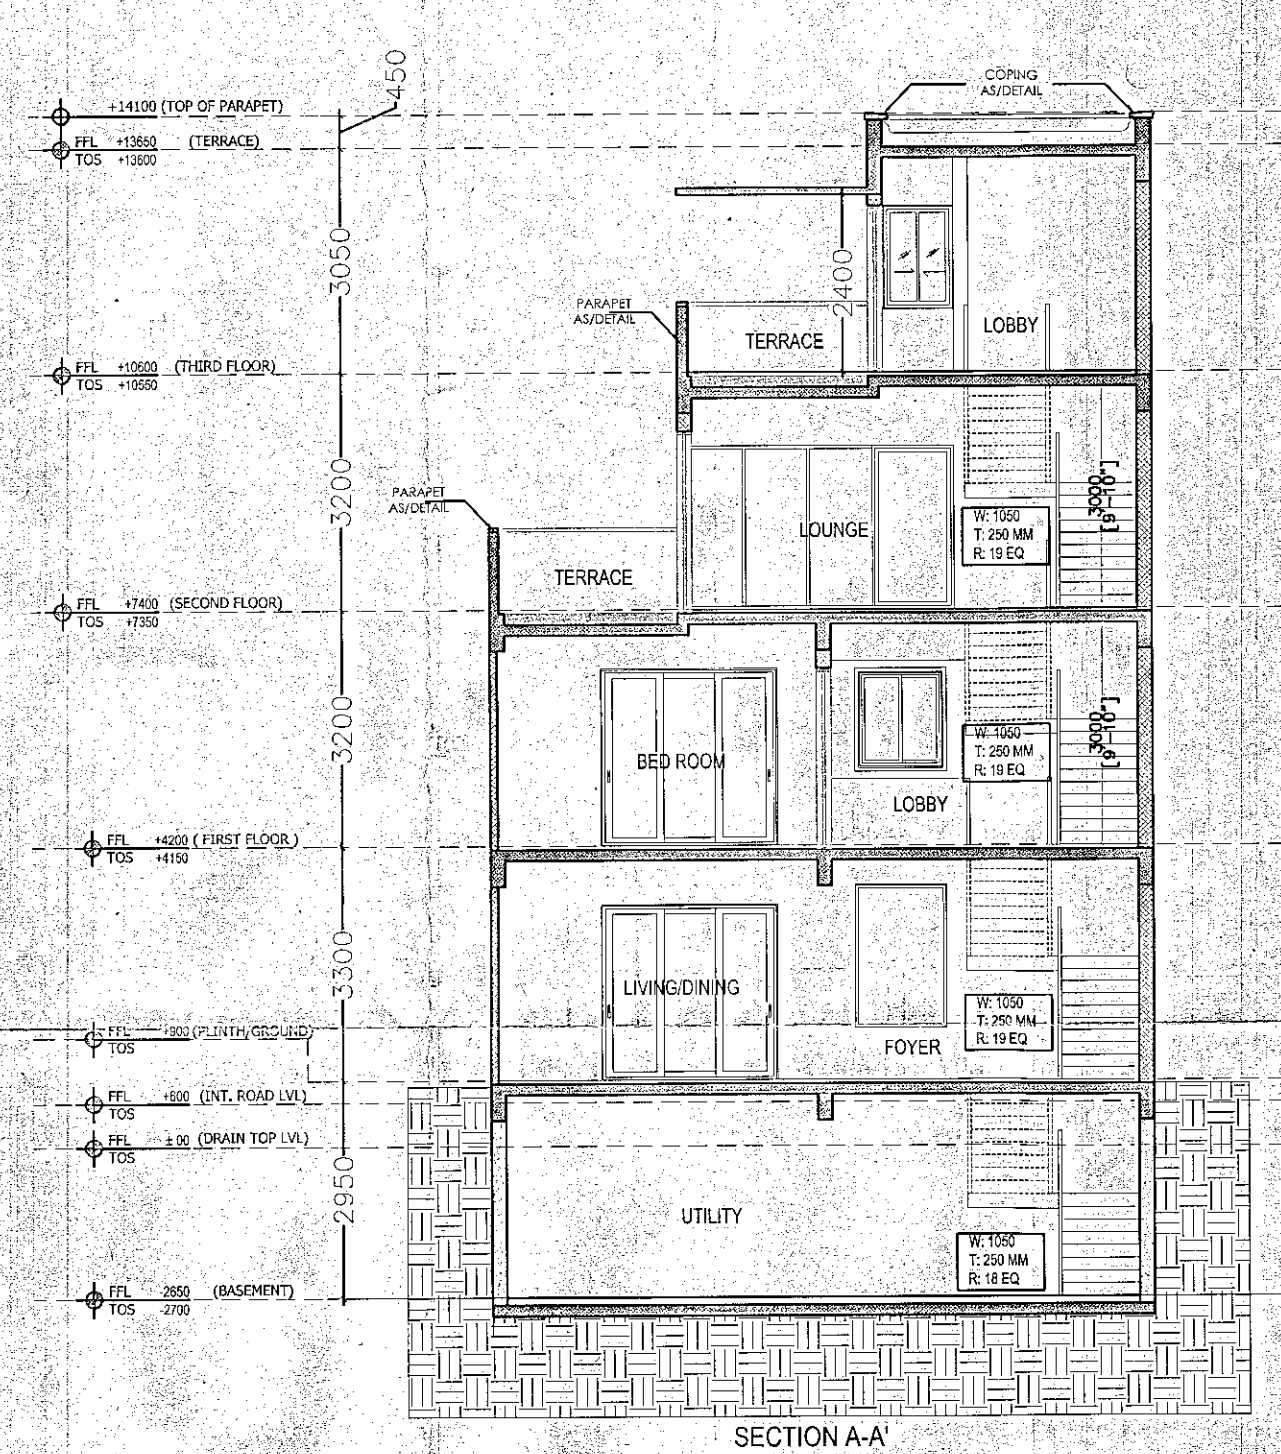


SECTION A-A

Notes

THIS DRAWING IS APPLICABLE FOR
VILLA V4-
20,24,28,36,40,44,77,79,82,84,97,104,107
TOTAL NUMBER = 13
As per Govt. Authority
No. 3090517992-28/11/2016
As per Govt. Authority

Number: 03/01/2016
Gen. Manager
(Hing. & Arch.)
Asst. Archt.
S.M. (Plng.)

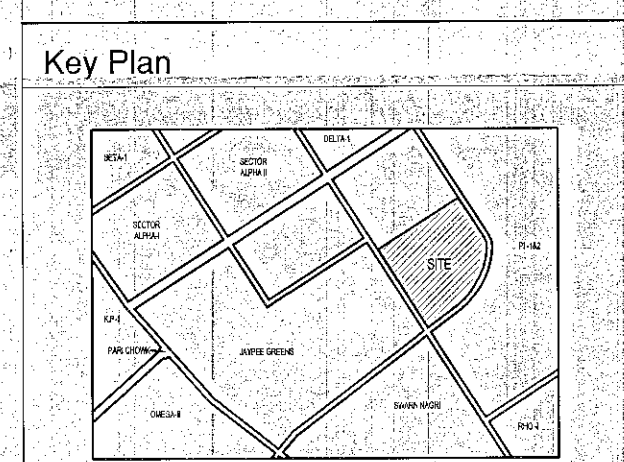

Architects Signature

Labib Ayam, Architect
Council of Architecture
Registration No.: CA/2001/27447

Owner's Signature

AR LANDCRAFT LLP
Authorised Signatory

Clients

M/S AR Landcraft LLP

Services Consultant

Consummate Engineering Services (P) Ltd.
Noida Office : B - 67, Sector - 67, Noida - 201 301
e mail : mail@cespln

Architects

ARCOP ASSOCIATES
A-15, PAMPOSH ENCLAVE
New Delhi-110 048

Project title

PROPOSED RECREATIONAL
ENTERTAINMENT PARK AT PLOT
NO. REP. 1 SECTOR - 27 GREATER
NOIDA, (U.P.) BELONGING TO M/S A
R LANDCRAFT LLP

Drawing Title

VILLA V4 (180SQ. YD.) SECTION &
ELEVATION (TYPE-6)

Job No. Drawing No.

Drawn: ASHOK Checked: LABIB A-11E
Date: 04.10.2016 Scale: 1:100 Revisions: 0