

Notes

NOTE : THIS DRAWING IS APPLICABLE FOR VILLA V7 - 1, 12 & 13.

TOTAL NOS.=03

Noida Industrial Dev. Authority

APPROVED

88-3096-57-7995-128-110-13 of 16

Valid up to Dated.....


Noida

D.G.M. (Pg. & Arch.)


Gen. Manager (Pg. & Arch.)

Asstt. Arch.

S.M. (Pg.)

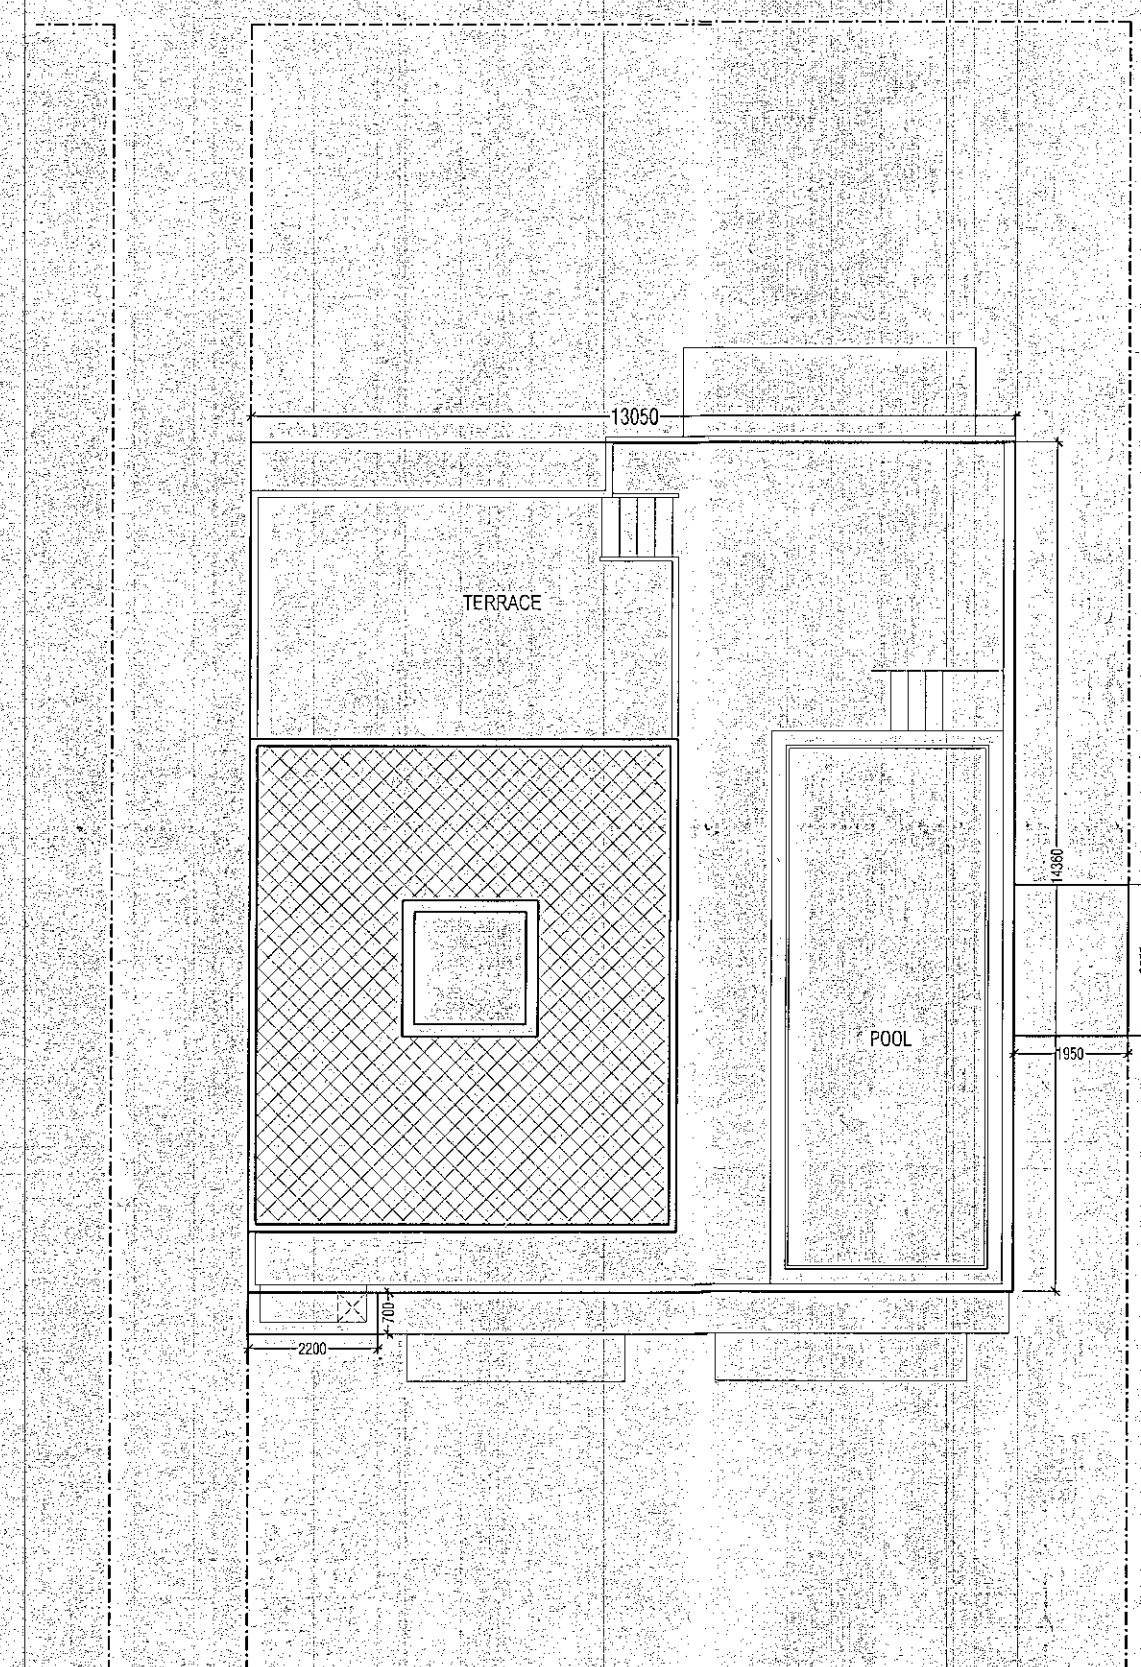


TERRACE FLOOR PLAN

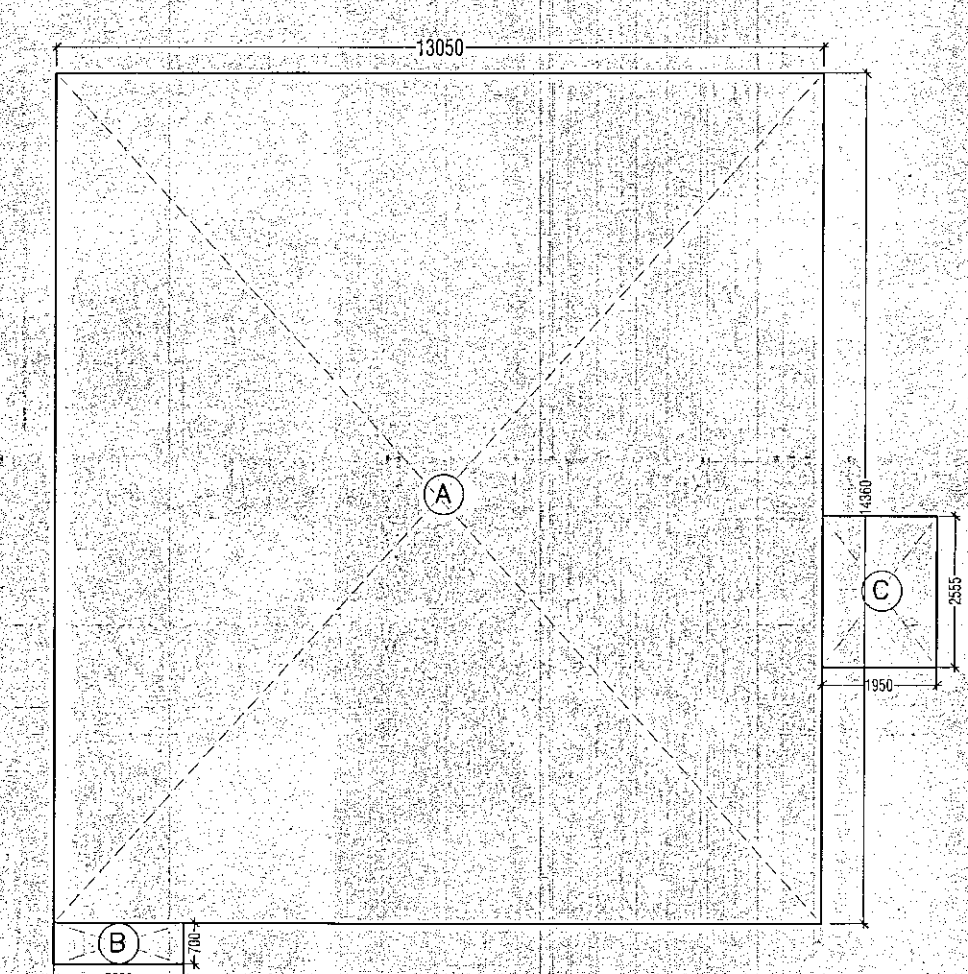

GROUND COVERAGE AREA DIAGRAM


ARCHITECTURE FEATURE - VILLA V7 (500 SQ. YARD)					
NO.	TYPE	WIDTH (in mm)	LENGTH (in mm)	Nos.	AREA in SqM
ADDITIONS					
F1	RECTANGLE	1875	2555	1	4.791
F2	RECTANGLE	3700	1500	1	5.550
F3	RECTANGLE	4470	1500	1	6.705
F4	PLINE			1	10.500
F5	RECTANGLE	5165	1500	1	7.748
TOTAL ADDITIONS (A)					35.293
GREEN AREA & PARKING AREA					
NO.	TYPE	WIDTH (in mm)	LENGTH (in mm)	Nos.	AREA in SqM
GREEN AREA					
G1	RECTANGLE	3150	1430	1	4.505
G2	RECTANGLE	11850	4600	1	54.510
G3	RECTANGLE	7800	6300	1	49.140
TOTAL GREEN AREA (G)					108.155
PARKING AREA					
P1	RECTANGLE	5500	4550	1	25.025
TOTAL GREEN AREA (P)					25.025

GROUND COVERAGE - VILLA V7 (500 SQ. YARD)					
NO.	TYPE	WIDTH (in mm)	LENGTH (in mm)	Nos.	AREA in SqM
COVERED AREA ON FLOOR					
ADDITIONS					
A	RECTANGLE	13050	14360	1	187.398
B	RECTANGLE	2200	700	1	1.540
C	RECTANGLE	1950	2555	1	4.982
TOTAL ADDITIONS (A)					193.920
TOTAL GROUND COVERAGE (B) = A					193.920

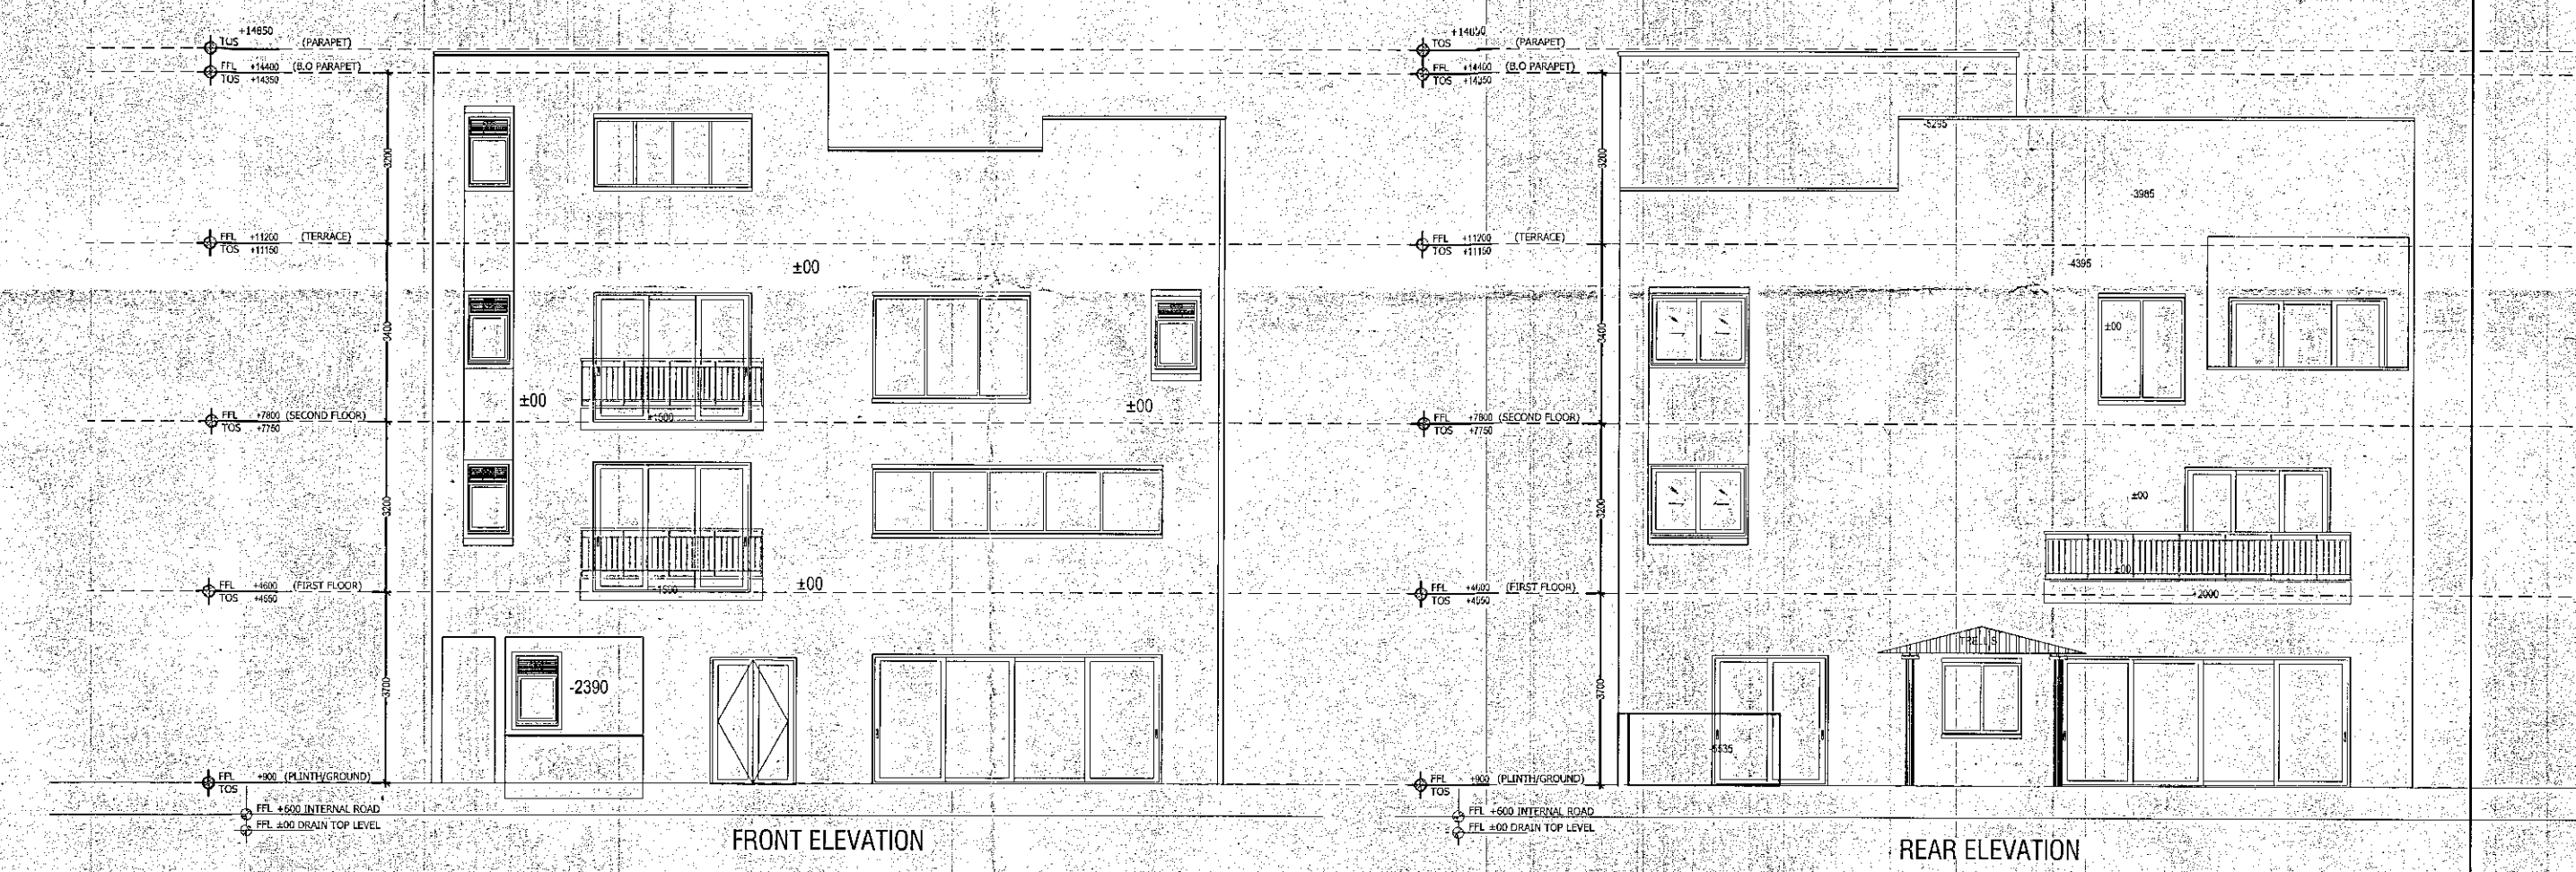


FRONT ELEVATION


REAR ELEVATION

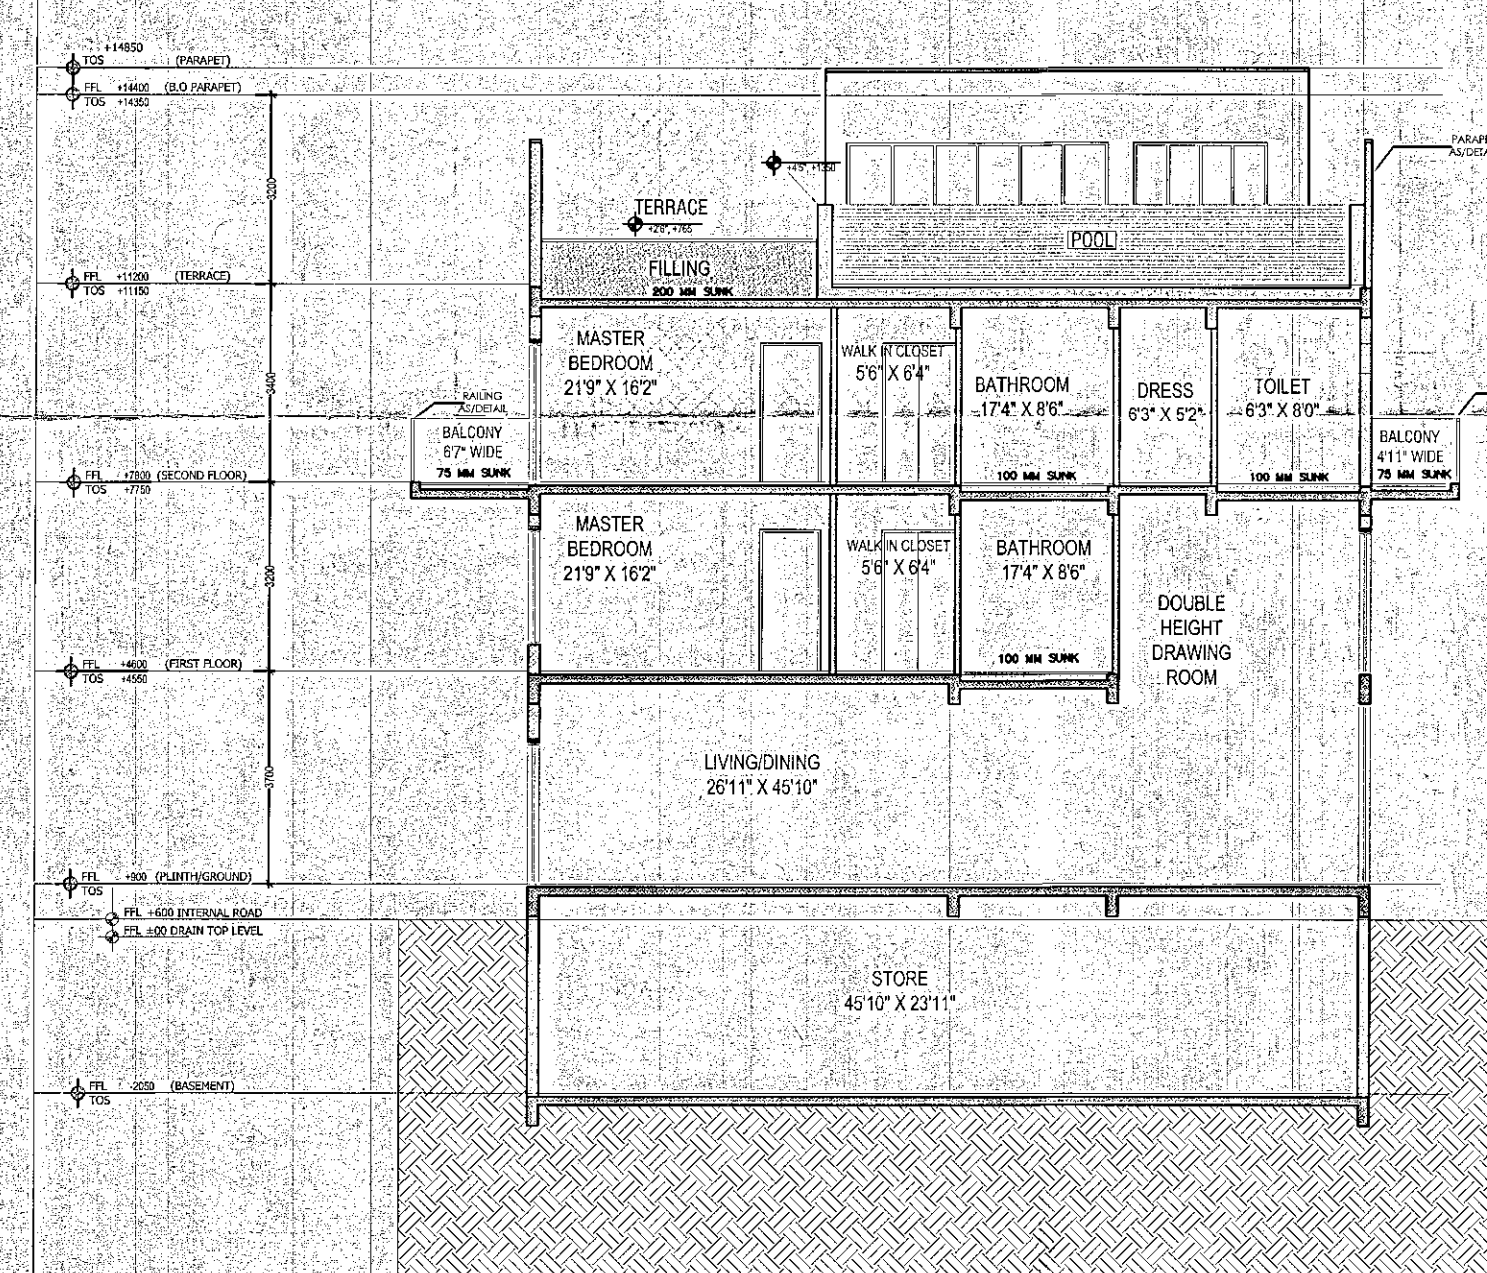

SECTION C-C

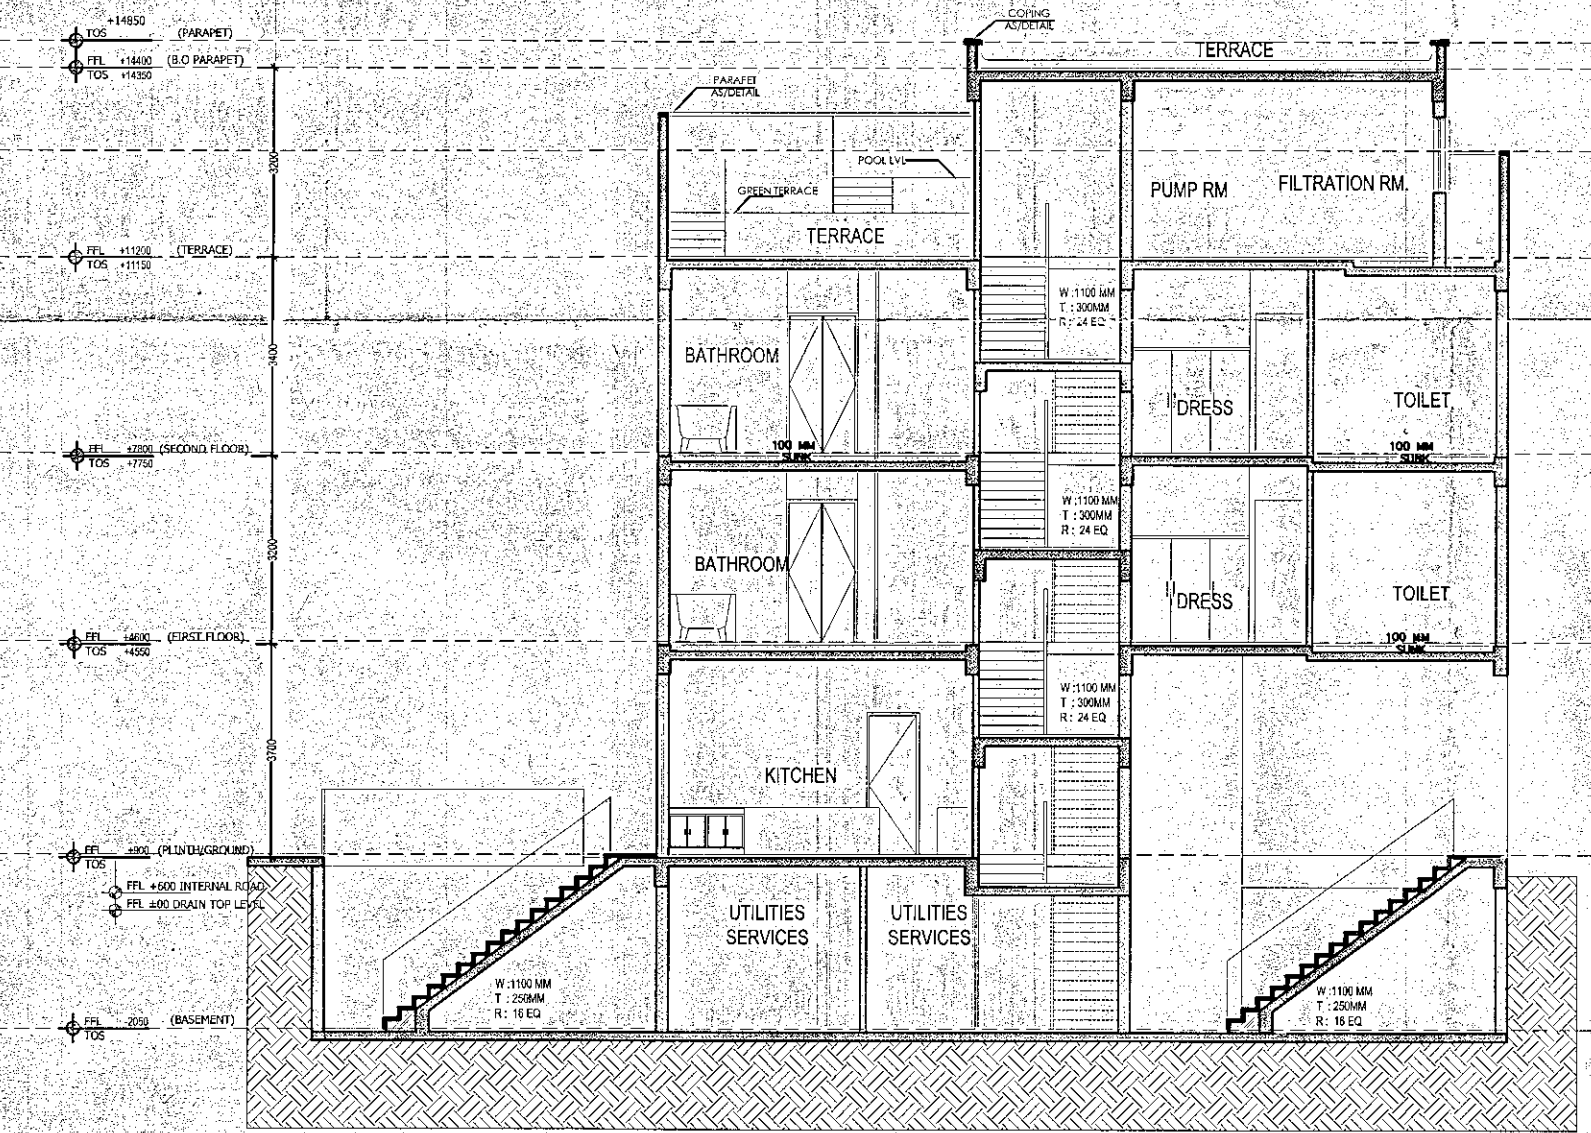

SECTION A-A

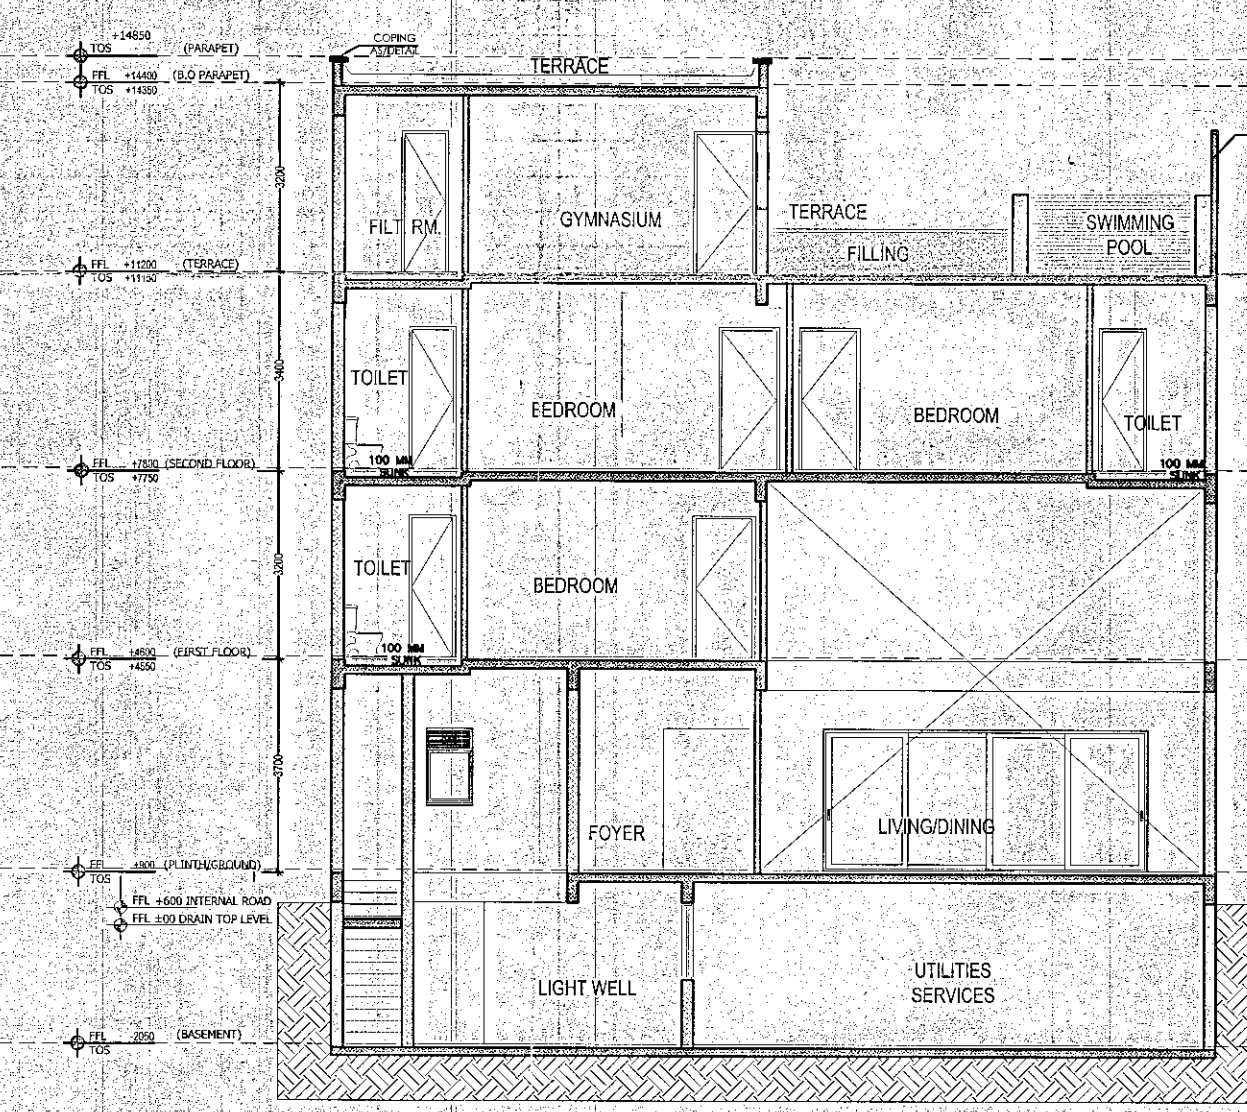

SECTION B-B

Key Plan

Architects Signature

Labib Aashima, Architect

Council of Architecture

Registration No.: CA/2001/27447

Owner's Signature

A R LANDCRAFT LLP

Authorised Signatory

Clients

M/S AR Landcraft LLP

Services Consultant

Consummate Engineering Services (P) Ltd.

Noida Office : B - 67, Sector - 67, Noida - 201 301

e mail : mail@ceespl.in

Architects

ARCOP ASSOCIATES

A-15, PAMPOSH ENCLAVE

New Delhi-110 048

Project title

PROPOSED RECREATIONAL ENTERTAINMENT PARK AT PLOT NO. REP.1 SECTOR - 27 GREATER NOIDA,(U.P.) BELONGING TO M/S A R LANDCRAFT LLP

Drawing Title

VILLA V7(500 Sq.Yd.) TERRACE PLAN, ELEVATIONS, SECTIONS & AREA CHART (TYPE-1)

Job No.

Drawing No.

A-16

Drawn

Checked

AASHIMA

LABIB

Date

Scale

10.10.2016

1:100

Revisions

0