

Notes

NOTE : THIS DRAWING IS APPLICABLE
FOR VILLA V7 - 2,3,4,5,6,7,8,9,10&11
TOTAL NOS.=10

Greater Noida Industrial Dev. Authority

APPROVED

Vide Letter No. 37 Date 28/10/2016


Valid up to Dated.....

11/11/2011
D.G.M.
(ng. & Arch.)


Mahade
Asstt. Arch.

June
Gen. Manager
Plng. & Arch.)

M. (Ping.)

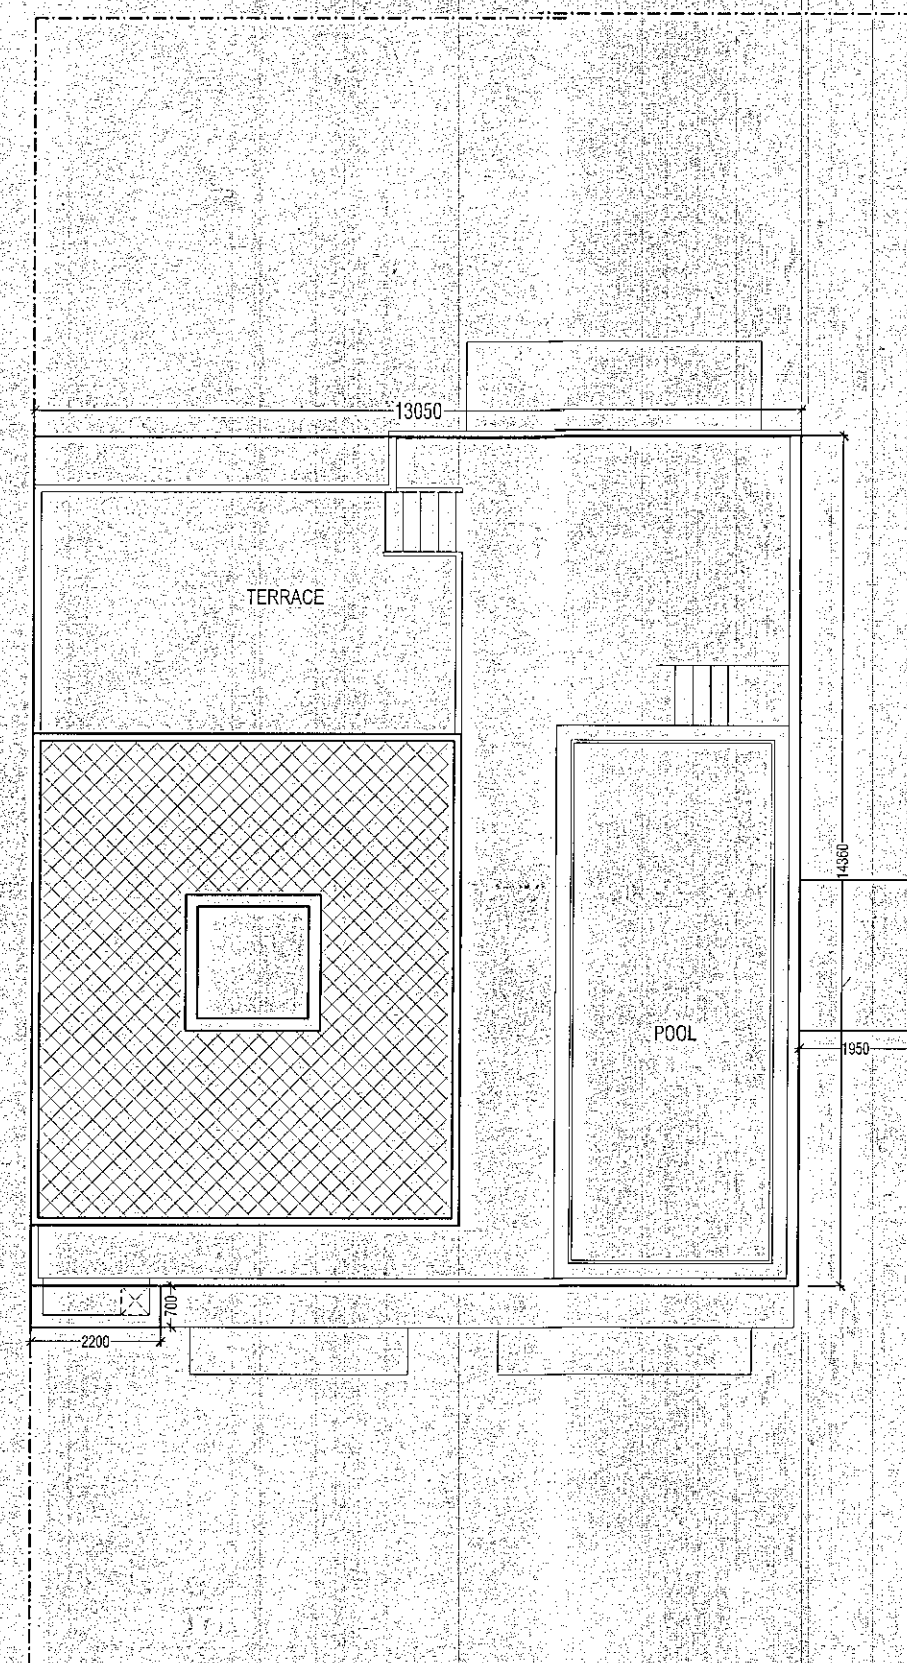


TERRACE FLOOR PLAN

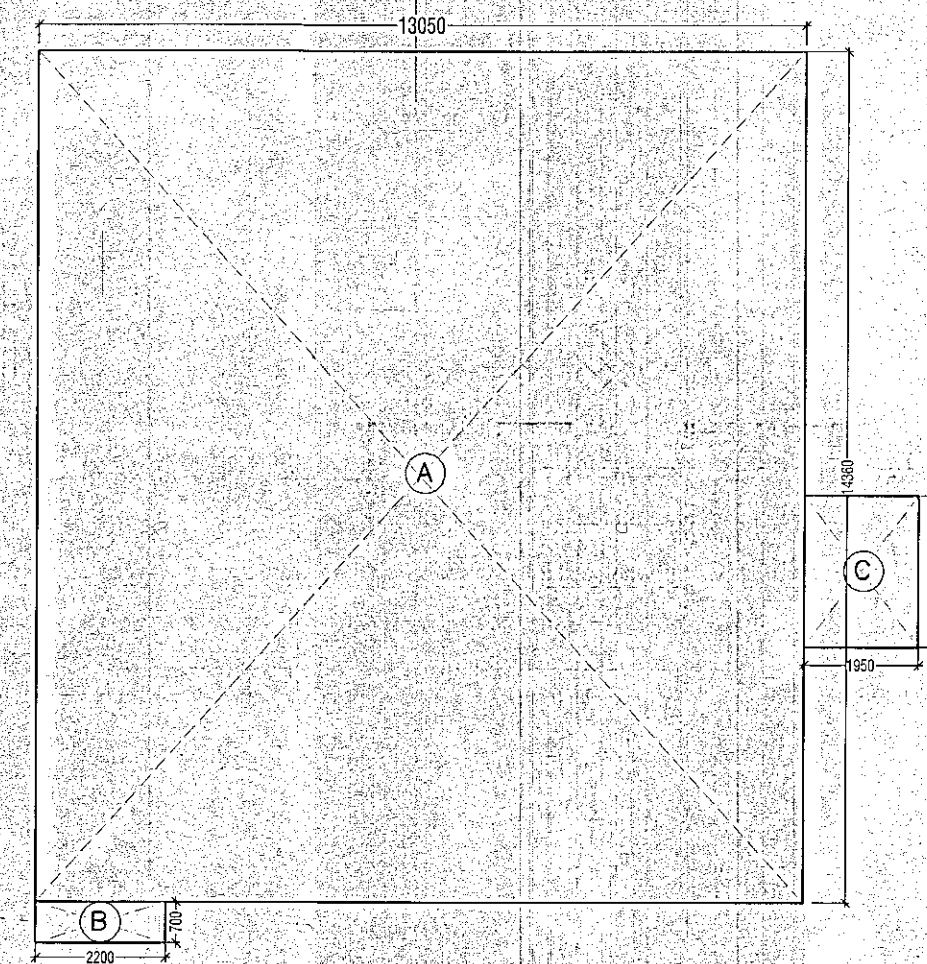

GROUND COVERAGE AREA DIAGRAM


ARCHITECTURE FEATURE – VILLA V7 (500 SQ. YARD)					
NO.	TYPE	WIDTH (in mm)	LENGTH (in mm)	Nos.	AREA in SqM
ADDITIONS					
F1	RECTANGLE	1875	2555	1	4.791
F2	RECTANGLE	3700	1500	1	5.550
F3	RECTANGLE	4470	1500	1	6.705
F4	PLINE			1	10.500
F5	RECTANGLE	5165	1500	1	7.748
TOTAL ADDITIONS (A)					35.293
GREEN AREA & PARKING AREA					
NO.	TYPE	WIDTH (in mm)	LENGTH (in mm)	Nos.	AREA in SqM
GREEN AREA					
G1	RECTANGLE	3150	1430	1	4.505
G2	RECTANGLE	11850	4600	1	54.510
G3	RECTANGLE	7800	6300	1	49.140
TOTAL GREEN AREA (G)					108.155
PARKING AREA					
P1	RECTANGLE	5500	4550	1	25.025
TOTAL GREEN AREA (P)					25.025

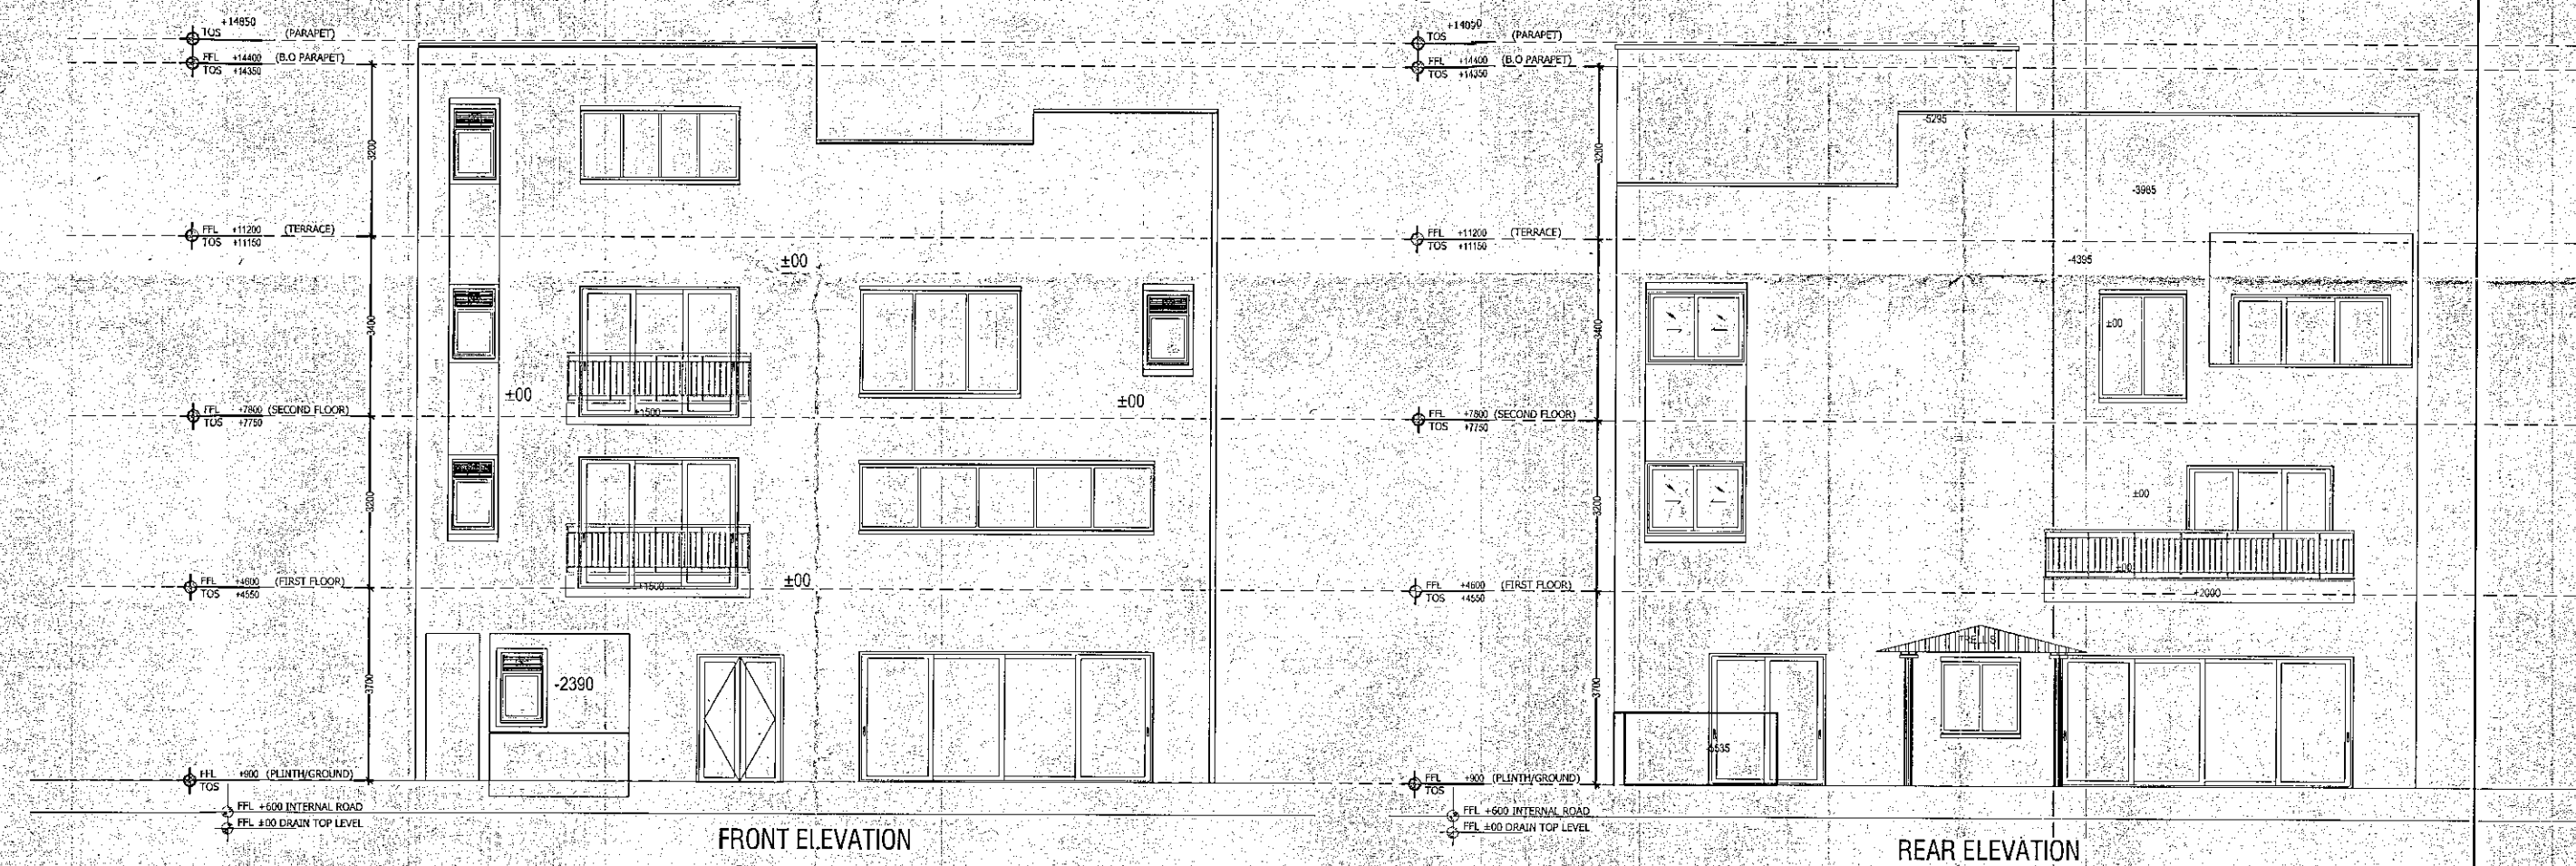


FRONT ELEVATION

REAR ELEVATION


GROUND COVERAGE - VILLA V7 (500 SQ.YARD)				
NO.	TYPE	WIDTH (in mm)	LENGTH (in mm)	AREA In SqM
COVERED AREA ON FLOOR ADDITIONS				
A	RECTANGLE	13050	14360	187.398
B	RECTANGLE	2200	700	1.540
C	RECTANGLE	1950	2555	4.982
TOTAL ADDITIONS (A)				193.920
TOTAL GROUND COVERAGE (B) = A				193.920

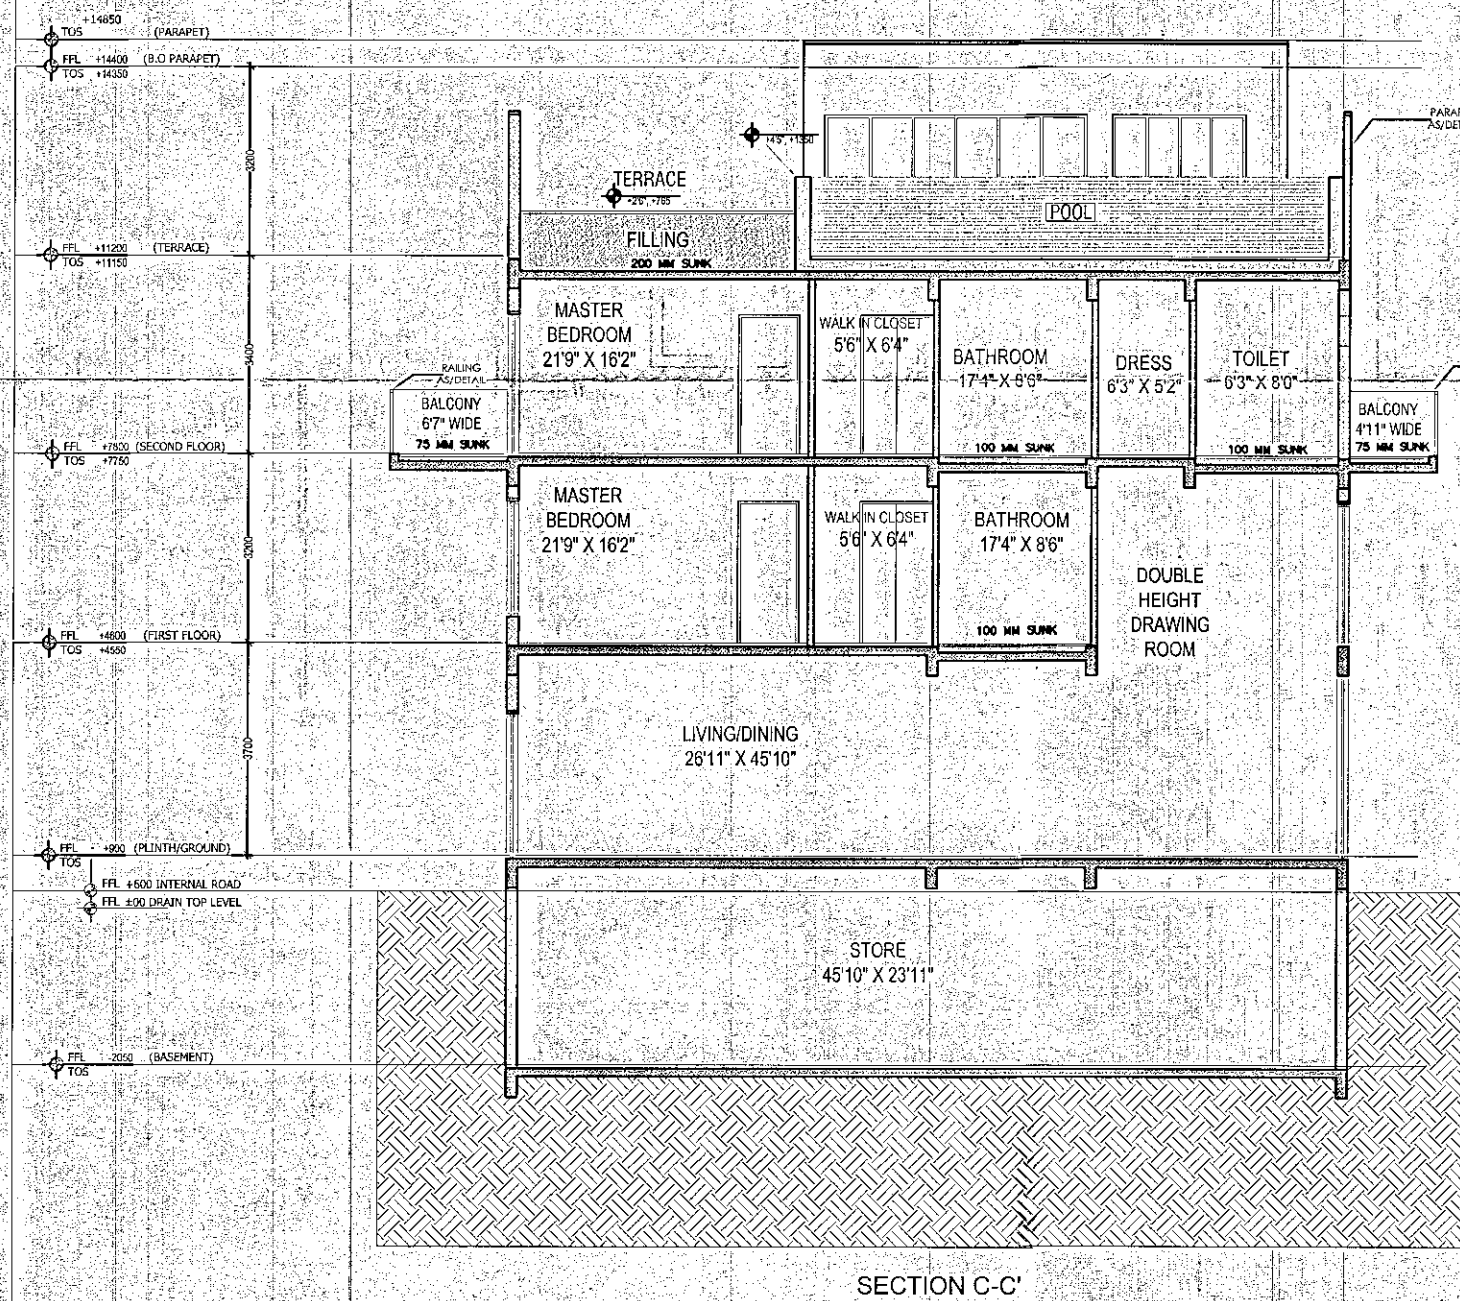

SECTION C-C

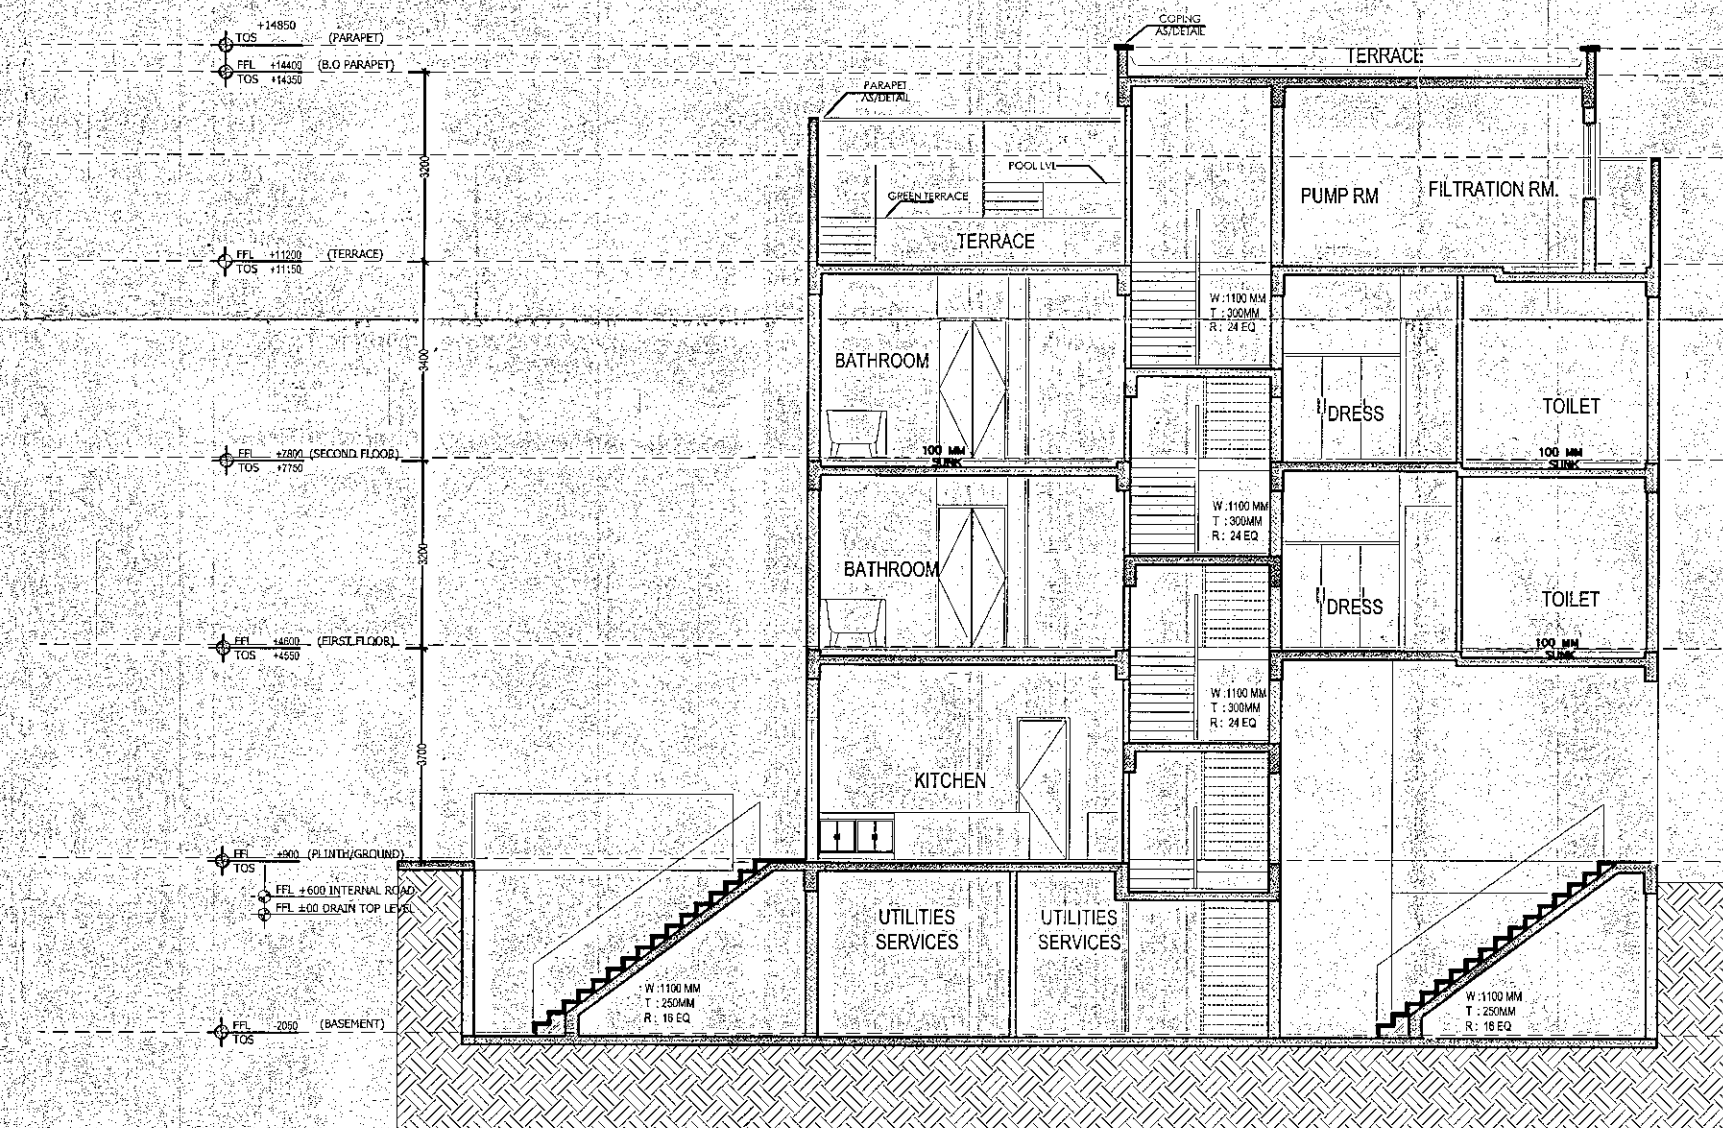


SECTION A-A

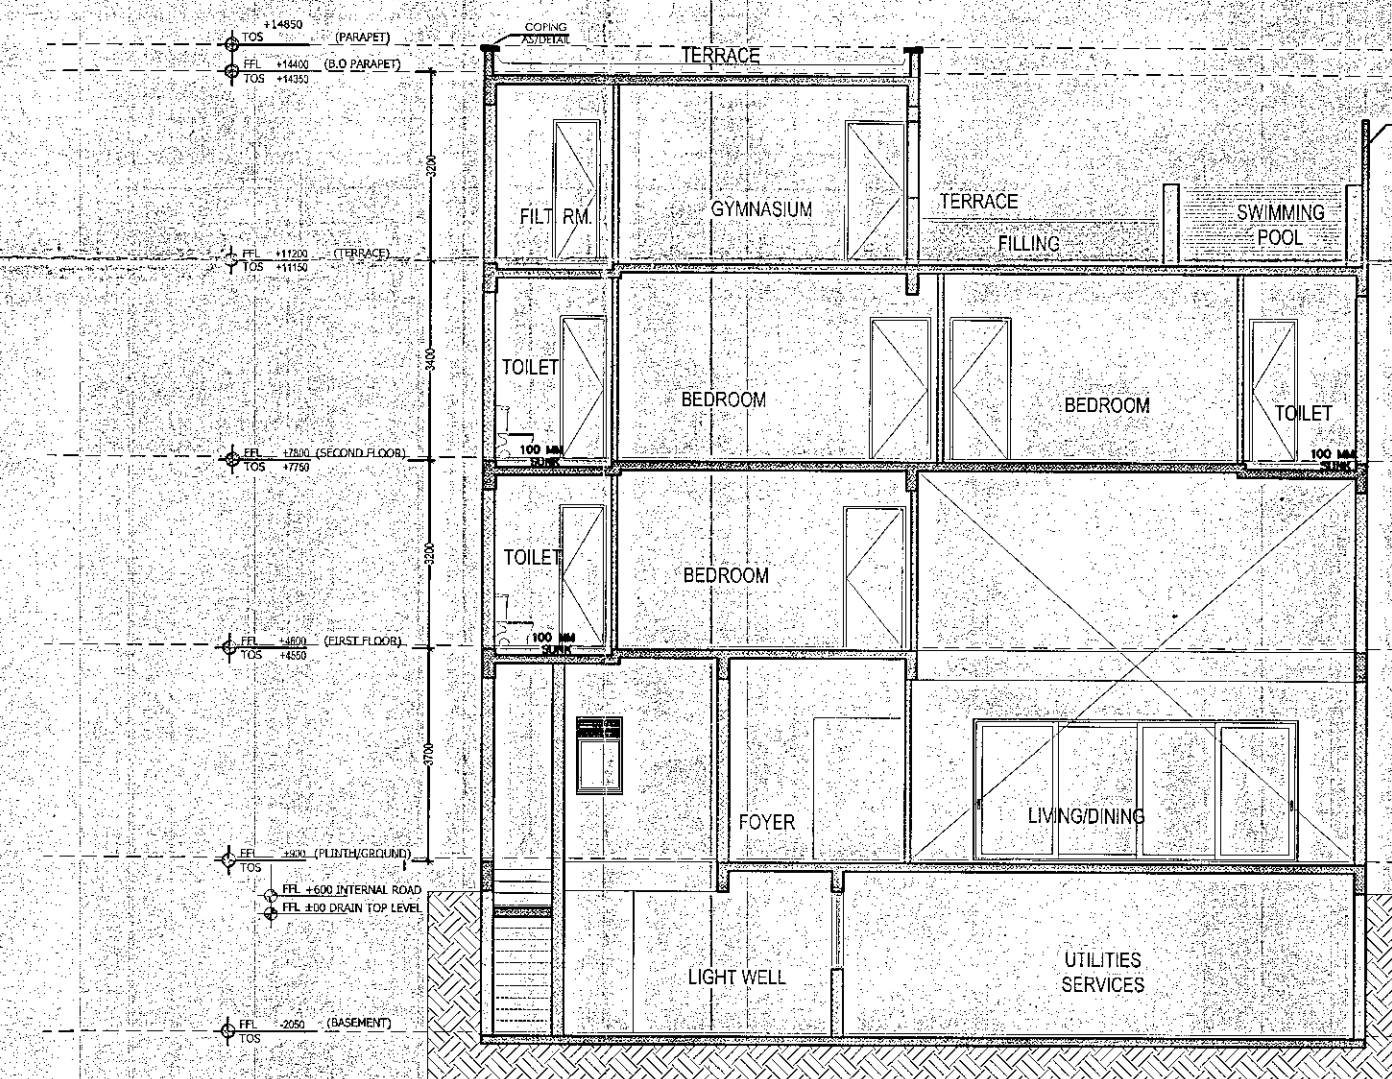

SECTION B-B

Key Plan

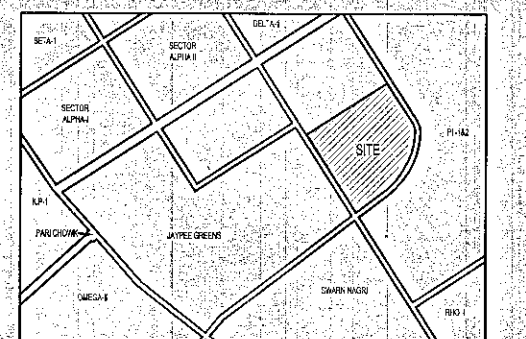

Architects Signature 
Labib Alam, Architect
Council of Architecture
Registration No.: CA/2001/27447

Owner's Signature

A R LANDCRAFT LLP

Authorised Signatory

Clients

M/S AR Landcraft LLP

Services Consultant
Consummate Engineering Services (P) Ltd.
Noida Office : B - 67, Sector - 67, Noida - 201 301
e mail : mail@cespl.in

Architects
ARCOP ASSOCIATES
A-15, PAMPOSH ENCLAVE
New Delhi-110 048

Project title

PROPOSED RECREATIONAL
ENTERTAINMENT PARK AT PLOT
NO. REP 1 SECTOR - 27 GREATER
NOIDA, (U.P.) BELONGING TO M/S A
R LANDCRAFT LLP

Drawing Title
VILLA V7(500 SQ.YD.) TERRACE PLAN,
ELEVATIONS, SECTIONS & AREA CHART.
(TYPE-2)

Job No.		Drawing No.	
Drawn	Checked	A-16A	
AASHIMA	LABIB		
Date	Scale	Revisions	
10.10.2016	1:100	<div>0</div>	