


SECOND FLOOR AREA							
S.no.	Lenth		Width	No	Area in Sq.Mt.	Service Area in sq.mt.	
A	61.905	x	14.170	x 1	0	877.19	0.00
B	12.820	x	30.185	x 1	0	386.97	
Sub Total Area-1						1264.17	
1	7.565	x	3.000	x 1	0		22.70
2	2.100	x	2.100	x 2	0	8.82	
4	2.100	x	0.670	x 1	0		1.41
5	0.835	x	0.655	x 19	0		10.39
6	0.300	x	1.000	x 2	0		0.60
7	0.300	x	0.608	x 1	0		0.18
8	0.300	x	0.300	x 2	0		0.09
9	1.758	x	2.138	x 1	0		3.76
10	0.473	x	0.813	x 1	0		0.38
11	0.473	x	0.473	x 2	0		0.22
12	1.285	x	1.285	x 1	0		0.83
13	4.935	x	3.900	x 1	0		19.25
14	2.500	x	2.500	x 2	0	12.50	
15	0.450	x	0.250	x 37	0		4.16
15a	0.439	x	0.245	x 1	0		0.11
16	1.686	x	0.473	x 1	0		0.80
17	1.200	x	0.370	x 1	0		0.44
18	2.188	x	1.285	x 1	0		2.81
19	1.285	x	1.285	x 1	0		0.83
20	0.588	x	0.300	x 1	0		0.18
21	0.415	x	0.255	x 1	0		0.11
22	0.900	x	0.370	x 1	0		0.33
22a	0.800	x	0.135	x 1	0		0.08
23	1.169	x	1.723	x 1	0		2.01
24	1.459	x	1.459	x 1	0		1.06
25	1.520	x	0.859	x 1	0		1.31
26	2.167	x	0.811	x 1	0		1.76
27	0.811	x	0.811	x 1	0		0.33
28	3.300	x	6.285	x 1	0		20.74
29	31.765	x	1.350	x 1	0	42.88	
30	1.873	x	4.227	x 1	0	7.92	
31	4.023	x	4.023	x 1	0	8.09	
32	4.023	x	0.203	x 1	0	0.82	
33	2.877	x	1.290	x 1	0	3.71	
34	1.235	x	3.230	x 1	0	3.99	
35	1.115	x	3.160	x 1	0	3.52	
37	0.634	x	10.443	x 1	0	6.62	
38	As/Detail				0	27.97	
39	11.310	x	0.887	x 1	0	10.03	
40	As/Detail				0	21.69	
41	6.736	x	2.517	x 1	0	8.48	
42	1.144	x	1.144	x 1	0	0.65	
43	0.730	x	0.730	x 1	0	0.27	
44	0.730	x	0.414	x 1	0	0.30	

45	8.210	x	4.061	x	1	0	33.34			
46	2.330	x	1.915	x	1	0	4.46			
53	0.455	x	0.250	x	1	0		0.11		
54	0.670	x	0.250	x	1	0		0.17		
55		As/Detail					0	2.41		
56		As/Detail					0	2.74		
57		As/Detail					0	1.12		
58	0.865	x	0.115	x	7	0	0.70			
59	1.800	x	0.049	x	1	0	0.09			
60	4.515	x	0.115	x	17	0	8.83			
61	2.785	x	0.350	x	17	0	16.57			
62	3.050	x	0.285	x	17	0	14.78			
63	1.585	x	0.049	x	15	0	1.16			
64	2.150	x	0.049	x	2	0	0.21			
65	0.415	x	0.115	x	1	0	0.05			
66	0.049	x	1.815	x	1	0	0.09			
67	0.115	x	3.950	x	1	0	0.45			
68	0.049	x	1.500	x	1	0	0.07			
69	0.049	x	1.700	x	1	0	0.08			
70	0.115	x	0.980	x	1	0	0.11			
71	0.049	x	2.920	x	1	0	0.14			
72	2.470	x	0.049	x	1	0	0.12			
73	1.380	x	0.115	x	1	0	0.16			
74	1.650	x	0.115	x	1	0	0.19			
Sub Total Area-2							256.14			
Total Service Area									97.142	
Total Covr. Area	Sub Total Area-1		-		Sub Total Area-2					
	1264.17				256.14			1008.03		
Total FAR Area	Total Covr. Area		-		Service Area					
	1008.03				97.14			910.88		

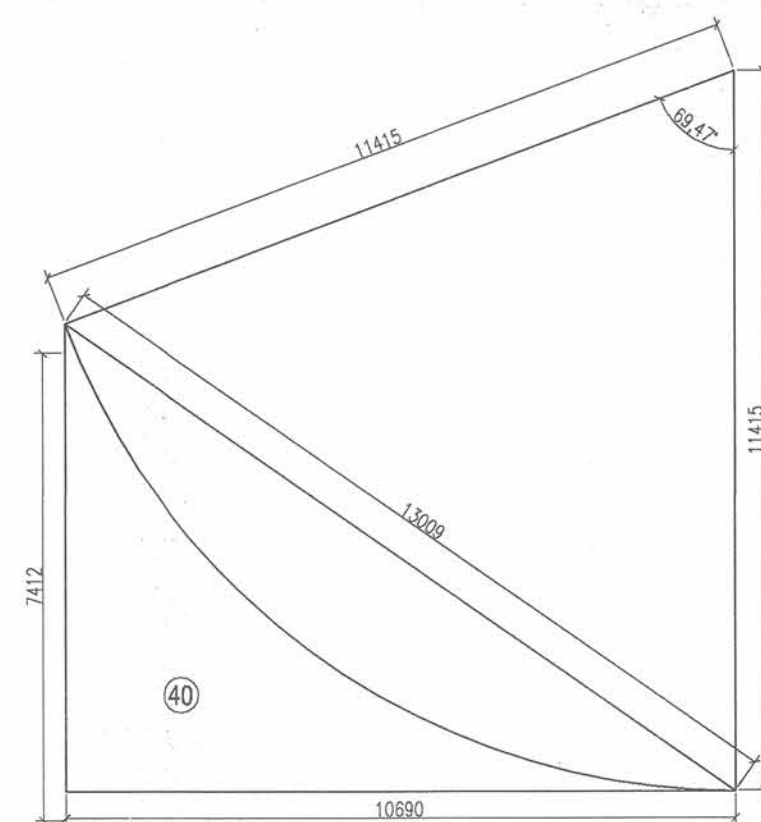

Detail-40

$$\frac{1}{2} \times L \times H - \left(\frac{360^\circ \times \pi \times r^2}{360^\circ} \right) - \sqrt{s(s-a)(s-b)(s-c)}$$

$$a = 13.009$$

$$b = 11.415$$

$$c = 11.415$$

$$s = \frac{13.009 + 11.415 + 11.415}{2} = 17.920$$

$$\frac{1}{2} \times 10.690 \times 7.412 - \left(\frac{360^\circ \times \pi \times 3.14 \times 11.415 \times 11.415}{360^\circ} \right) - \sqrt{17.920(17.920-13.009)(17.920-11.415)(17.920-11.415)}$$

$$= 39.617 - (78.954 - \sqrt{17.920 \times 4.911 \times 6.505 \times 6.505})$$

$$= 39.617 - (78.954 - 61.024)$$

$$= 39.617 - 17.93$$

$$= 21.687$$

Detail-38

$$\frac{1}{2} \times L \times H - \left(\frac{360^\circ \times \pi \times r^2}{360^\circ} \right) - \sqrt{s(s-a)(s-b)(s-c)}$$

$$a = 14.935$$

$$b = 11.595$$

$$c = 11.595$$

$$s = \frac{14.935 + 11.595 + 11.595}{2} = 19.063$$



$$\frac{1}{2} \times 10.676 \times 10.443 - \left(\frac{360^\circ \times \pi \times 3.14 \times 11.595 \times 11.595}{360^\circ} \right) - \sqrt{19.063(19.063-14.935)(19.063-11.595)(19.063-11.595)}$$

$$= 55.745 - (94.023 - \sqrt{19.063 \times 4.128 \times 7.468 \times 7.468})$$

$$= 55.745 - (94.023 - 66.248)$$

$$= 55.745 - 27.775$$

$$= 27.97$$

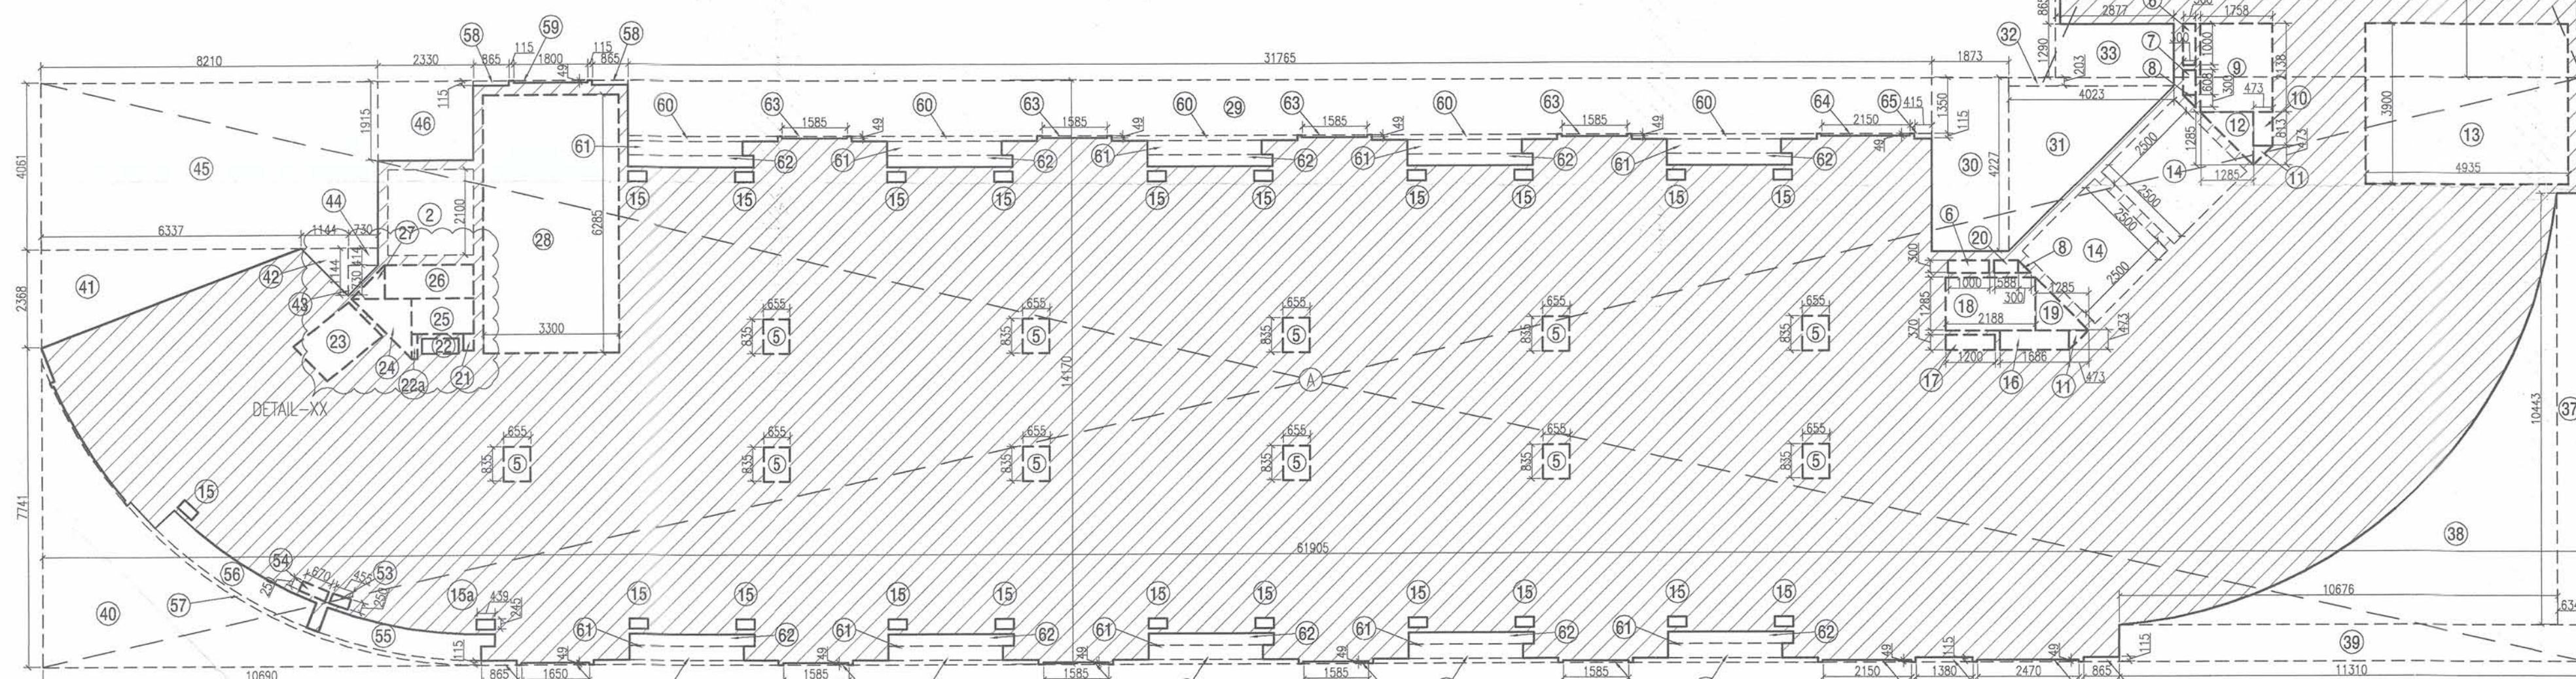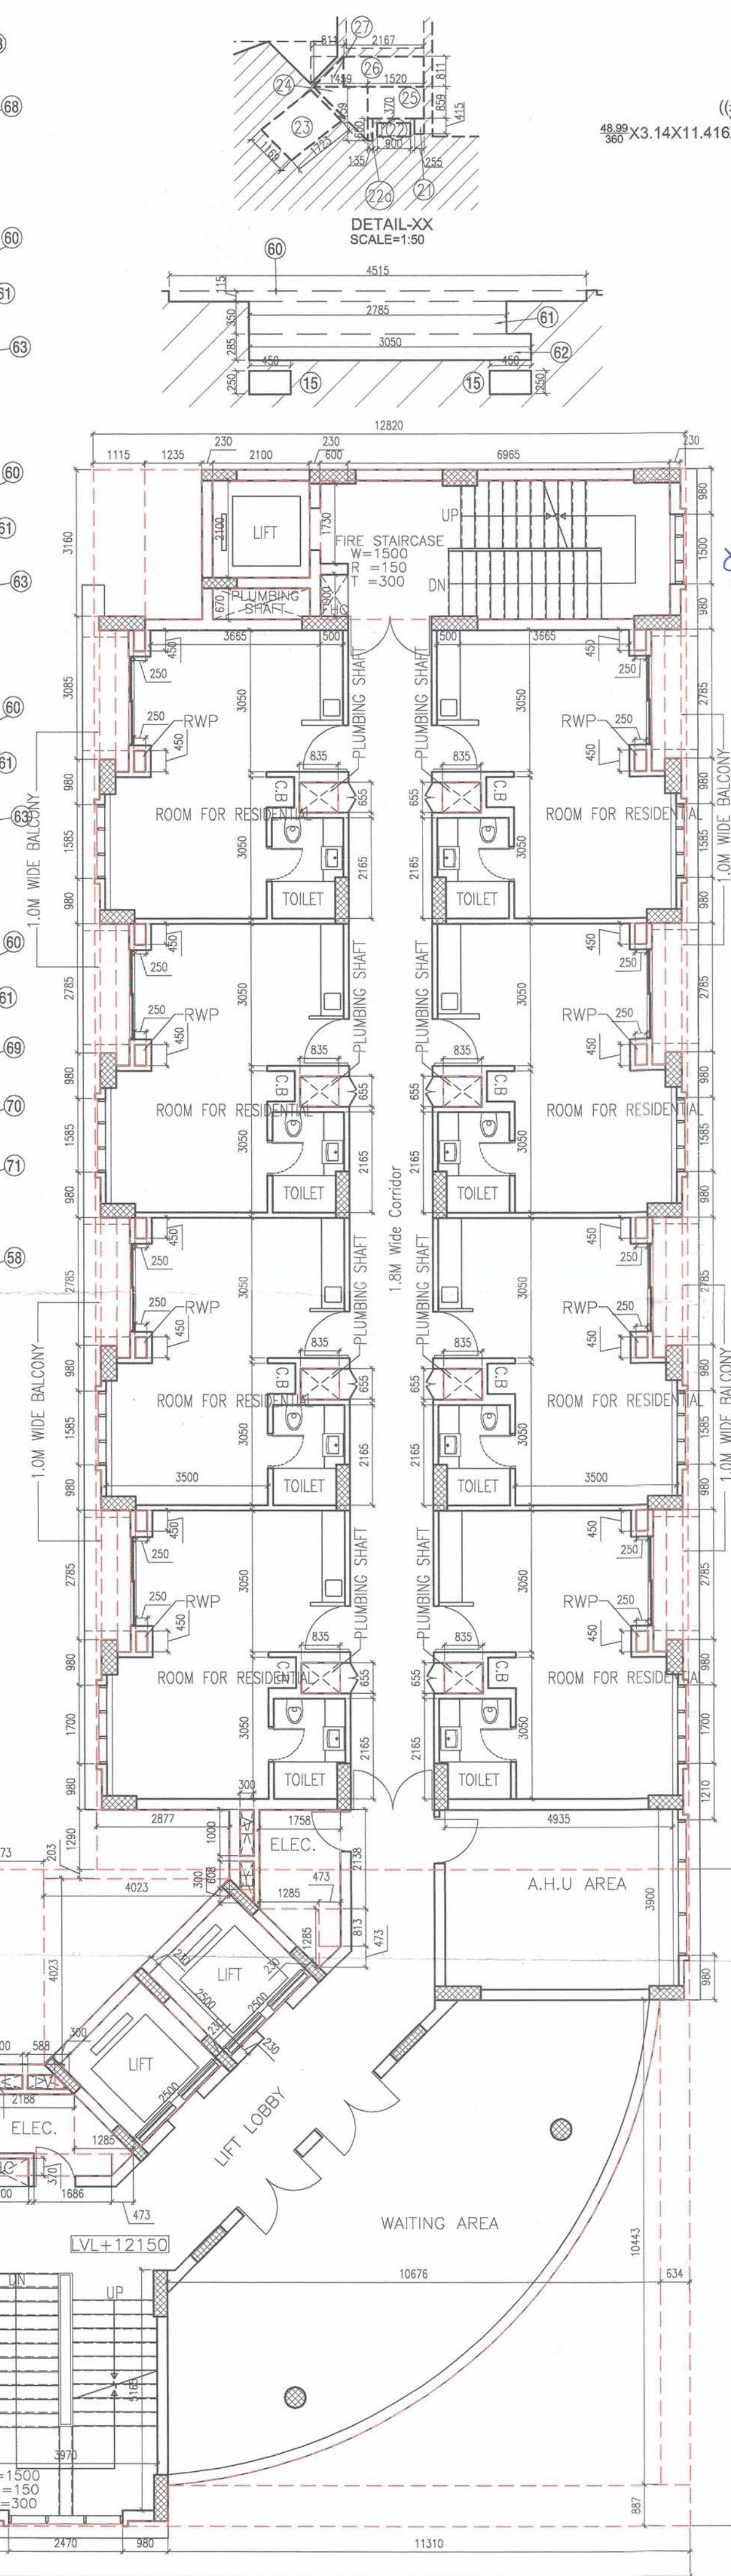

APPROVED
Vice Letter No. 153/20-09-2013
Valid upto Date 20-09-2013
Dr. Gen. Manager (Planning)
Drawing Checked & Verified By
G.M. (Planning)

Detail-56
 $\left(\frac{360^\circ \times \pi \times r^2}{360^\circ} \right) - \left(\frac{360^\circ \times \pi \times r^2}{360^\circ} \right) + T$
 $\frac{360^\circ \times \pi \times 3.14 \times 11.301 \times 11.301}{360^\circ} - \frac{360^\circ \times \pi \times 3.14 \times 10.666 \times 10.666}{360^\circ}$
 $22.914 - 20.411 + 0.094$
 $22.914 - 20.505$
 2.409

OWNERS' SIGN:
For Zestha Projects Pvt. Ltd.
Director

ARCHITECT'S SIGN:
SHASHANK SHARMA
BARCH
C.O.A. Regn. No. CA/97722034

PROPOSED PLAN OF I.T PARK FOR,
M/s ZESTHA PROJECTS (P) LTD.
ON PLOT NO. 26/1, SECTOR K.P.-III,
GREATER NOIDA, U.P.

RESIDENTIAL BLOCK

SHEET TITLE:
2nd. Floor Plan

DRAWING NO:
A-18

SCALE:
Plan 1:100, Area 1:125

DATE:
29/03/12

ARCHITECTS:
4th DIMENSION
ARCHITECTURE - INTERIORS - PLANNING
http://www.4d-arch.com

C-17, Basement, ANAND NIKETAN,
New Delhi - 110 021
PHONES : +91.11.41661137 +91.9810861137
FAX : +91.11.42705425 E-MAIL : mail@4d-arch.com

© & ® THIS DRAWING IS THE PROPERTY OF THE ARCHITECTS AND IS NOT TO BE COPIED OR REPRODUCED WITHOUT PERMISSION