

① Key at Plan


45.00 M. WIDE PUSHITA

PLOT LINE
30.0 M WIDE ROAD

SC-02/B

SC-02/A4

SC-02/A2

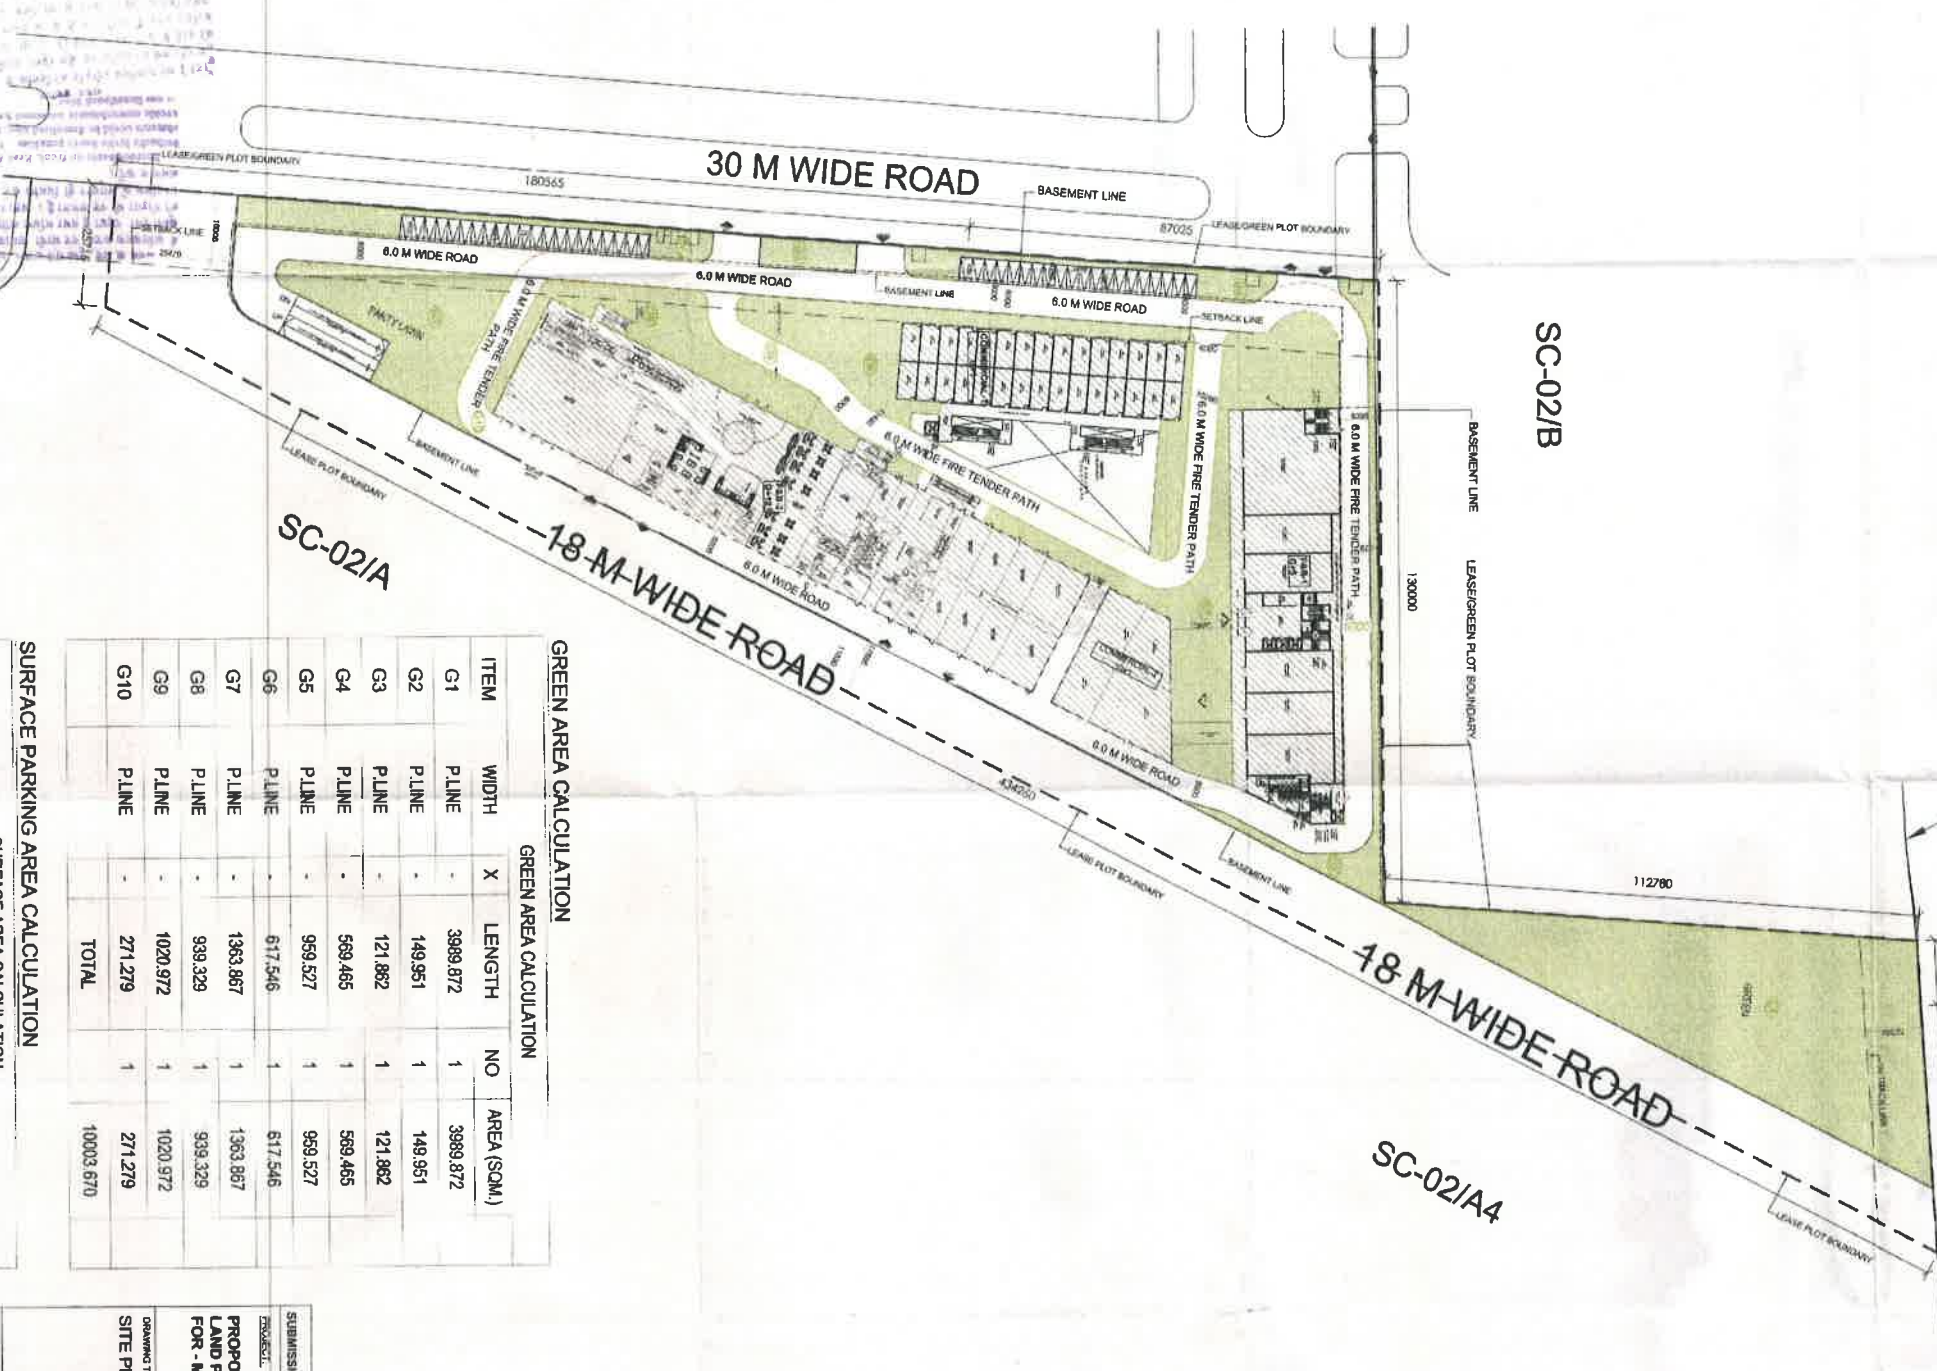

GREEN AREA CALCULATION

ITEM	WIDTH	X	LENGTH	NO	AREA (SQM.)
G1	PLINE	-	3989.872	1	3989.872
G2	PLINE	-	149.951	1	149.951
G3	PLINE	-	121.882	1	121.882
G4	PLINE	-	569.465	1	569.465
G5	PLINE	-	959.527	1	959.527
G6	PLINE	-	617.546	1	617.546
G7	PLINE	-	1363.867	1	1363.867
G8	PLINE	-	939.329	1	939.329
G9	PLINE	-	1020.972	1	1020.972
G10	PLINE	-	271.279	1	271.279
TOTAL				1	10003.670

SURFACE PARKING AREA CALCULATION

ITEM	WIDTH	X	LENGTH	NO	AREA (SQM.)
SP1	5.000	X	52.500	1	262.500
SP2	5.000	X	50.000	1	250.000
TOTAL					512.500



SUBMISSION DRAWING
PROJECT:
PROPOSED PLAN FOR SPORTS CITY AT
LAND PARCEL SC-02/A3, SECTOR-150, NOIDA
FOR - M/s WIZTOWN PLANNERS PVT. LTD.

DRAWING TITLE
SITE PLAN



SCALE	DATE
DESIGN BY	CHECKED BY
DRG No	3001