

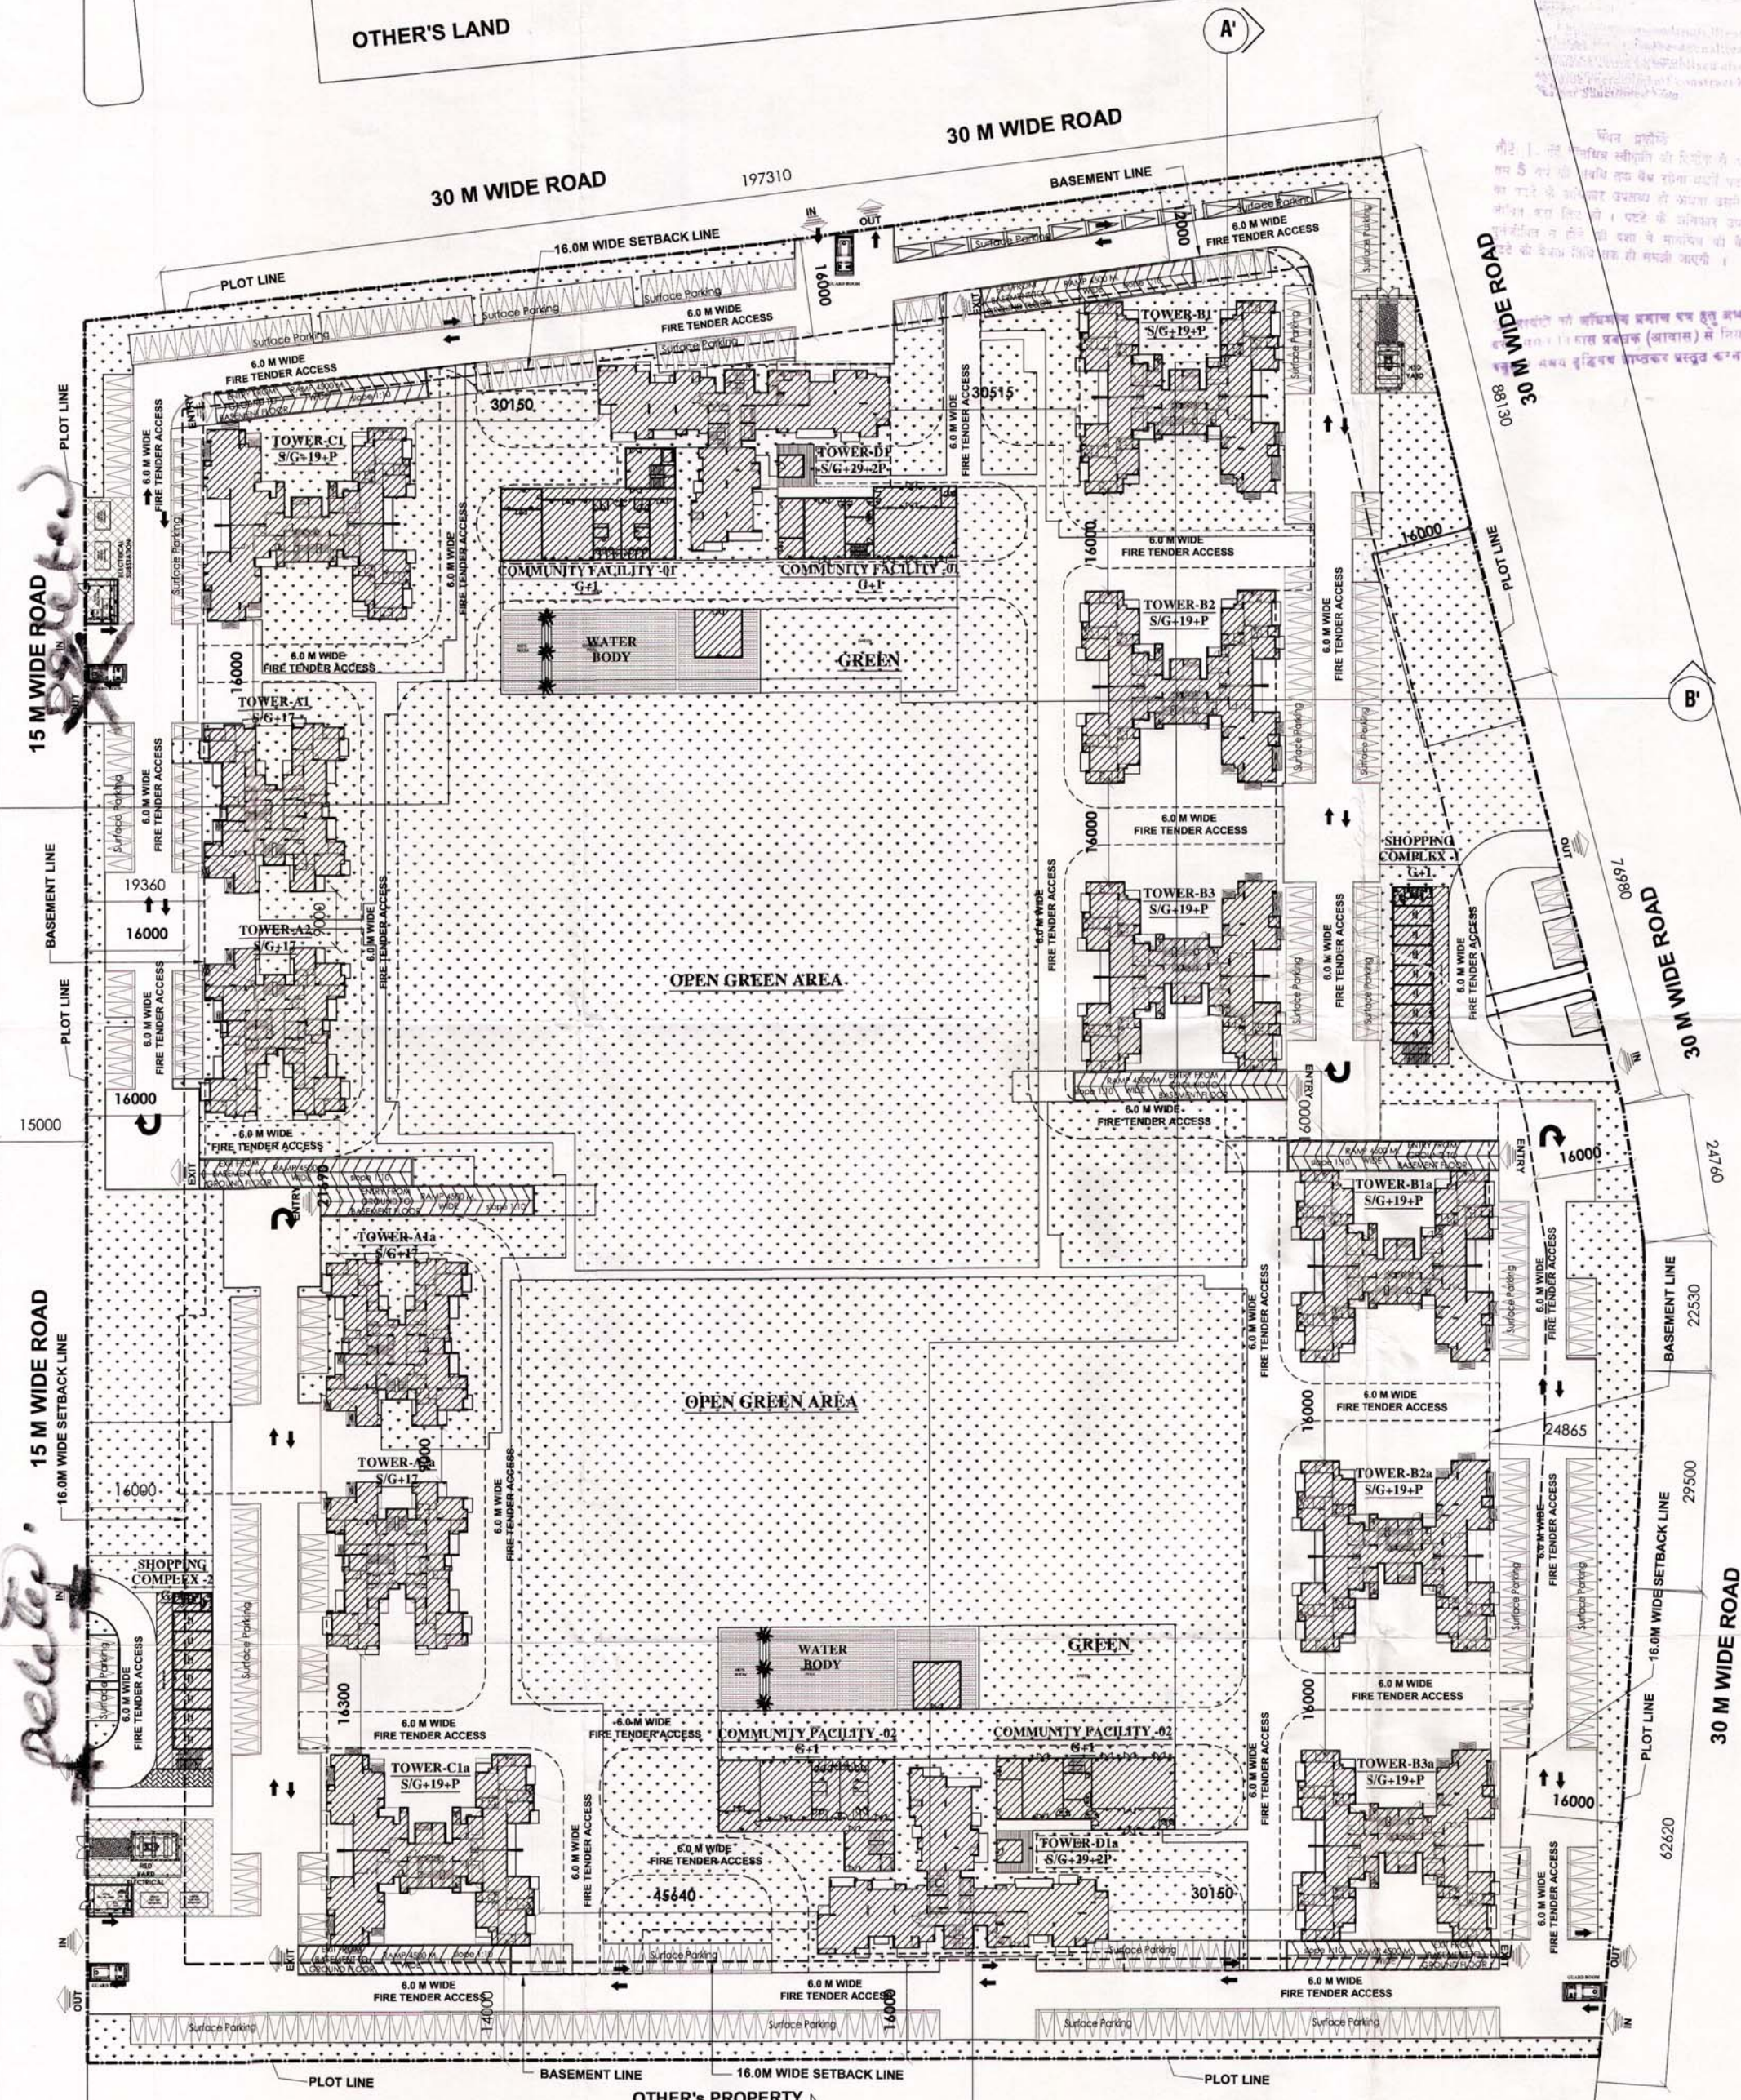


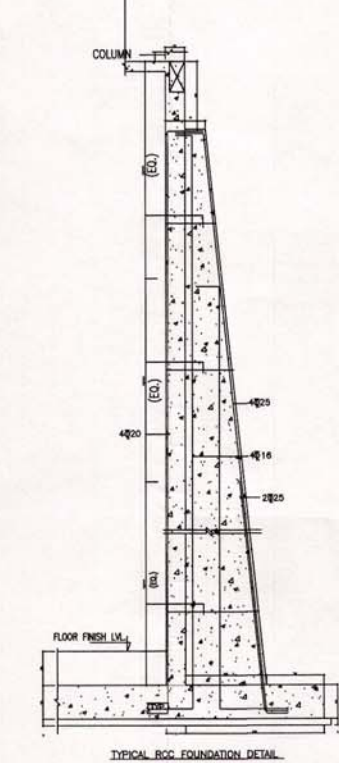

SITE PLAN

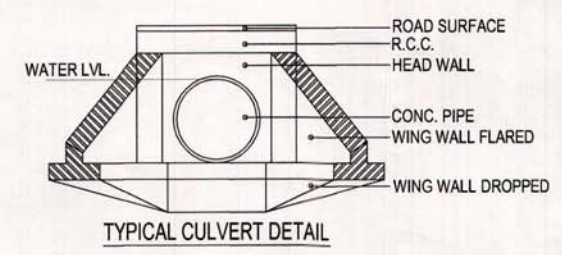

IV-1490/929
30/9/16
5929

Map for proposed Building 1. per Bye
Lanes. Submitted for approval please.

SUBMISSION DRAWING
PROJECT:
**PROPOSED PLAN FOR SPORTS CITY AT LAND
PARCEL SC-02/H & I SECTOR-150, NOIDA**
M/s:- **BRICK RISE DEVELOPERS PRIVATE
LIMITED** (SUBSIDIARY COMPANY OF M/s LOTUS GREENS
CONSTRUCTIONS PVT. LTD.)
DRAWING TITLE:
SITE PLAN

OWNER'S SIGN		ARCHITECT'S SIGN
CONSULTANT: GOYAL ASSOCIATES Consulting Engineers, Architects & Valuers C-22/28, SECTOR - 57, NOIDA Tel : +91-0120-4214189 Email: id.goyalnoida@gmail.com		
SCALE	DEALT BY	DATE
DESIGN BY	CHECKED BY	DRG. No.
		SD-01

S.NO.	TOWER	PROPOSED FAR, SERVICES & GROUND COVERAGE AREA DETAILS	
		TOWER - A1, A2, A1a & A2a							TOWER - B1, B2, B3, B1a, B2a & B3a							TOWER - C1 & C1a							TOWER - D1 & D1a							COMMUNITY BLD.				COMMERCIAL-1		COMMERCIAL-2		GUARD ROOM	METER ROOM	TOTAL FAR AREA	TOTAL NON FAR AREA	TOTAL FAR+NON FAR AREA	
		TOTAL F.A.R AREA (SQ.M.)	TOTAL SERVICES AREA (SQ.M.)	NO. OF TOWER	TOTAL FAR	TOTAL SERVICES	NO. OF DU	TOTAL NO. OF DU	TOTAL F.A.R AREA (SQ.M.)	TOTAL SERVICES AREA (SQ.M.)	NO. OF TOWER	TOTAL FAR	TOTAL SERVICES	NO. OF DU	TOTAL NO. OF DU	TOTAL F.A.R AREA (SQ.M.)	TOTAL SERVICES AREA (SQ.M.)	NO. OF TOWER	TOTAL FAR	TOTAL SERVICES	FAR+SERVICES	NO. OF DU	TOTAL F.A.R AREA (SQ.M.)	TOTAL SERVICES AREA (SQ.M.)	NO. OF TOWER	TOTAL FAR	TOTAL SERVICES	NO. OF DU	TOTAL NO. OF DU	TOTAL F.A.R AREA (SQ.M.)	TOTAL SERVICES AREA (SQ.M.)	NO. OF TOWER	TOTAL FAR	TOTAL SERVICES	TOTAL F.A.R AREA (SQ.M.)	TOTAL SERVICES AREA (SQ.M.)	TOTAL SERVICES AREA (SQ.M.)	TOTAL F.A.R AREA (SQ.M.)	SQ.M.	SQ.M.	SQ.M.		
1	STILT/GROUND FLOOR	336.314	46.677	4	1345.256	186.708	3	12	452.283	57.297	6	2713.698	343.782	3	18	349.347	50.383	2	698.694	100.766	2	4	104.540	44.079	2	209.080	88.158	0	0	801.656	4.781	2	1603.312	9.562	169.488	0.000	169.488	0.000	56.777	79.971	6988.987	785.753	7774.740
2	1st FLOOR	305.579	52.729	4	1222.316	210.916	3	12	422.246	64.855	6	2533.476	389.130	3	18	315.752	58.363	2	631.504	116.726	2	4	46.335	57.184	2	92.670	114.368	0	0	305.411	9.881	2	610.822	19.762	169.488	0.000	169.488	0.000			6864.182	882.620	7746.802
3	2nd FLOOR	375.579	54.799	4	1502.316	219.196	4	16	528.978	67.945	6	3173.868	407.670	4	24	552.790	64.153	2	1105.580	128.306	4	8	541.209	63.724	2	1082.418	127.448	3	6											6864.182	882.620	7746.802	
4	3rd FLOOR	375.579	54.799	4	1502.316	219.196	4	16	528.978	67.945	6	3173.868	407.670	4	24	552.790	64.153	2	1105.580	128.306	4	8	541.209	63.724	2	1082.418	127.448	3	6											6864.182	882.620	7746.802	
5	4th FLOOR	375.579	54.799	4	1502.316	219.196	4	16	528.978	67.945	6	3173.868	407.670	4	24	552.790	64.153	2	1105.580	128.306	4	8	541.209	63.724	2	1082.418	127.448	3	6											6864.182	882.620	7746.802	
6	5th FLOOR	375.579	54.799	4	1502.316	219.196	4	16	528.978	67.945	6	3173.868	407.670	4	24	552.790	64.153	2	1105.580	128.306	4	8	541.209	63.724	2	1082.418	127.448	3	6											6864.182	882.620	7746.802	
7	6th FLOOR	375.579	54.799	4	1502.316	219.196	4	16	528.978	67.945	6	3173.868	407.670	4	24	552.790	64.153	2	1105.580	128.306	4	8	541.209	63.724	2	1082.418	127.448	3	6											6864.182	882.620	7746.802	
8	7th FLOOR	375.579	54.799	4	1502.316	219.196	4	16	528.978	67.945	6	3173.868	407.670	4	24	552.790	64.153	2	1105.580	128.306	4	8	541.209	63.724	2	1082.418	127.448	3	6											6864.182	882.620	7746.802	
9	8th FLOOR	375.579	54.799	4	1502.316	219.196	4	16	528.978	67.945	6	3173.868	407.670	4	24	552.790	64.153	2	1105.580	128.306	4	8	541.209	63.724	2	1082.418	127.448	3	6											6864.182	882.620	7746.802	
10	9th FLOOR	375.579	54.799	4	1502.316	219.196	4	16	528.978	67.945	6	3173.868	407.670	4	24	552.790	64.153	2	1105.580	128.306	4	8	541.209	63.724	2	1082.418	127.448	3	6											6864.182	882.620	7746.802	
11	10th FLOOR	375.579	54.799	4	1502.316	219.196	4	16	528.978	67.945	6	3173.868	407.670	4	24	552.790	64.153	2	1105.580	128.306	4	8	541.209	63.724	2	1082.418	127.448	3	6											6864.182	882.620	7746.802	
12	11th FLOOR	375.579	54.799	4	1502.316	219.196	4	16	528.978	67.945	6	3173.868	407.670	4	24	552.790	64.153	2	1105.580	128.306	4	8	541.209	63.724	2	1082.418	127.448	3	6											6864.182	882.620	7746.802	
13	12th FLOOR	375.579	54.799	4	1502.316	219.196	4	16	528.978	67.945	6	3173.868	407.670	4	24	552.790	64.153	2	1105.580	128.306	4	8	541.209	63.724	2	1082.418	127.448	3	6											6864.182	882.620	7746.802	
14	13th FLOOR	375.579	54.799	4	1502.316	219.196	4	16	528.978	67.945	6	3173.868	407.670	4	24	552.790	64.153	2	1105.580	128.306	4	8	541.209	63.724	2	1082.418	127.448	3	6											6864.182	882.620	7746.802	
15	14th FLOOR	375.579	54.799	4	1502.316	219.196	4	16	528.978	67.945	6	3173.868	407.670	4	24	552.790	64.153	2	1105.580	128.306	4	8	541.209	63.724	2	1082.418	127.448	3	6											6864.182	882.620	7746.802	
16	15th FLOOR	375.579	54.799	4	1502.316	219.196	4	16	528.978	67.945	6	3173.868	407.670	4	24	552.790	64.153	2	1105.580	128.306	4	8	541.209	63.724	2	1082.418	127.448	3	6											6864.182	882.620	7746.802	
17	16th FLOOR	375.579	54.799	4	1502.316	219.196	4	16	528.978	67.945	6	3173.868	407.670	4	24	552.790	64.153	2	1105.580	128.306	4	8	541.209	63.724	2	1082.418	127.448	3	6											6864.182	882.620	7746.802	
18	17th FLOOR	375.579	54.799	4	1502.316	219.196	4	16	528.978	67.945	6	3173.868	407.670	4	24	552.790	64.153	2	1105.580	128.306	4	8	541.209	63.724	2	1082.418	127.448	3	6											6864.182	882.620	7746.802	
19	18th FLOOR	375.579	54.799	4	1502.316	219.196	4	16	528.978	67.945	6	3173.868	407.670	4	24	552.790	64.153	2	1105.580	128.306	4	8	541.209	63.724	2	1082.418	127.448	3	6											6864.182	882.620	7746.802	
20	19th FLOOR								528.978	67.945	6	3173.868	407.670	4	24	552.790	64.153	2	1105.580	128.306	4	8	541.209	63.724	2	1082.418	127.448	3	6											5361.866	663.424	6025.290	
21	20th FLOOR / PENT HOUSE								595.153	57.151	6	3570.918	342.906	2	12	603.524	57.777	2	1207.048	115.554	2	4	541.209	63.724	2	1082.418	127.448	3	6											5361.866	663.424	6025.290	
22	21st FLOOR																						541.209	63.724	2	1082.418	127.448	3	6											5860.384	585.908	6446.292	
23	22nd FLOOR																						541.209	63.724	2	1082.418	127.448	3	6											5860.384	585.908	6446.292	
24	23rd FLOOR																						541.209	63.724	2	1082.418	127.448	3	6											5860.384	585.908	6446.292	
25	24th FLOOR																						541.209	63.724	2	1082.418	127.448	3	6											5860.384	585.908	6446.292	
26	25th FLOOR																						541.209	63.724	2	1082.418	127.448	3	6											5860.384	585.908	6446.292	
27	26th FLOOR																						541.209	63.724	2	1082.418	127.448	3	6											5860.384	585.908	6446.292	
28	27th FLOOR																						541.209	63.724	2	1082.418	127.448	3	6											5860.384	585.908	6446.292	
29	28th FLOOR																						541.209	63.724	2	1082.418	127.448	3	6											5860.384	585.908	6446.292	
30	29th FLOOR																						541.209	63.724	2	1082.418	127.448	3	6											5860.384	585.908	6446.292	
31	LOWER PENT HOUSE																						541.209	63.724	2	1082.418	127.448	3	6											5860.384	585.908	6446.292	
32	UPPER PENT HOUSE	