

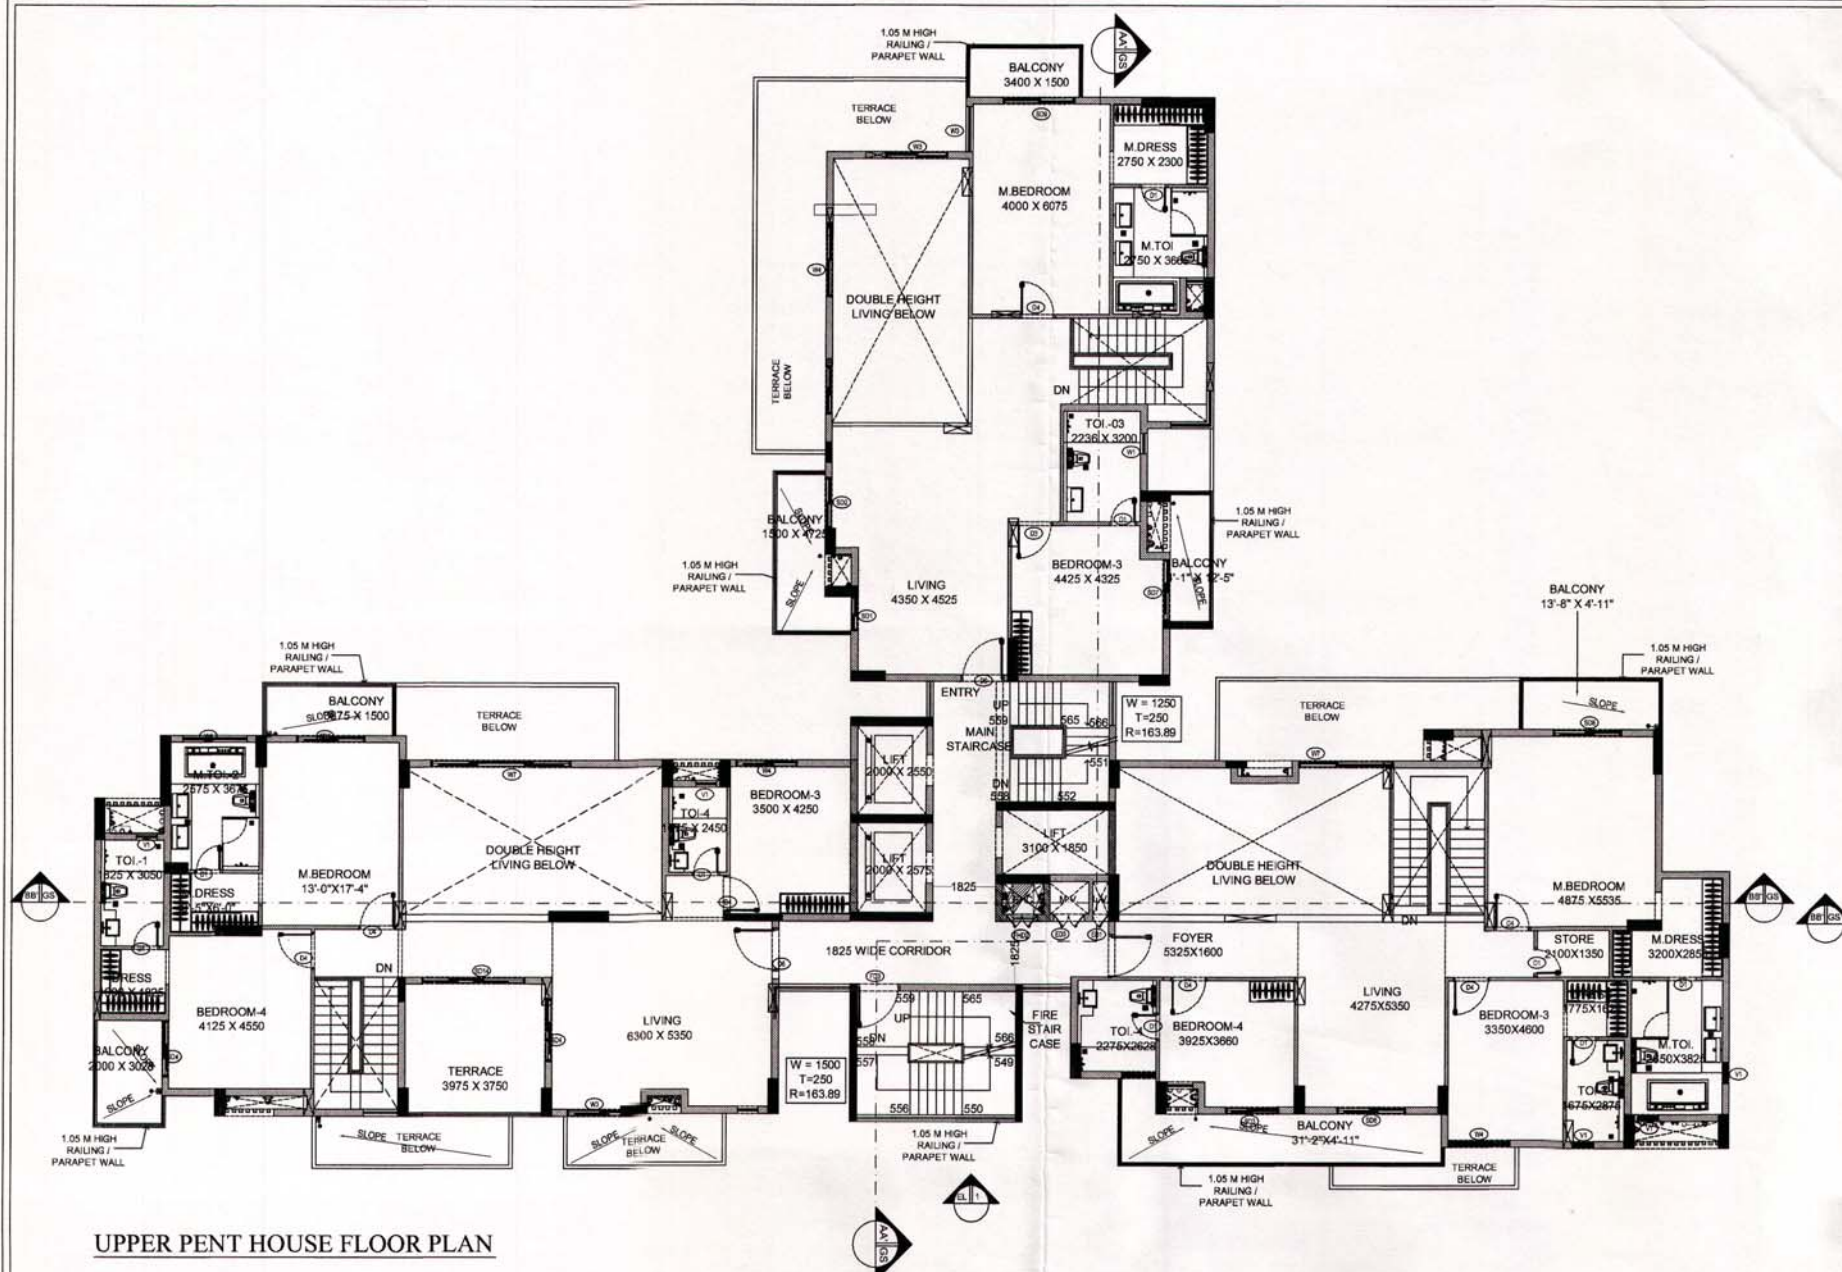


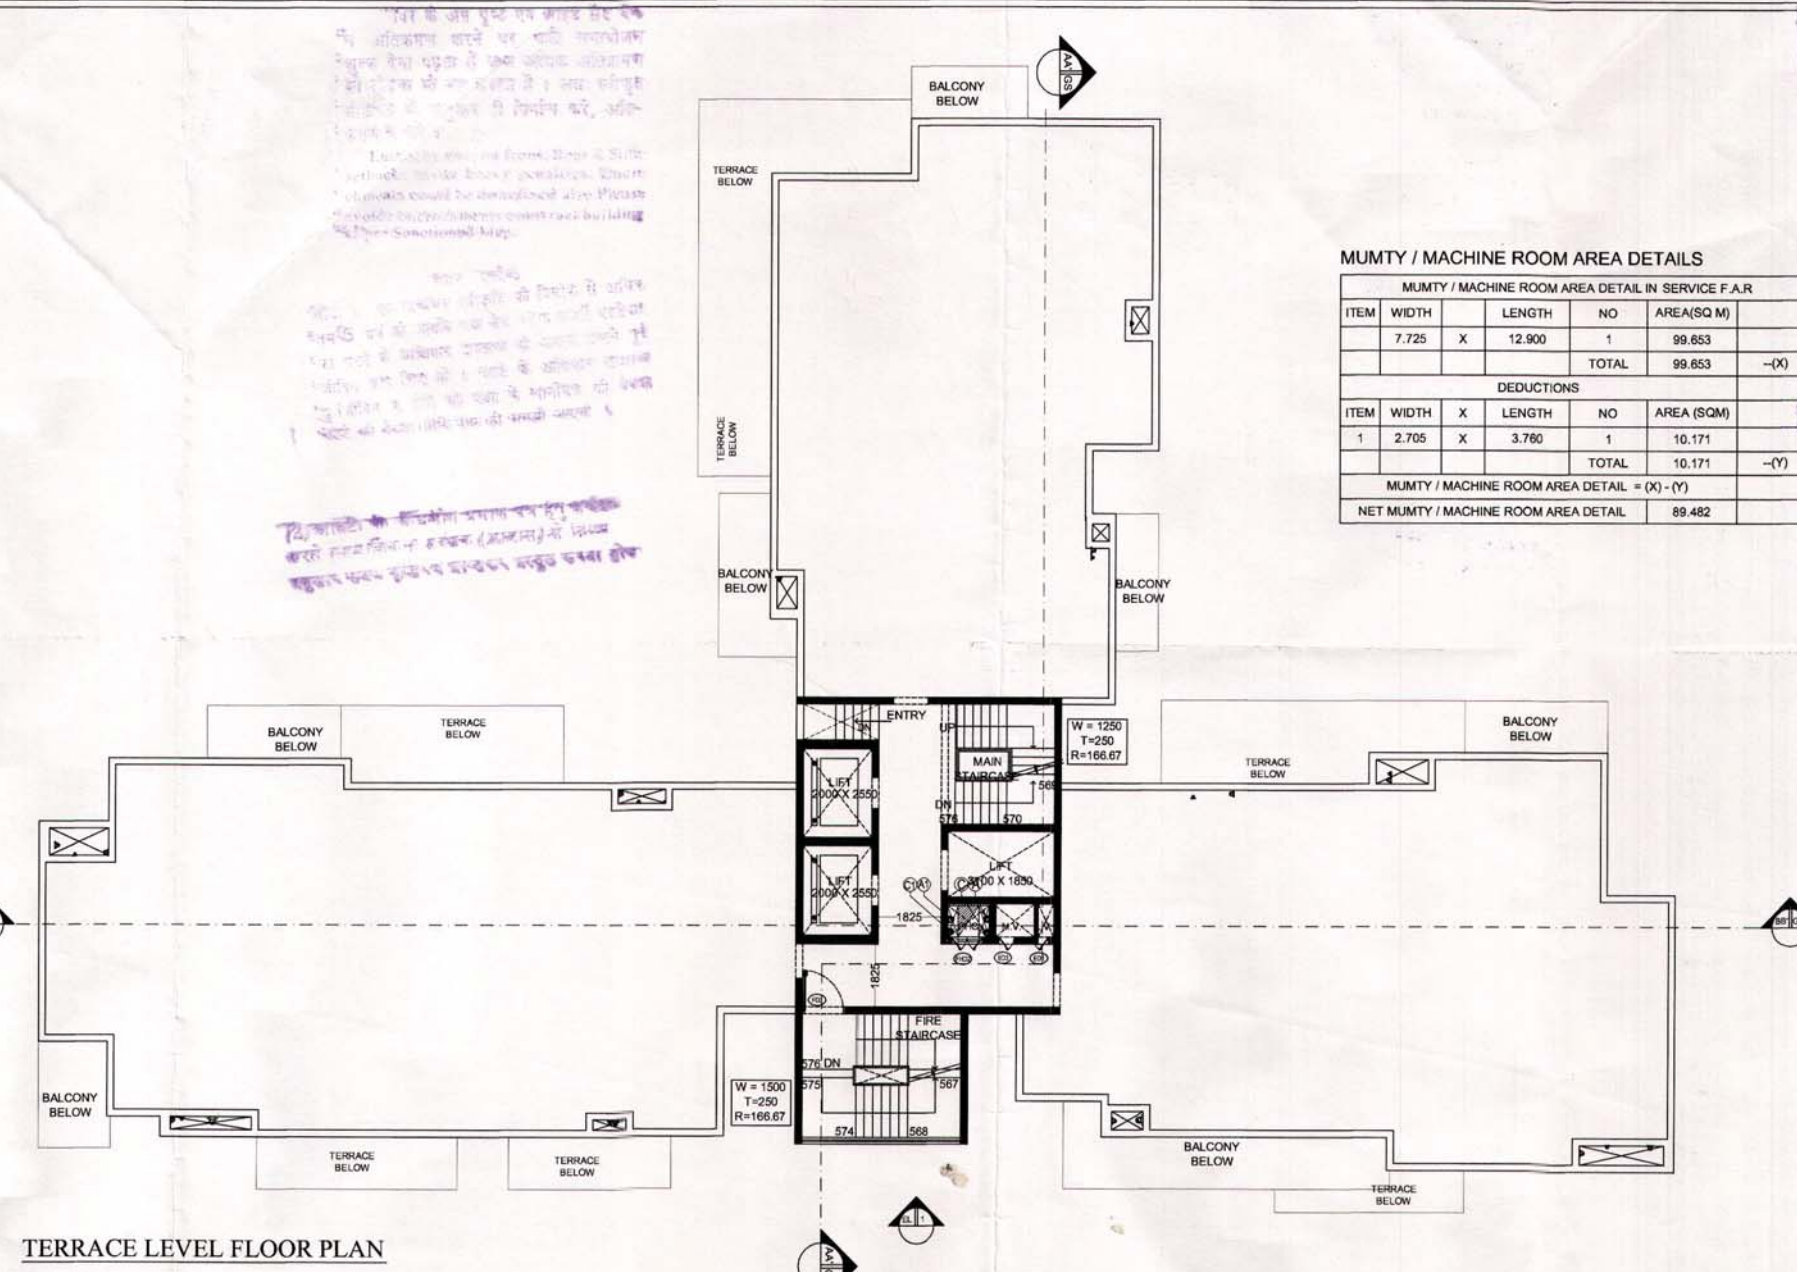

MUMTY / MACHINE ROOM AREA DETAILS

MUMTY / MACHINE ROOM AREA DETAIL IN SERVICE F.A.R				
ITEM	WIDTH	X	LENGTH	NO
1	7.725	X	12.900	1
TOTAL				99.653
DEDUCTIONS				
1	2.705	X	3.760	1
TOTAL				10.171
MUMTY / MACHINE ROOM AREA DETAIL = (X) - (Y)				
NET MUMTY / MACHINE ROOM AREA DETAIL				89.482

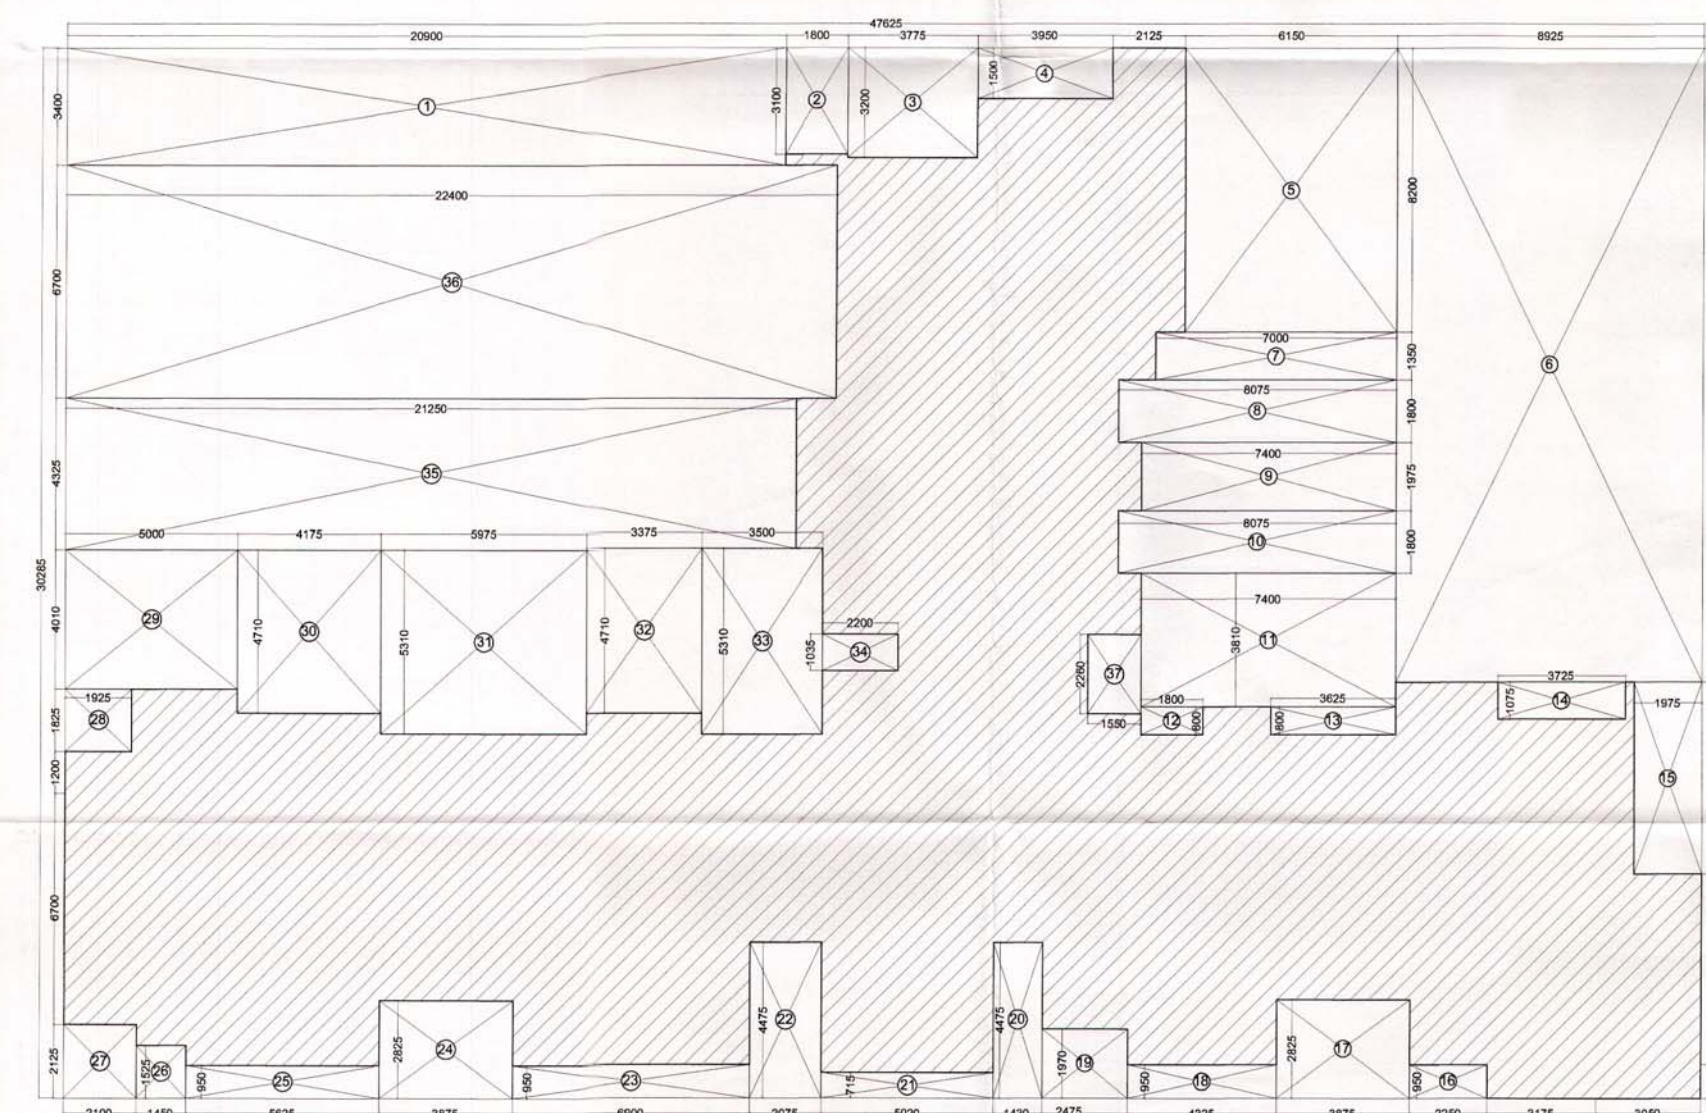

GROUND COVERAGE AREA DETAILS

GROUND COVERAGE AREA DETAIL				
ITEM	WIDTH	X	LENGTH	NO
1	47.625	X	30.285	1
TOTAL				1442.323
DEDUCTIONS				
1	20.900	X	3.400	1
2	1.800	X	3.100	1
3	3.775	X	3.200	1
4	3.960	X	1.500	1
5	6.150	X	8.200	1
6	8.925	X	18.235	1
7	7.200	X	1.350	1
8	8.075	X	1.800	1
9	7.400	X	1.975	1
10	8.075	X	1.800	1
11	7.400	X	3.810	1
12	1.800	X	0.800	1
13	3.625	X	0.800	1
14	3.725	X	1.075	1
15	1.975	X	5.600	1
16	2.250	X	0.990	1
17	3.875	X	2.825	1
18	4.325	X	0.990	1
19	2.475	X	1.970	1
20	1.430	X	4.475	1
21	5.020	X	0.715	1
22	2.075	X	4.475	1
23	6.900	X	0.990	1
24	3.875	X	2.825	1
25	5.625	X	0.990	1
26	1.450	X	1.525	1
27	2.100	X	2.125	1
28	1.925	X	1.895	1
29	5.000	X	4.010	1
30	4.175	X	4.710	1
31	5.975	X	5.310	1
32	3.375	X	4.710	1
33	3.500	X	5.310	1
34	2.200	X	1.035	1
35	21.250	X	4.325	1
36	22.400	X	6.700	1
37	1.550	X	2.280	1
TOTAL				836.620
GROUND COVERAGE AREA DETAIL = (1) - (2)				
NET GROUND COVERAGE AREA				605.703

TOTAL F.A.R AREA ON ALL FLOORS

TOWER - D	
FLOOR	AREA
1	STILT/GROUND FLOOR
2	1ST FLOOR
3	2ND FLOOR
4	3RD FLOOR
5	4TH FLOOR
6	5TH FLOOR
7	6TH FLOOR
8	7TH FLOOR
9	8TH FLOOR
10	9TH FLOOR
11	10TH FLOOR
12	11TH FLOOR
13	12TH FLOOR
14	13TH FLOOR
15	14TH FLOOR
16	15TH FLOOR
17	16TH FLOOR
18	17TH FLOOR
19	18TH FLOOR
20	19TH FLOOR
21	20TH FLOOR
22	21TH FLOOR
23	22TH FLOOR
24	23TH FLOOR
25	24TH FLOOR
26	25TH FLOOR
27	26TH FLOOR
28	27TH FLOOR
29	28TH FLOOR
30	29TH FLOOR
31	LOWER PENT HOUSE
32	UPPER PENT HOUSE
TOTAL	

TOTAL AREA DETAILS FOR SERVICES F.A.R AREA FOR TOWER - D

ITEM	FLOOR	AREA (SQ M)
1	STILT/GROUND FLOOR	44.079
2	1ST FLOOR	57.184
3	2ND FLOOR	63.724
4	3RD FLOOR	63.724
5	4TH FLOOR	63.724
6	5TH FLOOR	63.724
7	6TH FLOOR	63.724
8	7TH FLOOR	63.724
9	8TH FLOOR	63.724
10	9TH FLOOR	63.724
11	10TH FLOOR	63.724
12	11TH FLOOR	63.724
13	12TH FLOOR	63.724
14	13TH FLOOR	63.724
15	14TH FLOOR	63.724
16	15TH FLOOR	63.724
17	16TH FLOOR	63.724
18	17TH FLOOR	63.724
19	18TH FLOOR	63.724
20	19TH FLOOR	63.724
21	20TH FLOOR	63.724
22	21TH FLOOR	63.724
23	22TH FLOOR	63.724
24	23TH FLOOR	63.724
25	24TH FLOOR	63.724
26	25TH FLOOR	63.724
27	26TH FLOOR	63.724
28	27TH FLOOR	63.724
29	28TH FLOOR	63.724
30	29TH FLOOR	63.724
31	LOWER PENT HOUSE	57.300
32	UPPER PENT HOUSE	55.060
33	TERRACE	89.482
TOTAL		2087.377

FAR AREA CALCULATION

AREA DETAILS FOR GROUND FLOOR (F.A.R)			
ITEM	AREA	NO.	AREA (SQ M)
GROUND FLOOR AREA	104.540	1	104.540
TOTAL			
GROUND FLOOR AREA DETAILS FOR SERVICES F.A.R			
LIFT LOBBY, FIRE ESCAPE STAIRCASE, S.SHAFT, C.B	44.079	1	44.079
AREA DETAILS FOR TYPICAL FLOOR (F.A.R)			
ITEM	AREA	NO.	AREA (SQ M)
FIRST FLOOR AREA	46.335	1	46.335
TYPICAL FLOOR AREA	541.209	1	541.209
LOWER PENT HOUSE AREA	606.819	1	606.819
UPPER PENT HOUSE AREA	474.825	1	474.825
TYPICAL FLOOR AREA DETAILS FOR SERVICES F.A.R			
FIRST FLOOR SERVICE AREA	57.184	1	57.184
TYPICAL FLOOR SERVICE AREA	63.724	1	63.724
LOWER PENT HOUSE SERVICE AREA	57.300	1	57.300
UPPER PENT HOUSE SERVICE AREA	55.060	1	55.060

SUBMISSION DRAWING

PROJECT: PROPOSED PLAN FOR SPORTS CITY AT LAND PARCEL SC-02/ H & I SECTOR-150, NOIDA

M/s:- BRICK RISE DEVELOPERS PRIVATE LIMITED (SUBSIDIARY COMPANY OF M/s LOTUS GREENS CONSTRUCTIONS PVT. LTD.)

DRAWING TITLE: TOWER - D FLOOR PLANS & AREA CALCULATION DETAILS

OWNER'S SIGN: [Signature]

CONSULTANT: GOYAL ASSOCIATES

SCALE: [Scale]

DESIGN BY: [Name]

DEALT BY: [Name]

DATE: [Date]

ORG. No. SD-14