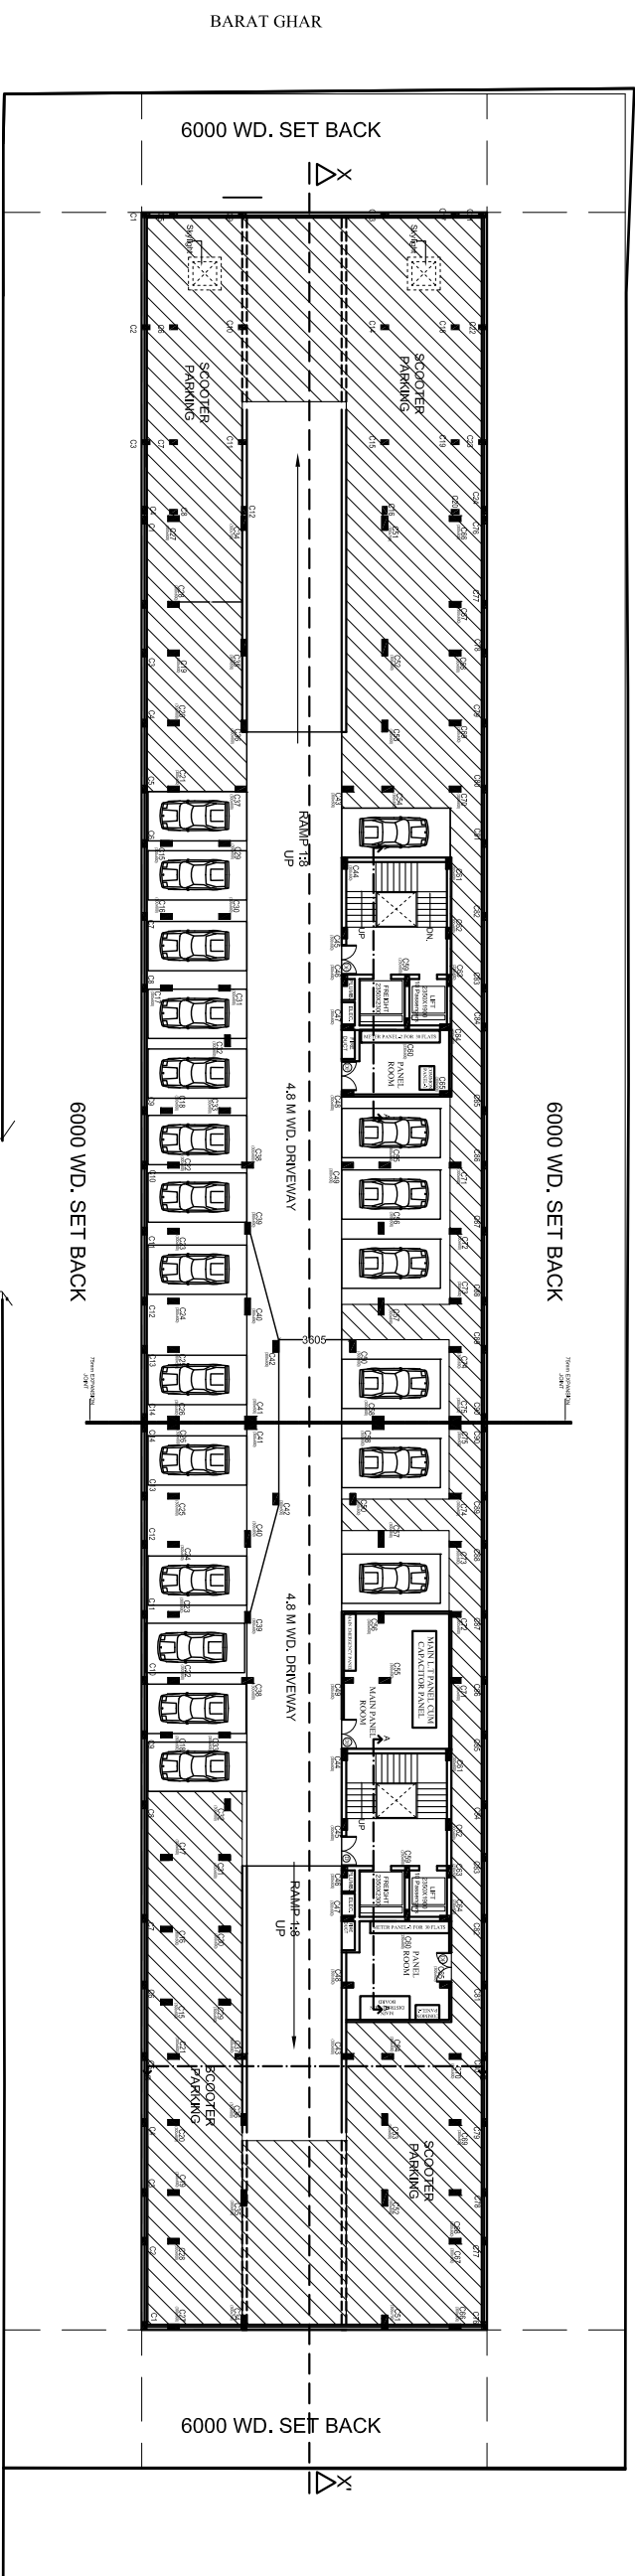
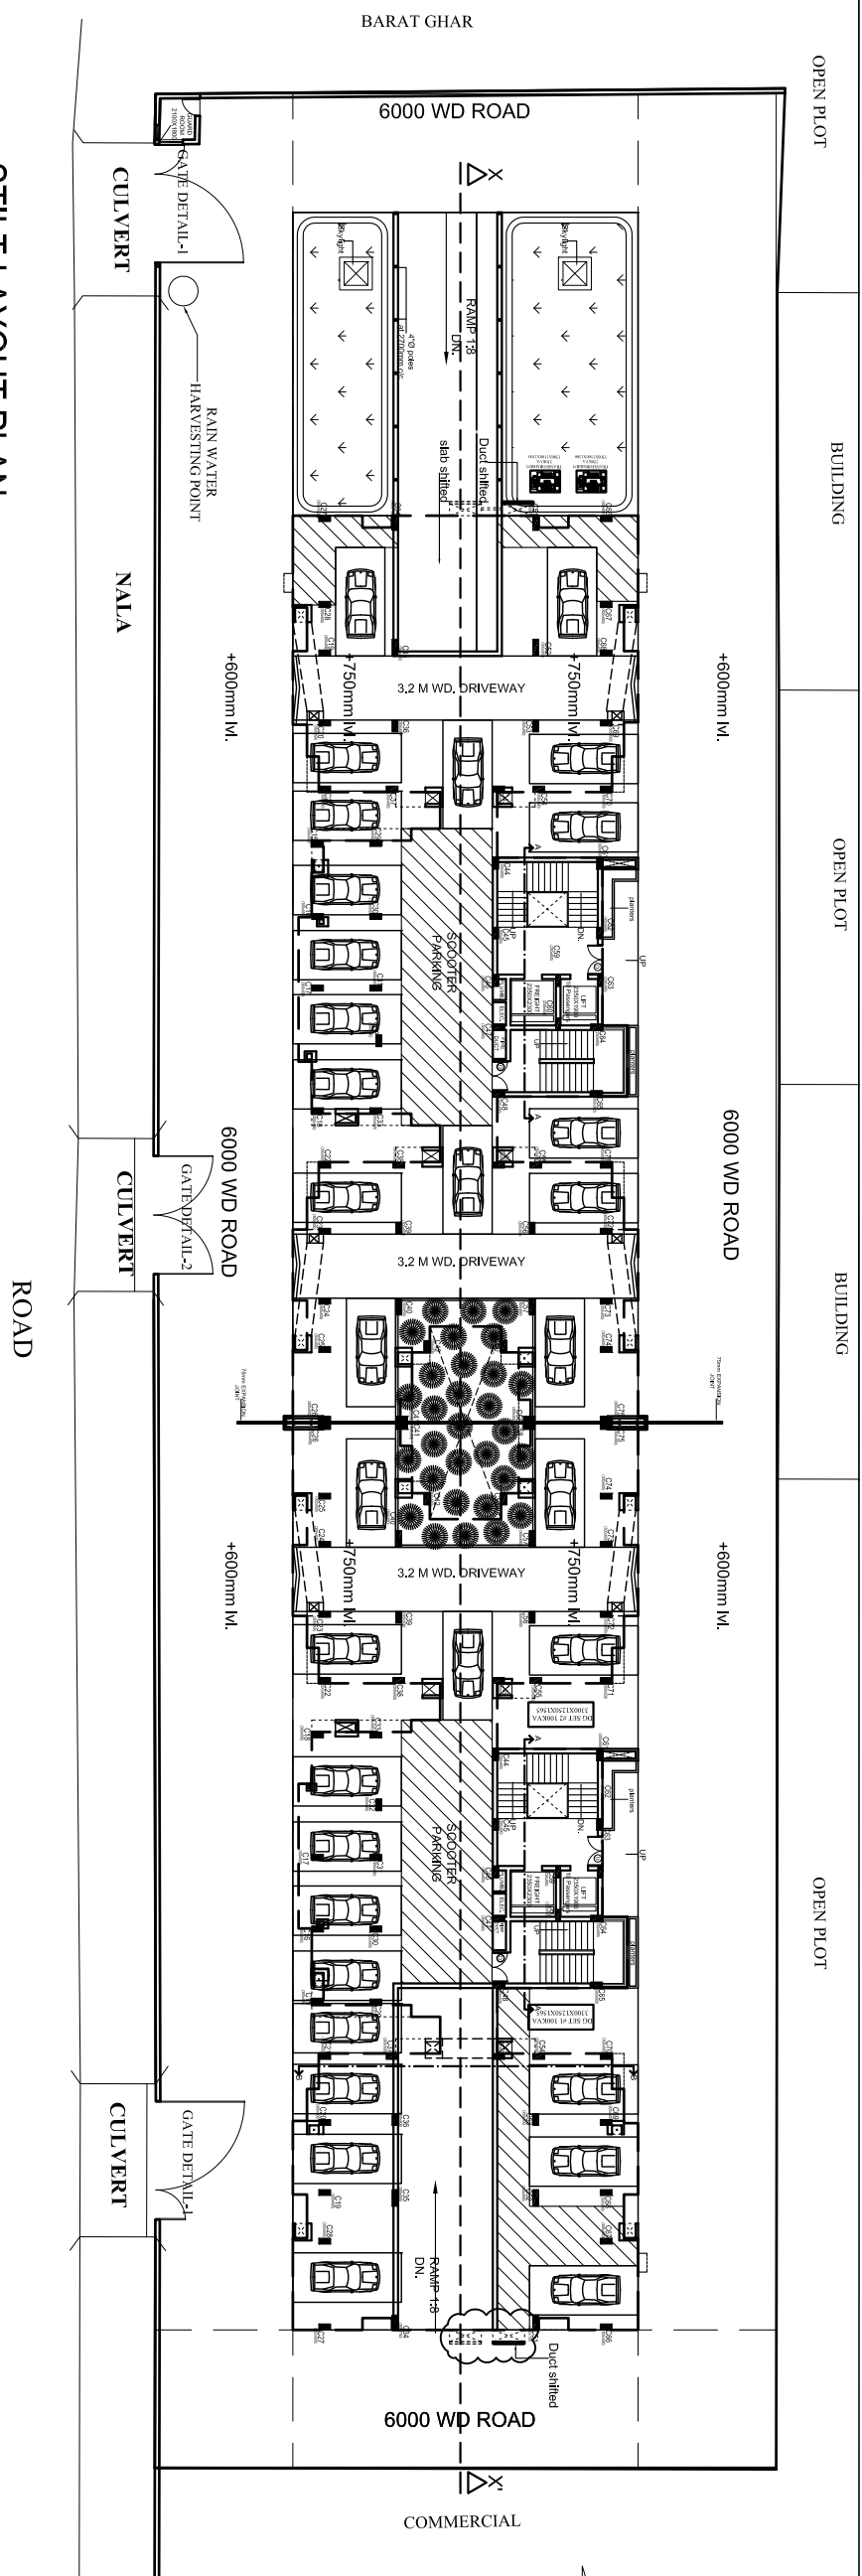


PROPOSED GROUP HOUSING - BHARNEE APARTMENTS
AT PLOT NO. C3, SECTOR O, MANSAROVAR YOJNA,
KANPUR ROAD, LDA, LUCKNOW

OWNER	ARCHITECT	ORIENTATION	
m u r a l a g e architects , interior decorators & muralists A-3/269 , vibhav khand , gomti nagar , lucknow phone no. : 2980139, 2320715		ira-surmit namit Sheet No - 1 Ref No - L-80(AF-979) Date - DEC'15 Drawn By- Neeru Verma	
		WORKING DRAWING BASEMENT & STILL FLOOR PLAN SCALE - 1:200	