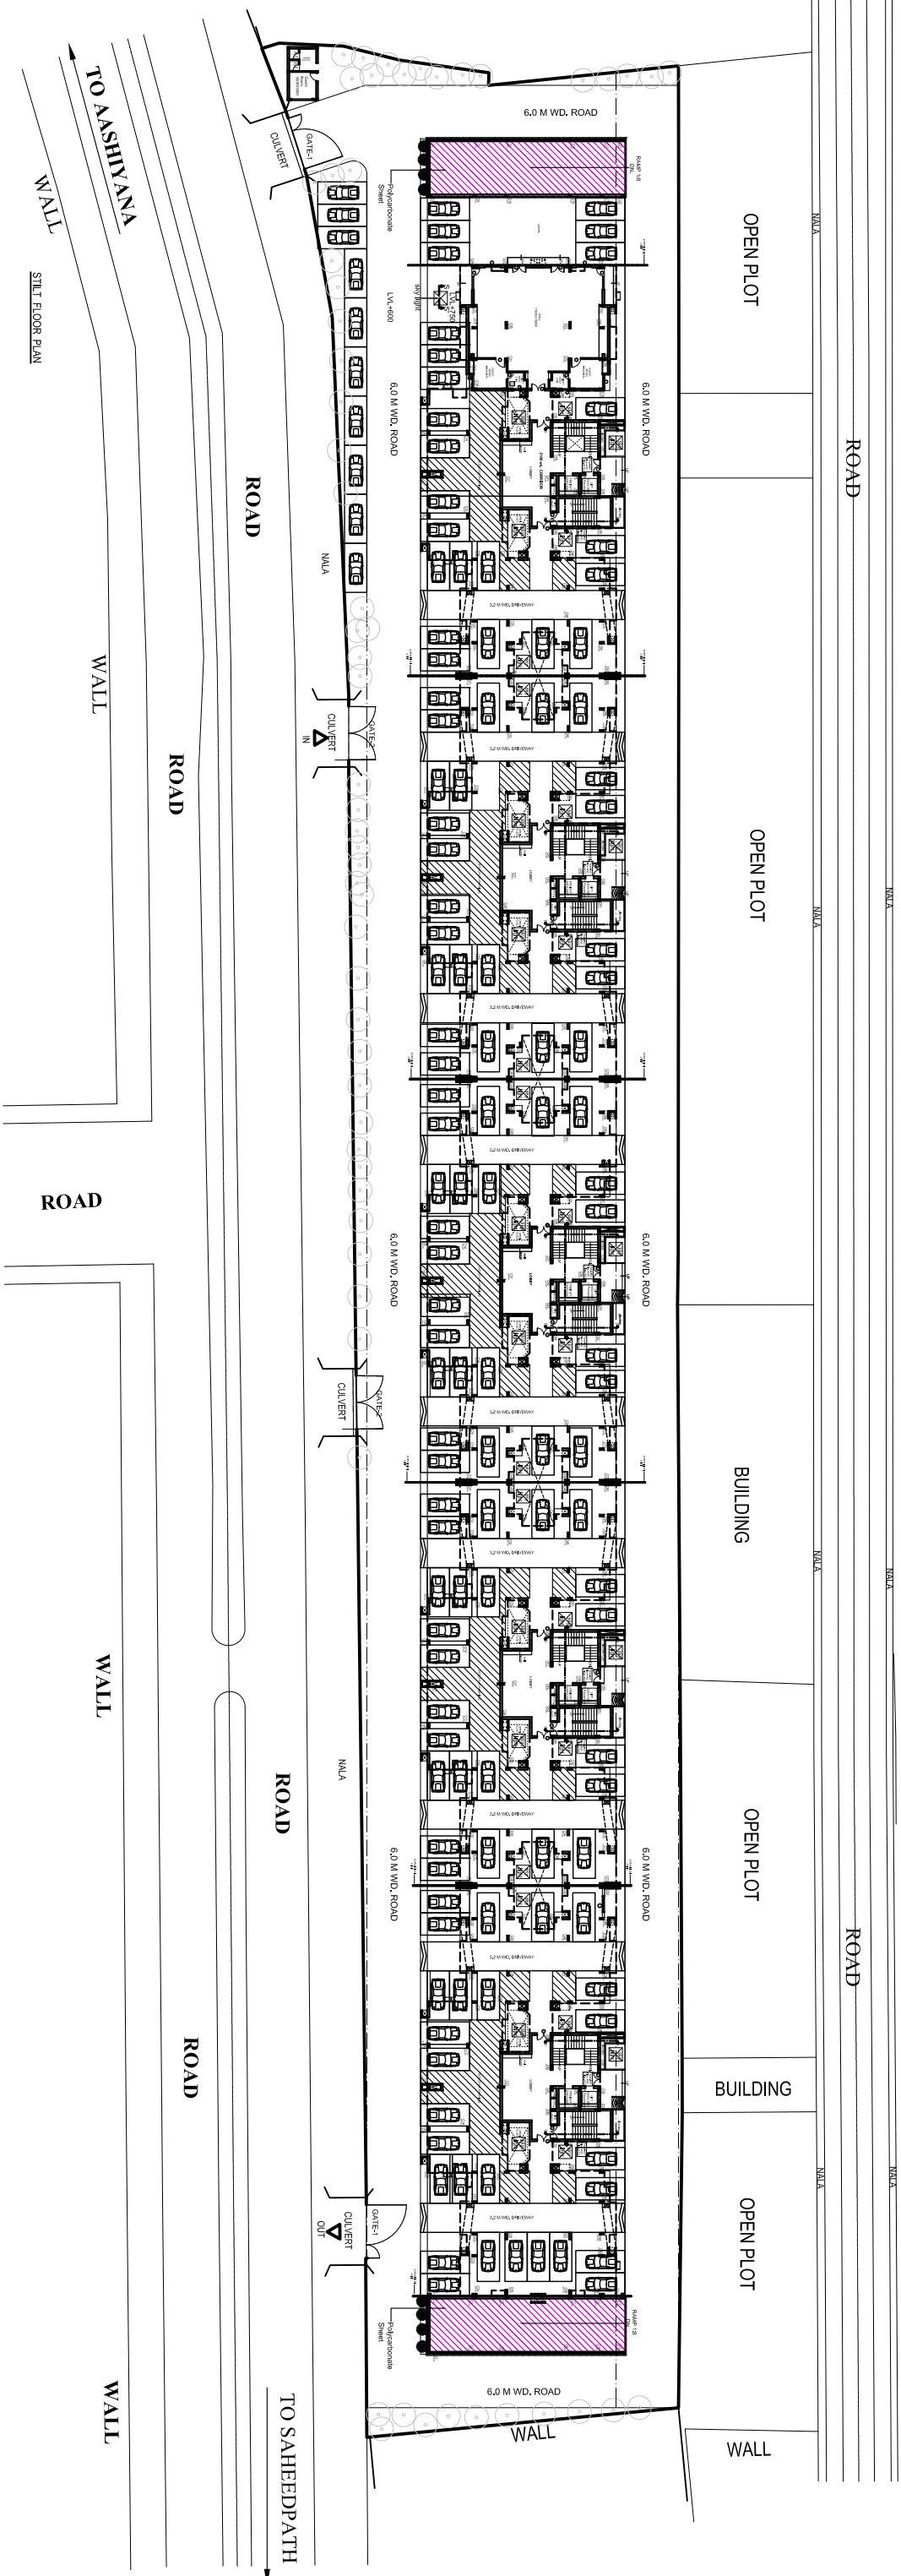


PROPOSED GROUP HOUSING - ASLESA APARTMENT
AT PLOT NO. C4, SECTOR -O, MANSAROVAR YOJNA,
KANPUR ROAD ,LDA, LUCKNOW

OWNER

ARCHIECI

ORIENTATION

architects
 interior
 architects ,
 A-3/269,
 phone
 no. :
 2980139,
 decorators
 gomit
 nagar ,
 &
 muralists
 lucknow
 2320715

Sheet No
1
Ref No - L-81 AF-979(3)
Date - 25-03-17

WORKING DRAWING

**BASEMENT FLOOR &
STILL FLOOR PLAN**

SCALE - 1:200

PLOT NO -C4