



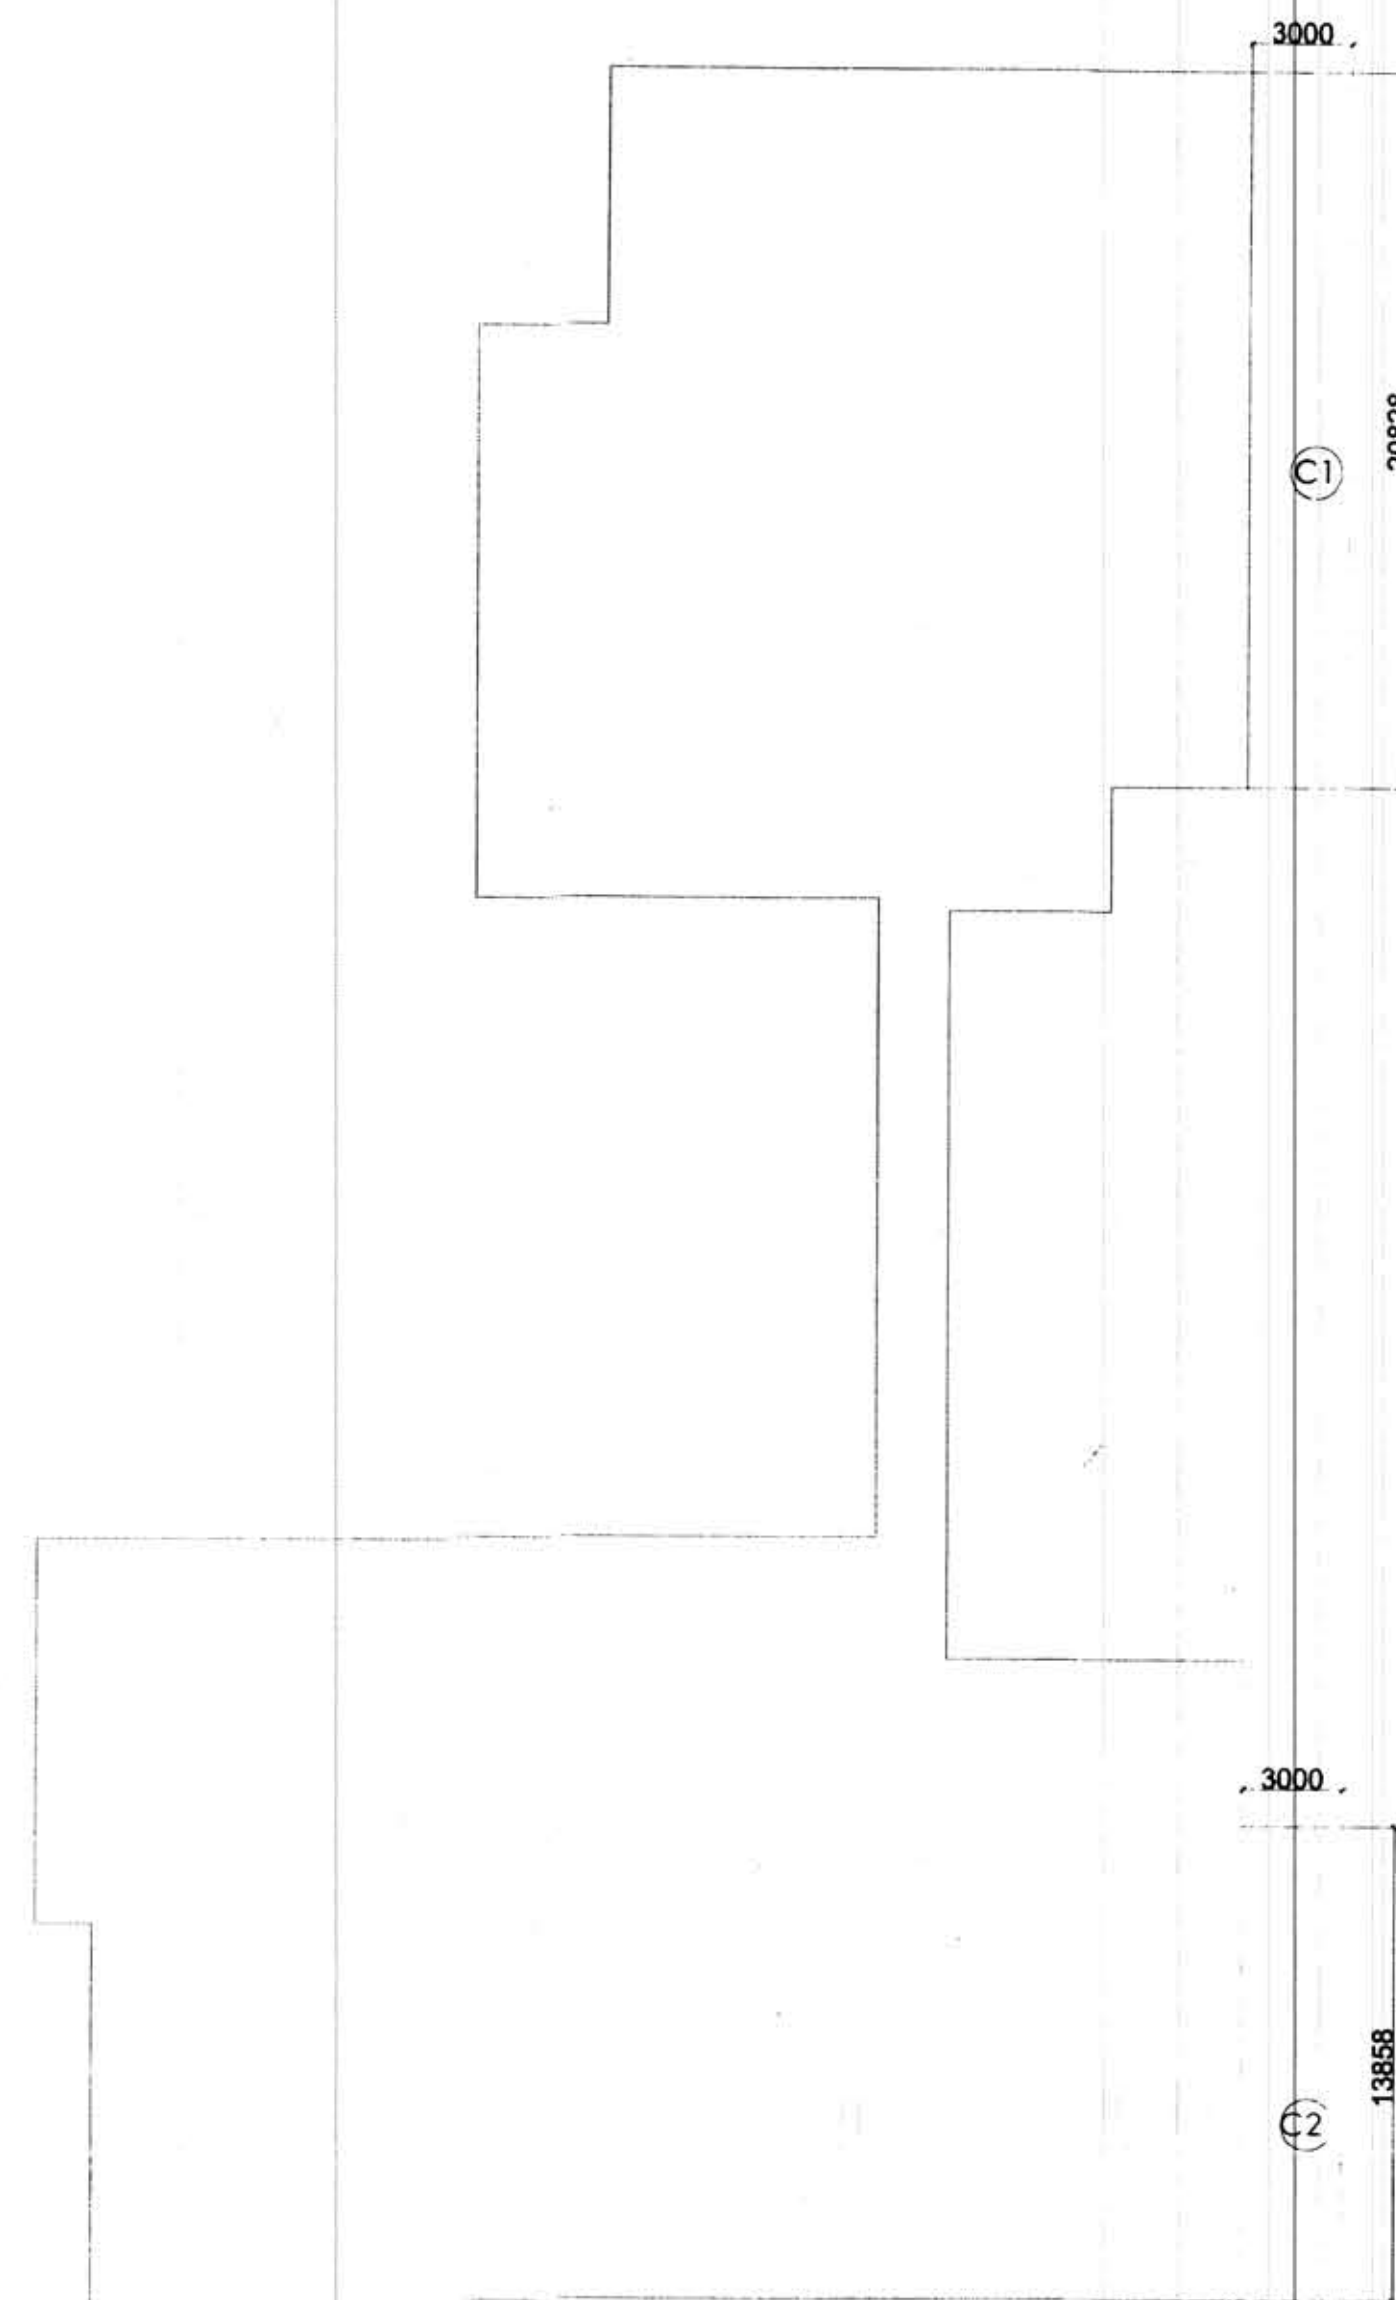

30 TH.FLOOR AREA:-

COMMERCIAL TYPICAL FLOOR AREA:-
 = 26 TH FLOOR AREA - (C1+C2)
 = 1299.79 SQMT. - (3.0 X 20.828+3.0 X 13.858)
 = 1299.79 SQMT. - 62.484 + 41.574
 = 1299.79 - 104.058
 = 1195.73 SQMT.


SERVICES AREA SAME

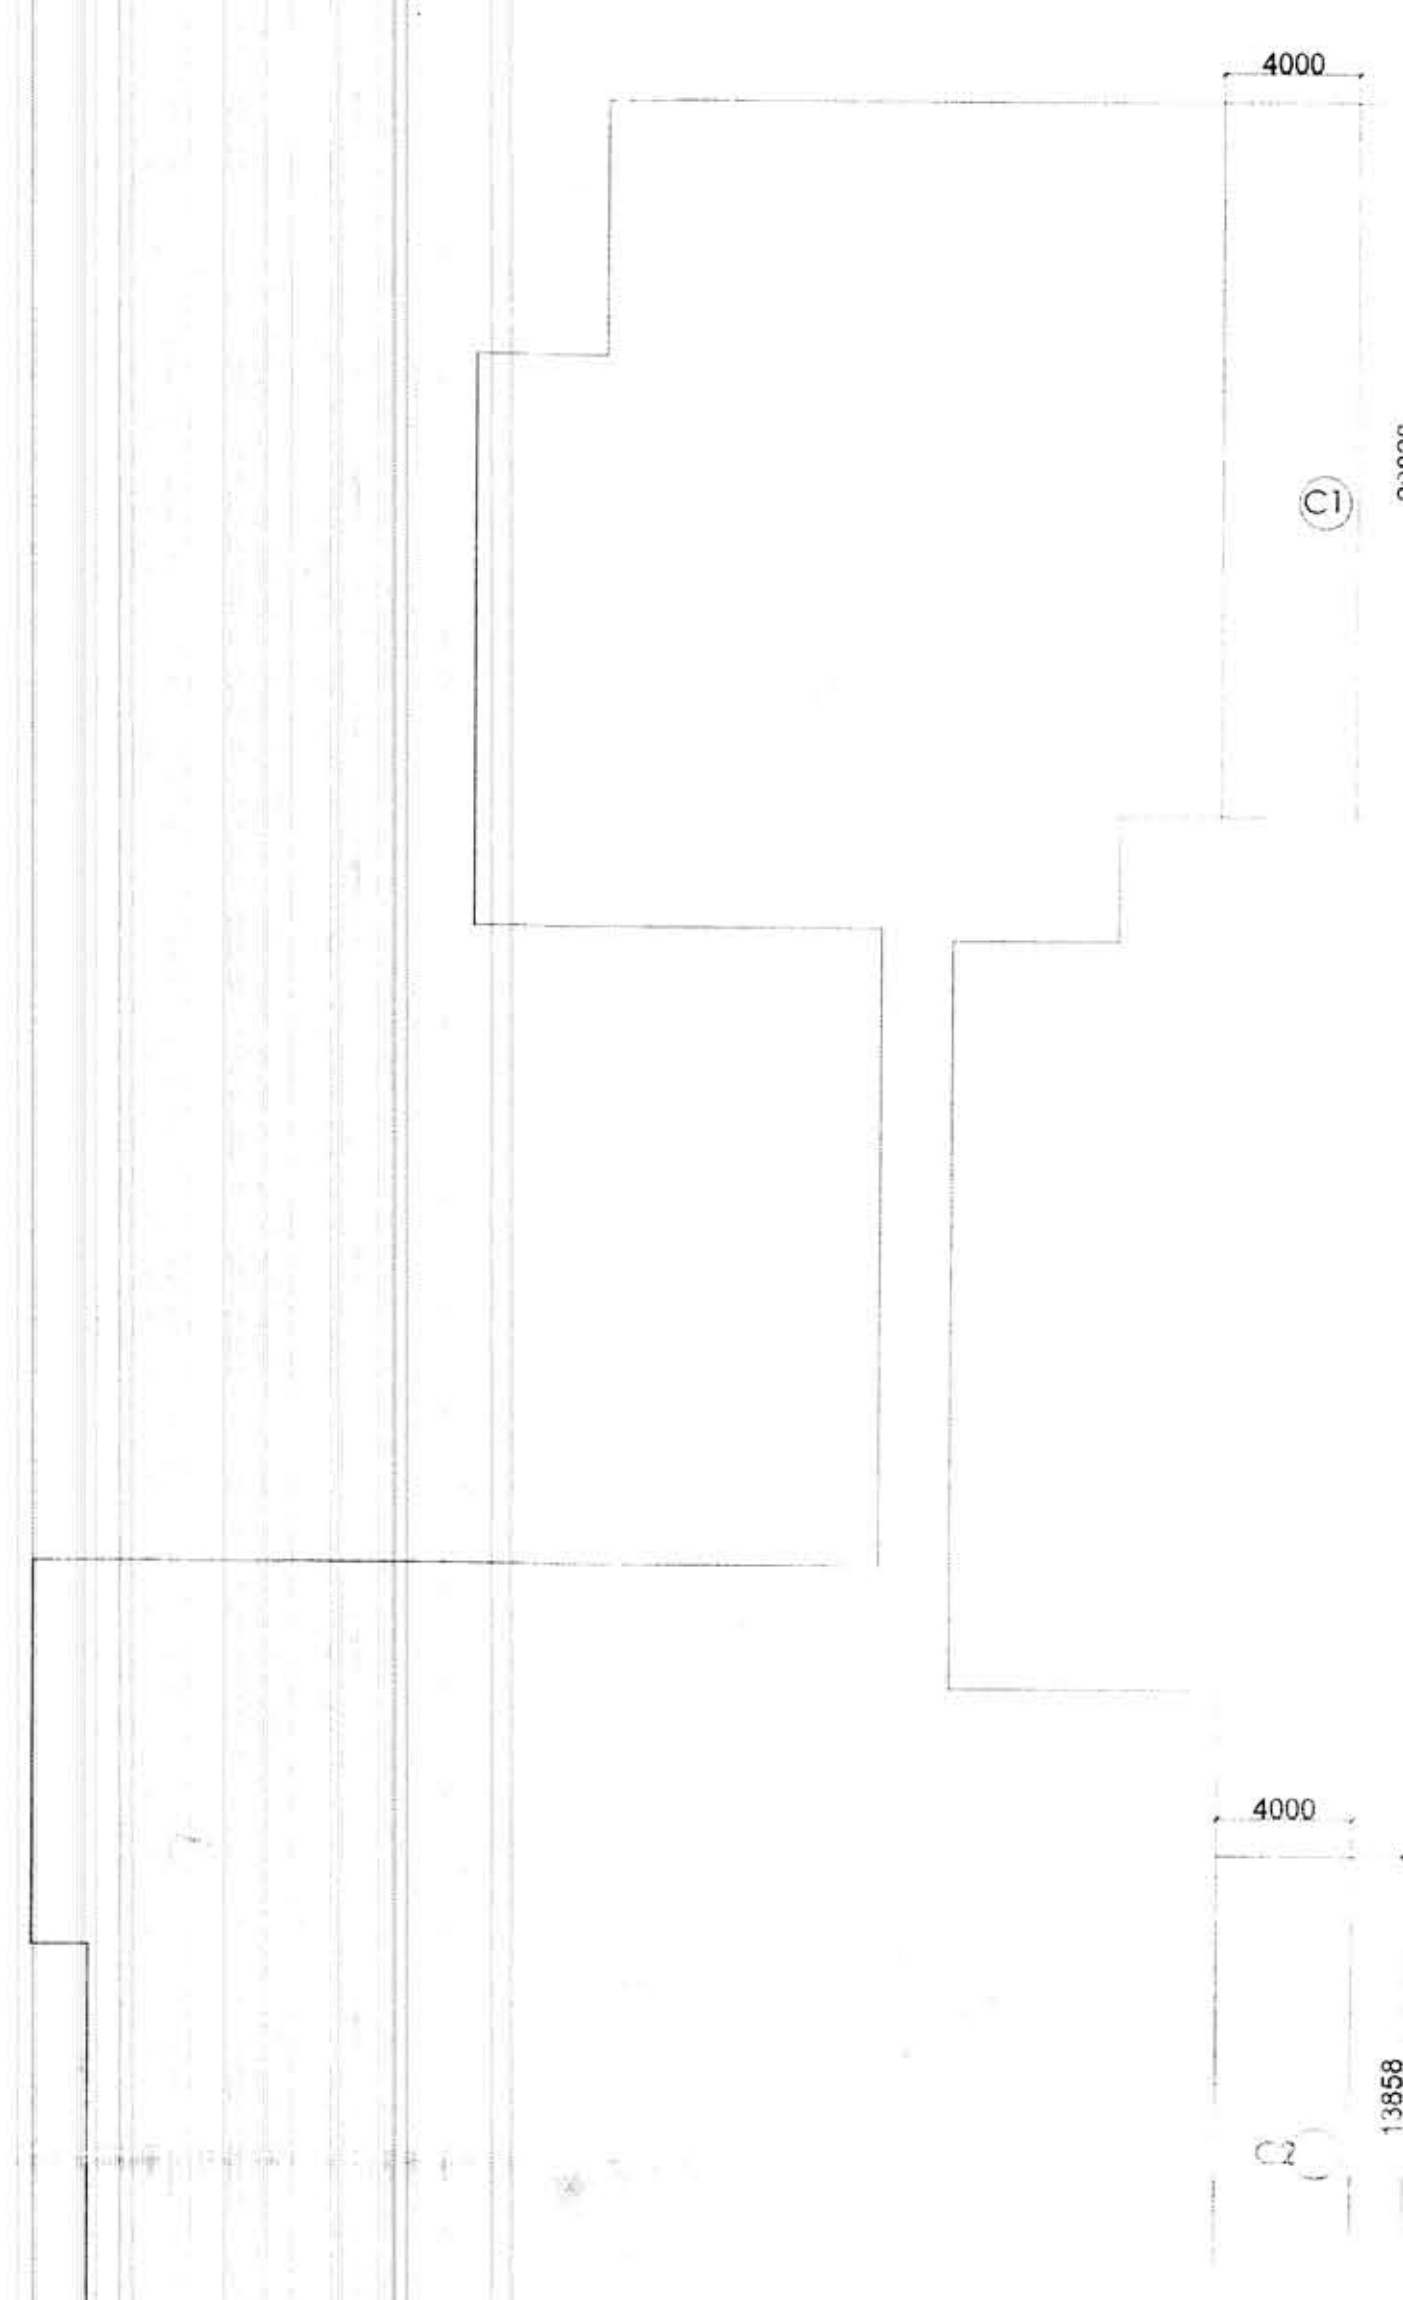

31 ST.FLOOR AREA:-

COMMERCIAL TYPICAL FLOOR AREA:-
 = 26 TH FLOOR AREA - (C1+C2)
 = 1299.79 SQMT. - (4.0 X 20.828+4.0 X 13.858)
 = 1299.79 SQMT. - 83.312 + 55.432
 = 1299.79 - 138.744
 = 1161.05 SQMT.


SERVICES AREA SAME

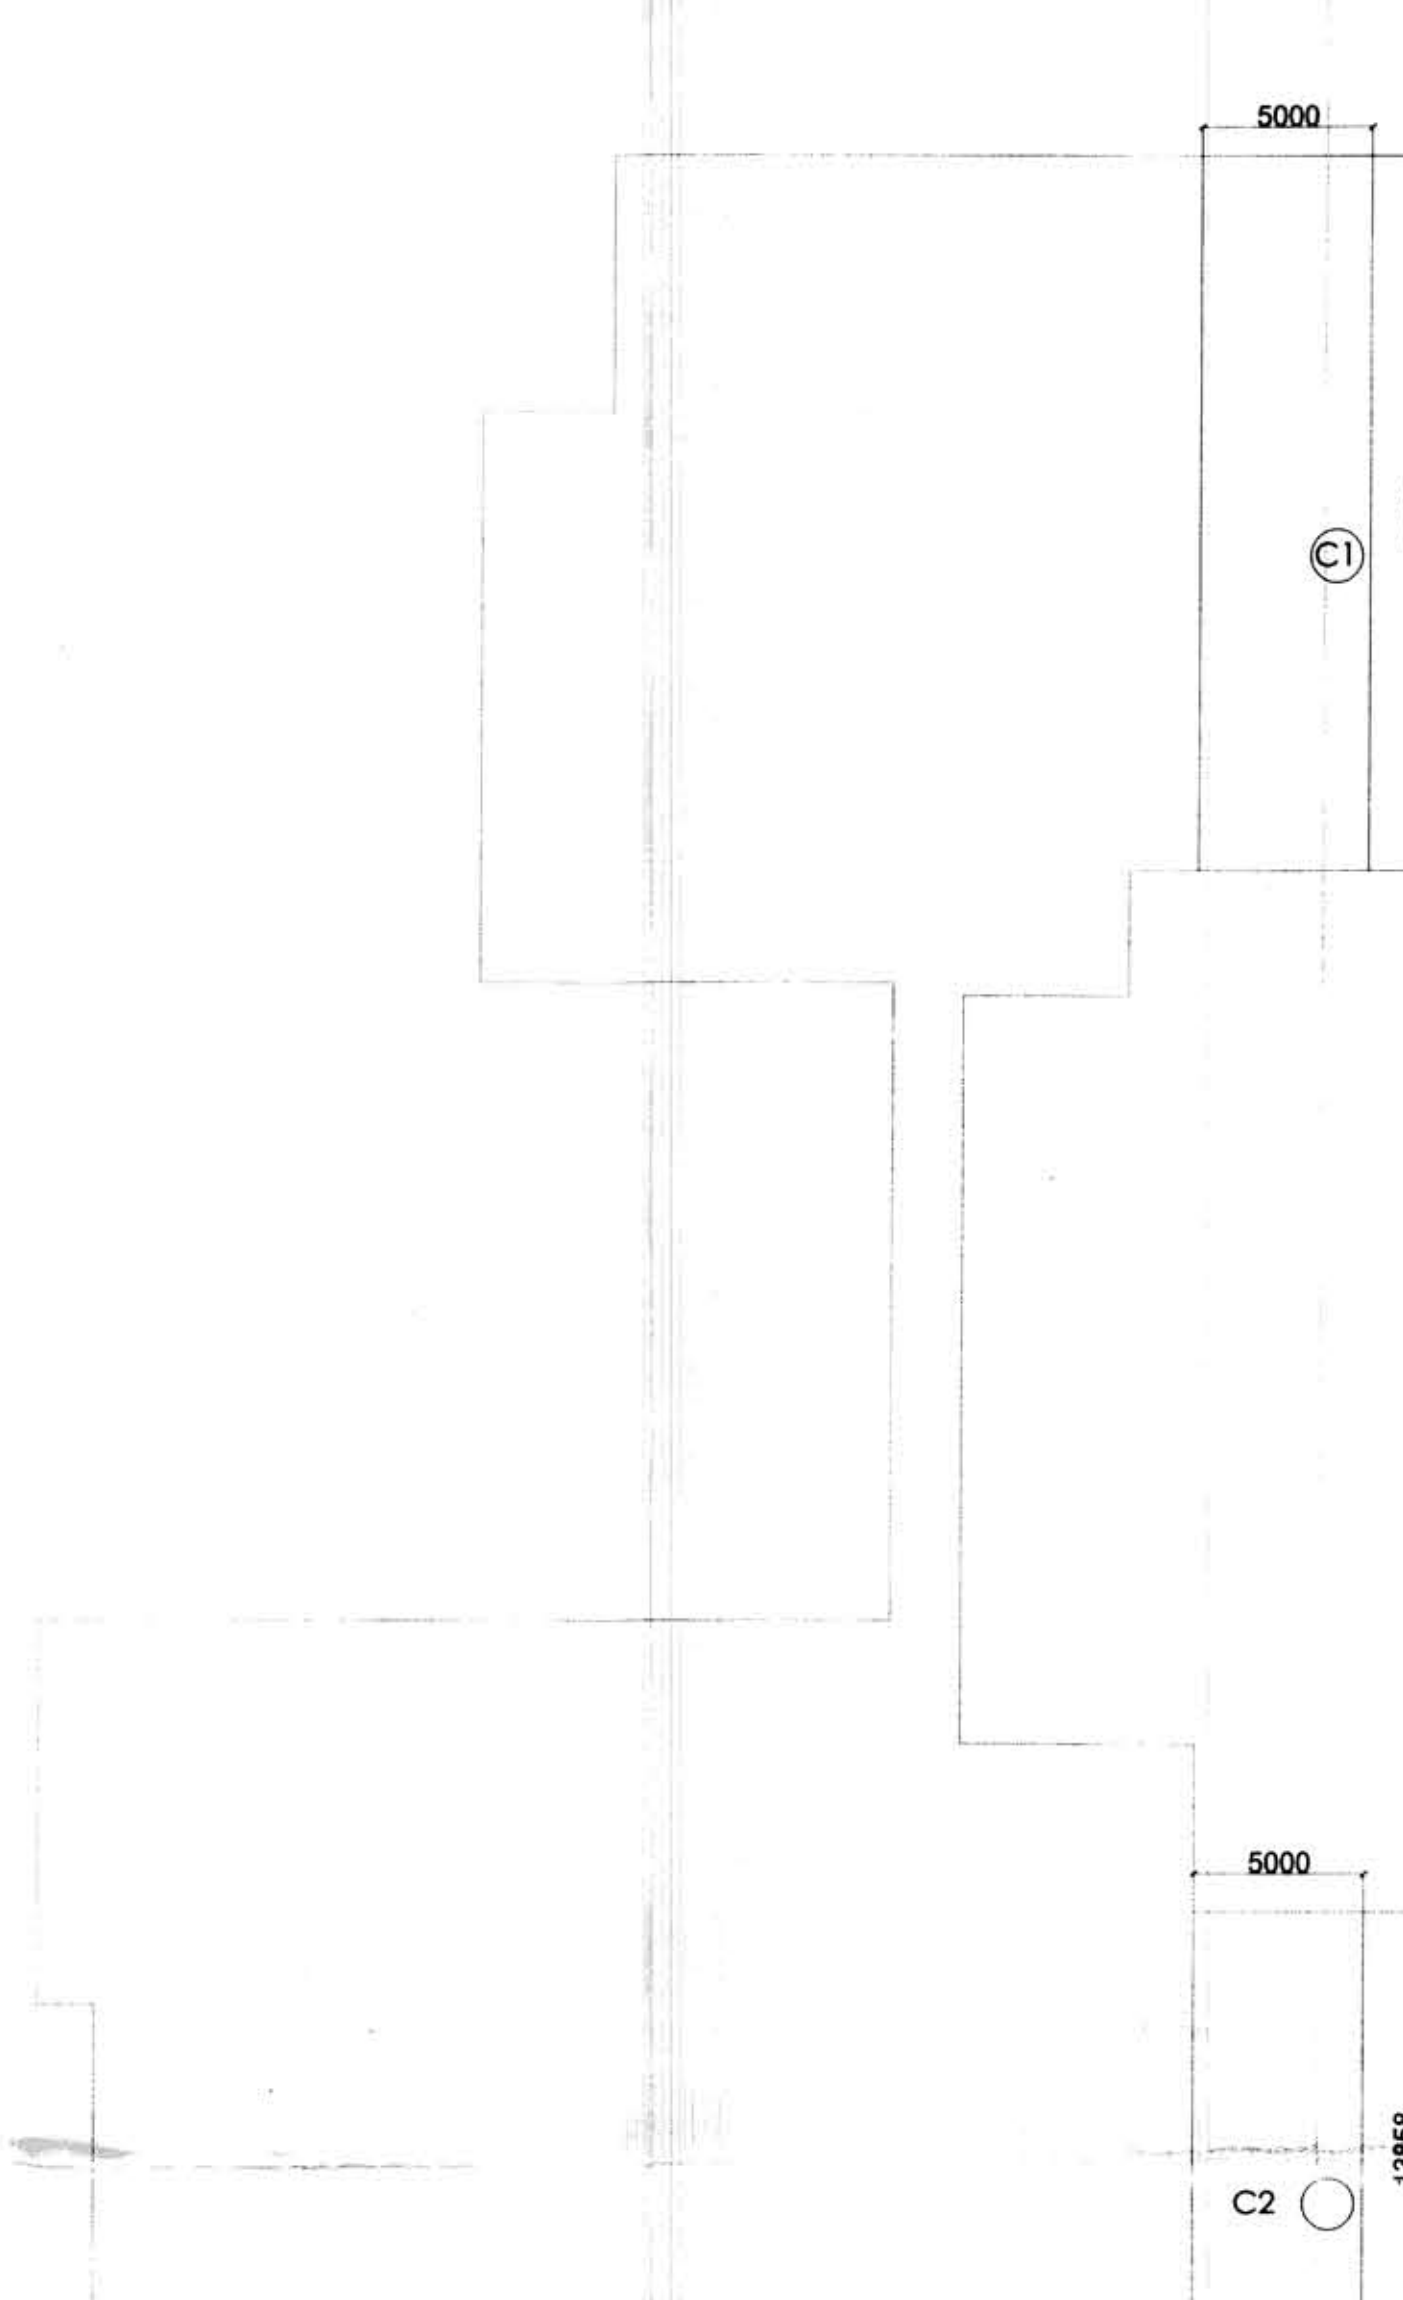

32 ND.FLOOR AREA:-

COMMERCIAL TYPICAL FLOOR AREA:-
 = 26 TH FLOOR AREA - (C1+C2)
 = 1299.79 SQMT. - (5.0 X 20.828+5.0 X 13.858)
 = 1299.79 SQMT. - 104.14 + 69.29
 = 1299.79 - 173.43
 = 1126.36 SQMT.


SERVICES AREA SAME

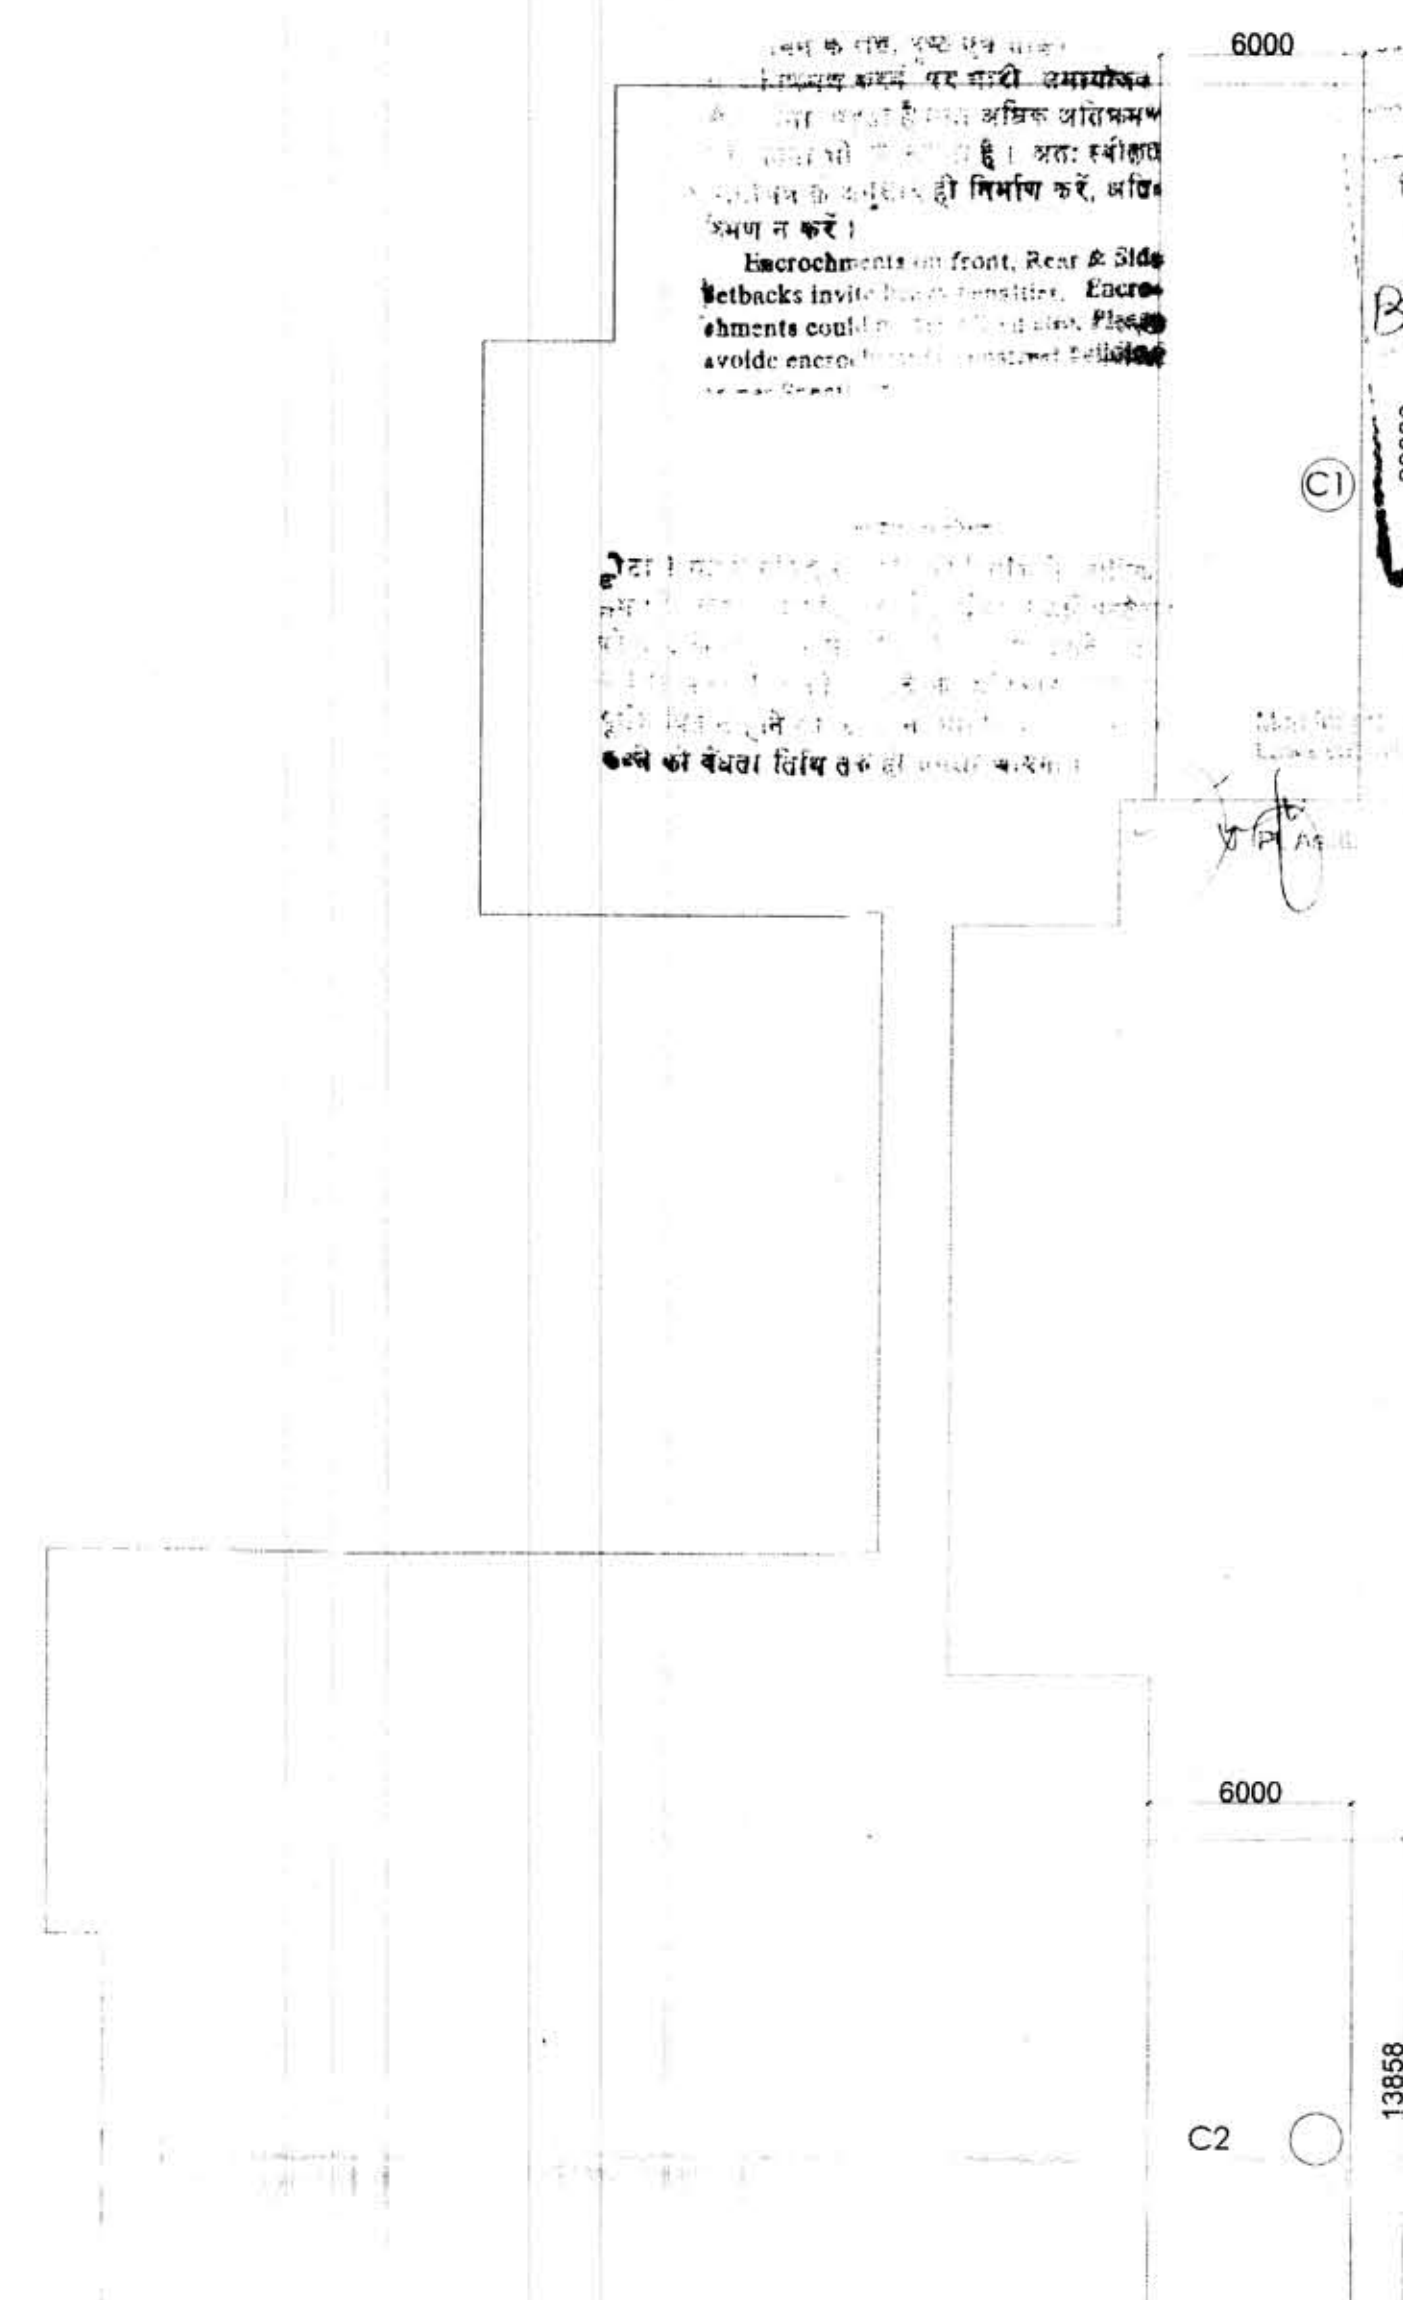

33 RD.FLOOR AREA:-

COMMERCIAL TYPICAL FLOOR AREA:-
 = 26 TH FLOOR AREA - (C1+C2)
 = 1299.79 SQMT. - (6.0 X 20.828+6.0 X 13.858)
 = 1299.79 SQMT. - 124.968 + 83.148
 = 1299.79 - 208.116
 = 1091.67 SQMT.


SERVICES AREA SAME

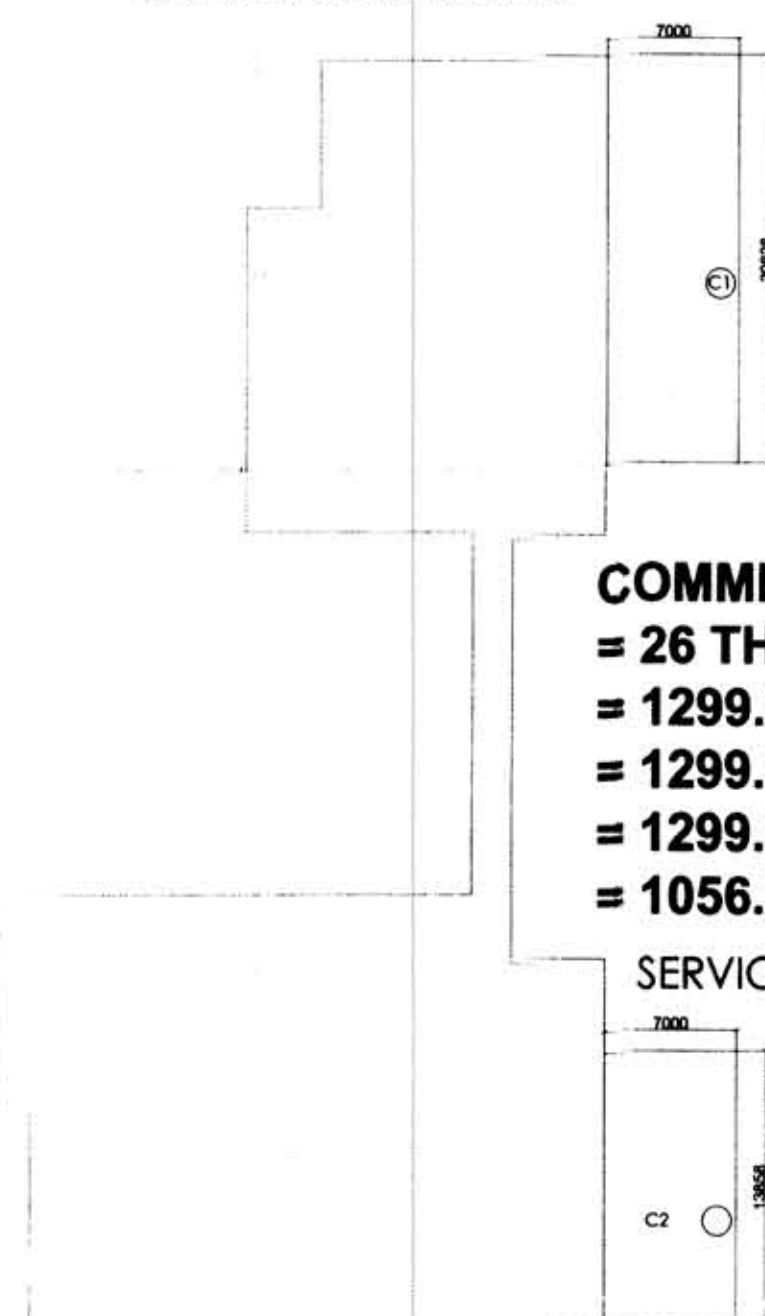

34 TH.FLOOR AREA:-

COMMERCIAL TYPICAL 34 th. floor AREA:-
 = 26 TH FLOOR AREA - (C1+C2)
 = 1299.79 SQMT. - (7.0 X 20.828+7.0 X 13.858)
 = 1299.79 SQMT. - 145.796 + 97.006
 = 1299.79 - 242.802
 = 1056.99 SQMT.


SERVICES AREA SAME

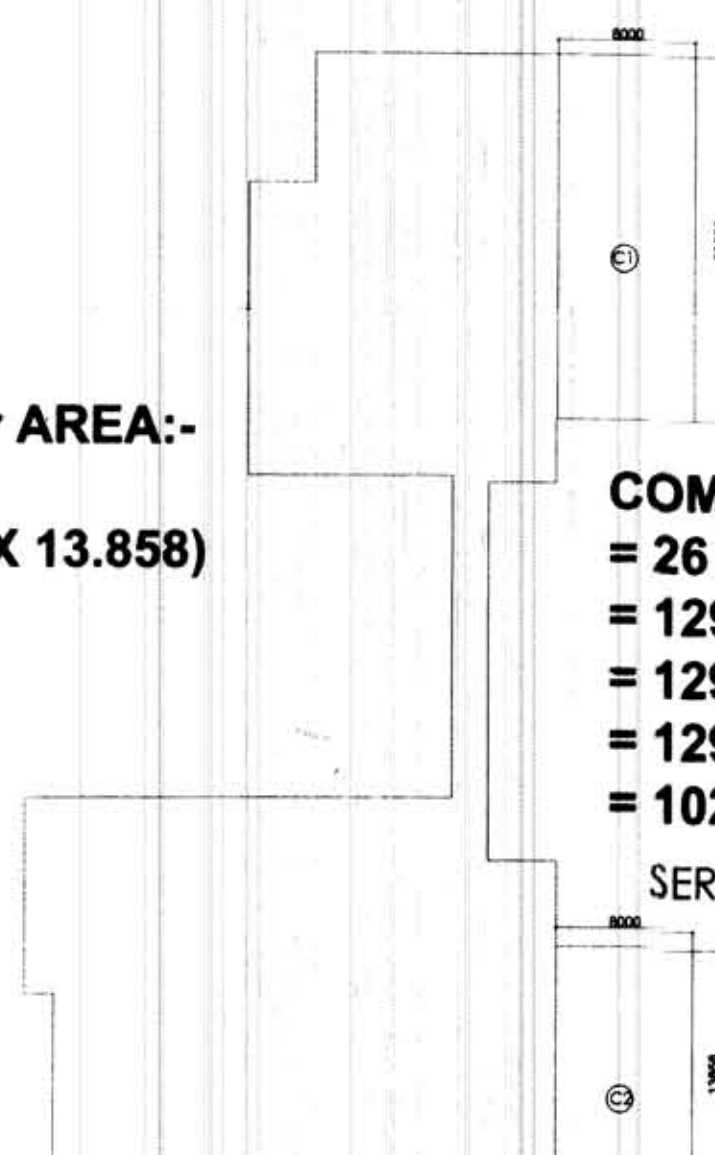

35 TH. LOOR AREA:-

COMMERCIAL TYPICAL FLOOR AREA:-
 = 26 TH FLOOR AREA - (C1+C2)
 = 1299.79 SQMT. - (8.0 X 20.828+8.0 X 13.858)
 = 1299.79 SQMT. - 166.624 + 110.864
 = 1299.79 - 277.488
 = 1022.30 SQMT.

SERVICES AREA SAME

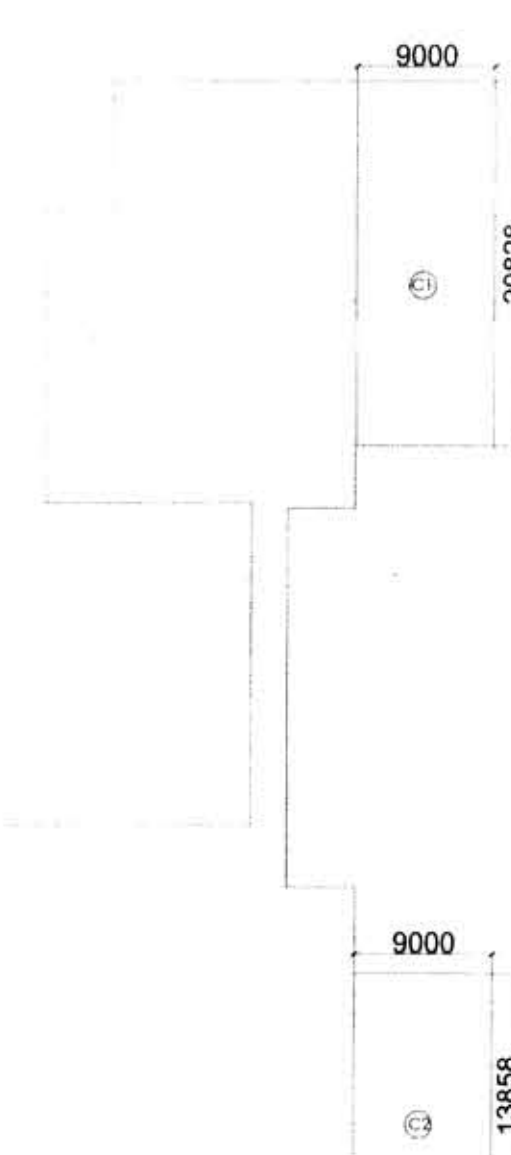

36 TH. TO 38 TH.FLOOR AREA:-

COMMERCIAL TYPICAL FLOOR AREA:-
 = 26 TH FLOOR AREA - (C1+C2)
 = 1299.79 SQMT. - (9.0 X 20.828+9.0 X 13.858)
 = 1299.79 SQMT. - 187.45 + 124.72
 = 1299.79 - 312.17
 = 987.62 SQMT.

SERVICES AREA SAME

CLIENT'S SIGNATURE		Lid.	
ARCHITECT'S SIGNATURE		RAJIV GANDHI ARCHITECT LIC. No. - CA/94-13852	
PROJECT:-			
PROPOSED :-			
THE TEMPEAN AT PLOT No.- C-171/1, SEC- 15, NOIDA FOR AIMS SANYA GROUP			
PURPOSE	LOCAL AUTHORITY SUBMISSION	ISSUED	
STATUS			
DRN.	SCALE : 1:100	SUBMISSION DRAWING	
CHKD.	DATE :	30 TH. & 38 TH. FLOOR PLAN AREA DIAGRAM	
APPVD.			
 DESIGN FORUM OF ARCHITECTS www.dfa.in C - 10, SECTOR - 3, NOIDA - 201301 TEL : +91 120 460 1600 FAX : +91 120 460 1600 dfaconsultants@gmail.com		DRG. NO.	
		DFA/SUB/120	
		SHEET-20	
		REV.	