




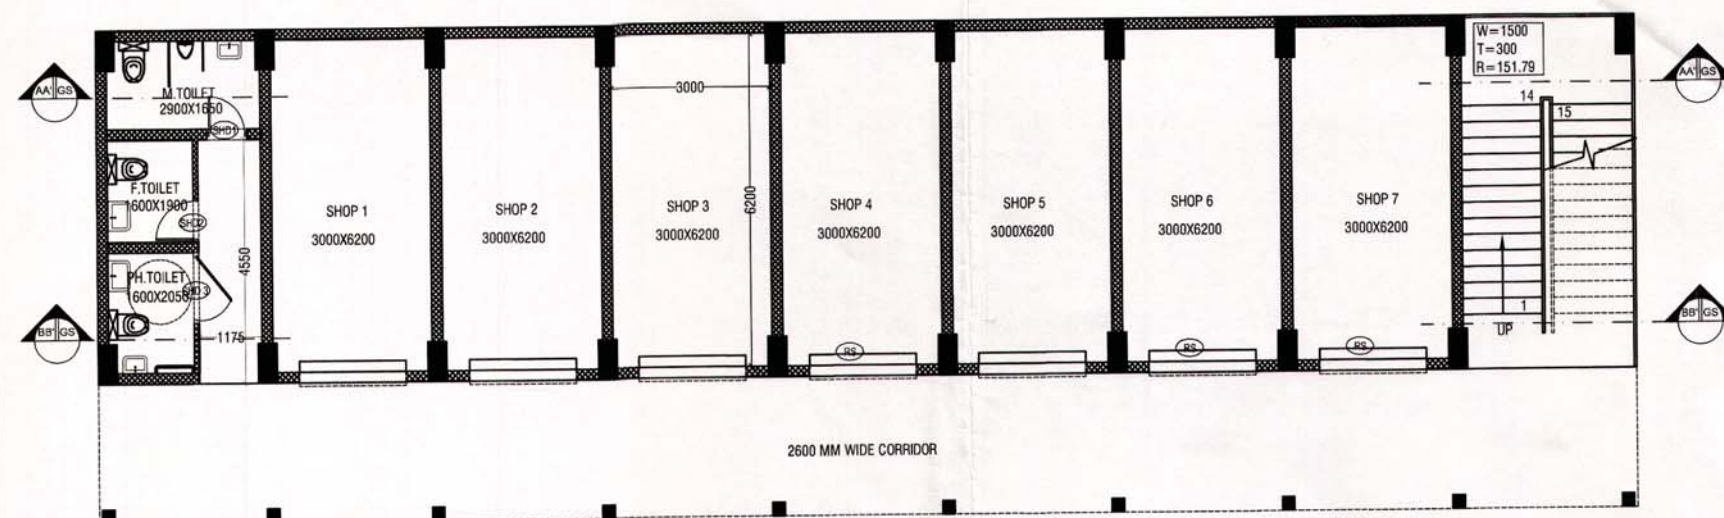


GROUND FLOOR PLAN

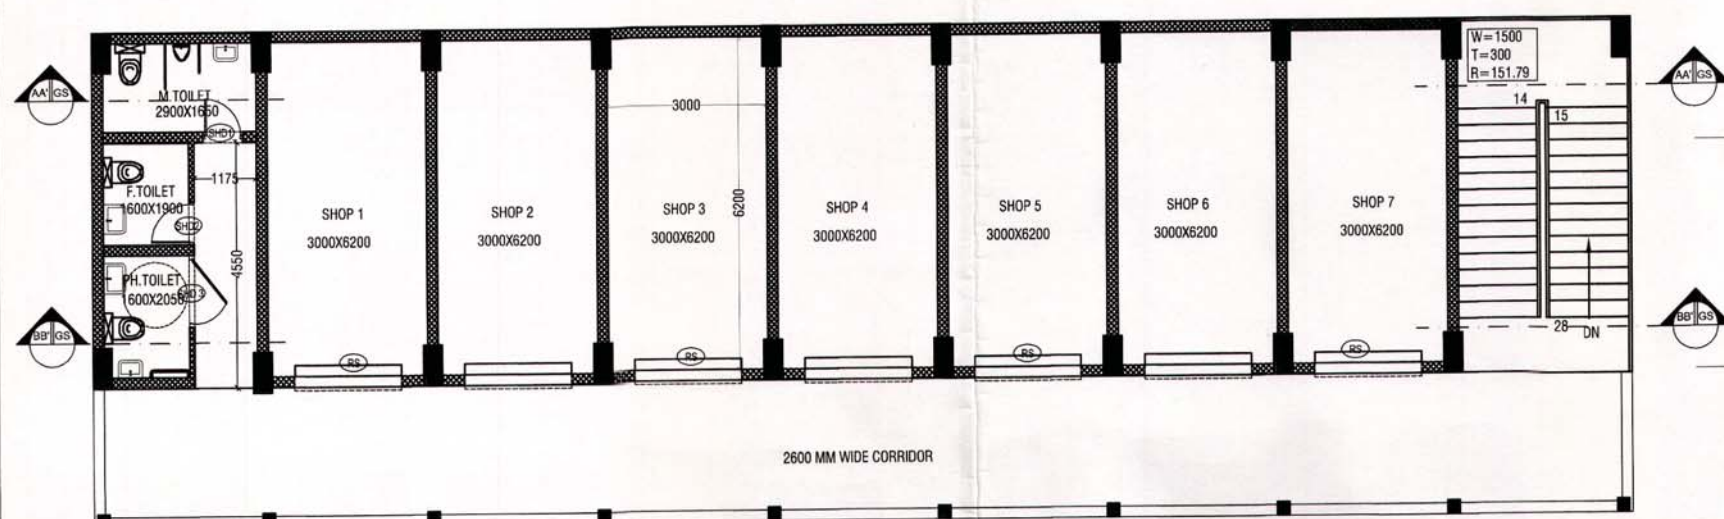

FIRST FLOOR PLAN

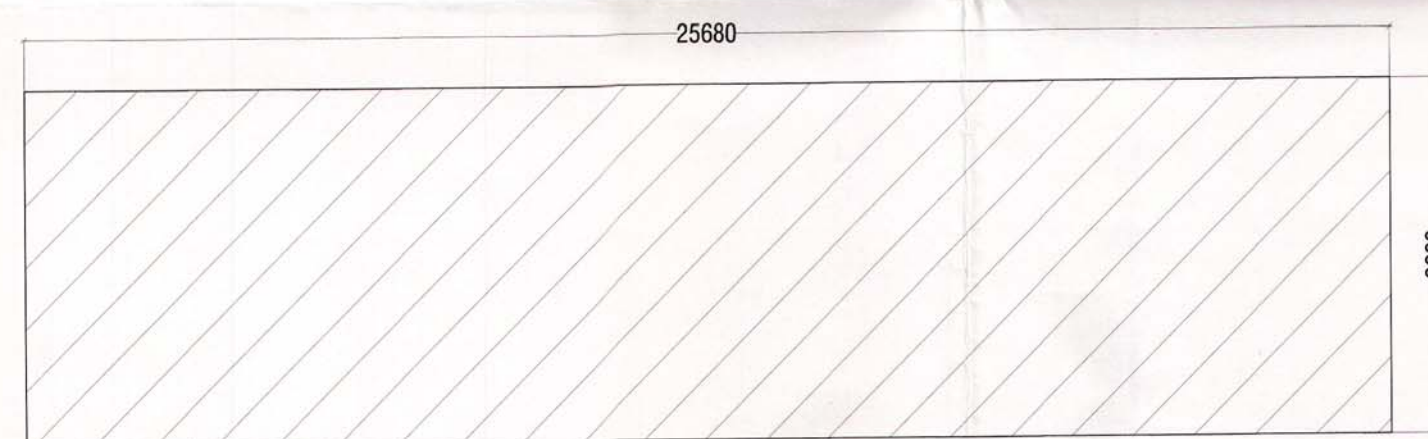

GROUND COVERAGE AREA DETAIL PLAN

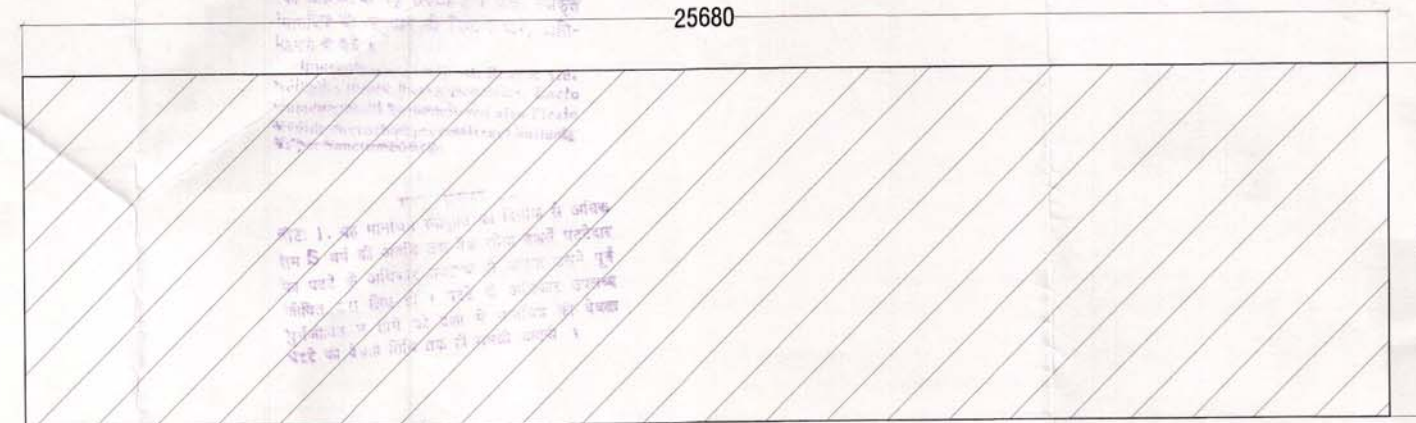


GROUND & 1ST FLOOR AREA DETAIL PLAN

COMMERCIAL - 1 & 2
GROUND & 1ST FLOOR AREA DETAILS


GROUND & 1ST FLOOR AREA DETAIL IN F.A.R.					
ITEM	WIDTH	X	LENGTH	NO	AREA(SQ M)
	25.680	X	6.600	1	169.488
				TOTAL	169.488
NET GROUND & 1ST FLOOR AREA					169.488

COMMERCIAL - 1 & 2
GROUND COVERAGE AREA DETAILS


GROUND COVERAGE AREA DETAIL IN F.A.R.					
ITEM	WIDTH	X	LENGTH	NO	AREA(SQ M)
	25.680	X	6.600	1	169.488
				TOTAL	169.488
NET GROUND COVERAGE AREA					169.488

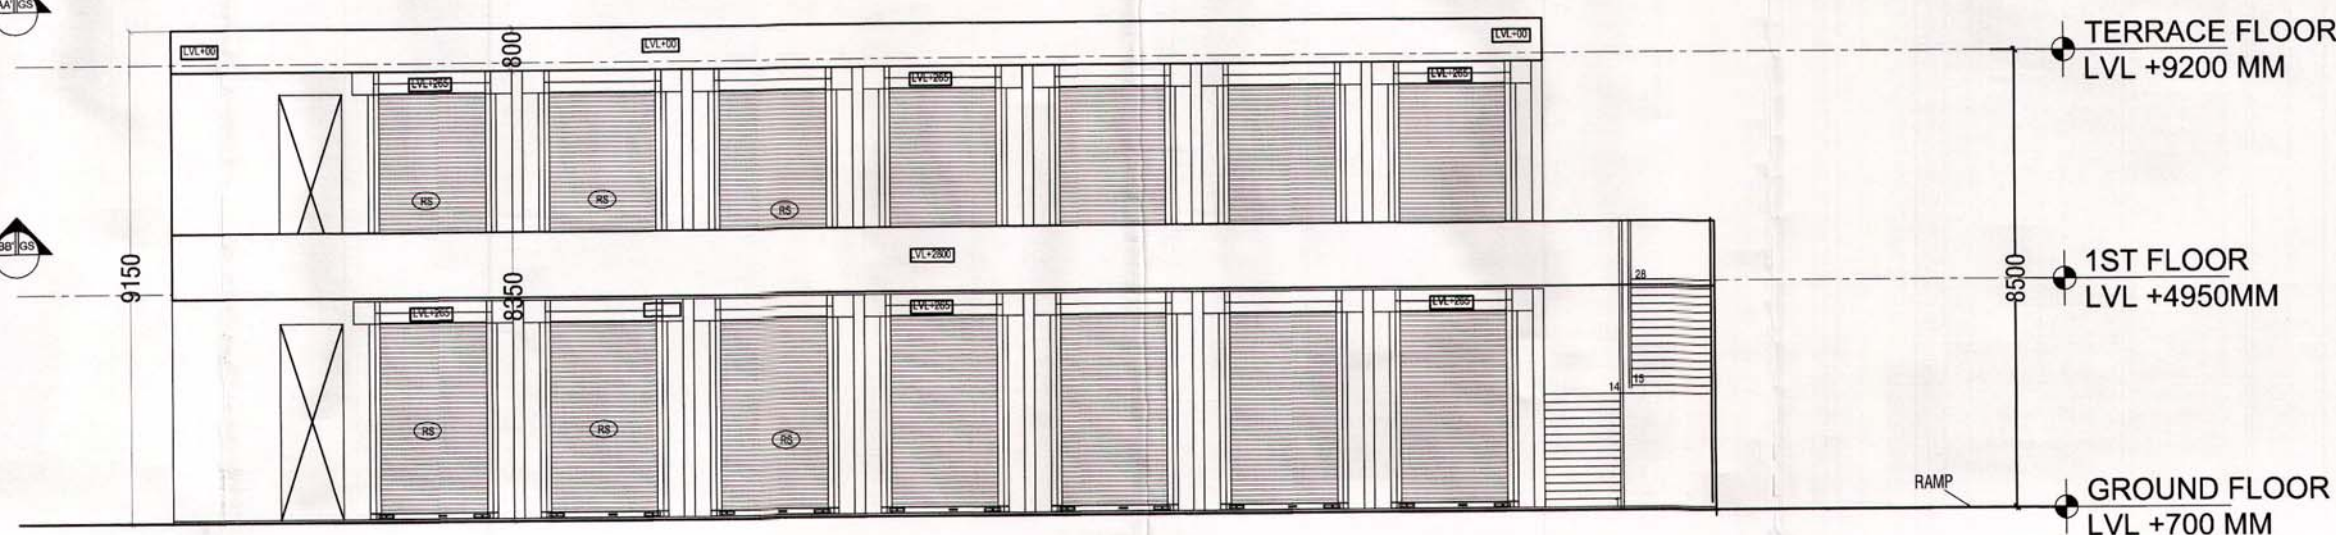

ELEVATION

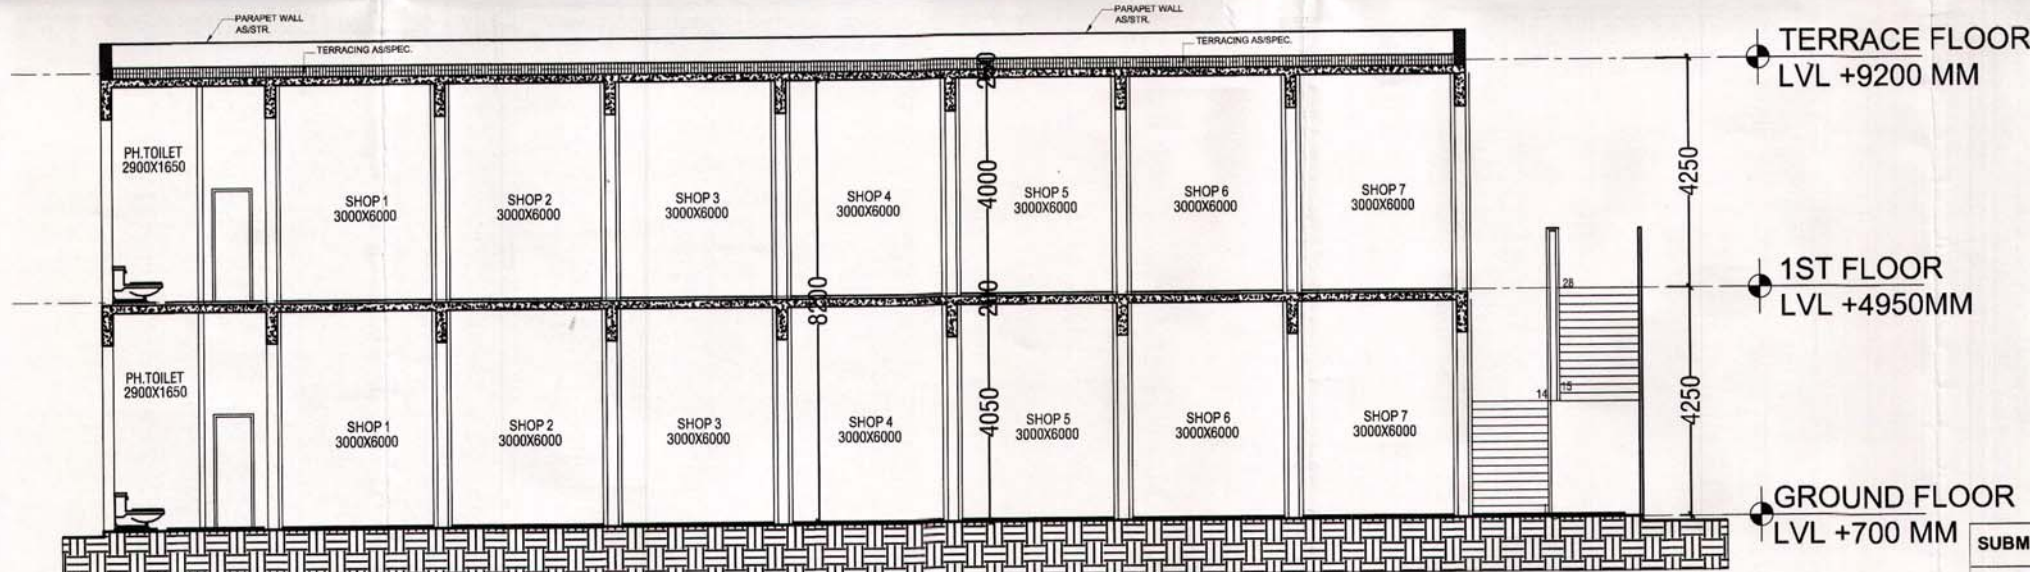

SECTION-(A-A)

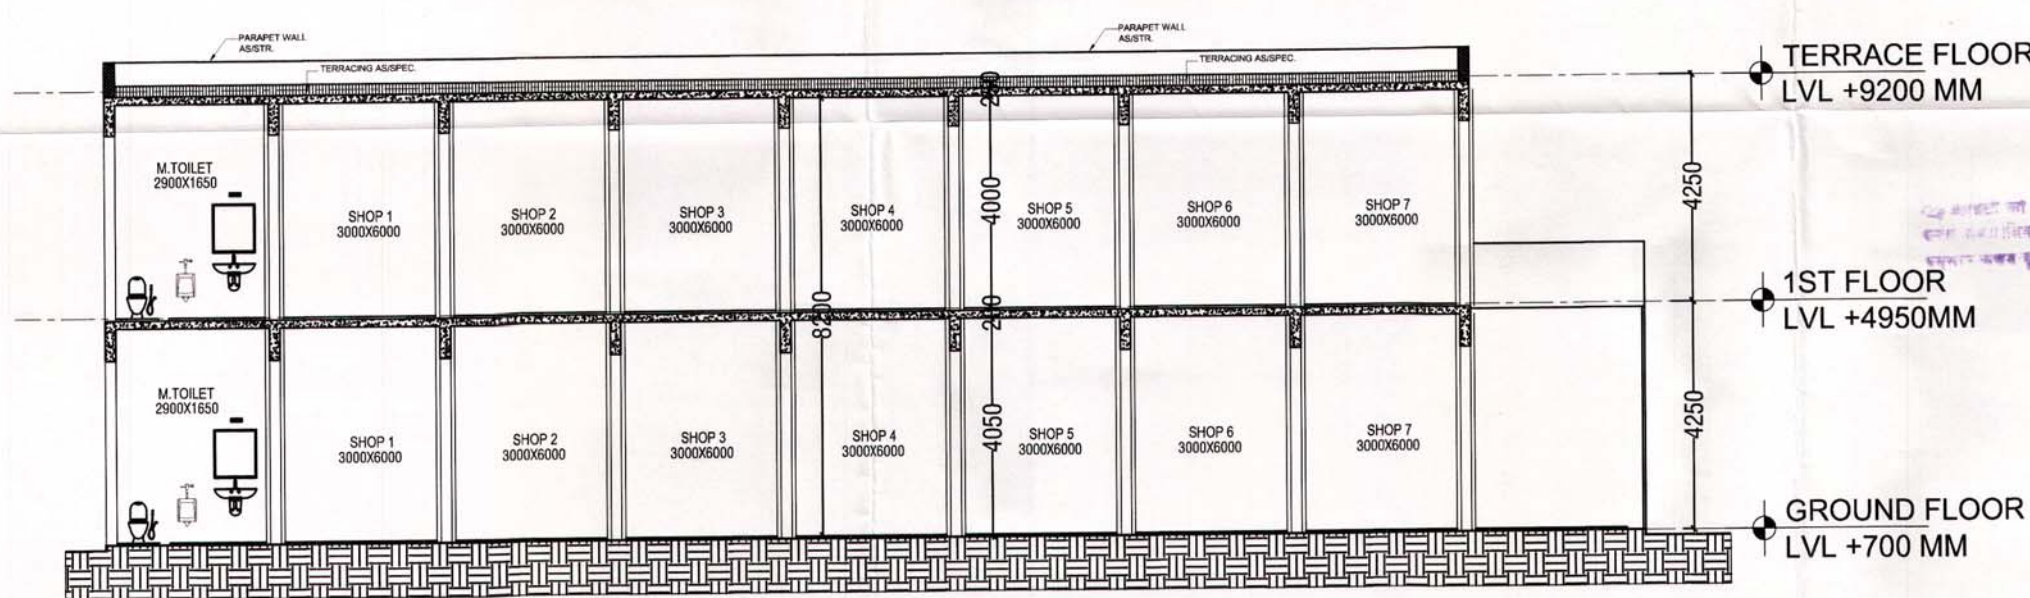

SECTION-(B-B)

SUBMISSION DRAWING

PROJECT:
**PROPOSED PLAN FOR SPORTS CITY AT LAND
PARCEL SC-02/ H & I SECTOR-150, NOIDA**
M/s:- **BRICK RISE DEVELOPERS PRIVATE
LIMITED** (SUBSIDIARY COMPANY OF M/s LOTUS GREENS
CONSTRUCTIONS PVT. LTD.)

DRAWING TITLE:

**COMMERCIAL - 1 & 2
FLOOR PLANS &
AREA CALCULATION DETAILS**



OWNER'S SIGN



ARCHITECT'S SIGN

CONSULTANT:
GOYAL ASSOCIATES
Consulting Engineers, Architects & Valuers
C-202B, SECTOR-31, NOIDA
Tel: +91-0120-4214199
Email: id.goyalnoida@gmail.com

SCALE	DEALT BY	DATE
DESIGN BY	CHECKED BY	DRG. No.