


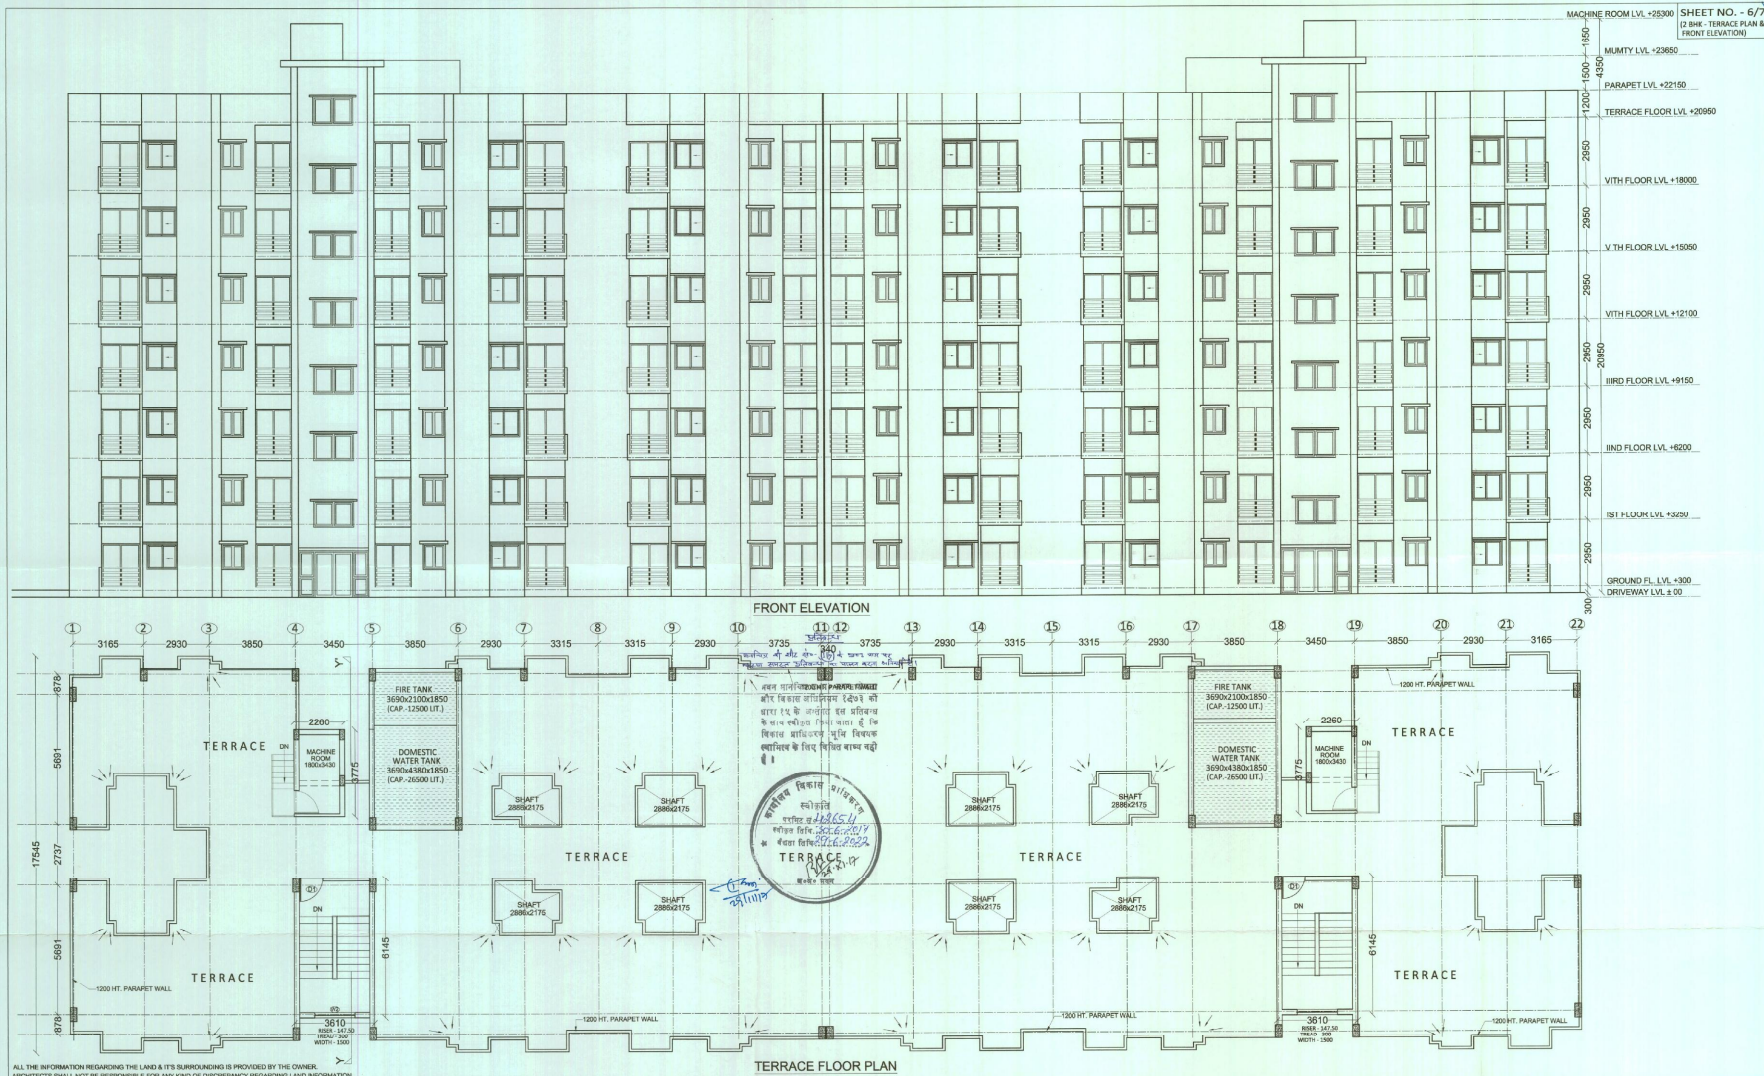

PROJECT
PROPOSED AFFORDABLE GROUP HOUSING
FOR
ARSHA INFRA DEVELOPERS PVT. LTD.
AT
KH. NO. 114 SA, VILLAGE - TERA KHAS,
SATRIKH ROAD, PARGANA, TEHSIL &
DISTRICT - LUCKNOW

SCALE

1:100

DATE

JUNE - 2017

DRG. TITLE
2BHK
TERRACE PLAN
&
FRONT ELEVATION

DRAWN BY

AJAI KISHORE

OWNER SIGNATURE

ARCHITECT SIGNATURE

ARCHITECT

PUNIT SRIVASTAV
VASTULIPI

ARCHITECTS & INTERIOR DESIGNERS
VASTU SHASTRA CONSULTANTS
5/171, VIRAM KHAND, GOMTI NAGAR, LUCKNOW
PH. NO. - 9415418151, 9835580999
email - vastulipi@gmail.com
web-site - www.vastulipi.com