



OPENING SCHEDULE					
SNO.	NOMENCLATURE	WIDTH	HEIGHT	CILL	LINTEL
1	SD1	2500	2450	00	2450
2	SD2	2800	2450	00	2450
3	SD3	3700	2450	00	2450
4	SD4	4230	2450	00	2450
5	SD5	2400	2450	00	2450
6	D1	750	2150	00	2150
7	D2	900	2150	00	2150
8	D3	1050	2150	00	2150
9	D4	1200	2150	00	2150
10	D5	1300	2150	00	2150
11	DW1	3475	2150	00	2150
12	DW2	4630	2150	00	2150
13	W1	600	1350	1050	2400
14	W2	1820	2050	1050	2400
15	W3	2130	2050	350	2400
16	W4	3400	1350	350	2400
17	W5	1500	1350	350	2400
18	W6	2400	1350	350	2400

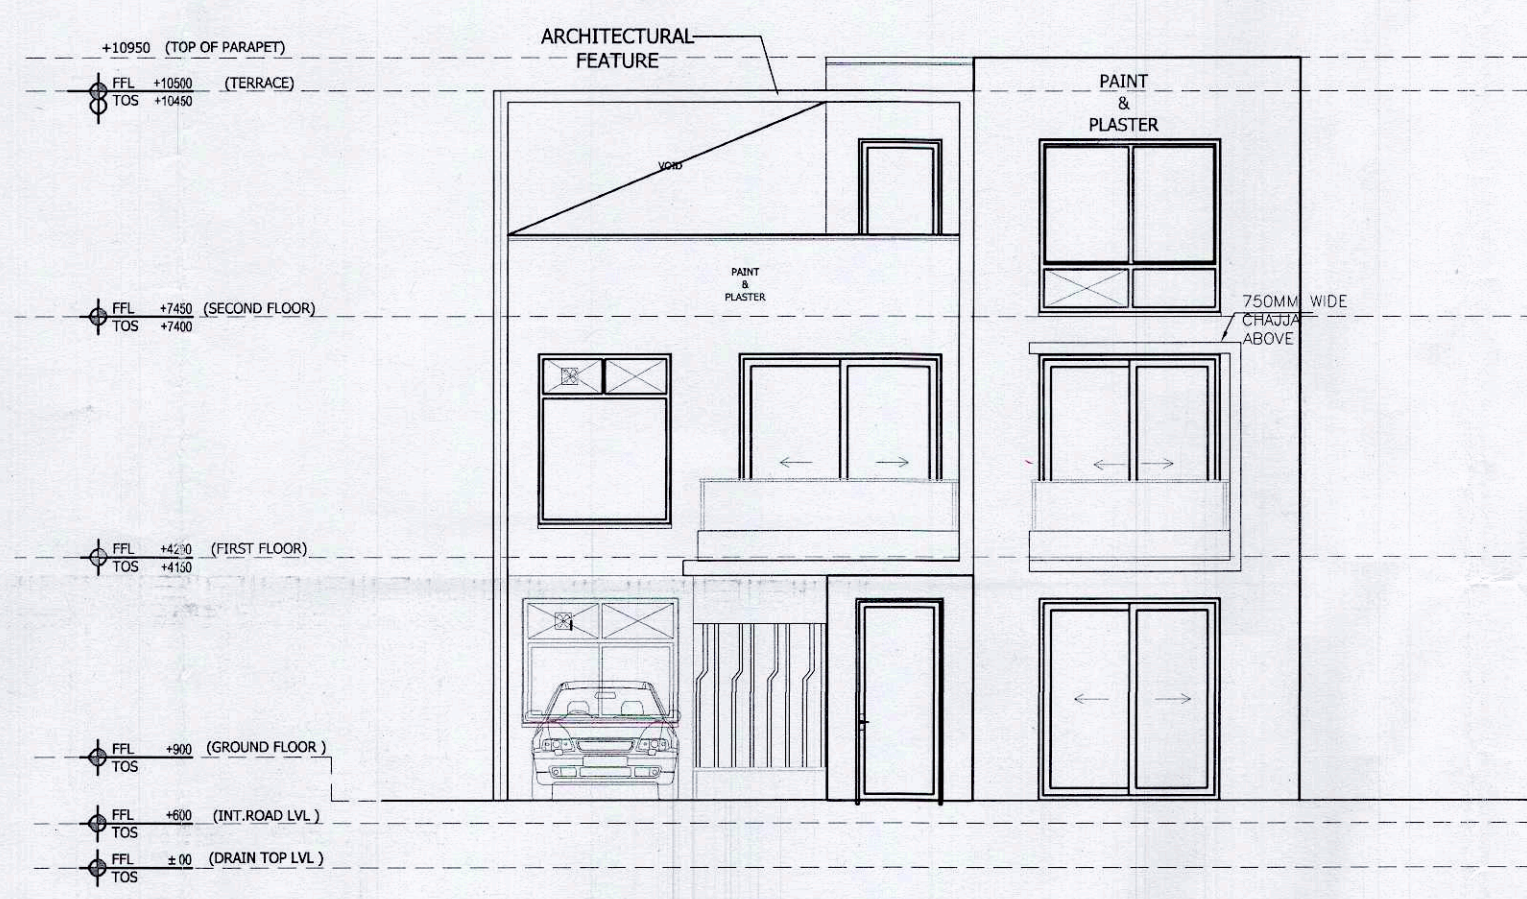


FRONT ELEVATION



BACK ELEVATION

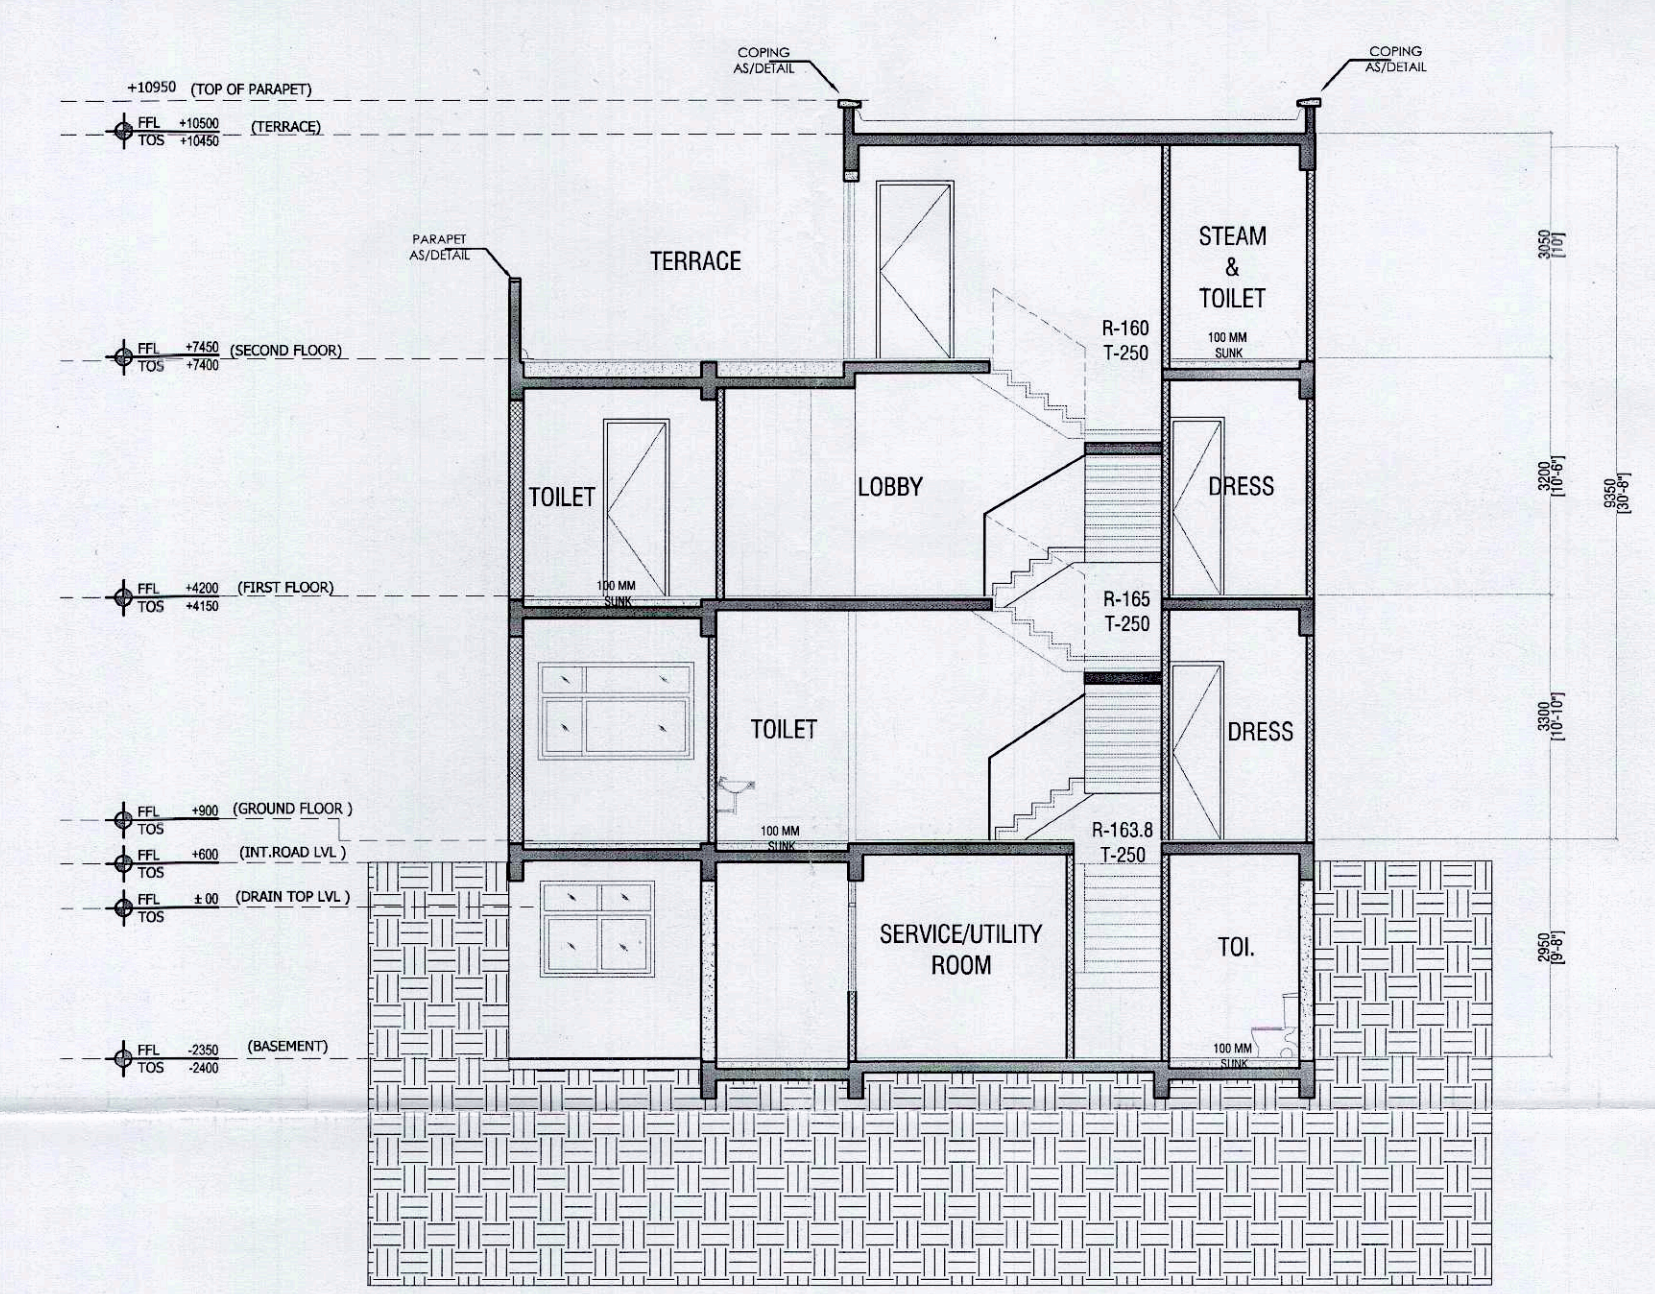

SECTION A

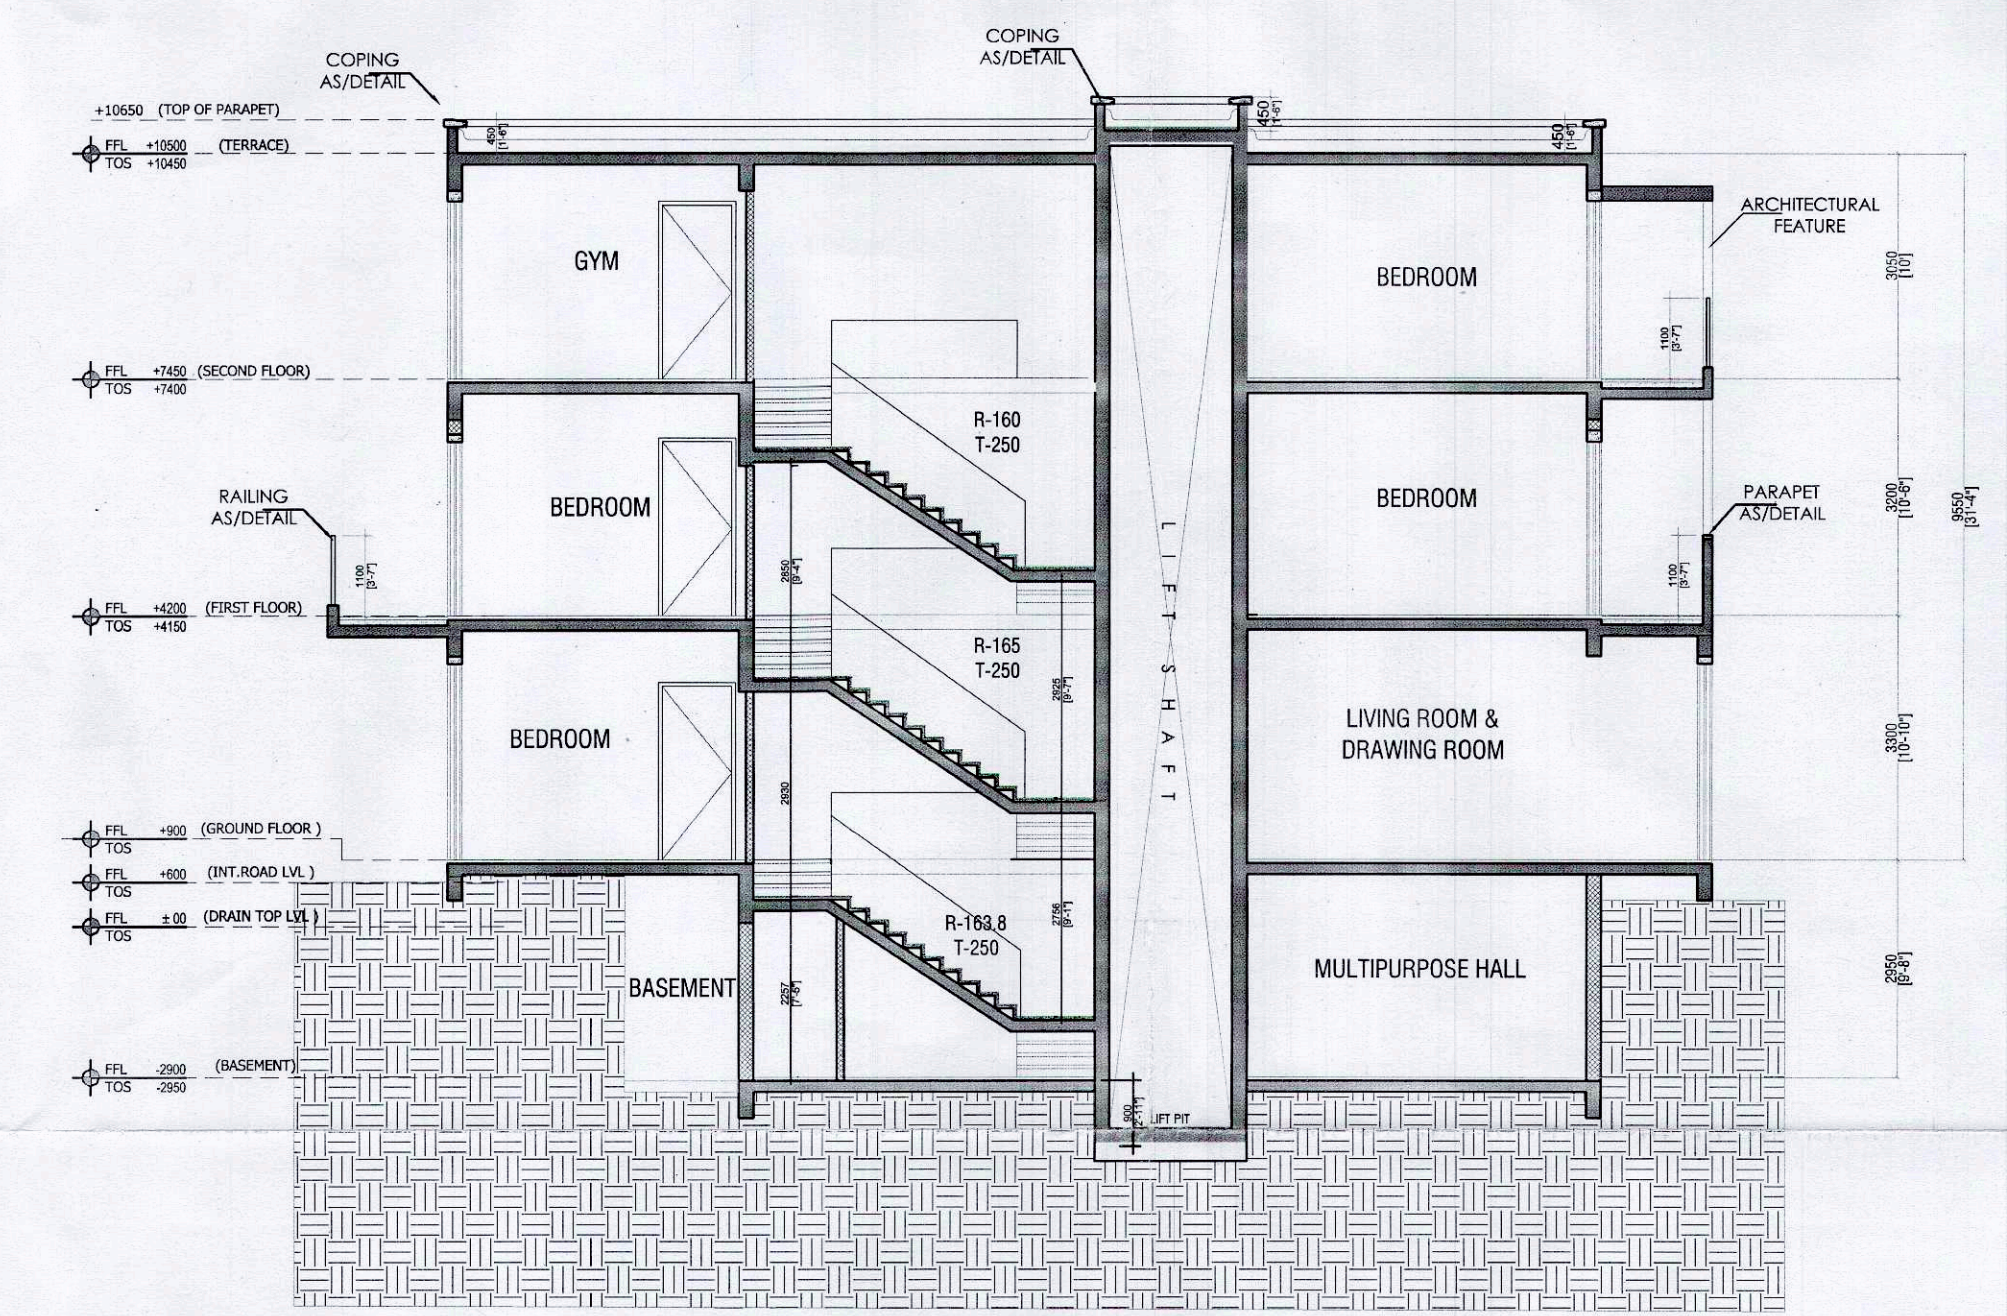

SECTION B

Notes

THIS DRAWING IS APPLICABLE FOR
VILLA V6 - 1,8,9,22,29
TOTAL NOS= 05

APPROVED
By: [Signature]
Date: 28/10/2016

N.M. [Signature]
[Signature]
[Signature]

Key Plan

Architects Signature
Labib Labib, Architect
Council of Architecture
Registration No.: CA/2001/27447

Owner's Signature
AR LANDCRAFT LLP
Authorised Signatory

Clients

M/S AR Landcraft LLP

Services Consultant

M/S AR Landcraft LLP

Architects

ARCOP ASSOCIATES
A-15, PAMPOSH ENCLAVE
New Delhi-110 048

Project title

PROPOSED RECREATIONAL
ENTERTAINMENT PARK AT PLOT
NO. REP.1 SECTOR - 27 GREATER
NOIDA,(U.P.) BELONGING TO M/S A
R LANDCRAFT LLP

Drawing Title

VILLA V6 (300SQ.YD.) PLANS, & AREA
CHART(TYPE-1)

Job No.

Drawn
AASHIMA
Date
20.09.2016

Checked
LABIB
Scale
1:100

Drawing No.

A-14

Revisions

0					
---	--	--	--	--	--