



| OPENING SCHEDULE |              |       |        |      |        |
|------------------|--------------|-------|--------|------|--------|
| SNO.             | NOMENCLATURE | WIDTH | HEIGHT | CILL | LINTEL |
| 1                | SD1          | 2500  | 2450   | 00   | 2450   |
| 2                | SD2          | 2800  | 2450   | 00   | 2450   |
| 3                | SD3          | 3700  | 2450   | 00   | 2450   |
| 4                | SD4          | 4230  | 2450   | 00   | 2450   |
| 5                | SD5          | 2400  | 2450   | 00   | 2450   |
| 6                | D1           | 750   | 2150   | 00   | 2150   |
| 7                | D2           | 900   | 2150   | 00   | 2150   |
| 8                | D3           | 1050  | 2150   | 00   | 2150   |
| 9                | D4           | 1200  | 2150   | 00   | 2150   |
| 10               | D5           | 1300  | 2150   | 00   | 2150   |
| 11               | DW1          | 3475  | 2150   | 00   | 2150   |
| 12               | DW2          | 4630  | 2150   | 00   | 2150   |
| 13               | W1           | 600   | 1350   | 1050 | 2400   |
| 14               | W2           | 1820  | 2050   | 1050 | 2400   |
| 15               | W3           | 2130  | 2050   | 350  | 2400   |
| 16               | W4           | 3400  | 1350   | 350  | 2400   |
| 17               | W5           | 1500  | 1350   | 350  | 2400   |
| 18               | W6           | 2400  | 1350   | 350  | 2400   |

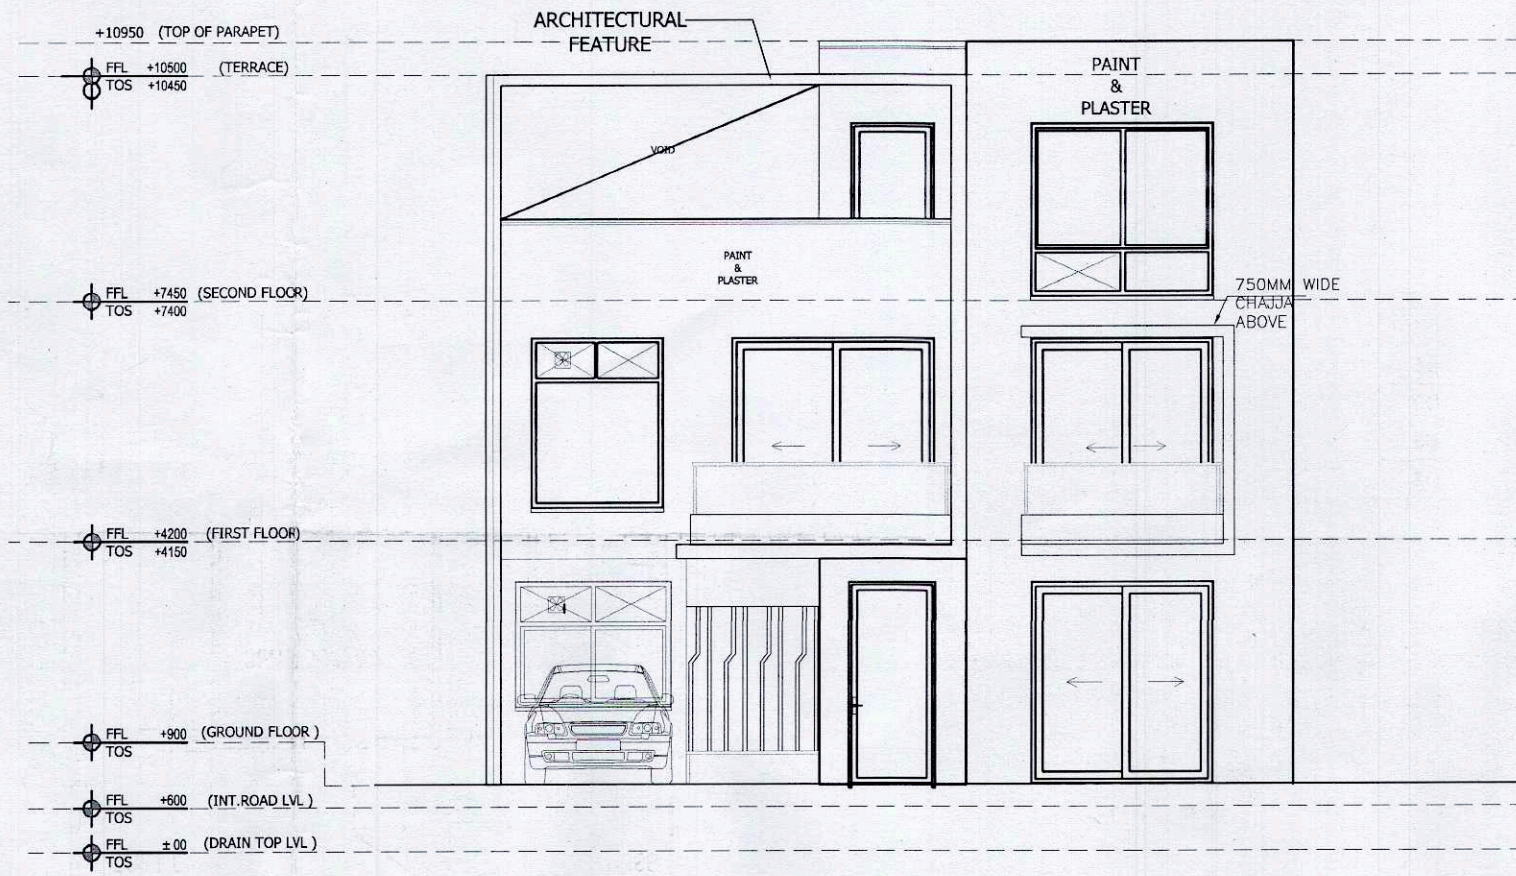


FRONT ELEVATION



BACK ELEVATION

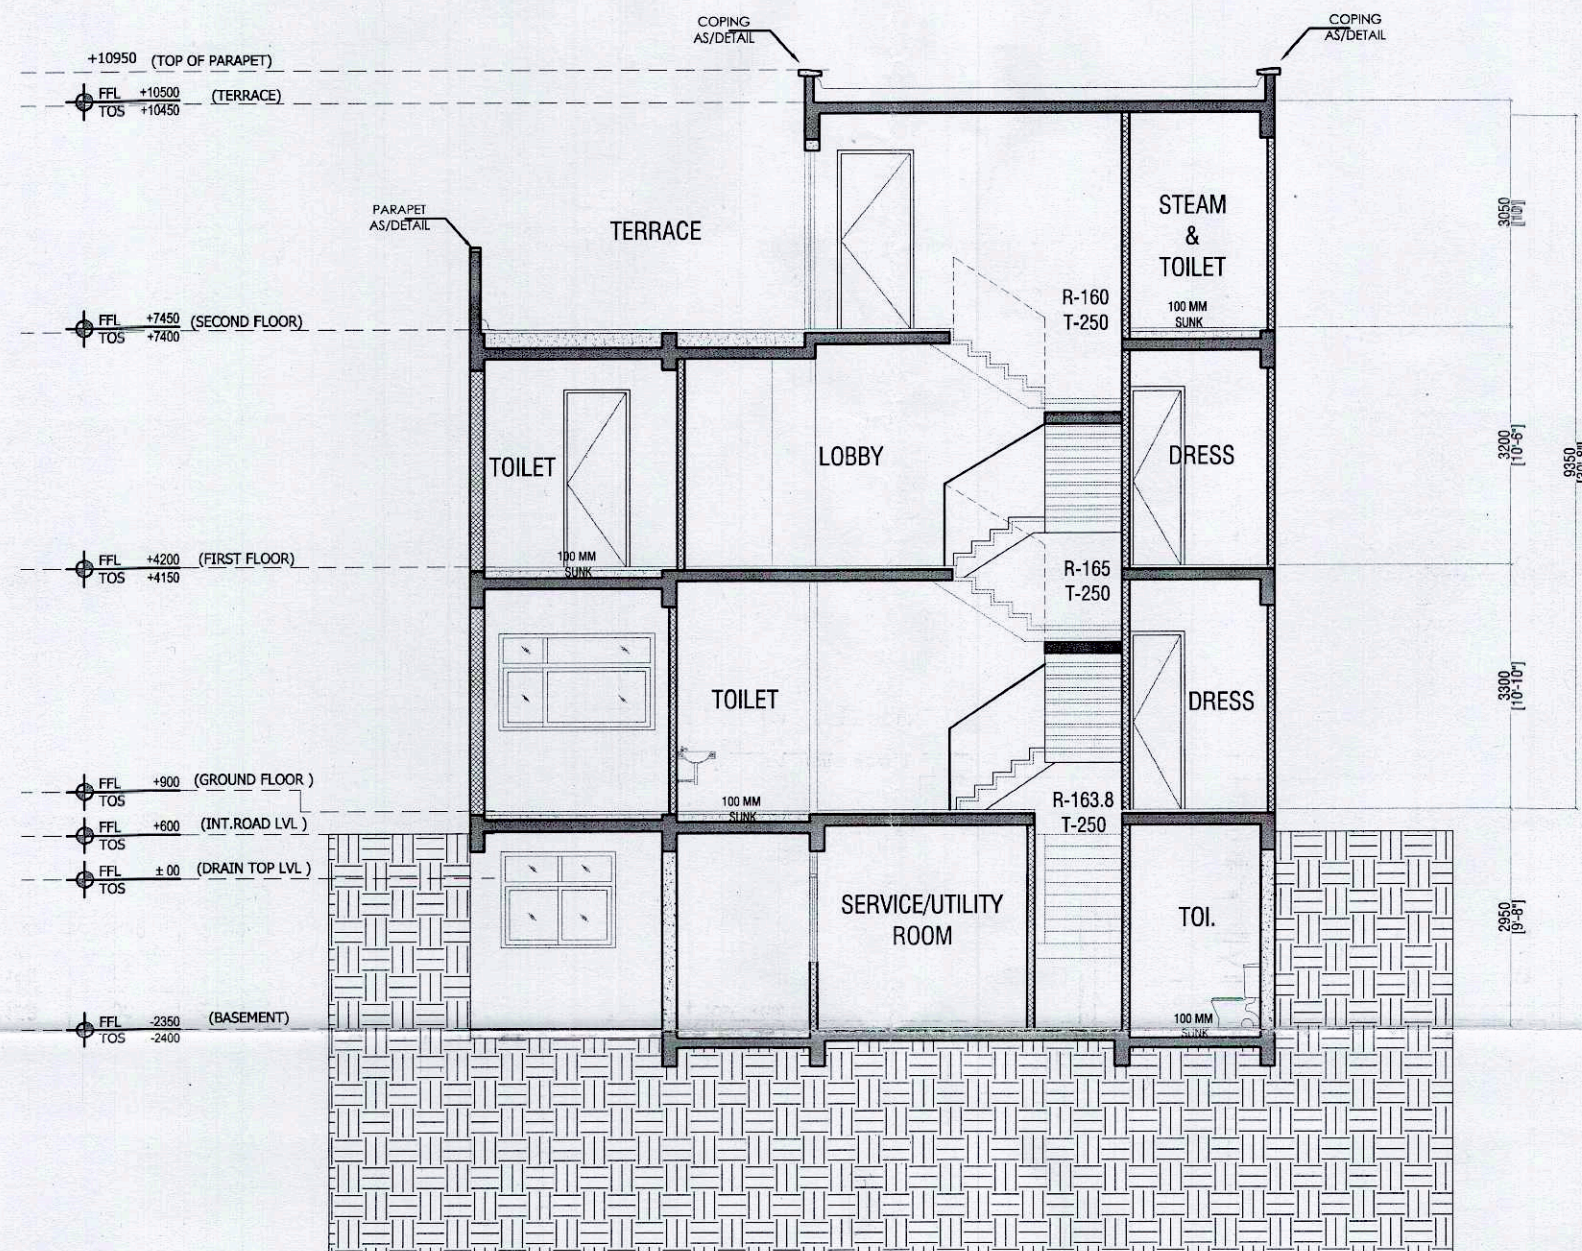


SECTION A

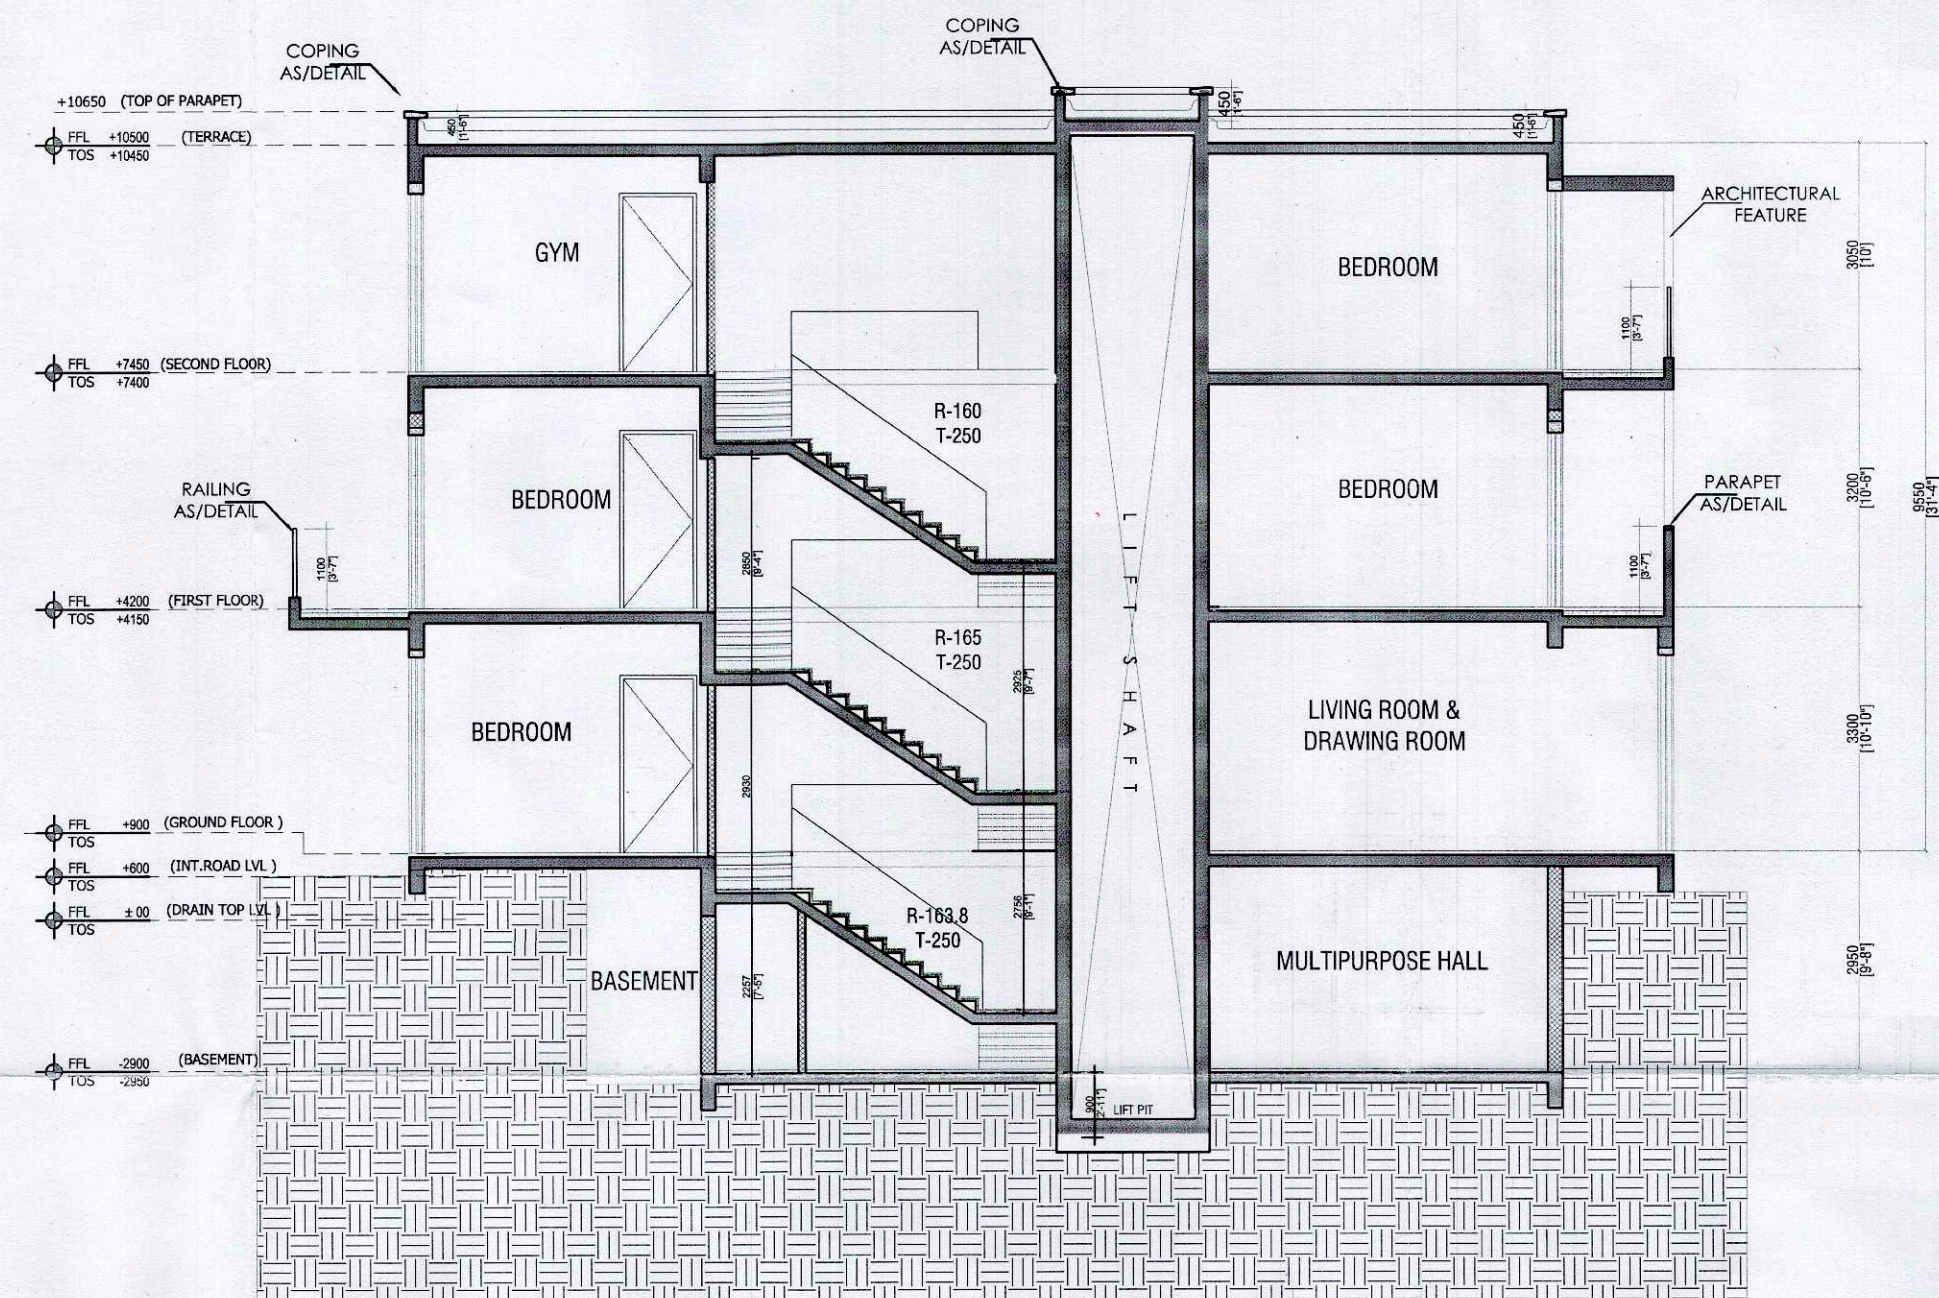


SECTION B

Notes

THIS DRAWING IS APPLICABLE FOR  
VILLA V6 - 21  
TOTAL NOS= 01

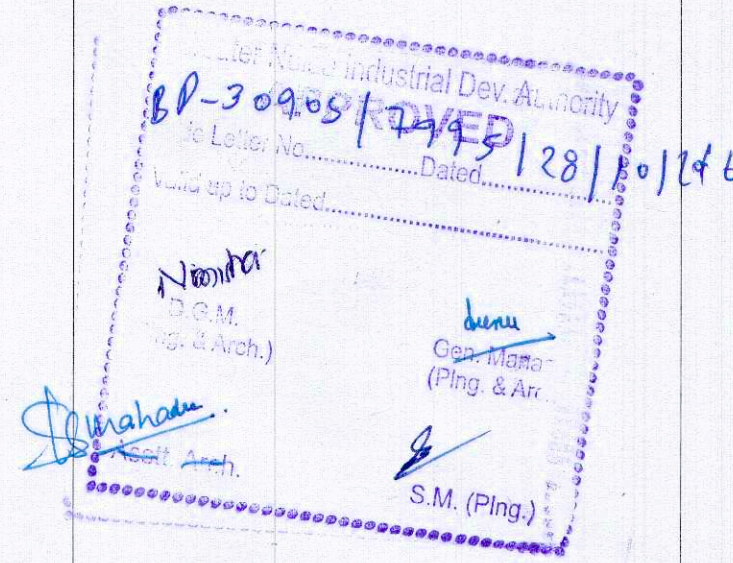

Key Plan

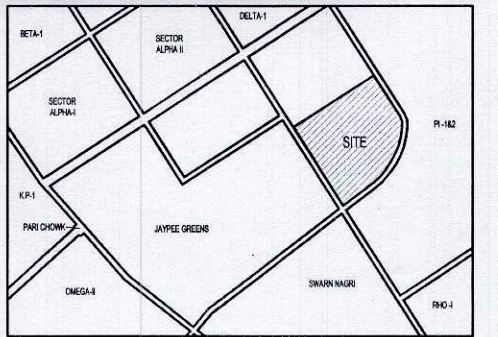

Architects Signature

A.R. Landcraft, Architect  
Council of Architecture  
Registration No.: CA/2001/27447

Owner's Signature

A.R. Landcraft LLP  
Authorised Signatory

Clients

M/S AR Landcraft LLP

Services Consultant

Consummate Engineering Services (P) Ltd.  
Noida Office - B - 67, Sector - 67, Noida - 201 301  
e mail : mail@cespln

Architects

ARCOP ASSOCIATES  
A-15, PAMPOSH ENCLAVE  
New Delhi-110 048

Project title

PROPOSED RECREATIONAL  
ENTERTAINMENT PARK AT PLOT  
NO. REP.1 SECTOR - 27 GREATER  
NOIDA,(U.P.) BELONGING TO M/S A  
R LANDCRAFT LLP

Drawing Title

VILLA V6 (300SQ.YD.) ELEVATIONS,  
SECTIONS (TYPE-3)

Job No.

AASHIMA

Date

20.09.2016

Drawing No.

A-14B

Checked

LABIB

Scale

1:100

Revisions

0