


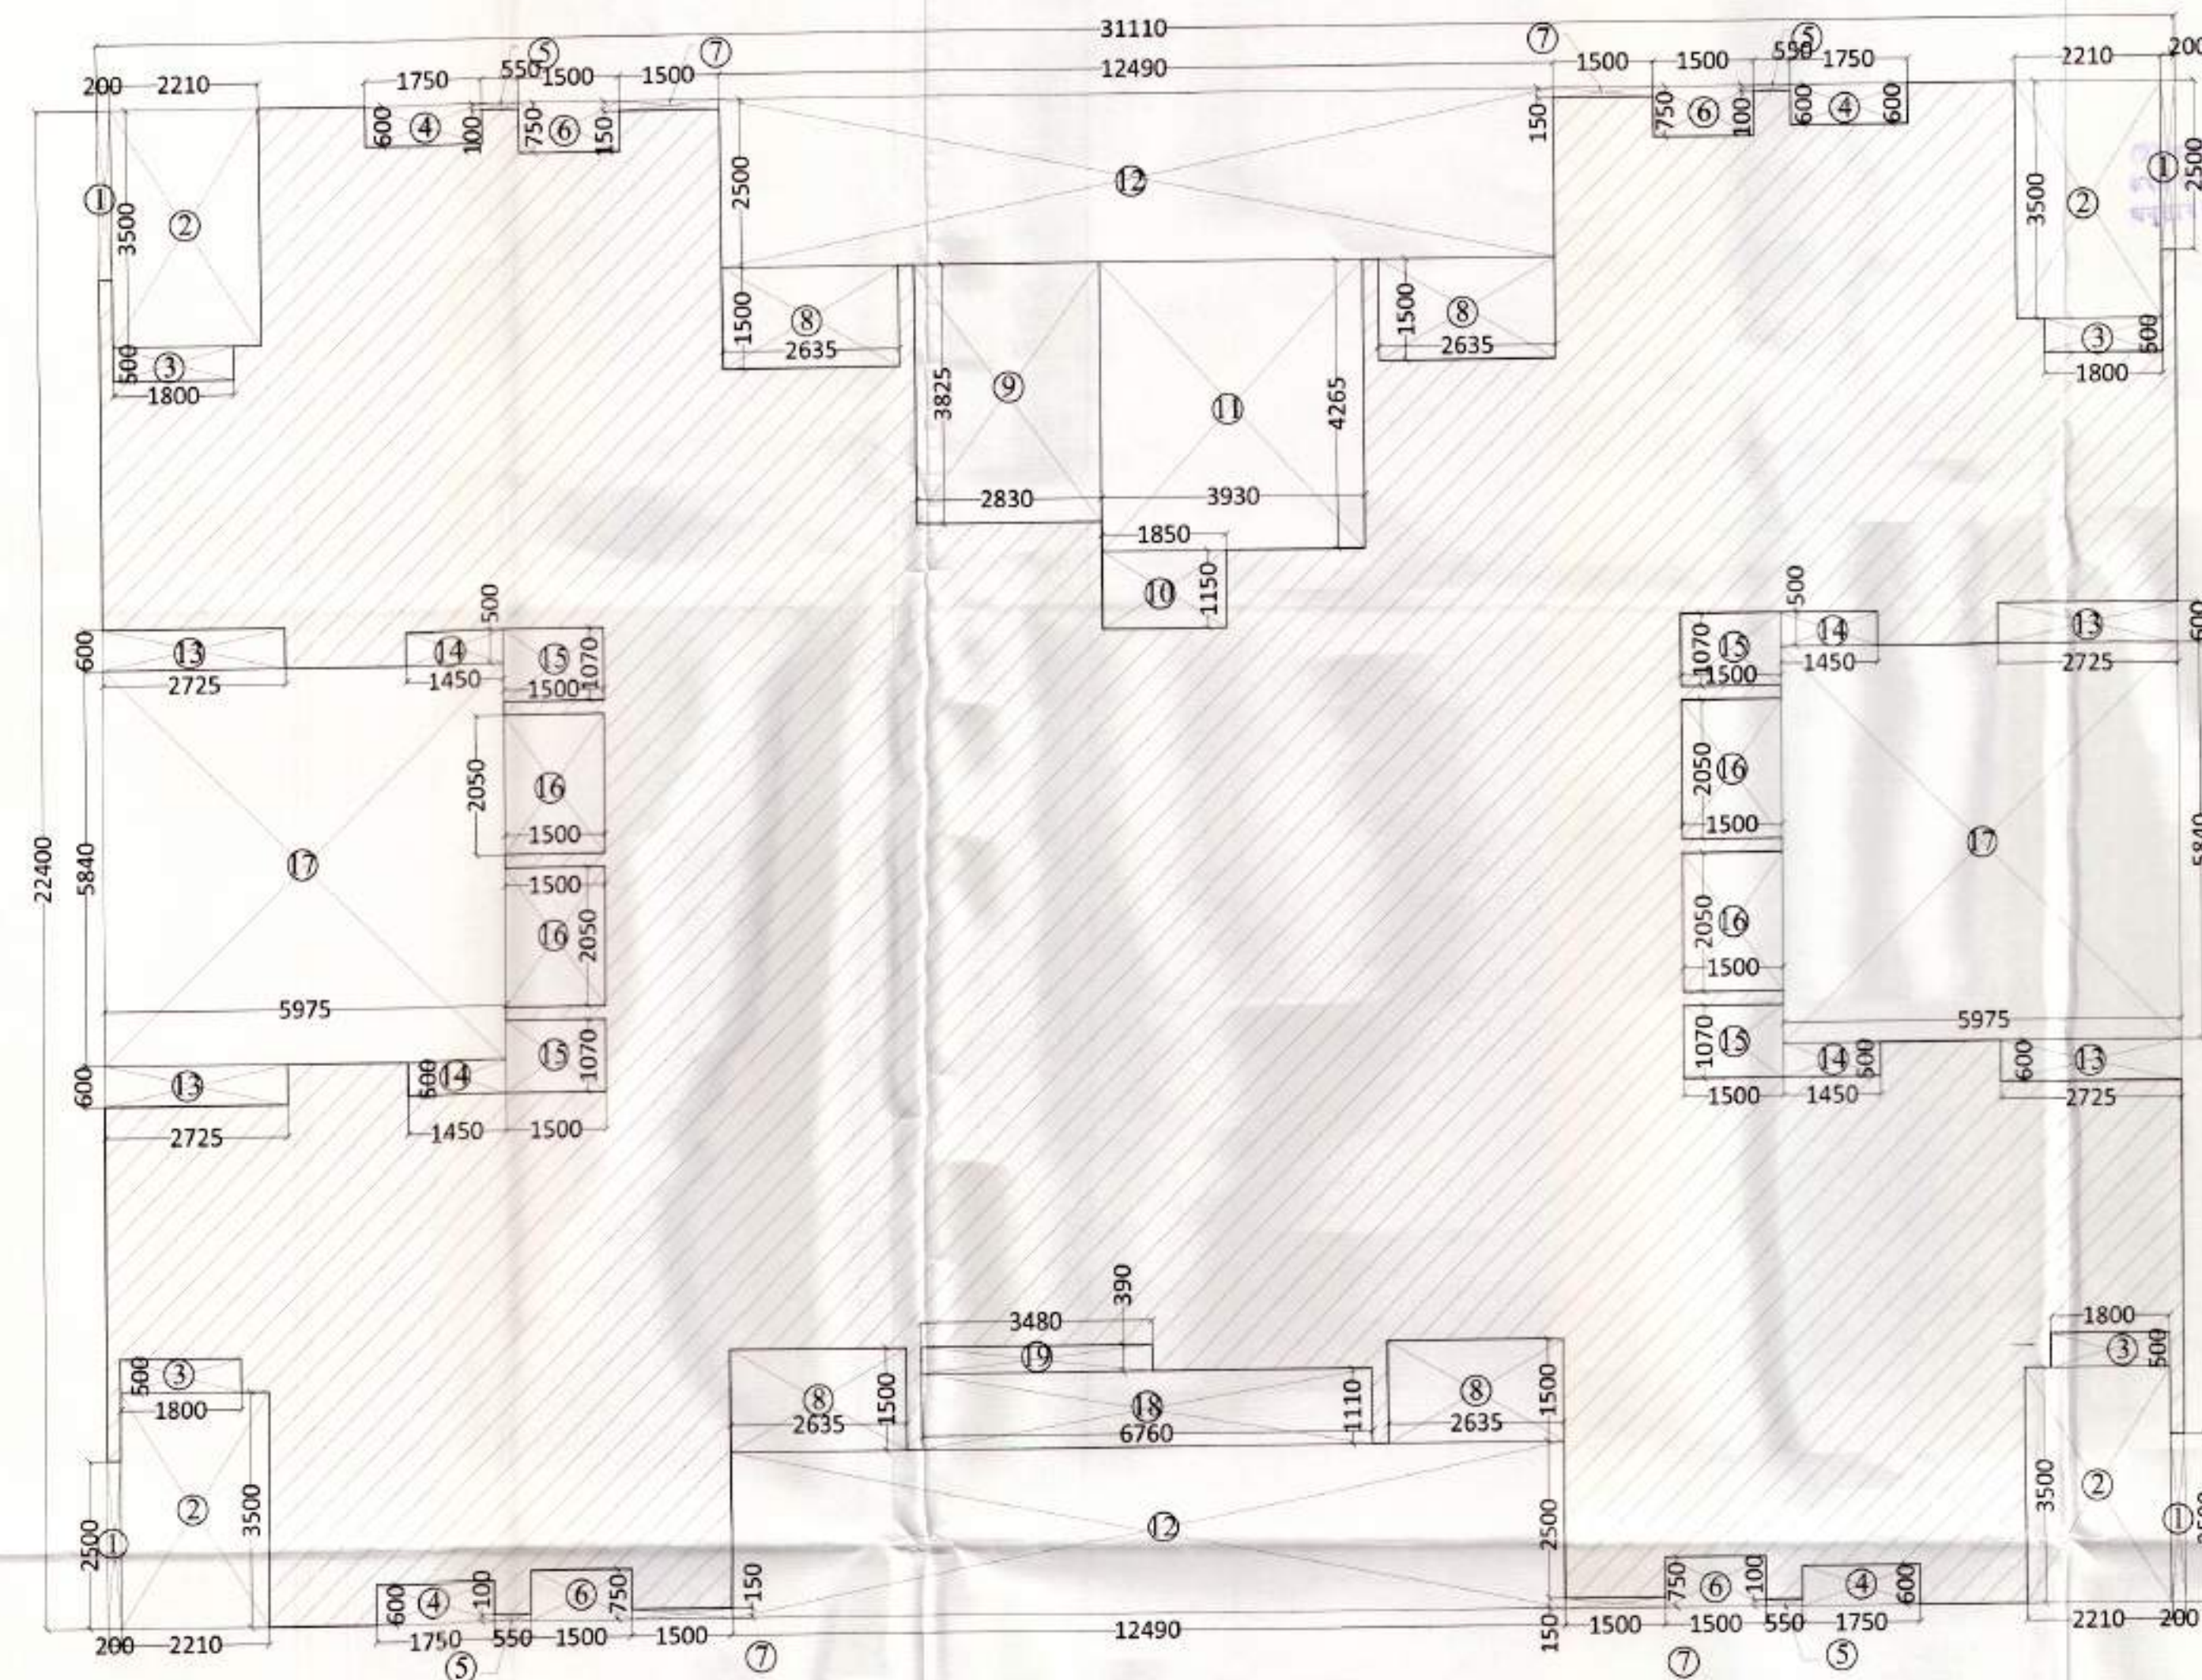


GROUND COVERAGE AREA DETAIL PLAN

TOTAL F.A.R AREA ON ALL FLOORS		
TOWER - B		
	FLOOR	AREA
1	STILT/GROUND FLOOR	260.747
2	1ST FLOOR	204.630
3	2ND FLOOR	366.650
4	3RD FLOOR	366.650
5	4TH FLOOR	366.650
6	5TH FLOOR	366.650
7	6TH FLOOR	366.650
8	7TH FLOOR	366.650
9	8TH FLOOR	366.650
10	9TH FLOOR	366.650
11	10TH FLOOR	366.650
12	11TH FLOOR	366.650
13	12TH FLOOR	366.650
14	13TH FLOOR	366.650
15	14TH FLOOR	366.650
16	15TH FLOOR	366.650
17	16TH FLOOR	366.650
18	17TH FLOOR	366.650
19	18TH FLOOR	366.650
20	19TH FLOOR	366.650
21	20TH FLOOR	366.650
22	21ST FLOOR	366.650
23	22ND FLOOR	366.650
	TOTAL	8165.027

TOTAL AREA DETAILS FOR SERVICES F.A.R AREA FOR TOWER - B		
ITEM	FLOOR	AREA (SQ. M) L LOBBY, FIRE ESCAPE STAIRCASE, S.SHAFT, C.B
1	STILT/GROUND FLOOR	35.548
2	1ST FLOOR	35.548
3	2ND FLOOR	41.708
4	3RD FLOOR	41.708
5	4TH FLOOR	41.708
6	5TH FLOOR	41.708
7	6TH FLOOR	41.708
8	7TH FLOOR	41.708
9	8TH FLOOR	41.708
10	9TH FLOOR	41.708
11	10TH FLOOR	41.708
12	11TH FLOOR	41.708
13	12TH FLOOR	41.708
14	13TH FLOOR	41.708
15	14TH FLOOR	41.708
16	15TH FLOOR	41.708
17	16TH FLOOR	41.708
18	17TH FLOOR	41.708
19	18TH FLOOR	41.708
20	19TH FLOOR	41.708
21	20TH FLOOR	41.708
22	21ST FLOOR	41.708
23	22ND FLOOR	41.708
24	TERRACE	70.773
	TOTAL F.A.R	1017.737


GROUND COVERAGE AREA DETAILS

GROUND COVERAGE AREA DETAIL IN F.A.R					
ITEM	WIDTH		LENGTH	NO	AREA(SQ M)
	31.110	X	22.400	1	696.864
				TOTAL	696.864
					--(X)
DEDUCTIONS					
ITEM	WIDTH	X	LENGTH	NO	AREA (SQM)
1	0.200	X	2.500	4	2.000
2	2.210	X	3.500	4	30.940
3	1.800	X	0.500	4	3.600
4	1.750	X	0.600	4	4.200
5	0.550	X	0.100	4	0.220
6	1.500	X	0.750	4	4.500
7	1.500	X	0.150	4	0.900
8	2.635	X	1.500	4	15.810
9	2.830	X	3.825	1	10.825
10	1.850	X	1.150	1	2.127
11	3.930	X	4.265	1	16.761
12	12.490	X	2.500	2	62.450
13	2.725	X	0.600	4	6.540
14	1.450	X	0.500	4	2.900
15	1.500	X	1.070	4	6.420
16	1.500	X	2.050	4	12.300
17	5.975	X	5.840	2	69.788
18	6.760	X	1.110	1	7.504
19	3.480	X	0.390	1	1.357
				TOTAL	261.142
					--(Y)
GROUND COVERAGE AREA DETAIL = (X) - (Y)					
NET GROUND COVERAGE AREA DETAIL					435.722

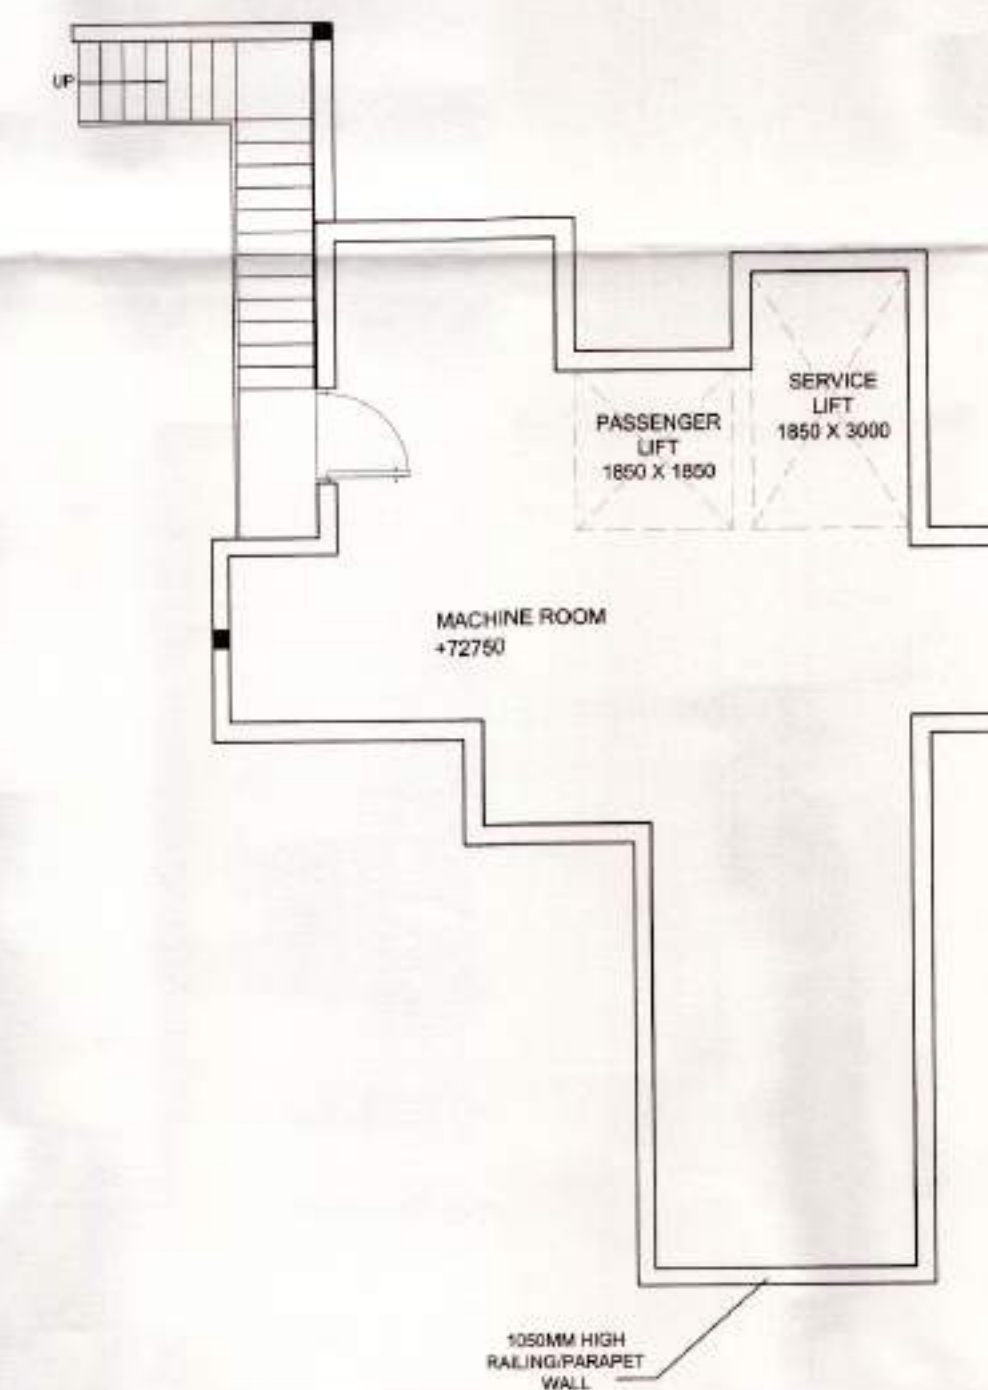

MUMTY/ MACHINE ROOM FLOOR PLAN

MUMTY MACHINE ROOM ROOF PLAN

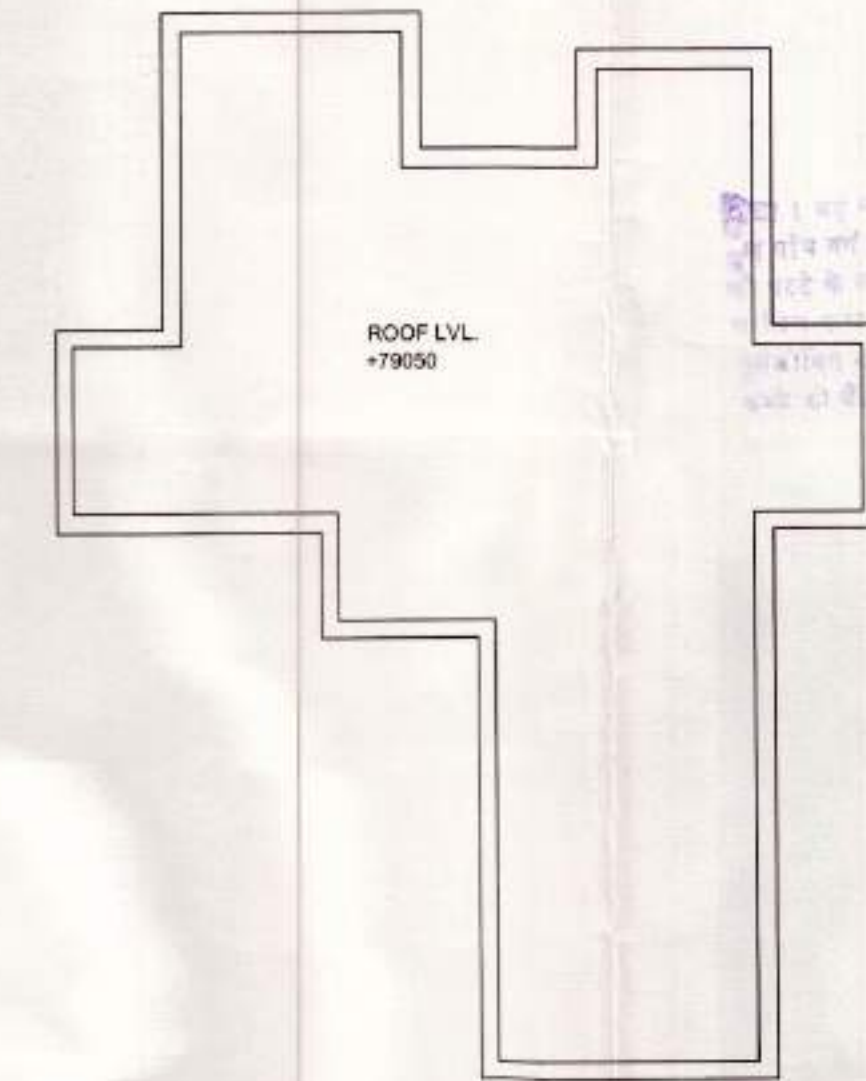

SUBMISSION DRAWING

PROJECT:

PROPOSED PLAN FOR SPORTS CITY AT
LAND PARCEL SC-02/A9, SECTOR- 150, NOIDA
FOR - M/s WONDROUS BUILDART PVT. LTD.

DRAWING TITLE:

TOWER -B FLOOR PLANS AND
AREA CALCULATION

For Wondrous Buildart Private Limited,
Director/Authorised Signatory

ARCHITECT'S SIGNATURE
CO-ORDINATOR

OWNER'S SIGN

ARCHITECT'S SIGN

SCALE

DEALT BY

DATE

DESIGN BY

CHECKED BY

DRG. No.

SD-10