

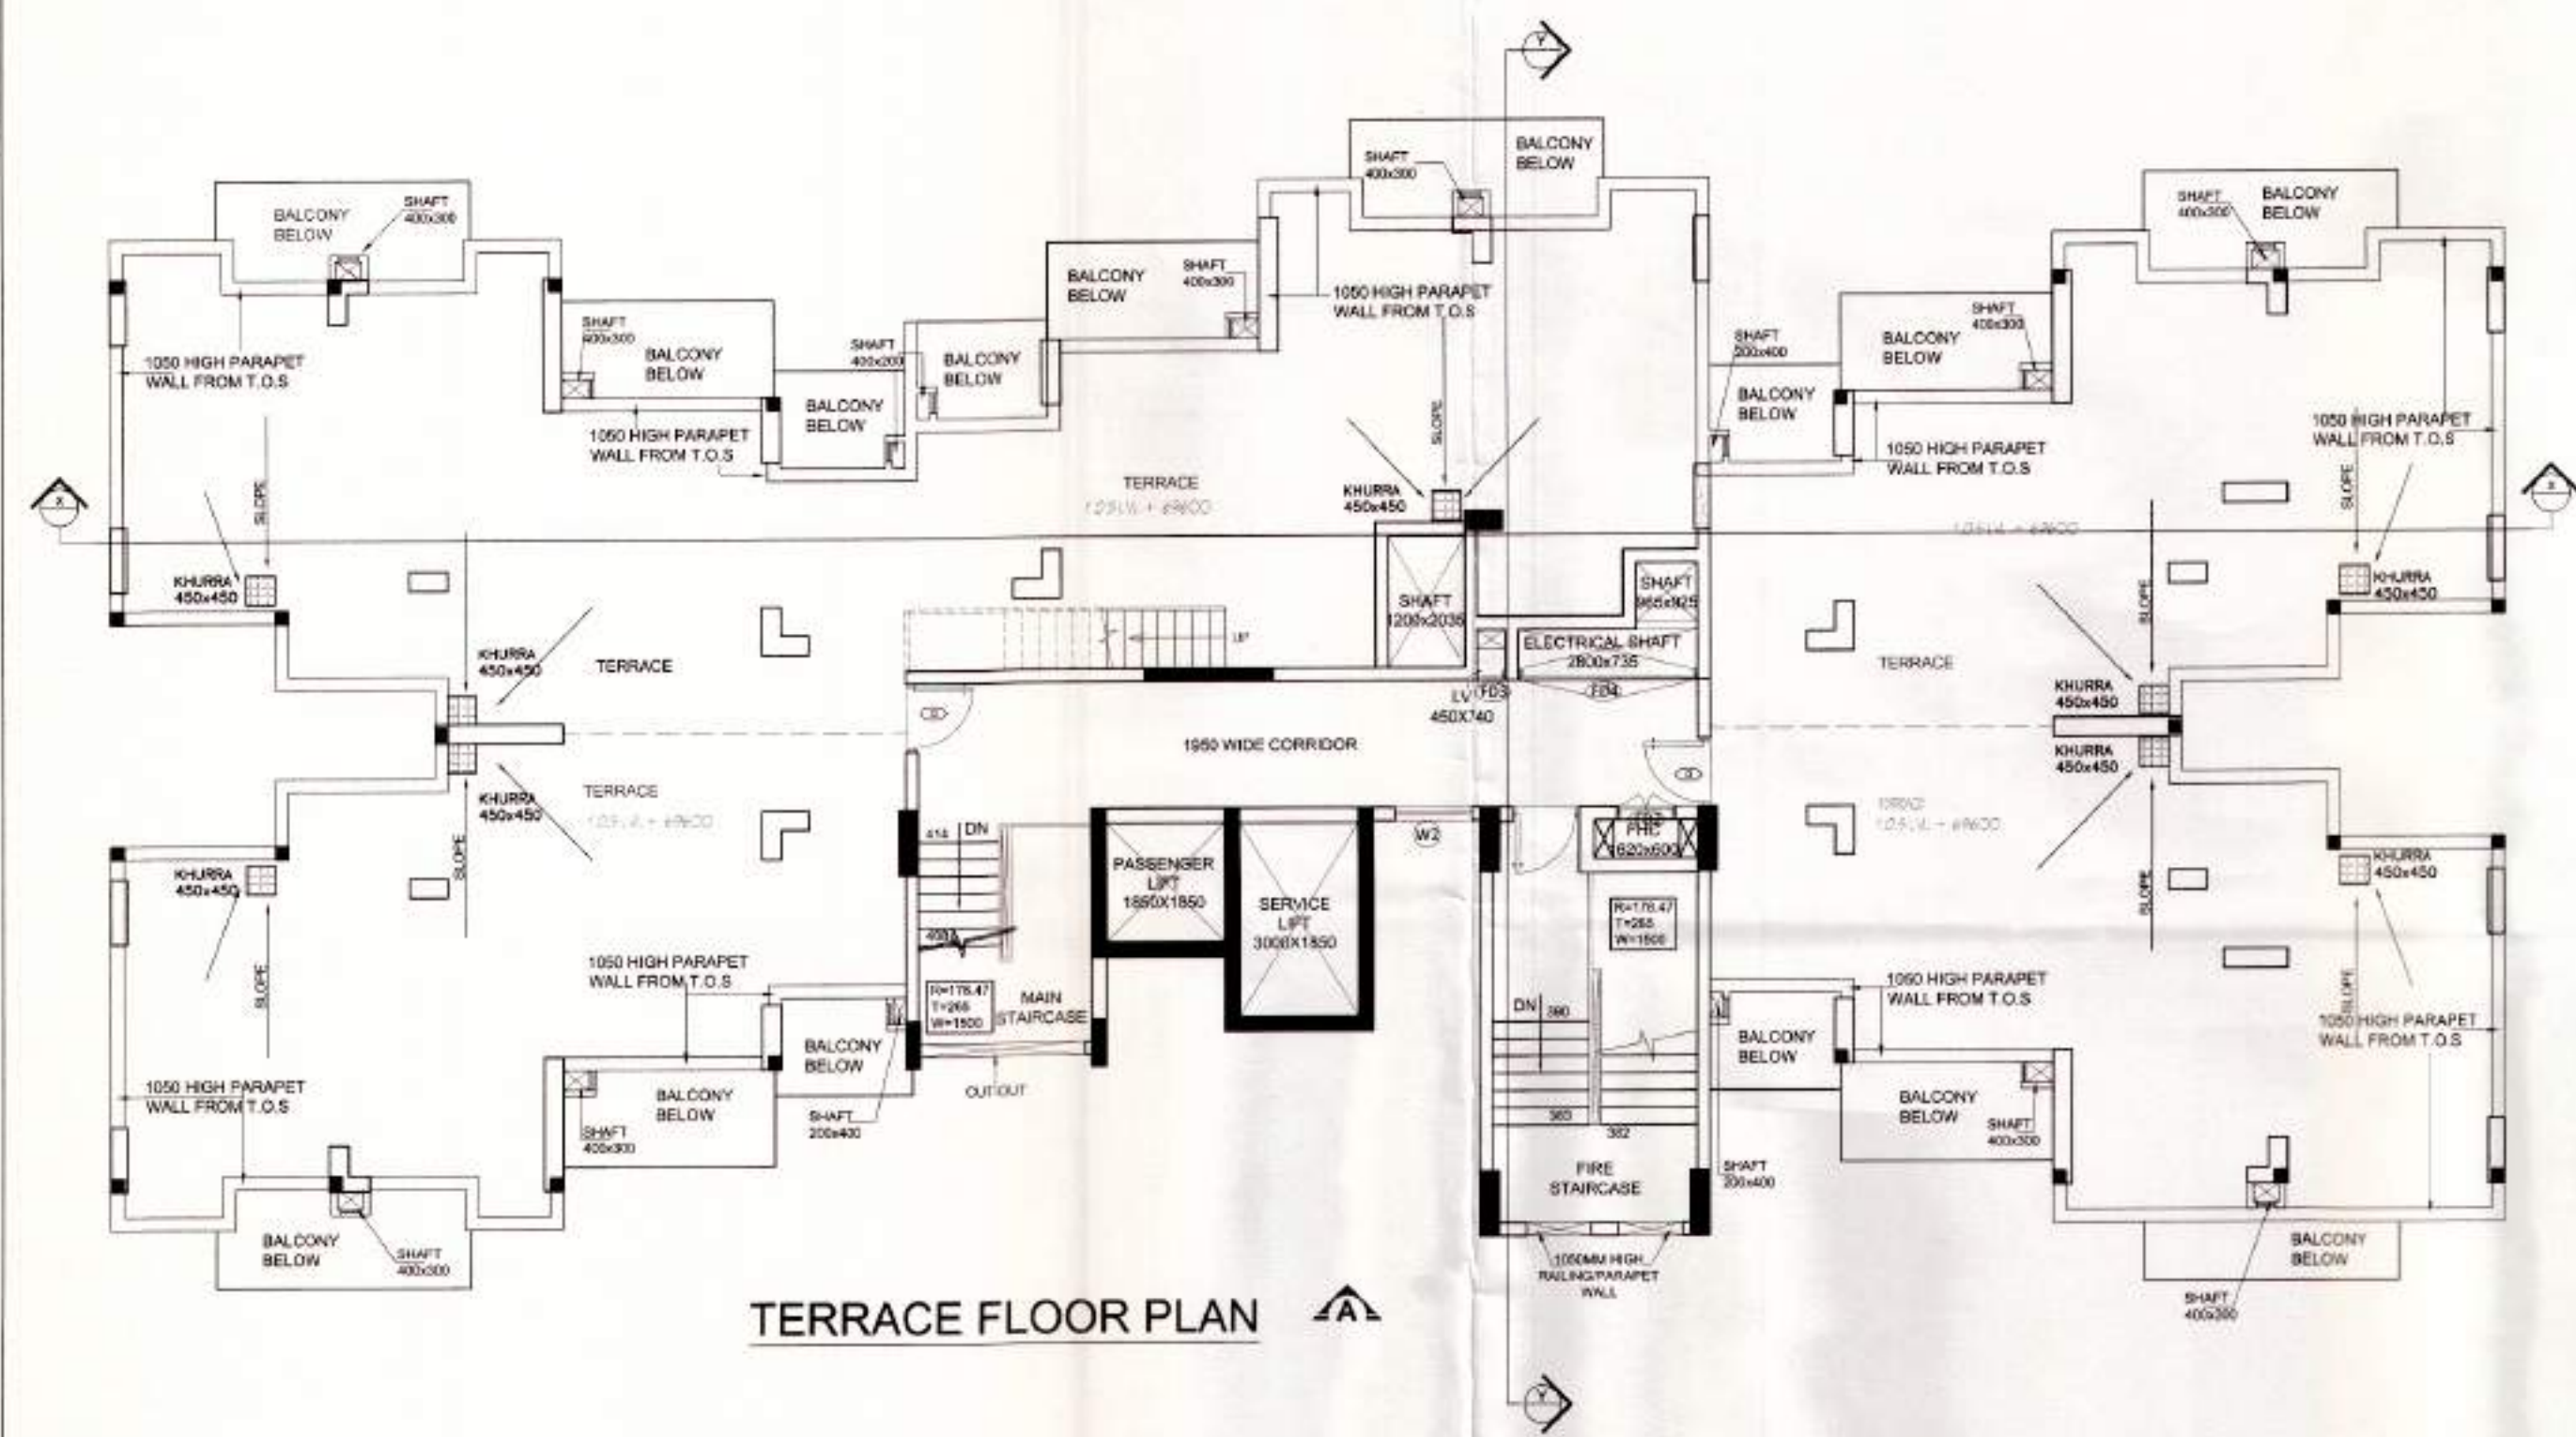
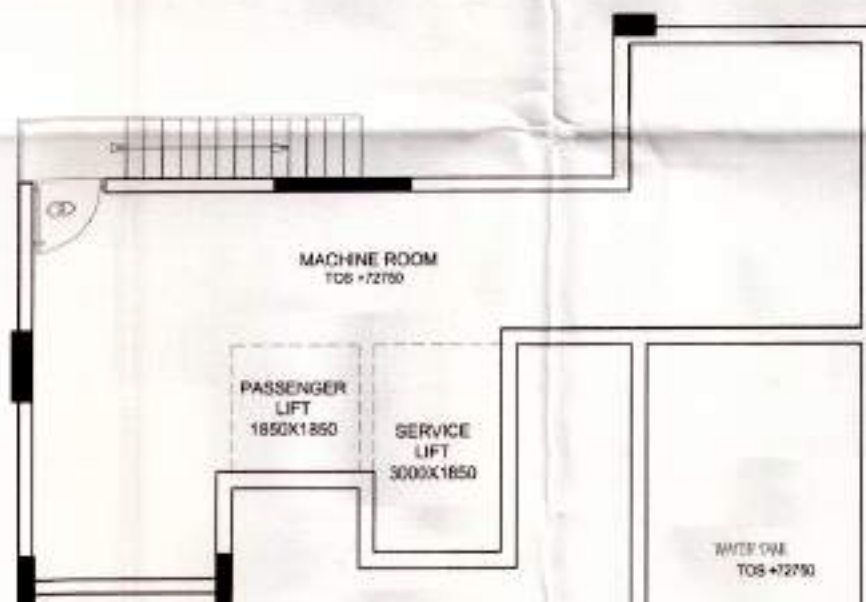


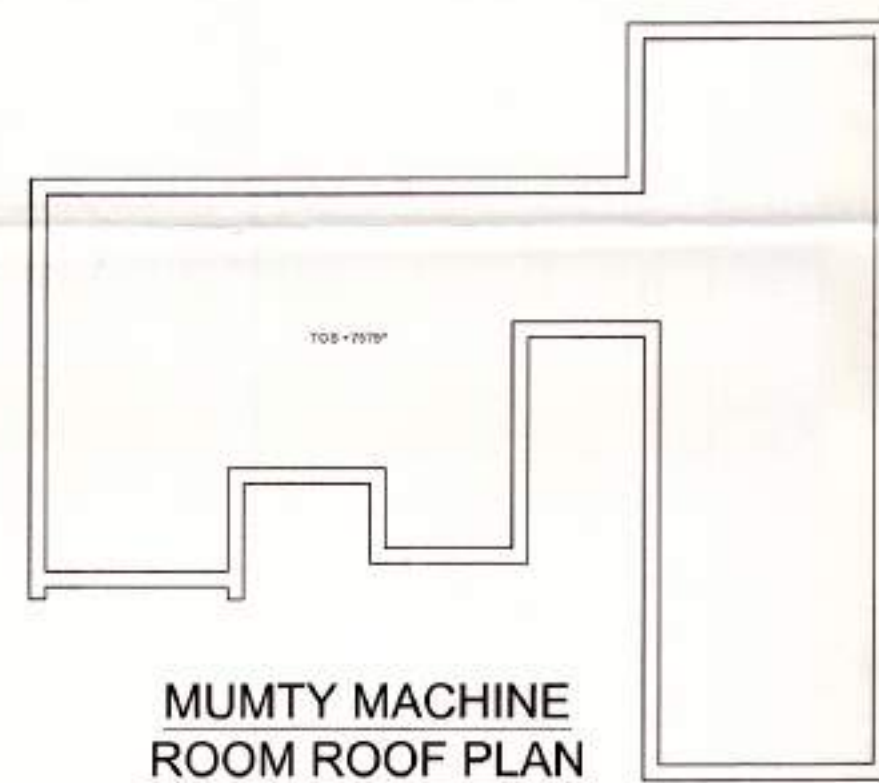

MUMTY MACHINE ROOM PLAN

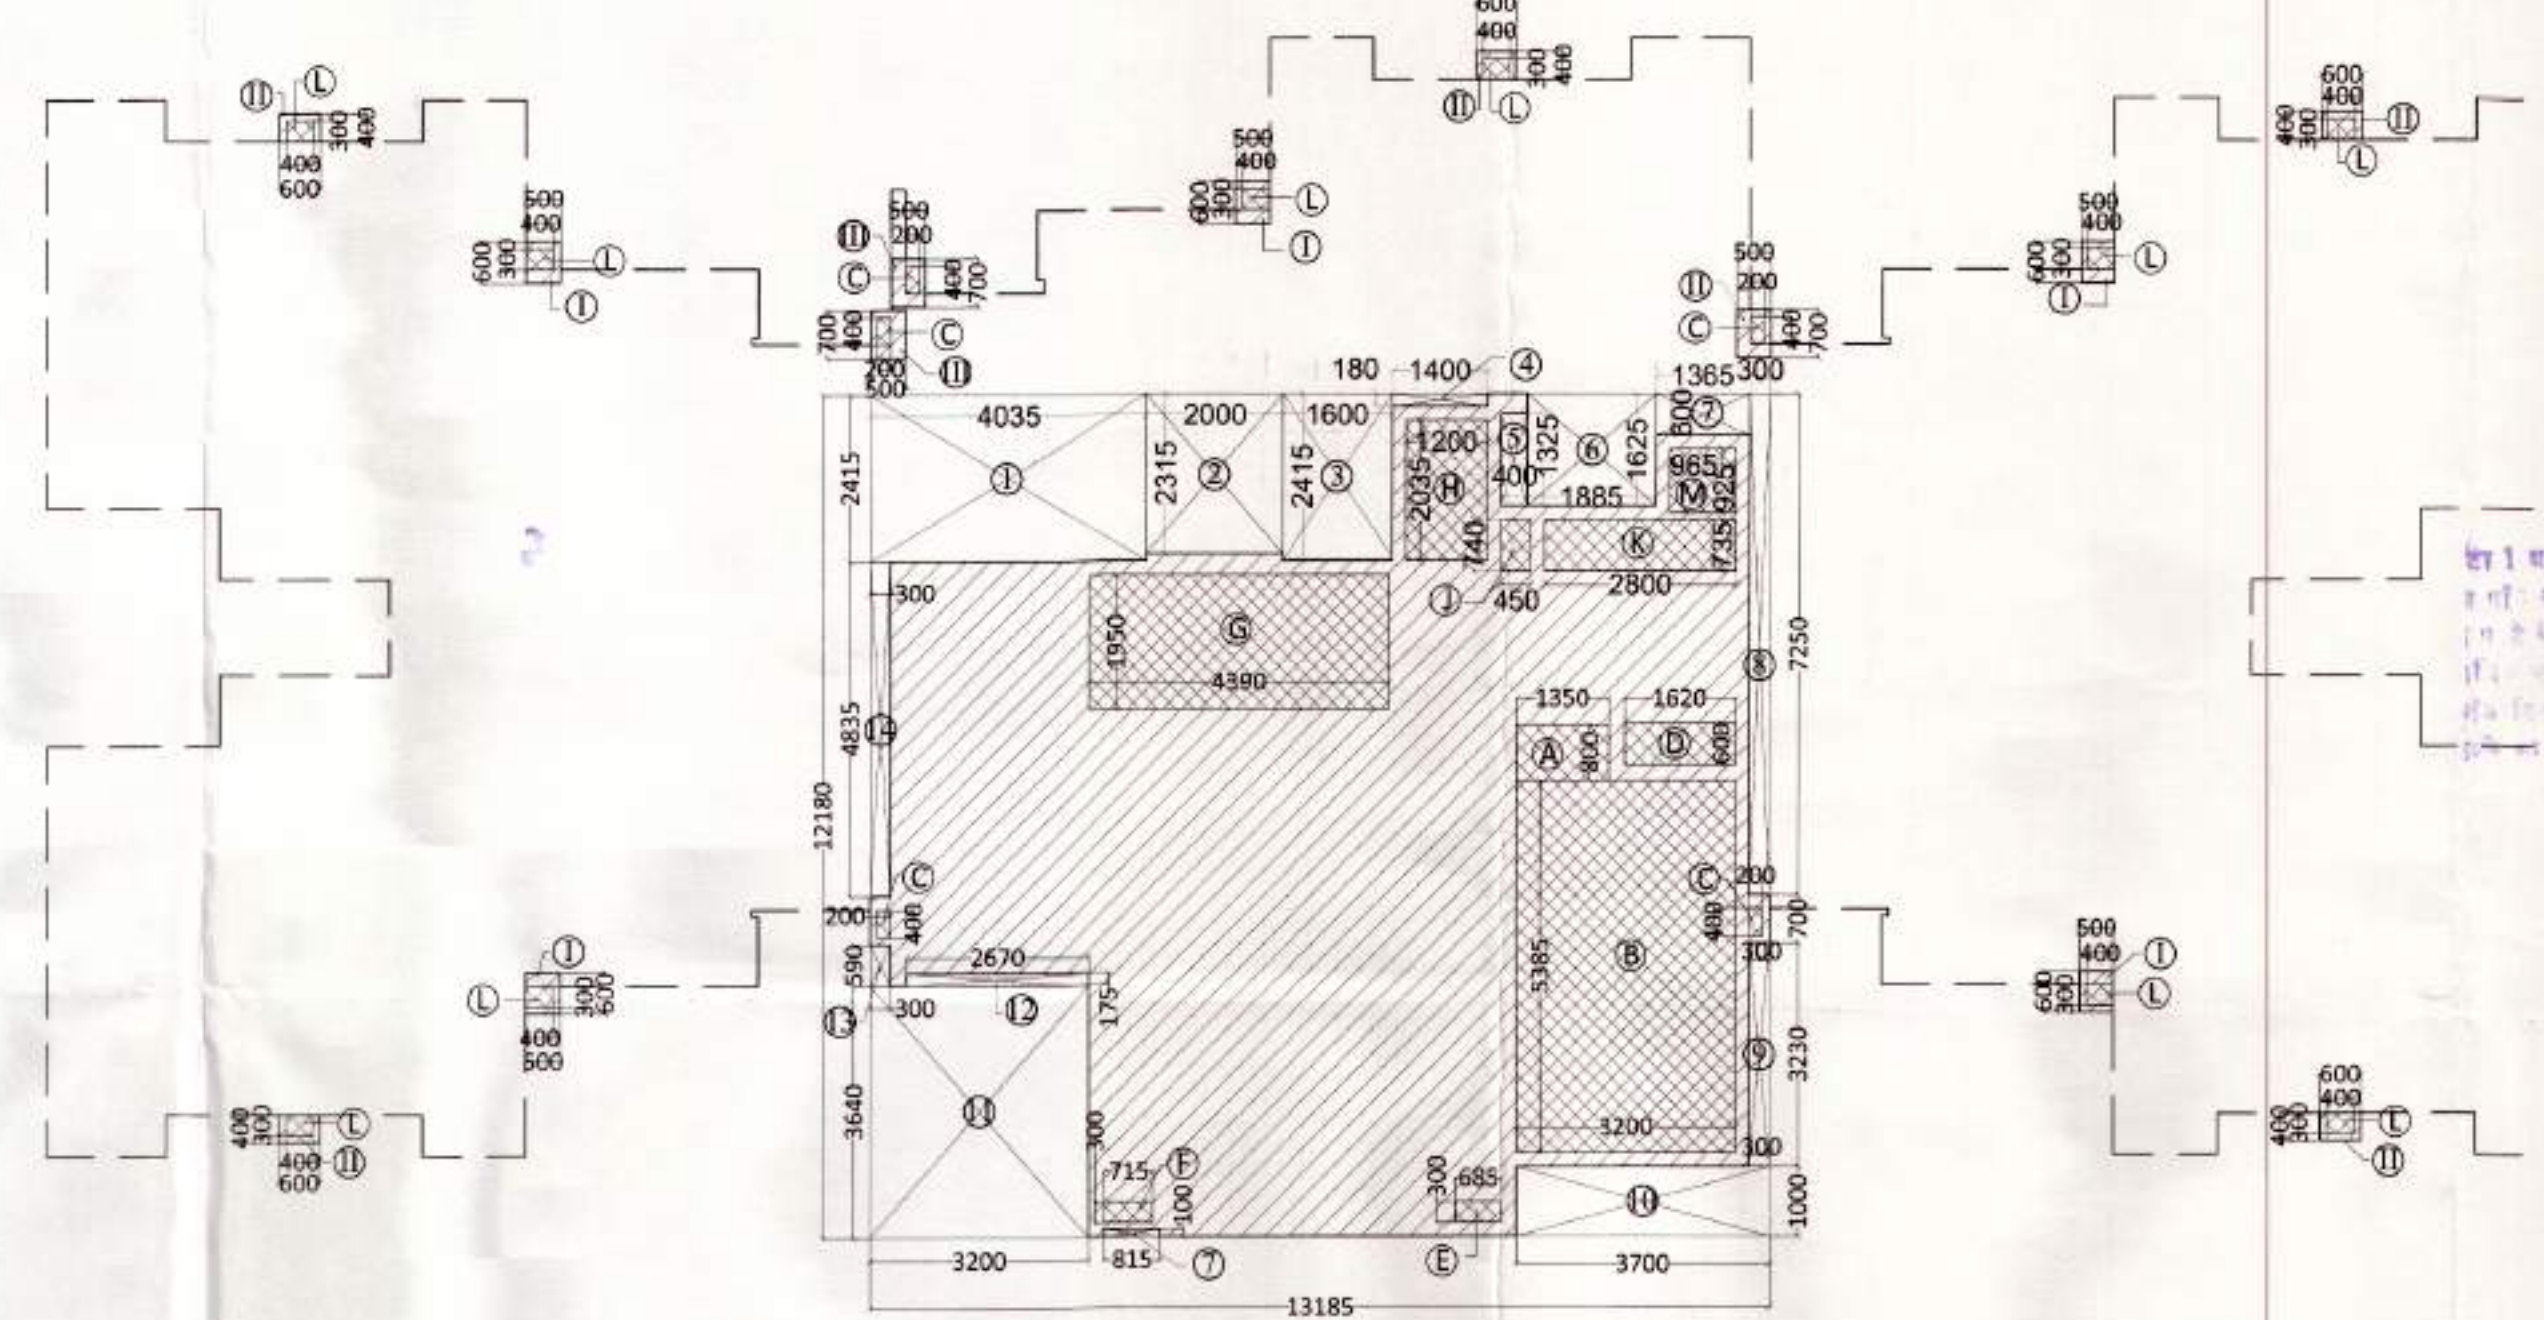

STILT/ GROUND FLOOR AREA DETAIL PLAN


STILT/GROUND FLOOR AREA DETAILS					
STILT/GROUND FLOOR AREA DETAIL IN F.A.R.					
ITEM	WIDTH	X	LENGTH	NO	AREA(SQ.M)
	13.185	X	12.180	1	160.593
				TOTAL	160.593
					[-(X)]
DEDUCTIONS					
ITEM	WIDTH	X	LENGTH	NO	AREA (SQ.M)
1	4.026	X	2.415	1	9.745
2	2.000	X	2.315	1	4.630
3	1.600	X	2.415	1	3.864
4	1.400	X	0.190	1	0.262
5	0.400	X	1.325	1	0.530
6	1.885	X	1.625	1	3.063
7	1.385	X	0.800	1	0.819
8	0.200	X	7.250	1	1.450
9	0.300	X	3.220	1	0.969
10	3.700	X	1.000	1	3.700
11	3.200	X	3.040	1	11.548
12	2.670	X	0.175	1	0.467
13	0.300	X	0.500	1	0.177
14	0.300	X	4.835	1	1.451
				TOTAL	42.764
					[-(Y)]
STILT/GROUND FLOOR AREA DETAIL = (X) - (Y)					
NET STILT/GROUND FLOOR AREA DETAIL					
					117.829

STILT/GROUND FLOOR AREA DETAILS

STILT/GROUND FLOOR AREA DETAIL IN F.A.R.				
ITEM	WIDTH	LENGTH	NO	AREA(SQ M)
		117.829	1	117.829
			TOTAL	117.829
DEDUCTIONS				
ITEM	WIDTH	LENGTH	NO	AREA(SQ M)
I	0.500	X 0.500	5	1.500
II	0.600	X 0.400	5	1.200
III	0.500	X 0.700	3	1.050
			TOTAL	3.750
			TOTAL (A-B)	121.579
STILT/GROUND FLOOR AREA DETAILS				
ITEM	WIDTH	LENGTH	NO	AREA (SQ M)
A	1.250	X 0.300	1	1.050
B	3.200	X 3.565	1	17.232
C	0.200	X 0.400	5	0.400
D	1.600	X 0.600	1	0.972
E	0.300	X 0.565	1	0.206
F	0.715	X 0.300	1	0.215
G	4.390	X 1.050	1	5.590
H	1.200	X 2.035	1	2.442
J	0.450	X 0.740	1	0.333
K	2.800	X 0.735	1	2.058
L	0.400	X 0.300	10	1.200
M	0.955	X 0.925	1	0.883
			TOTAL	35.590
NET STILT/GROUND FLOOR AREA DETAIL = (A)-(B)-(C)				
NET STILT/GROUND FLOOR AREA DETAIL				95.989

FIRST FLOOR AREA DETAILS					
FIRST FLOOR AREA DETAIL IN F.A.R.					
ITEM	WIDTH	LENGTH	NO	AREA(SQ M)	
	37.350 <td>X</td> <td>17.300</td> <td>645.242</td>	X	17.300	645.242	
			TOTAL	645.242	
				---(X)	
DEDUCTIONS					
ITEM	WIDTH	X	LENGTH	NO	AREA (SQM)
1	1.745	X	0.945	1	1.675
2	1.885	X	0.400	4	2.696
3	3.785	X	1.045	1	3.955
4	1.500	X	0.400	4	2.400
5	2.020	X	0.945	1	1.907
6	0.560	X	2.065	5	5.138
7	2.900	X	3.200	1	9.280
8	0.955	X	0.100	4	0.386
9	1.635	X	0.500	5	4.087
10	1.935	X	3.885	1	7.527
11	0.200	X	2.150	1	0.430
12	1.935	X	3.150	1	6.095
13	1.745	X	0.950	1	1.663
14	0.100	X	0.195	1	0.020
15	2.900	X	2.455	1	7.120
16	1.500	X	0.900	1	0.900
17	0.900	X	0.200	1	0.180
18	1.885	X	0.950	1	1.791
19	1.935	X	3.900	1	7.547
20	3.900	X	3.305	1	9.985
21	2.020	X	0.850	1	1.717
22	2.550	X	3.430	1	8.768
23	2.485	X	1.580	1	3.929
24	1.745	X	1.180	2	4.118
25	3.785	X	1.380	2	10.447
26	2.020	X	1.180	2	4.767
27	2.900	X	3.635	1	10.542
28	1.935	X	4.230	1	8.185
29	3.400	X	1.000	1	3.400
30	7.735	X	3.640	1	28.155
31	2.670	X	0.175	1	0.467
32	1.935	X	0.950	1	1.791
33	3.785	X	1.050	1	3.974
34	2.565	X	3.435	1	8.811
35	2.485	X	1.585	1	3.942
			TOTAL		174.318
					---(Y)
FIRST FLOOR AREA DETAIL = (X) - (Y)					
NET FIRST FLOOR AREA DETAIL					
					471.525

FIRST FLOOR AREA DETAILS				
FIRST FLOOR AREA DETAIL IN F.A.R.				
ITEM	WIDTH	LENGTH	NO	AREA(SQ.M)
		471.908	1	471.908
			TOTAL	471.908
				=11
CUTOUT AREA DETAILS				
ITEM	WIDTH	LENGTH	NO	AREA(SQ.M)
#	1.858	x 1.150	1	2.127
B	1.808	x 3.280	1	5.938
C	0.815	x 3.555	1	2.897
D	5.040	X 3.555	1	17.917
E	4.225	X 0.400	1	1.690
F	1.850	X 3.000	1	5.550
G	1.850	X 1.850	1	3.425
			TOTAL	39.130
				=2
SERVICES AREA DETAILS				
ITEM	WIDTH	LENGTH	NO	AREA(SQ.M)
A	1.745	X 0.600	5	5.235
B	0.400	X 0.300	10	1.200
C	0.200	X 0.400	5	0.400
D	1.520	X 0.800	5	4.560
E	1.800	X 0.600	4	4.320
F	0.685	X 0.300	1	0.206
G	0.715	X 0.300	1	0.215
H	4.380	X 1.950	1	8.580
J	1.200	X 2.550	1	2.442
K	0.460	X 0.740	1	0.339
L	2.800	X 0.735	1	2.058
M	1.620	X 0.600	1	0.972
N	1.350	X 0.830	1	1.080
O	3.200	X 5.385	1	17.232
P	0.965	X 0.925	1	0.883
			TOTAL	49.705
				=3
FIRST FLOOR AREA DETAIL =1+2+3				
NET FIRST FLOOR AREA DETAIL				383.091
				0.00

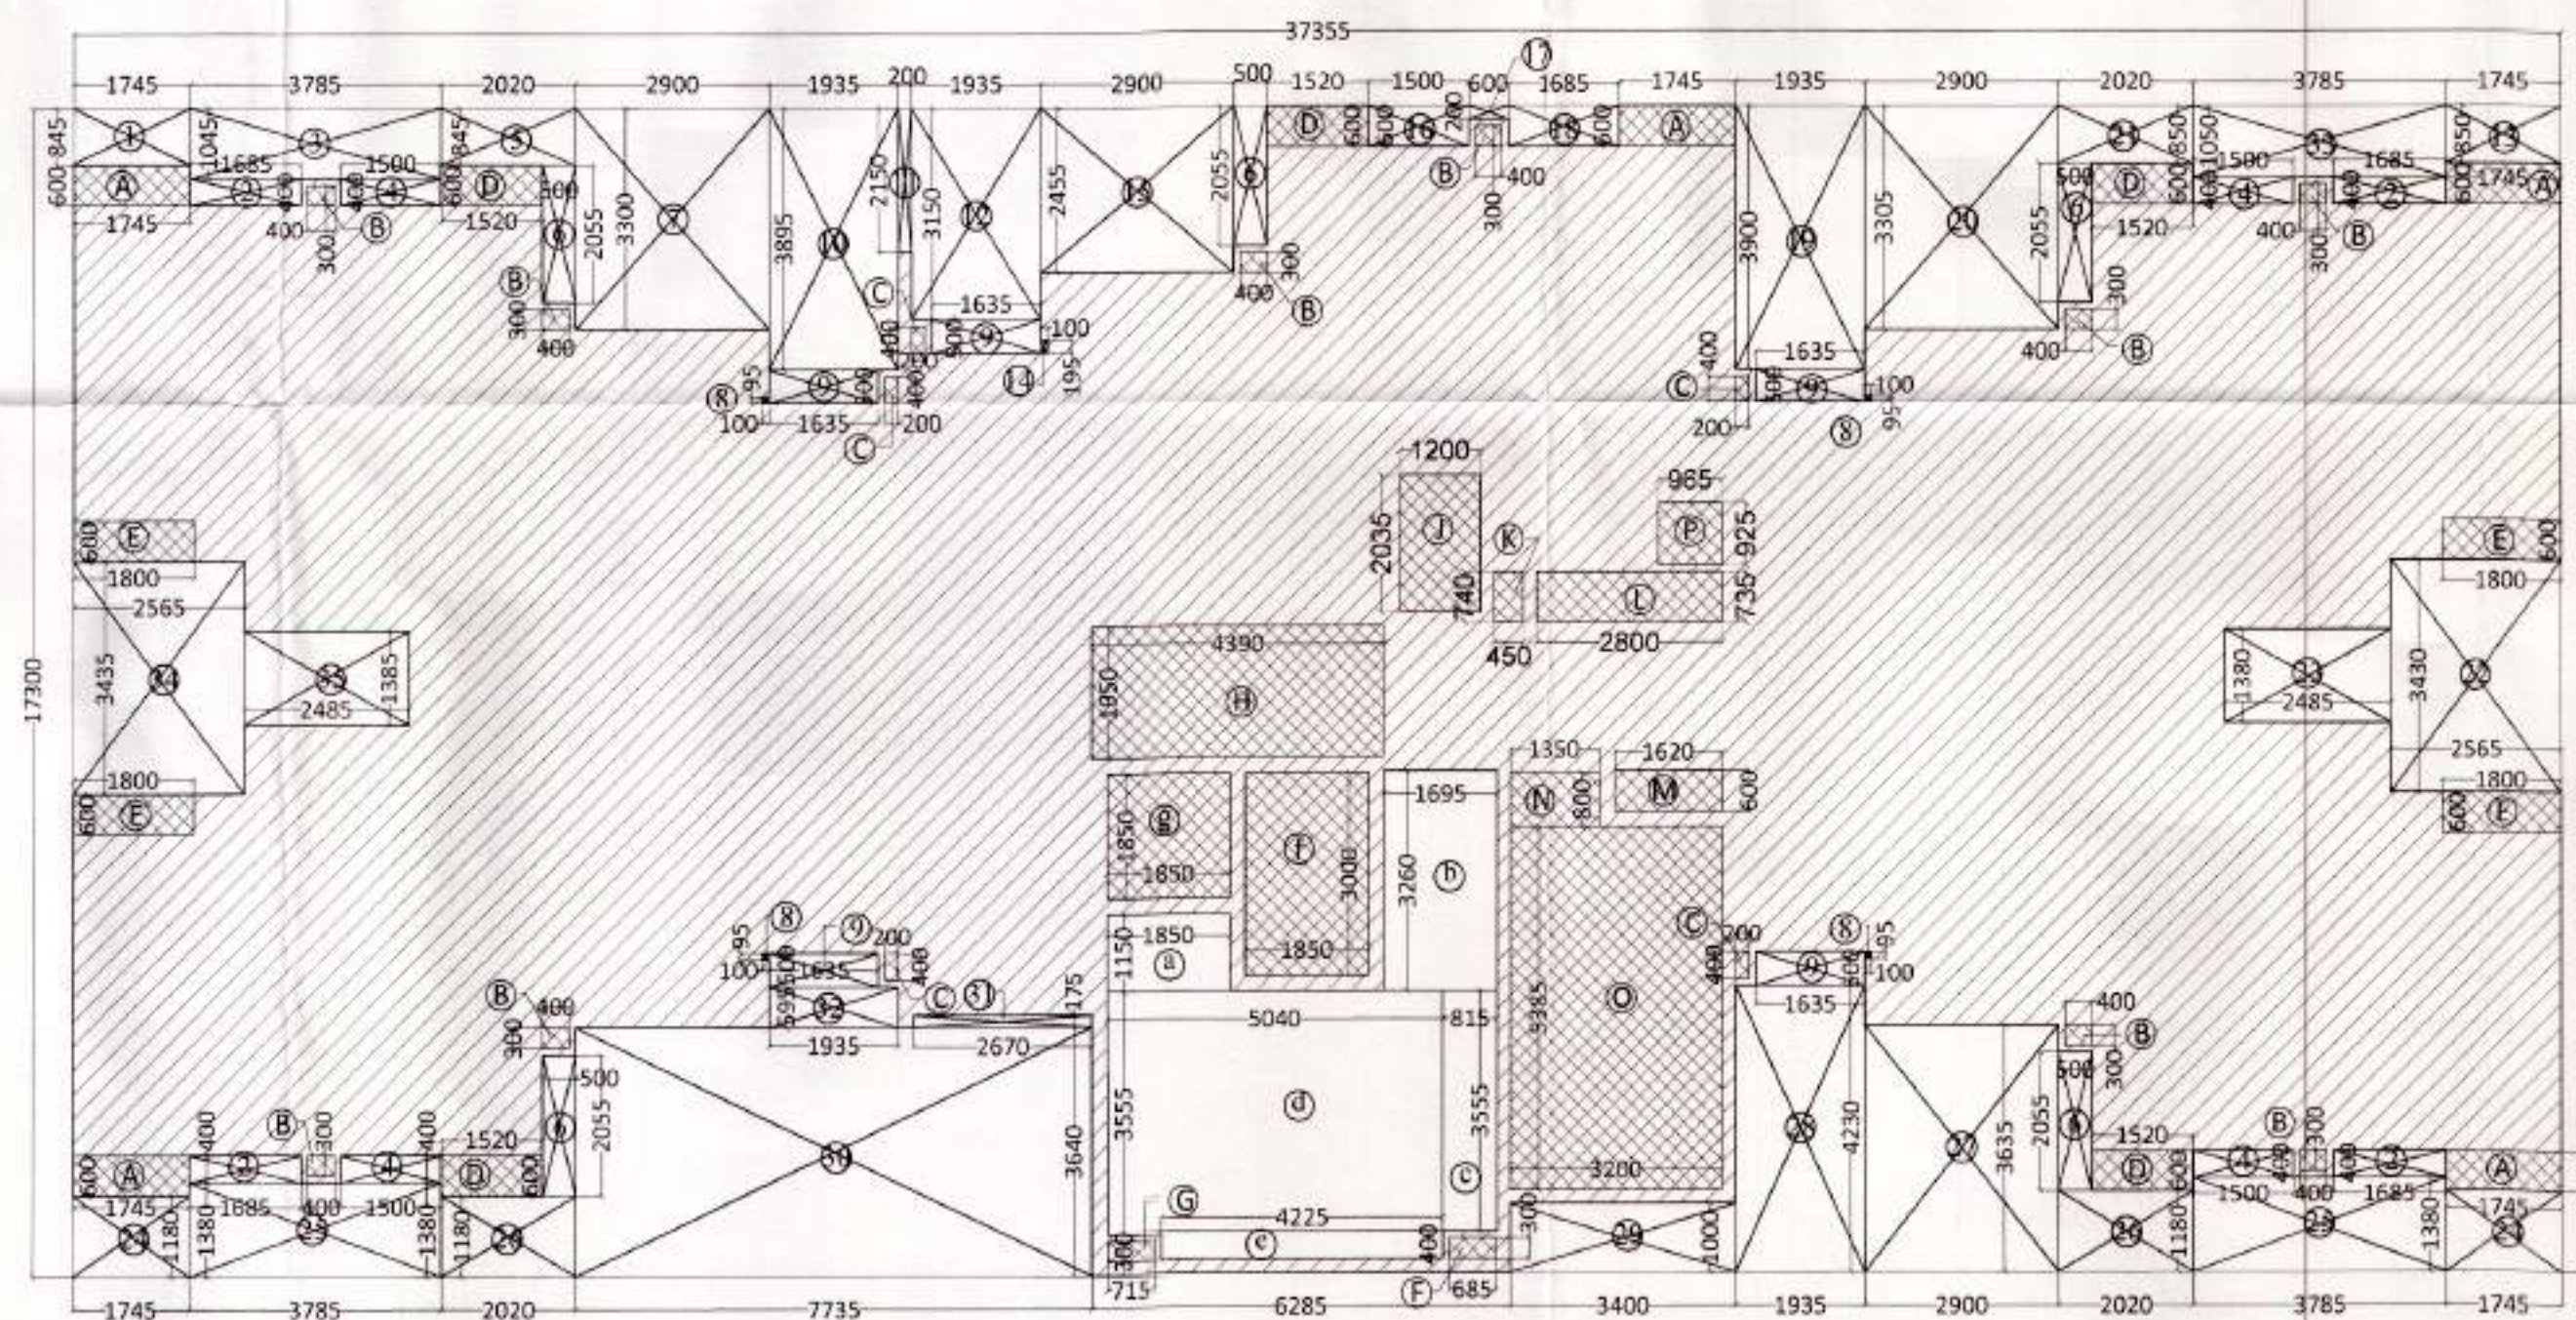

SUBMISSION DRAWING

PROJECT:
PROPOSED PLAN FOR SPORTS CITY AT LAND PARCEL SC-02/A9, SECTOR- 150, NOIDA FOR - M/s WONDROUS BUILDSMART PVT. LTD.

DRAWING TITLE:
TOWER TYPE - A FLOOR PLANS & AREA CALCULATION DETAILS

For Wondrous Buildsmart Pvt. Ltd.
Director/Authorised Signatory

ARCHITECT'S SIGN
CO-ORDINATOR

OWNER'S SIGN

SCALE

DEALT BY

DATE

DESIGN BY

CHECKED BY

DRG. No.

SD-05