


NOTE


ALL DIMENSIONS ARE IN MM.

KEY PLAN

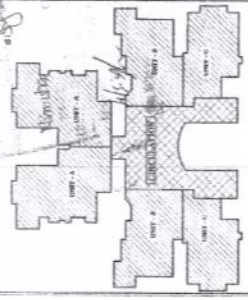


JOINERY DETAIL OF CLUSTER (T-2)


S.NO	TYPE	SIZE	SILL	LINTEL
1	D1	1000x2100	00	2100
2	D2	1000x2100	00	2100
3	D3	700x2100	00	2100
4	D4	900x2100	00	2100
5	D5	1000x2100	00	2100
6	D6	1000x2100	00	2100
7	D7	1000x2100	00	2100
8	D8	1000x2100	00	2100
9	D9	1000x2100	00	2100
10	D10	1000x2100	00	2100
11	D11	1000x2100	00	2100
12	D12	1000x2100	00	2100
13	D13	1000x2100	00	2100
14	D14	1000x2100	00	2100
15	D15	1000x2100	00	2100
16	D16	1000x2100	00	2100
17	D17	1000x2100	00	2100
18	D18	1000x2100	00	2100
19	D19	1000x2100	00	2100
20	D20	1000x2100	00	2100
21	D21	1000x2100	00	2100

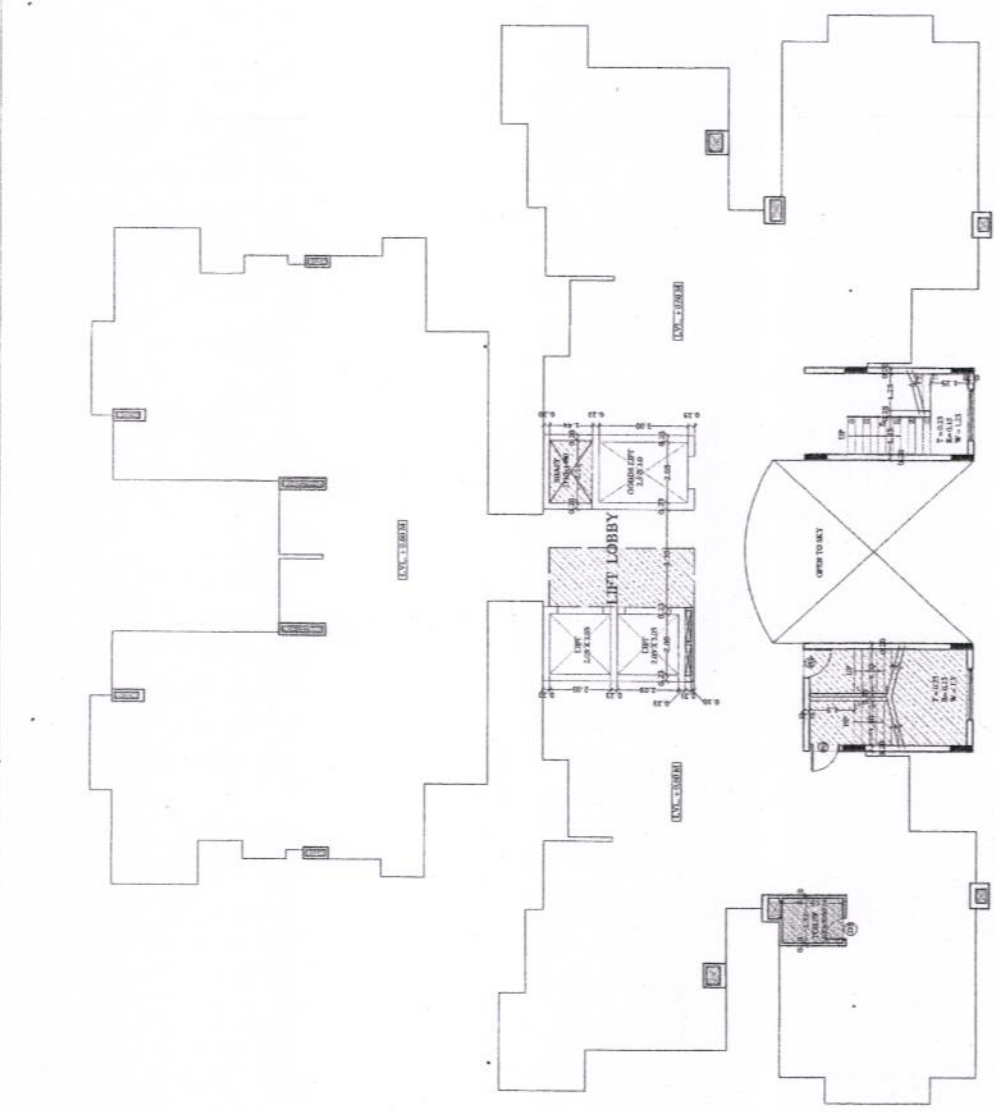


3 STILT FLOOR PLAN
SCALE 1:100

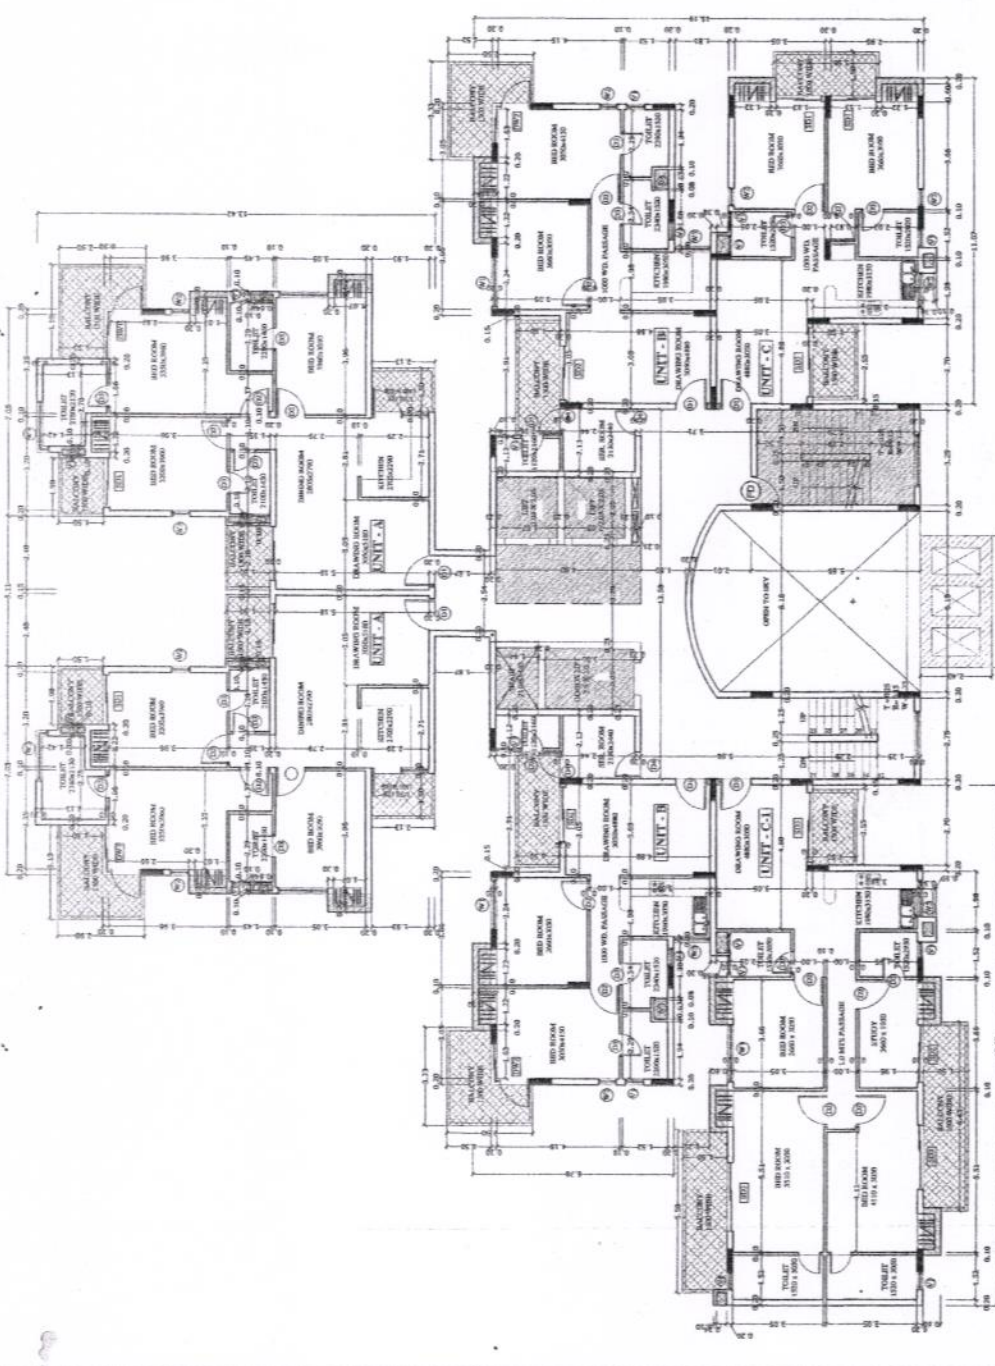

1 FLOOR PLAN (2nd, 3rd, 4th)
SCALE 1:100

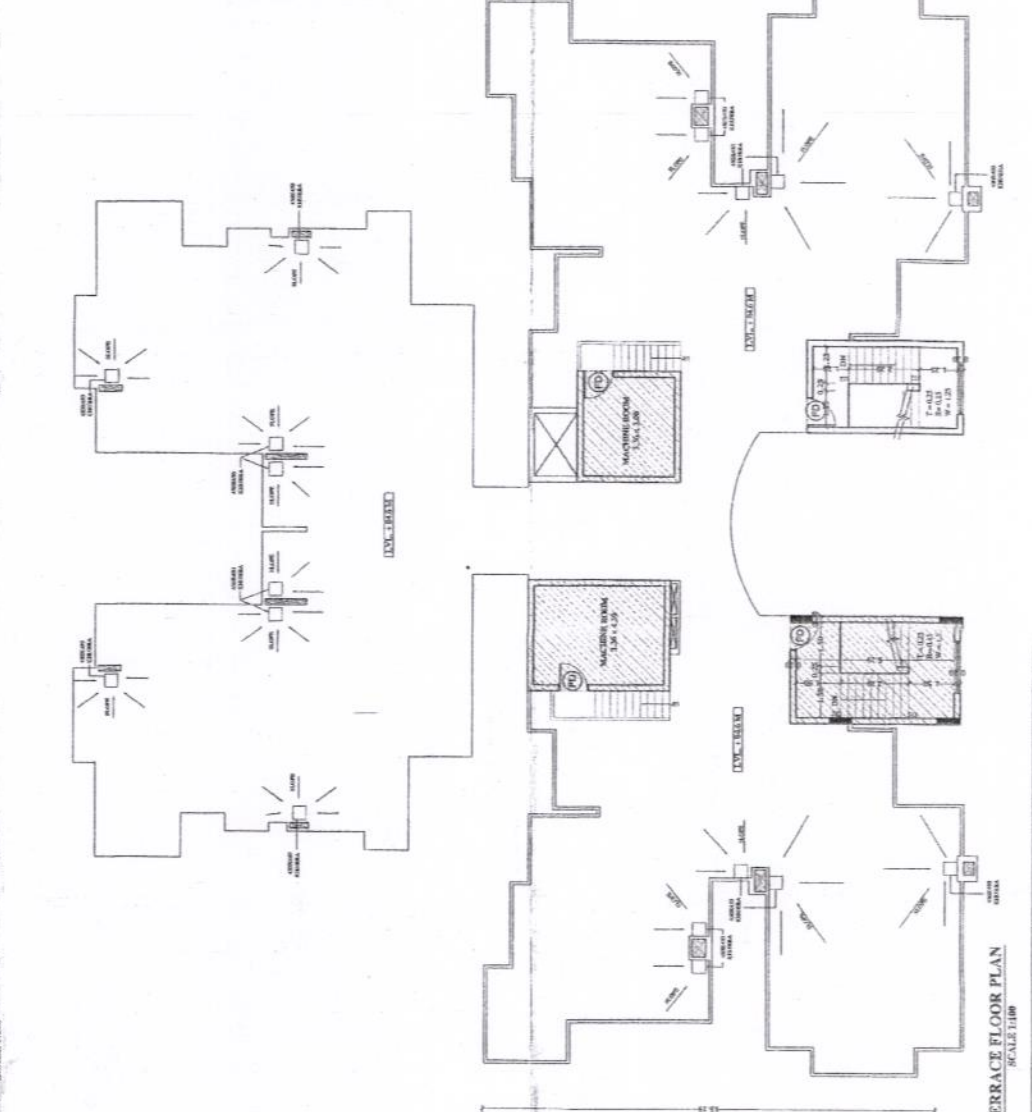

4 TERRACE FLOOR PLAN
SCALE 1:100

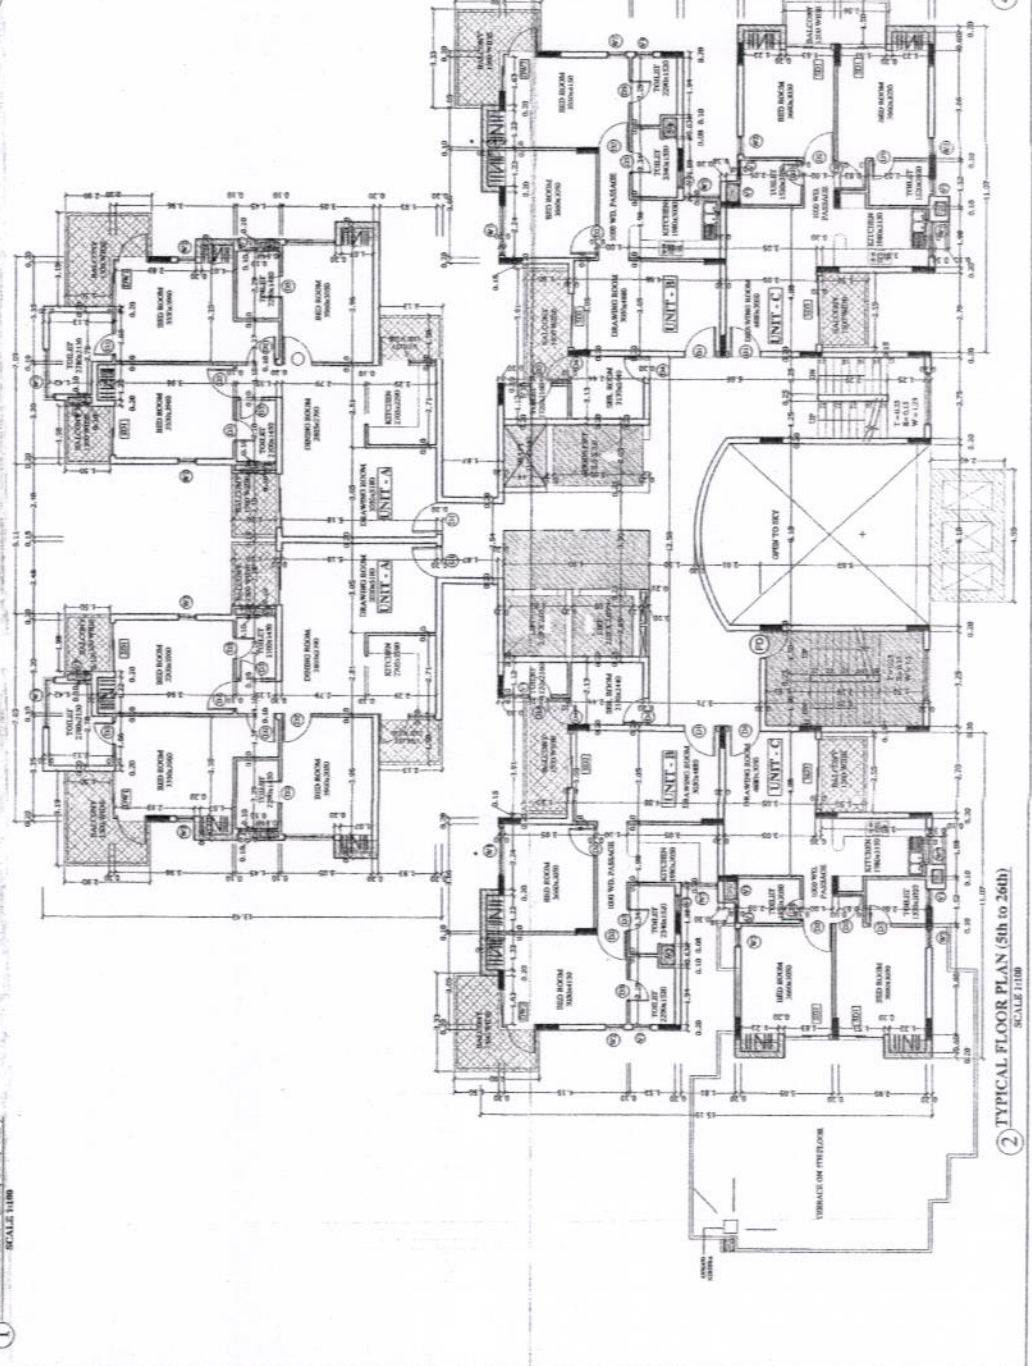

2 TYPICAL FLOOR PLAN (5th to 26th)
SCALE 1:100

OWNER: RAJLAXMI PVT. LTD. EPR Ratan Build Tech (P) Ltd.
THROUGH: RAJLAXMI PVT. LTD. EPR Ratan Build Tech (P) Ltd.
PROJECT TITLE: PROPOSED GROUP HOUSING FOR INDIAN RAJLAXMI
PLOT NO. 01-010, GREATER KOLHAPUR, MUMBAI

ARCHITECTS: KA KHARE & ASSOCIATES
Architects, Engineers, Designers

DATE: 15th Aug 2014

SCALE: 1:100

DRAWN BY: 06

REVISION: