

PROJECT:- PROPOSED GROUP HOUSING-3 AT KHASRA NO 153(P), 154 (P), 158(P), 159, 1609P), 157(G.S) IN OMAXE INTEGRATED TOWNSHIP AT SULTANPUR ROAD , LUCKNOW (U.P.)

NOTES

DRAWING TITLE
SUBMISSION DRAWING
ELEVATION & SECTION OF 3 BHK UNIT
ARCHITECT


SCALE	DATE
-------	------

यह मानचित्र लखनऊ महायोजना 2021 तथा भवन उपविधि 2008 तथा सम्यक भासनादे में के अनुरूप तैयार किया गया है।

OMAXE
Turning dreams into reality

OMAXE LTD
CYBER TOWER, 11ND FLOOR, TC-34/V2
VIBHUTI KHAND, GOMTI NAGAR
LUCKNOW-226001
CALL-0522-4481000, 4000173


ARCHITECT'S SIGNATURES	OWNER'S SIGNATURES
DRAWING NUMBER- INT-4 KO/GH3/SUB-89	

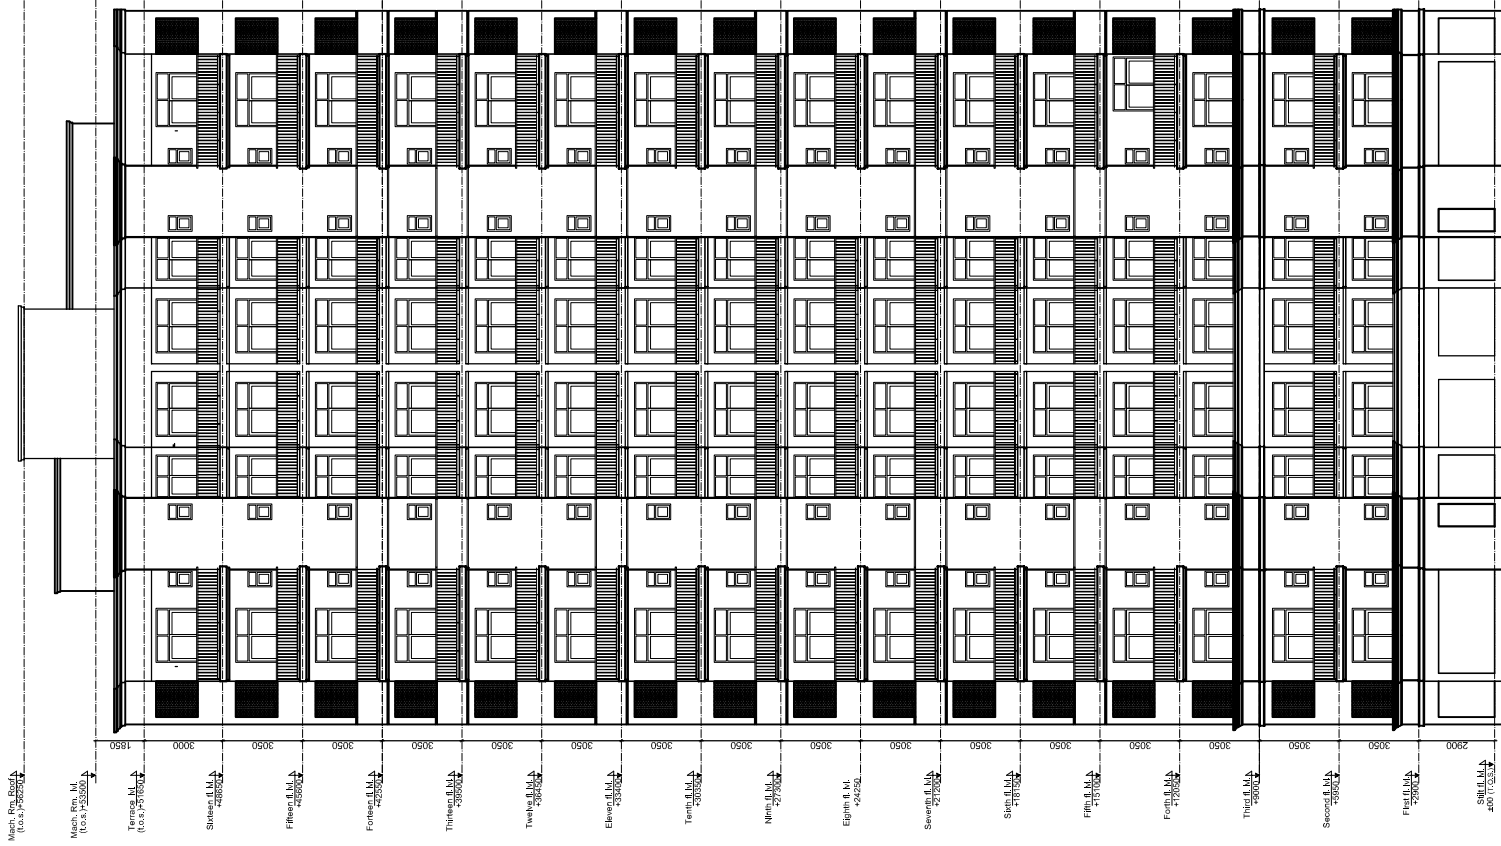

REAR ELEVATION



FRONT ELEVATION

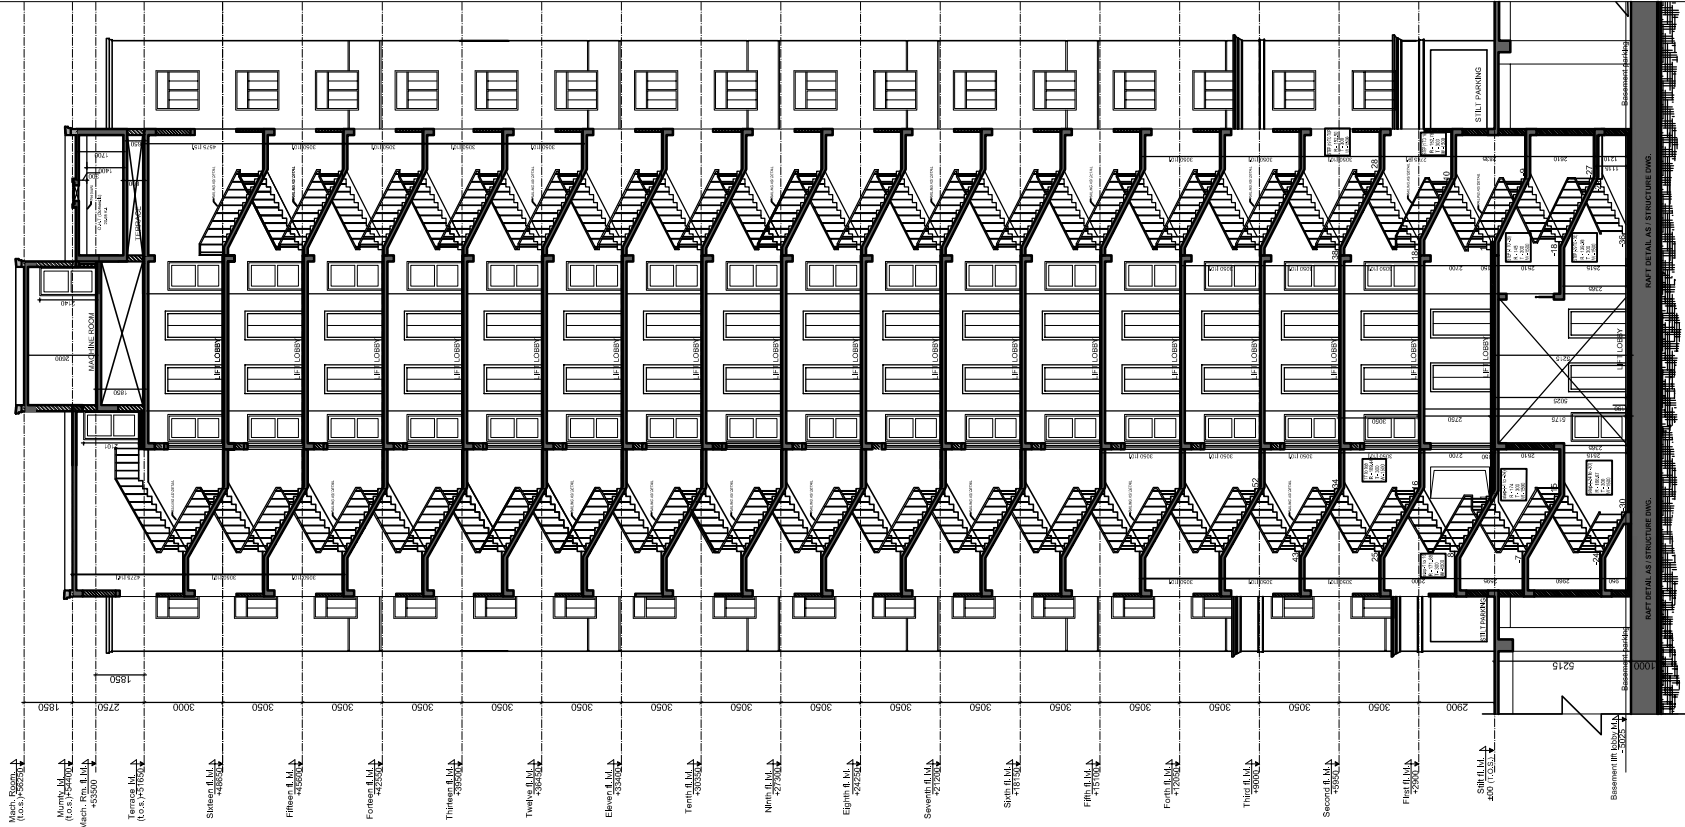

SECTION - AA