
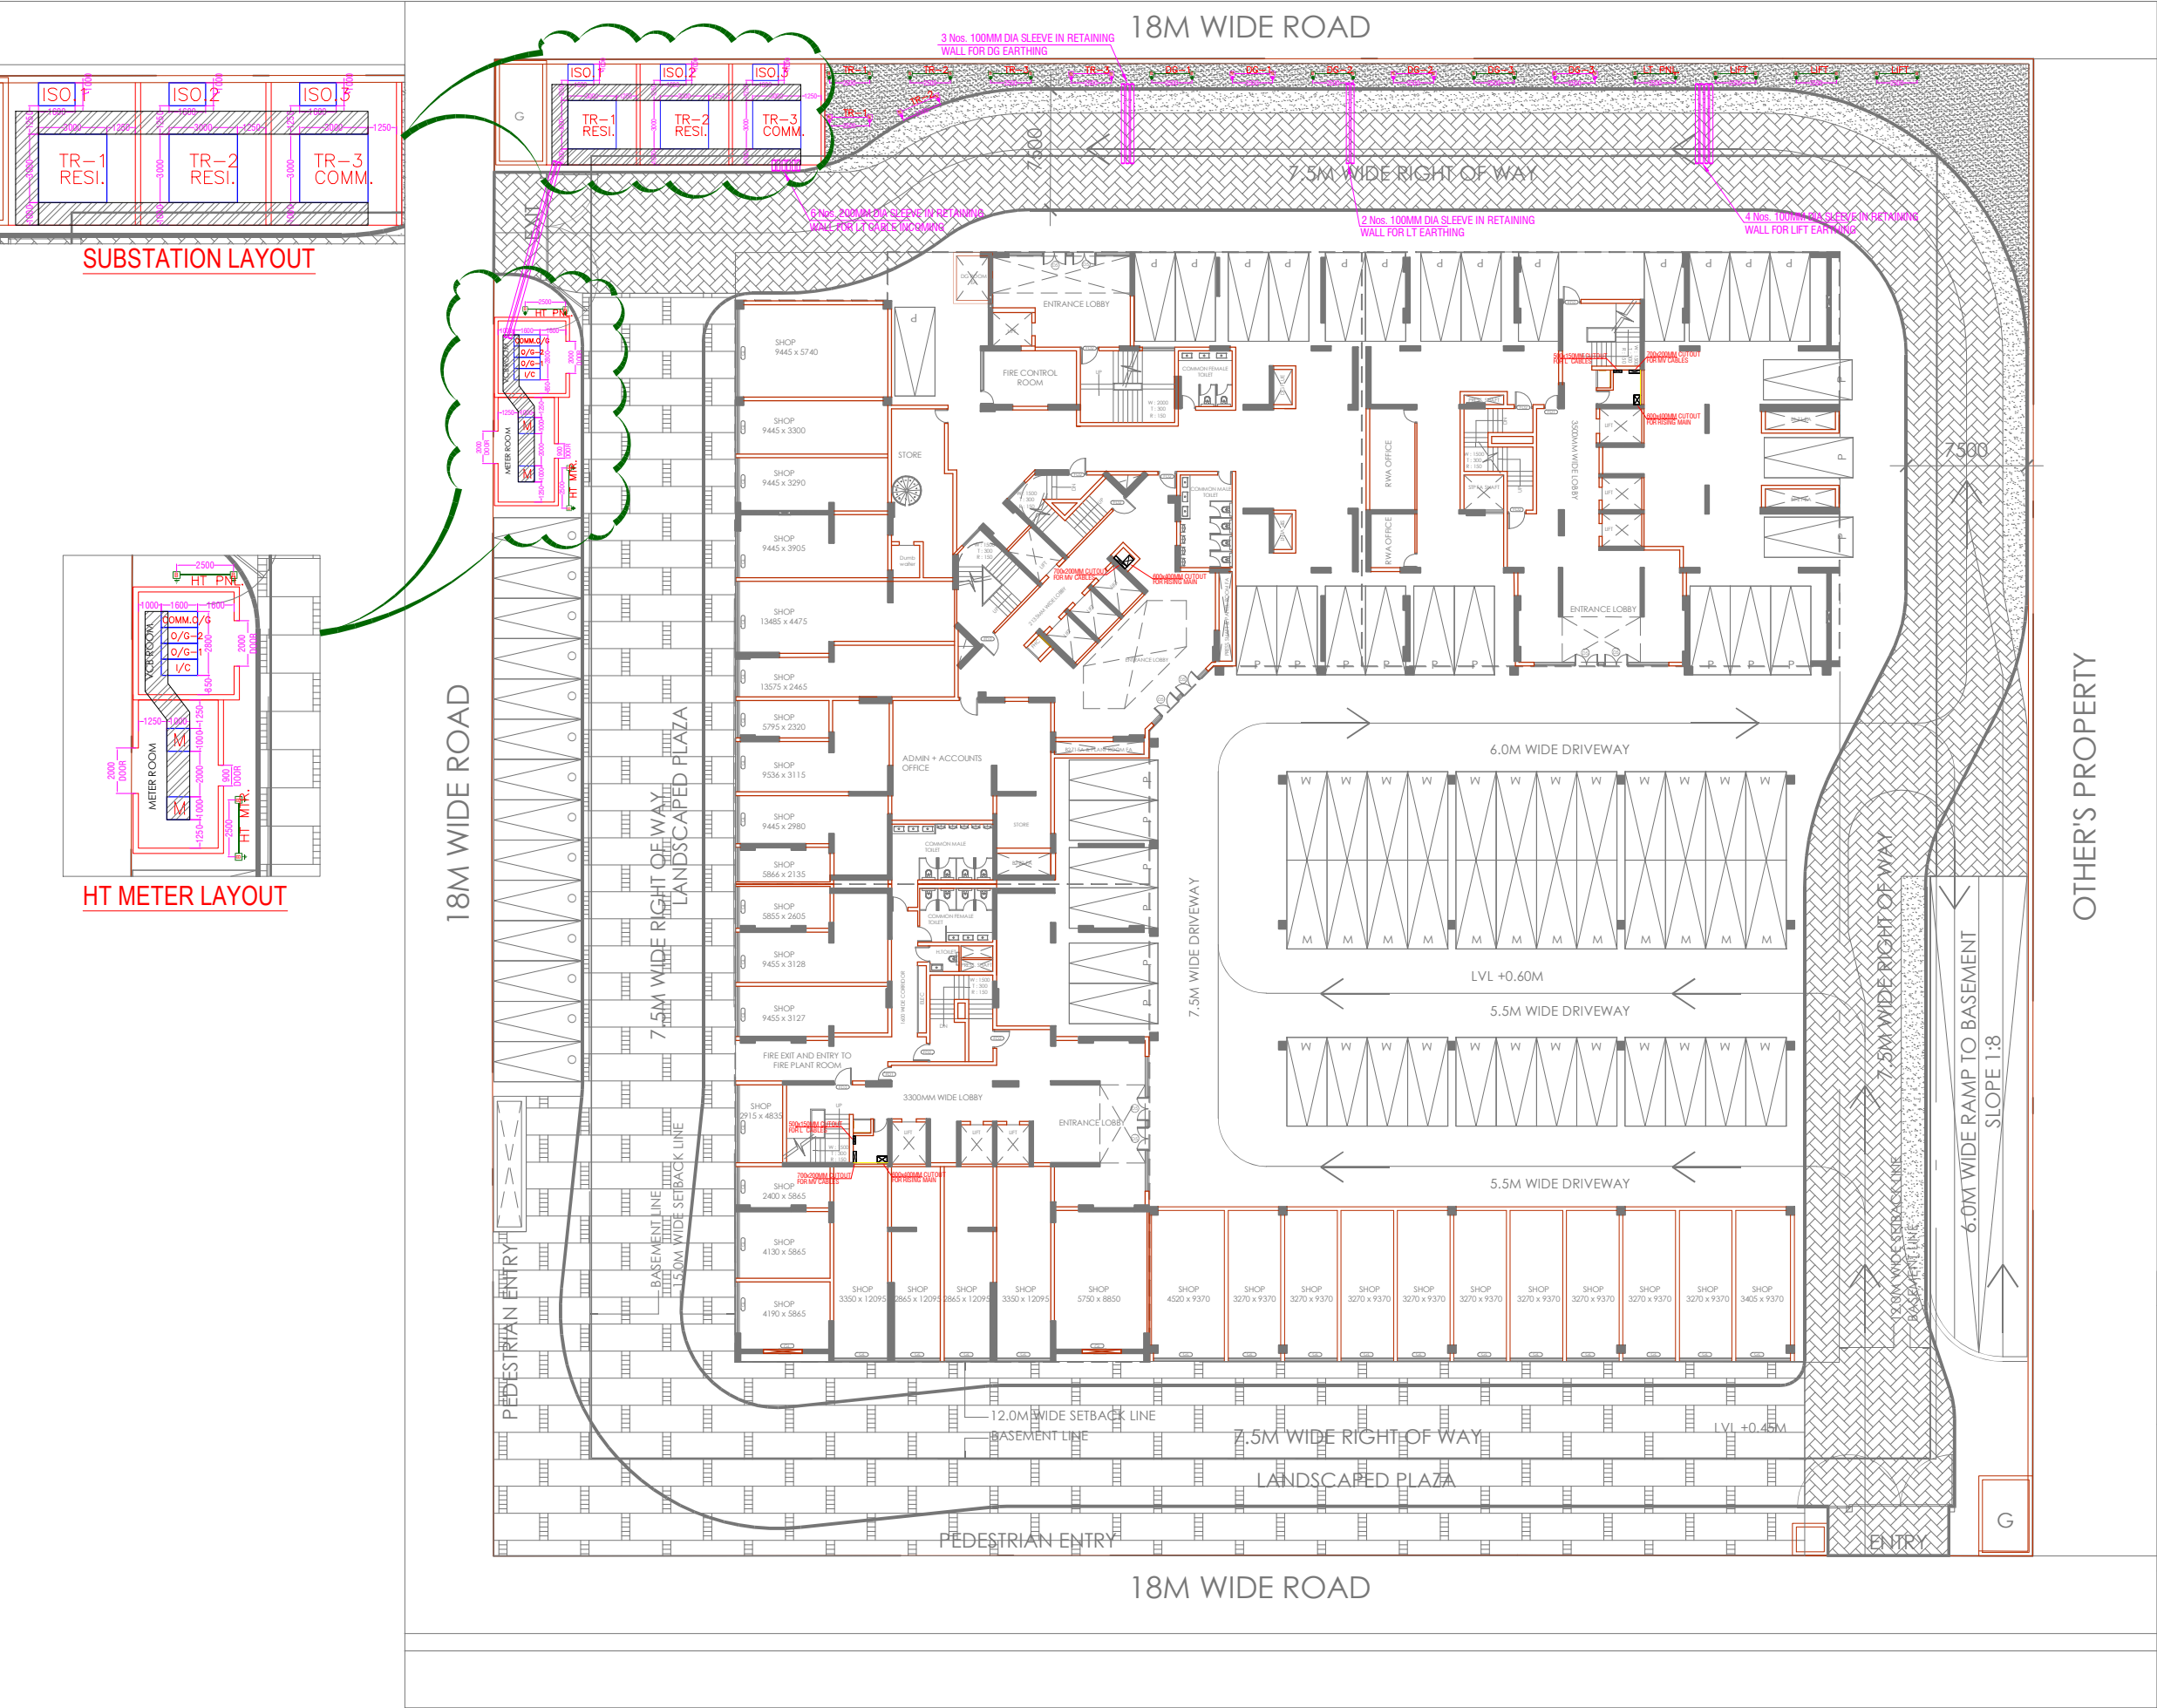


SUBSTATION LAYOUT

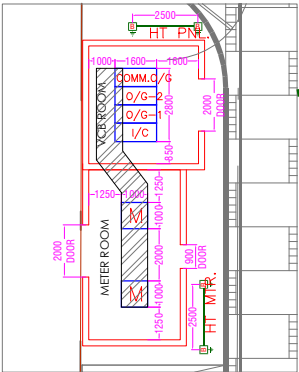

HT METER LAYOUT

SHEET NO.-1

DRAWING TITLE:-

SITE PLAN
SUBSTATION LAYOUT

SING. OF OWNER :-


SING. OF LTP :-

Black Opal Ventures LLP
Authorised Signatory



CONSULTING LTP :-

YASH ASSOCIATES
PROJECTS:- ARCHITECTURE, INTERIOR DESIGN
CONSTRUCTION, VALUATION
STUDIO 1 : SHOP 437, FOURTH FLOOR, ADITYA HIGH
STREET COMPLEX, LAL KUAN, GHAZIABAD-201009
STUDIO 2:- B NO. 56, MANSAROVER COLONY
BULANDSHAHR-203001
E-Mail:- er.yashassociates@gmail.com
Mob.- +91-9058882476

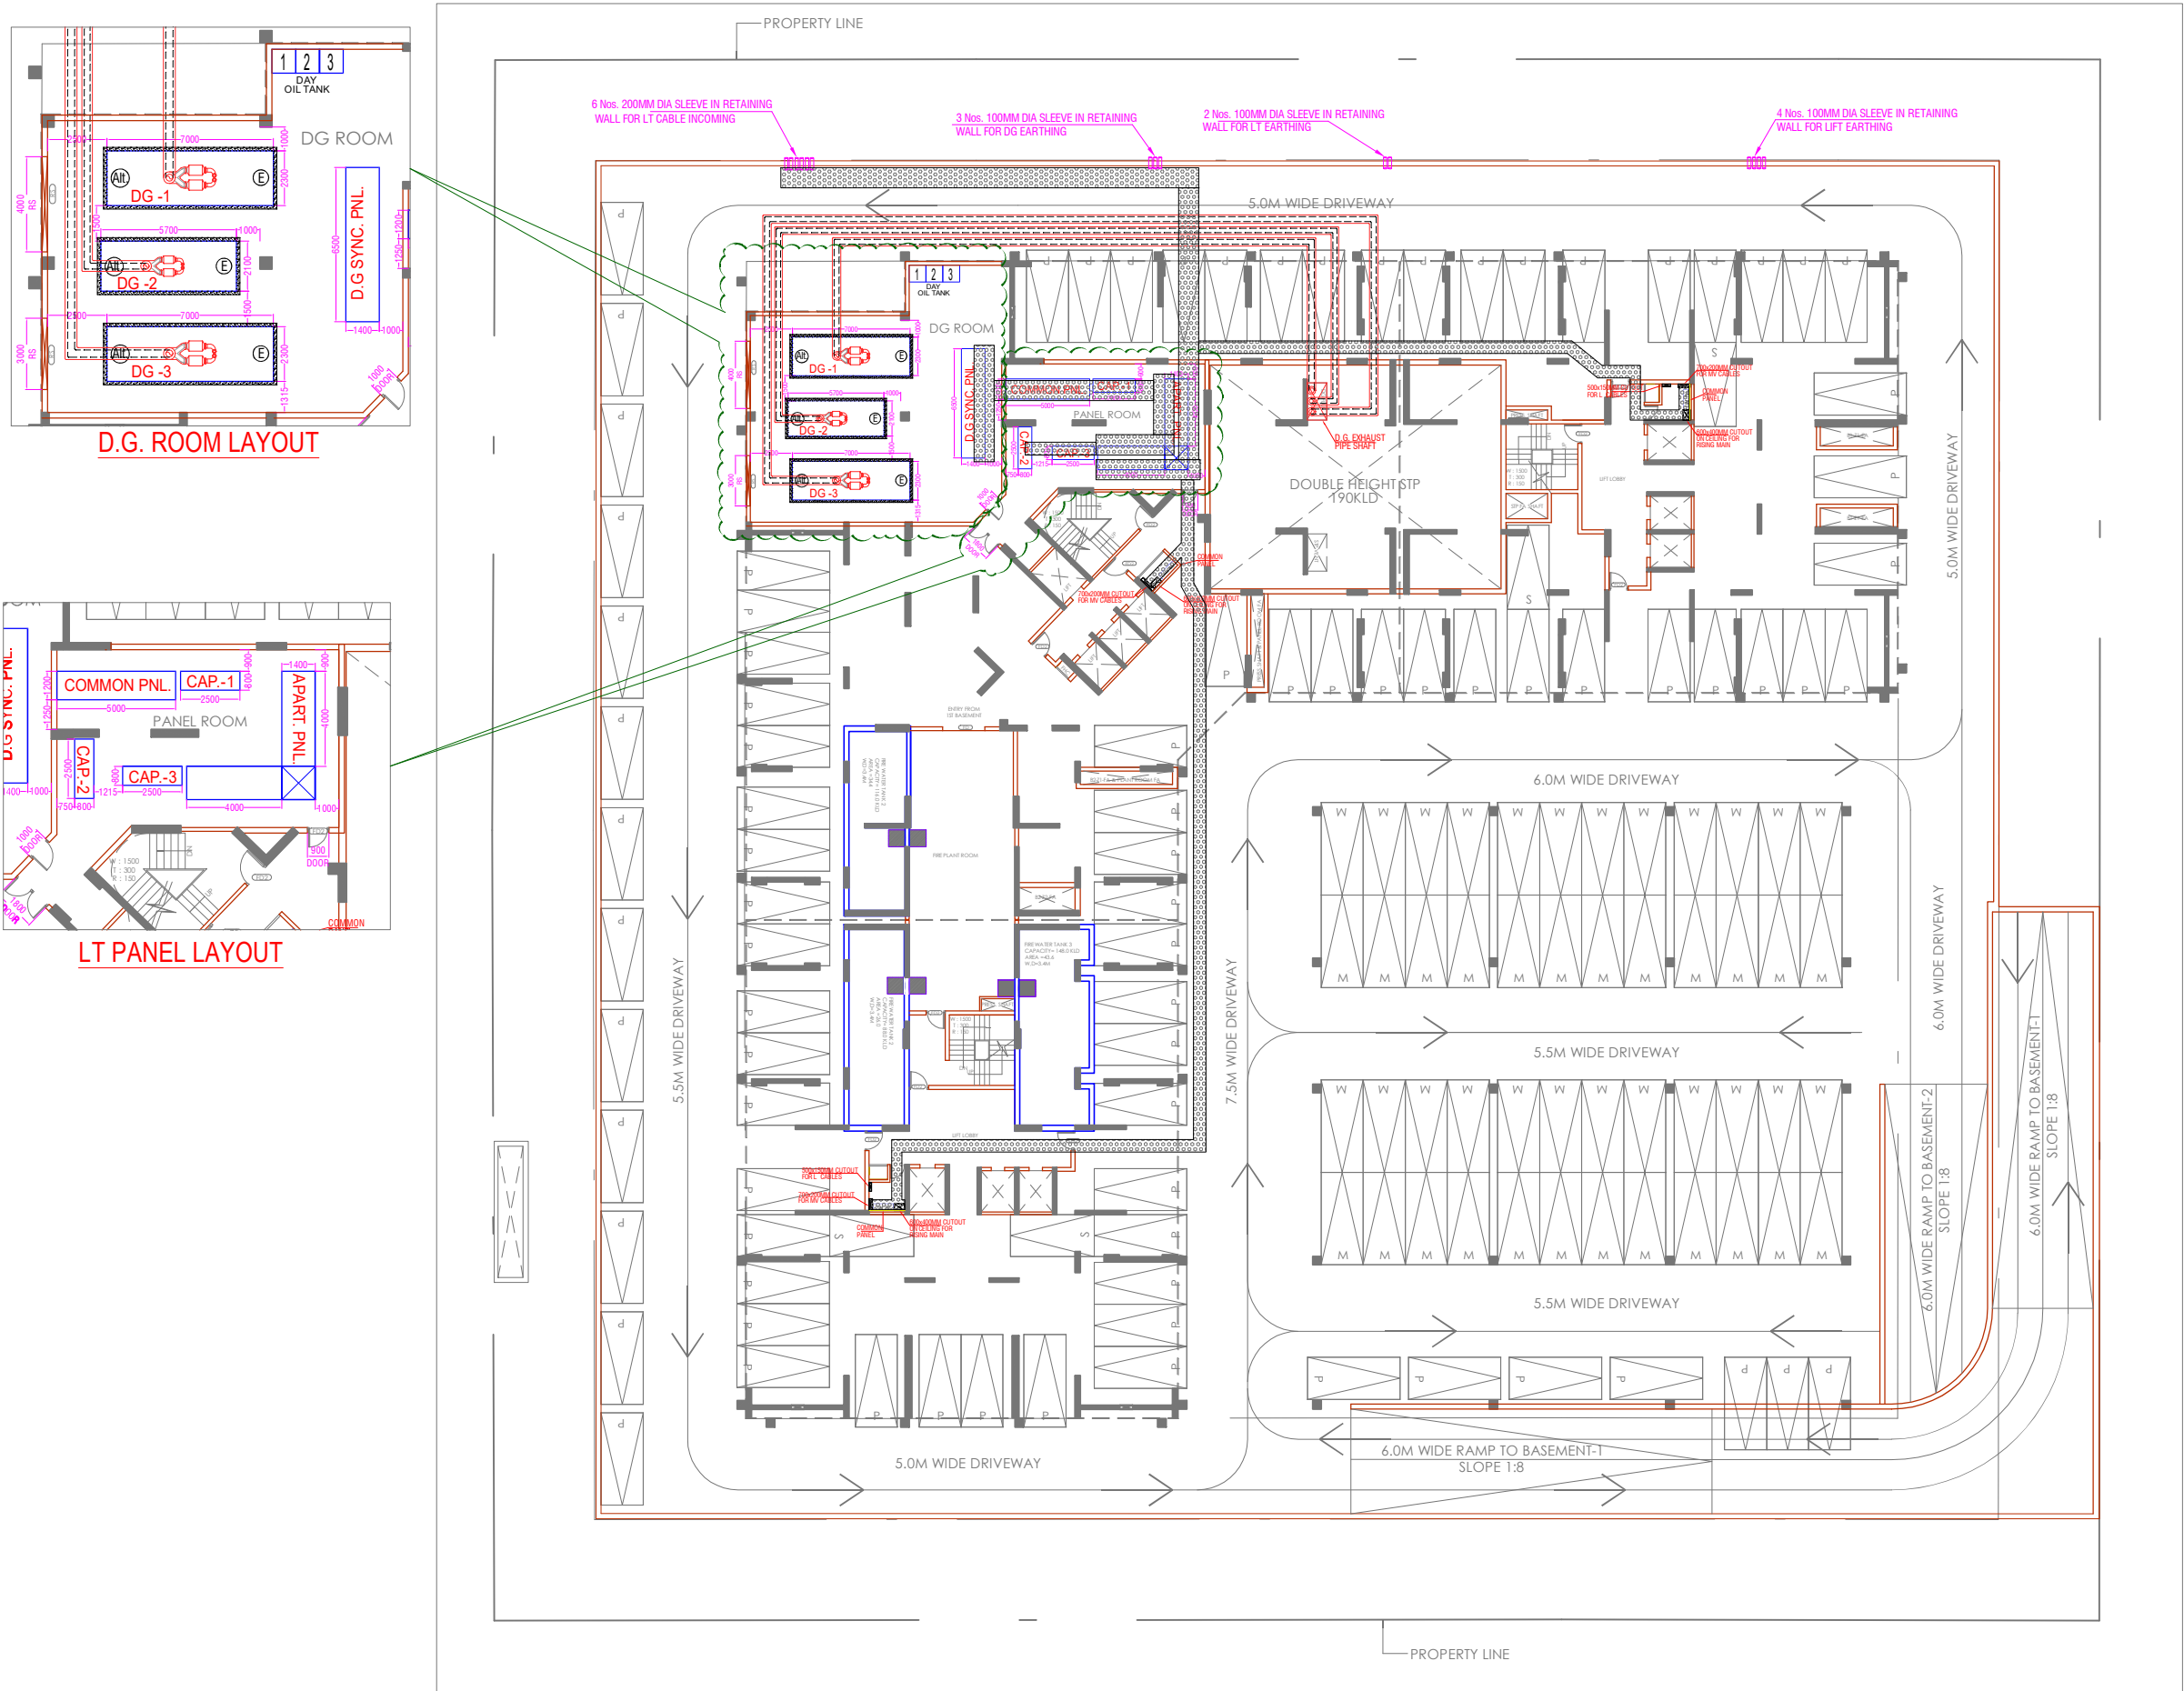

SHEET NO.-1

DRAWING TITLE:-

BASEMENT PLAN
ELECTRICAL LAYOUT

SING. OF OWNER :-

SING. OF LTP :-

Black Opal Ventures LLP
Authorized Signatory



CONSULTING LTP :-

YASH ASSOCIATES
PROJECTS:- ARCHITECTURE, INTERIOR DESIGN
CONSTRUCTION, VALUATION
STUDIO 1 : SHOP 437, FOURTH FLOOR, ADITYA HIGH
STREET COMPLEX, LAL KUAN, GHAZIABAD-201009
STUDIO 2:- B NO. 56, MANSAROVER COLONY
BULANDSHAHR-203001
E-Mail:- er.yashassociates@gmail.com
Mob.- +91-9058882476