



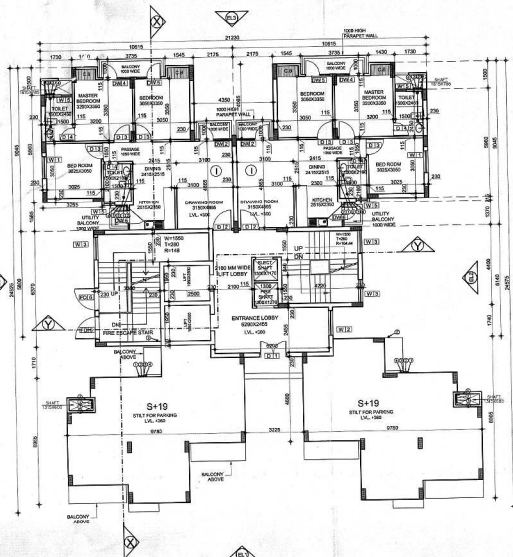

GROUND FLOOR PLAN

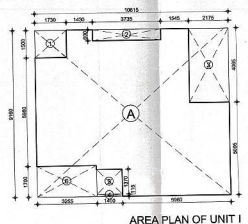


AREA PLAN OF UNIT I

AREA DETAIL OF UNIT PLAN - I

A = (TOTAL OF 1 TO 6)
 = 97.231 S.Q.M.
 = 75.944 S.Q.M.
 A = 10.615 X 9.130 = 97.231 S.Q.M.

DETAILS OF DEDUCTIONS

1 = 1.730 X 1.500 = 2.595 S.Q.M.
 2 = 3.735 X 0.600 = 2.241 S.Q.M.
 3 = 2.175 X 0.405 = 0.881 S.Q.M.
 4 = 1.400 X 0.115 = 0.161 S.Q.M.
 5 = 1.400 X 1.370 = 1.908 S.Q.M.
 6 = 1.255 X 1.700 = 2.134 S.Q.M.
TOTAL OF (1 TO 6) = 21.290 S.Q.M.

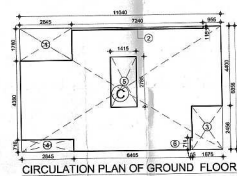

CIRCULATION PLAN OF GROUND FLOOR

AREA DETAIL OF CIRCULATION ON GROUND FLOOR


C = (TOTAL OF 1 TO 7)
 = 75.600 S.Q.M.
 = 57.685 S.Q.M.

DETAILS OF DEDUCTIONS

1 = 2.845 X 1.780 = 5.064 S.Q.M.
 2 = 2.240 X 0.115 = 0.258 S.Q.M.
 3 = 1.475 X 2.455 = 3.631 S.Q.M.
 4 = 2.845 X 0.716 = 2.037 S.Q.M.
 5 = 1.415 X 2.785 = 3.942 S.Q.M.
 6 = 0.115 X 0.716 = 0.082 S.Q.M.
 7 = 3.225 X 0.600 = 1.935 S.Q.M.
TOTAL OF (1 TO 7) = 18.886 S.Q.M.

AREA DETAIL OF CIRCULATION ON TYPICAL FLOOR

C = CIRCULATION AREA ON GROUND FLOOR - LIFT WELL
 = 57.685 S.Q.M.
 = 47.935 S.Q.M.

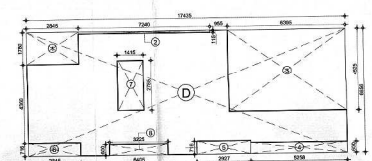


CIRCULATION PLAN OF 5TH, 10TH & 15TH FLOOR

AREA DETAIL OF CIRCULATION ON 5TH, 10TH & 15TH FLOOR

D = (TOTAL OF 1 TO 8)
 = 113.534 S.Q.M.
 = 61.787 S.Q.M.

DETAILS OF DEDUCTIONS


1 = 2.845 X 1.780 = 5.064 S.Q.M.
 2 = 2.240 X 0.115 = 0.258 S.Q.M.
 3 = 6.395 X 4.525 = 28.937 S.Q.M.
 4 = 5.528 X 0.600 = 3.317 S.Q.M.
 5 = 2.227 X 0.716 = 1.595 S.Q.M.
 6 = 2.845 X 0.716 = 2.037 S.Q.M.
 7 = 3.942 X 0.115 = 0.453 S.Q.M.
 8 = 3.225 X 0.600 = 1.935 S.Q.M.
TOTAL OF (1 TO 8) = 47.967 S.Q.M.

 

GROUND FLOOR ENT. LOBBY

AREA DETAIL OF GROUND FLOOR ENT. LOBBY

H = 2.67 S.Q.M.

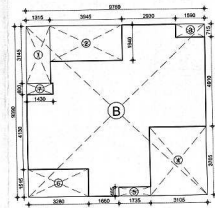


AREA PLAN OF UNIT II

AREA DETAIL OF UNIT PLAN - II

B = (TOTAL OF 1 TO 7)
 = 51.834 S.Q.M.
 = 40.546 S.Q.M.

DETAILS OF DEDUCTIONS


1 = 1.315 X 3.145 = 4.136 S.Q.M.
 2 = 3.965 X 1.940 = 7.693 S.Q.M.
 3 = 3.940 X 0.715 = 2.817 S.Q.M.
 4 = 3.325 X 3.765 = 12.500 S.Q.M.
 5 = 1.735 X 0.485 = 0.841 S.Q.M.
 6 = 3.260 X 1.155 = 3.768 S.Q.M.
 7 = 1.450 X 0.600 = 0.870 S.Q.M.
TOTAL OF (1 TO 7) = 31.885 S.Q.M.

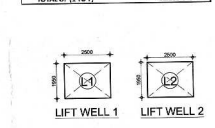

LIFT WELL 1 LIFT WELL 2

AREA DETAIL OF LIFT WELL

L1 = 2.500 X 3.050 = 7.625 S.Q.M.
 L2 = 2.500 X 3.950 = 9.975 S.Q.M.
TOTAL OF (L1 & L2) = 17.600 S.Q.M.

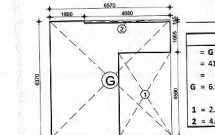

AREA DETAIL OF FIRE ESCAPE STAIRCASE

AREA DETAIL OF FIRE ESCAPE STAIRCASE

G = (1 TO 2)
 = 41.851 S.Q.M.
 = 28.254 S.Q.M.

DETAILS OF DEDUCTIONS

1 = 2.845 X 4.500 = 12.803 S.Q.M.
 2 = 4.680 X 0.115 = 0.538 S.Q.M.


AREA DETAIL OF STAIRCASE MUMTY

AREA DETAIL OF STAIRCASE

F = 20.592 S.Q.M.



MACHINE ROOM AREA DETAIL

 

MACHINE ROOM TERRACE




MACHINE ROOM PLAN

AREA DETAIL OF MACHINE ROOM


M = (1)
 = 37.081 S.Q.M.
 = 36.792 S.Q.M.

DETAILS OF DEDUCTIONS

1 = 0.910 X 0.350 = 0.319 S.Q.M.

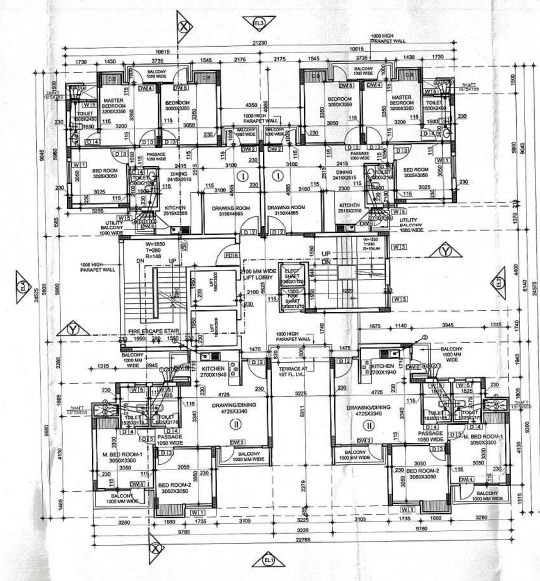

TYPICAL FLOOR PLAN
2nd to 4th, 6th to 9th, 11th to 14th & 16 to 19th

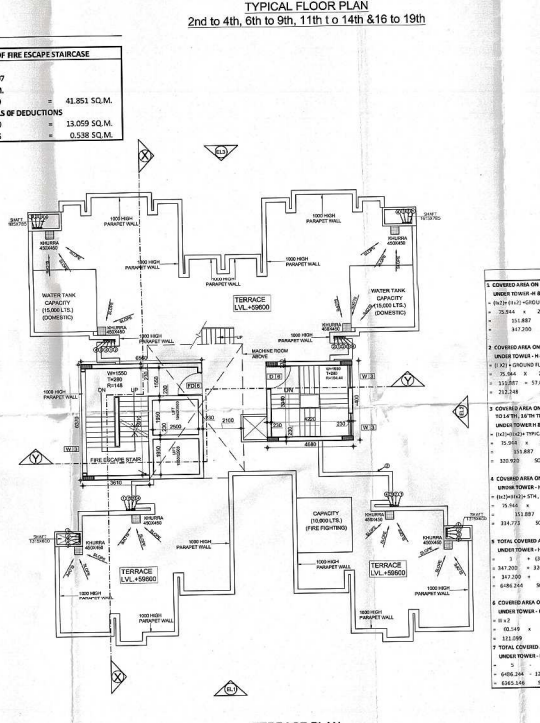

TERRACE PLAN

NOTES:-

1. ALL DIMENSIONS ARE IN MILLIMETERS UNLESS NOTED OTHERWISE.
2. HATCHED DIMENSIONS ARE TO BE FOLLOWED.
3. ANY DISCREPANCY IN THE DRAWINGS SHALL BE SUBJECT TO THE JUDGMENT OF THE ARCHITECT.
4. THIS DRAWING SHALL BE USED IN CONJUNCTION WITH OTHER RELEVANT DRAWINGS.

DOOR WINDOWS

S.NO.	TYPE	SIZE	LOCATION	SILL	LINTEL
1.	DW1	0-800X2100	DRAWING TO BALCONY	60/100	2100
2.	DW2	0-800X2100	DRAWING TO BALCONY	60/100	2100
3.	DW3	0-800X2100	MIDROOM TO BALCONY	60/150	2100
4.	DW4	0-800X2100	MIDROOM TO BALCONY	60/150	2100
5.	DW5	0-800X2100	BEDROOM TO BALCONY	60/150	2100
6.	DW6	0-800X2100	BEDROOM TO BALCONY	60/150	2100

DOOR SCHEDULE

S.NO.	TYPE	SIZE	LOCATION	SILL	LINTEL
1.	D1	1000X2100	ENTRANCE LOBBY	60	2100
2.	D2	1000X2100	MAIN ENTRY	60	2100
3.	D3	1000X2100	BED ROOM/STUDY	60	2100
4.	D4	1000X2100	TOILET	60	2100
5.	D5	1000X2100	TOILET	60	2100
6.	D6	1000X2100	TOILET	60	2100

WINDOW & VENTILATOR SCHEDULE

S.NO.	TYPE	SIZE	LOCATION	SILL	LINTEL
1.	W1	1000X1350	BED ROOM	750	2100
2.	W2	1000X1350	CORRIDOR	750	2100
3.	W3	1000X1350	STAIRCASE	1000	2100
4.	W4	1000X1350	CORRIDOR	750	2100
5.	W5	1000X1350	TOILET	1000	2100

S.NO. DESCRIPTION SYMBOL

1.	1000 CI SOL. & VENT PIPE	①
2.	1000 CI WATER PIPE	②
3.	COLD WATER PIPE	③
4.	1000 CI WATER PIPE	④
5.	FLOOR TRAP	⑤
6.	FLOOR DRAIN	⑥
7.	DRAIN POINT	⑦

Job Title : PROPOSED GROUP HOUSING AT PLOT NO.: GH-6 ADITYA WORLD CITY, INTEGRATED TOWNSHIP, SHANPUR-BAMHETA, GHAZIABAD, (UP) ON KHASRA NO.- 2248, 2261, 2267, 2268, 2269, 2365, 2367, 2368, 2369, 2370, 2371, 2372, 2373 & 2374.

Owner: M/s. AGARWAL ASSOCIATES PROMOTERS LIMITED, 10, NEW RAJDHANI ENCLAVE, VIKAS MARG, NEW DELHI-110092.

DRAWING TITLE: FLOOR PLANS & AREA DETAILS TOWER - H & P

For N+U Design Studio
 Architect
 CA200005710339

SCALE: 1:100
 DATE: AR/GH/2013/02/SUB/31

PROJECT TEAM: NUPC
 NORTH: N
 ARCHITECTS: N+U DESIGN STUDIO
 Architecture
 Project Management
 Urban Planning
 Product Design

FOR N+U DESIGN STUDIO
 NEW DELHI - 110009, INDIA
 TEL: 011-26080414 / 15
 FAX: 011-26080414
 E-MAIL: info@n+u.co.in
 WEBSITE: www.n+u.co.in