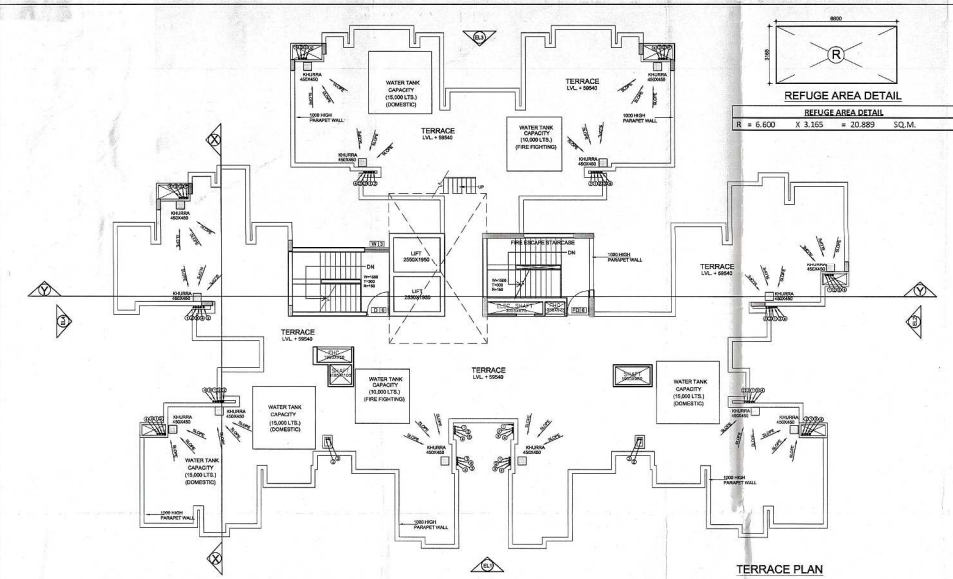
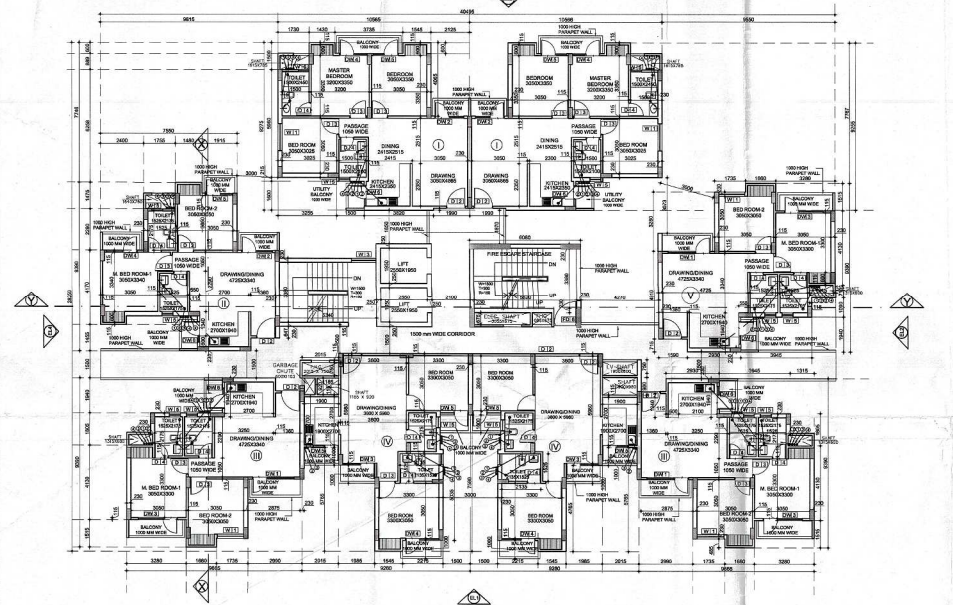


Job Title : PROPOSED GROUP HOUSING AT PLOT NO.- GH-6
ADITYA WORLD CITY, INTEGRATED TOWNSHIP,
SHAHPUR-BAMHETA, GHAZIABAD, (UP)
ON KHASRA NO.- 2248, 2261, 2267, 2268, 2269,
2365, 2367, 2368, 2369, 2370, 2371, 2372, 2373 & 2374.

Owner : M/s. AGARWAL ASSOCIATES PROMOTERS LIMITED.
10, NEW RAJDAHNI ENCLAVE, VIKAS MARG,
NEW DELHI-110092.

DRAWING TITLE : FLOOR PLANS AND AREA DETAIL
TOWER J
(TYPE-III)

ARCHITECT : For NU Design Studio
Ketan Hingarkar
Architect
CA/2008/57139

SCALE : 1:100
PROJECT TEAM : NUPC
DATE :
DWG. NO. : ARGH2013/02/SUB22
OWNER : For Aggarwal Associates Promoters Ltd.
Architect's party

ARCHITECTS : N+U DESIGN STUDIO
Architecture • Project Management
Urban Planning • Product Design

N+U DESIGN STUDIO
Architecture • Project Management
Urban Planning • Product Design

This drawing is the property of N+U Design Studio. No part of this may be reproduced or implemented in any form without prior permission in writing from Architects. Any person doing so, shall be liable to criminal prosecution and civil claims for damages.