

NOTES:-

1. ALL DIMENSIONS ARE IN MILLIMETERS (UNLESS NOTED OTHERWISE)
2. WRITTEN DIMENSIONS ARE TO BE FOLLOWED.
3. ANY DISCREPANCY IN THE DRAWINGS SHALL BE BROUGHT TO THE NOTICE OF THE ARCHITECTS.
4. THIS DRAWING SHOULD BE READ IN CONJUNCTION WITH OTHER RELEVANT DRAWINGS.



LIFT WELL 1






$11 = 3.150 \times 1.050 \times 2 \times 0.005 \times 0.014$
--

DOOR WINDOWS					
S.NO	TYPE	SIZE	LOCATION	BILL	UNIT
1.	DW1	D-800X2100 W-150X2000	DRAWING TO BALCONY	00 / 150	2100
2.	DW2	D-800X2100 W-500X2000	DRAWING TO M.BEDROOM TO BALCONY	00 / 100	2100
3.	DW3	D-800X2100 W-1350X1500	M.BEDROOM TO BALCONY	00 / 750	2100
4.	DW4	D-800X2100 W-750X1350	M.BEDROOM TO BALCONY	00 / 750	2100
5.	DW5	D-800X2100 W-600X2000	BEDROOM TO BALCONY	00 / 750	2100
6.	DW6	D-750X2100 W-500X1050	KITCHEN TO BALCONY	00 / 1050	2100





S.NO.	TYPE	SIZE	LOCATION	SILL	LINTEL
1.	D1	1500X2100	ENTRANCE LOBBY	00	2100
2.	D2	1050X2100	MAIN ENTRY	00	2100
3.	D3	900X2100	BED ROOM STUDY	00	2100
4.	D4	750X2100	TOILET	00	2100
5.	D6	1250X2100	STAIRCASE	00	2100
6.	FD6	1250X2100	FIRE ESCAPE STAIRCASE	00	2100

S.NO	TYPE	SIZE	LOCATION	SILL	LEVEL
1.	W1	1050X1350	BED ROOM	1100	1110
2.	W2	1380X1350	CORRIDOR	750	2100
3.	W3	1280X1050	CARACASE	1050	2100
4.	W4	900X1350	STAIRCASE	750	2100
5.	W5	900X1050	TOILET	1050	2100

S.NO.	DESCRIPTION	SYMBOL
1.	1000 C SOIL & VENT PIPE	①
2.	1000 C WASTE PIPE	②
3.	COLD WATER PIPE	③
4.	500 RAIN WATER PIPE	④
5.	FLOOR TRAP	⑤
6.	FLOOR DRAIN	⑥
7.	DRAIN POINT	⑦

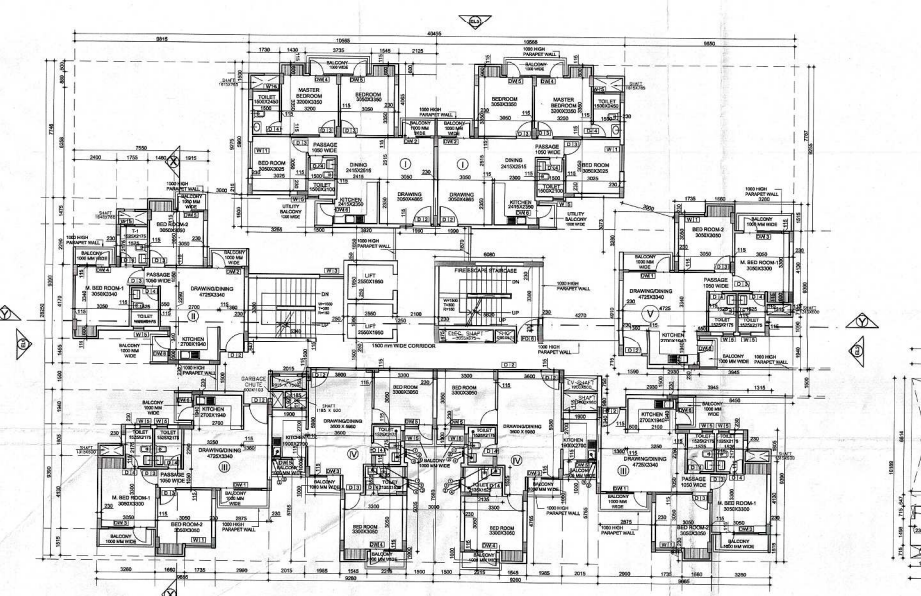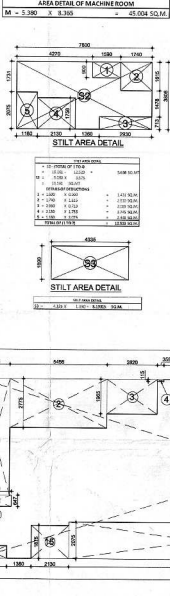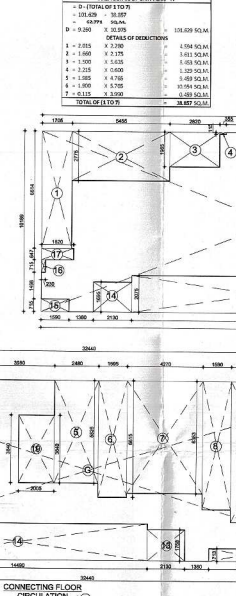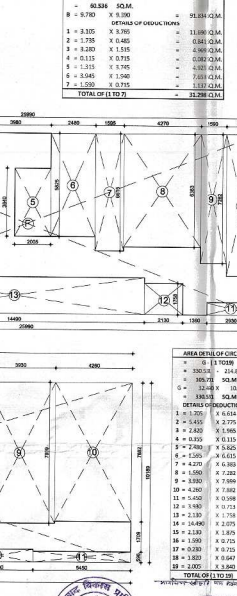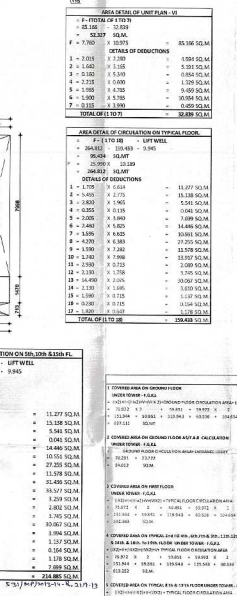

AREA DETAILS OF ENT. LOBBY ON GROUND FLOOR	
1. = 111	
+ 23.02	= 0.35
+ 22.72	50.51
1. = 1590	= 3.75
DETAILS OF DEDUCTIONS	
1. = 0.30	3.75
2. =	0.35
3. =	0.35

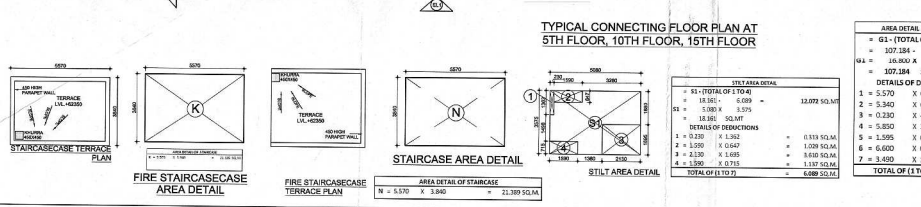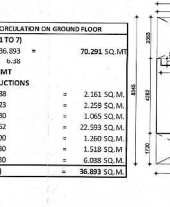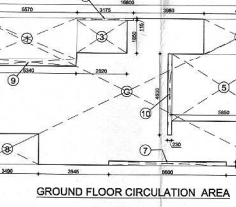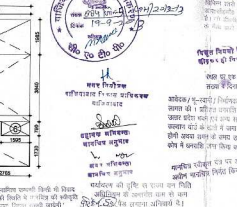[illegible][illegible]

Job Title :	PROPOSED GROUP HOUSING AT PLOT NO.- GH-6 ADITYA WORLD CITY, INTEGRATED TOWNSHIP, SHAHPUR-BAMHETA, GHAZIABAD, (UP) ON KHASRA NO.- 2248, 2261, 2267, 2268, 2269, 2365, 2367, 2368, 2369, 2370, 2371, 2372, 2373 & 2374.	Owner :	M/s. AGARWAL ASSOCIATES PROMOTERS LIMITED. 10, NEW RAJDHANI ENCLAVE, VIKAS MARG, NEW DELHI-110092.
-------------	---	---------	--

DRAWING TITLE: FLOOR PLANS AND AREA DETAIL TOWER F,G,K,L (TYPE-II)	 For NHU Design Studio Kaden Hingmankar Architect CA/000037536	For Agreed Associate (Professional) Seal  Authorized Signatory
© NHU Design Studio	ARCHITECT:	OWNER:

SCALE: 1:100	PROJECT TEAM: NUPC	NORTH:	ARCHITECTS:  N + U DESIGN STUDIO Architecture • Project Management Urban Planning • Product Design	2019-03, CHOLA PHASE - I, NEW DELHI - 110001, INDIA Telephone : 89111288164 / 15 Fax : 2019-03-20190313 E-MAIL : info@nplusu.in www.nplusu.in
DWG. NO. ARVGH/2019/02/SUB/17	DATE:			2019-03, CHOLA PHASE - I, NEW DELHI - 110001, INDIA Telephone : 89111288164 / 15 Fax : 2019-03-20190313 E-MAIL : info@nplusu.in www.nplusu.in