



यह मानचित्र सीक्रेटरी से केवल रीज तक देय है

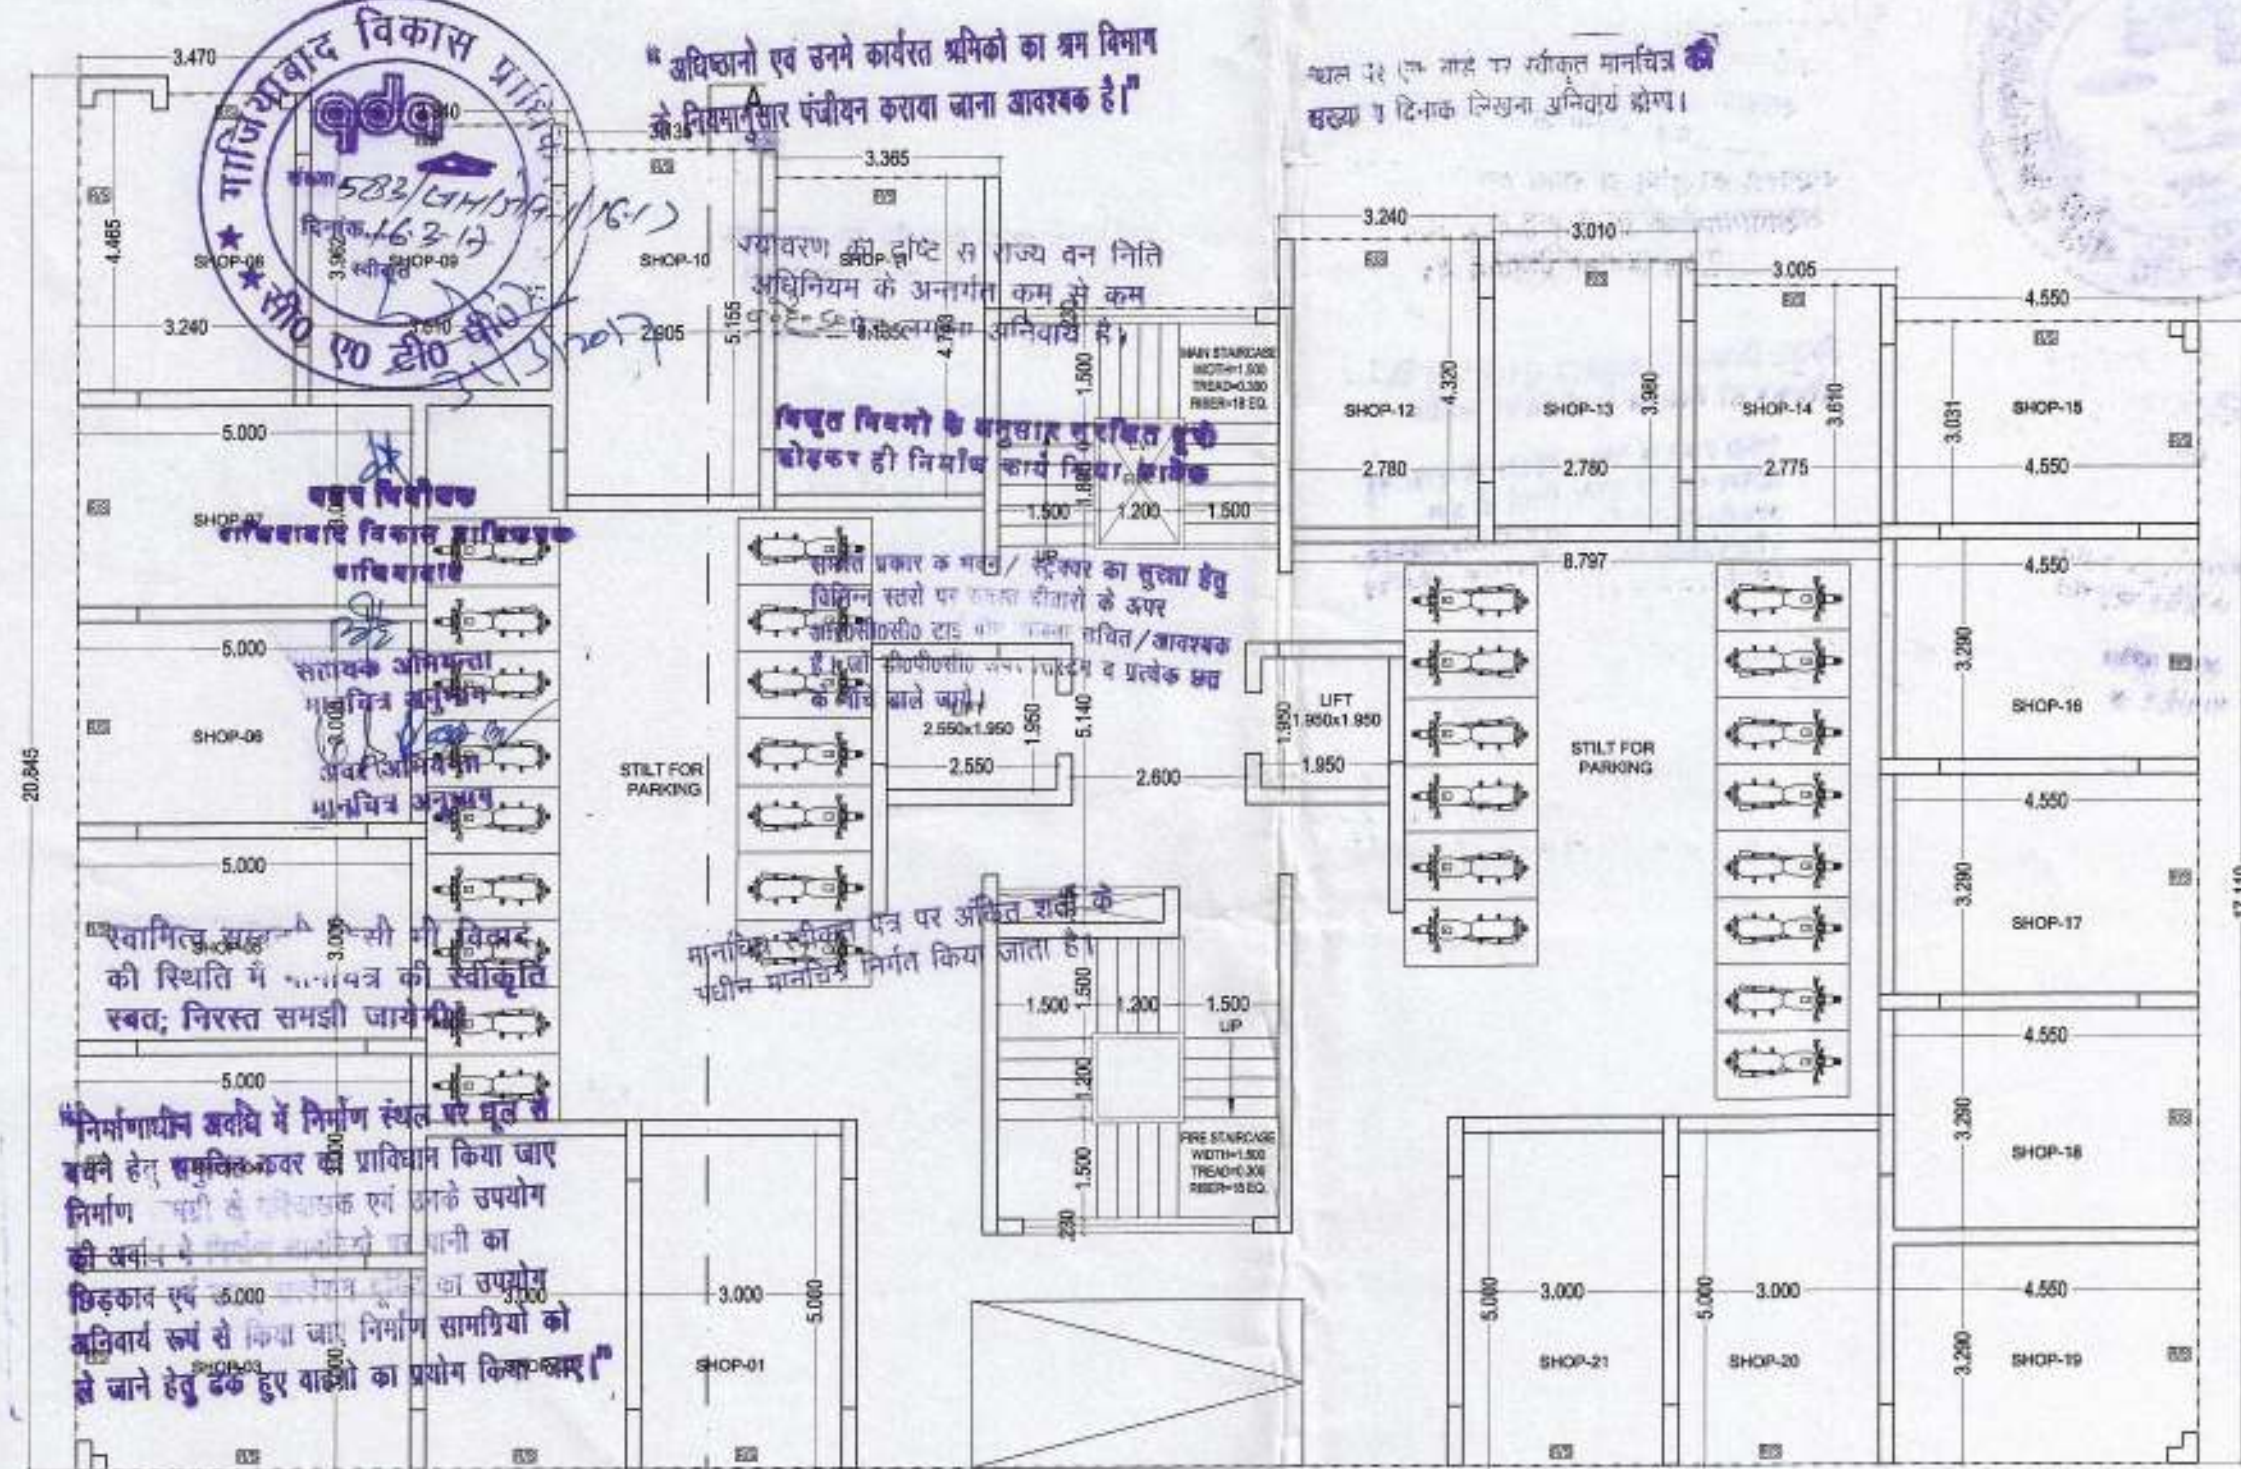


COMMERCIAL/STILT FLOOR PLAN
(TOWER G)

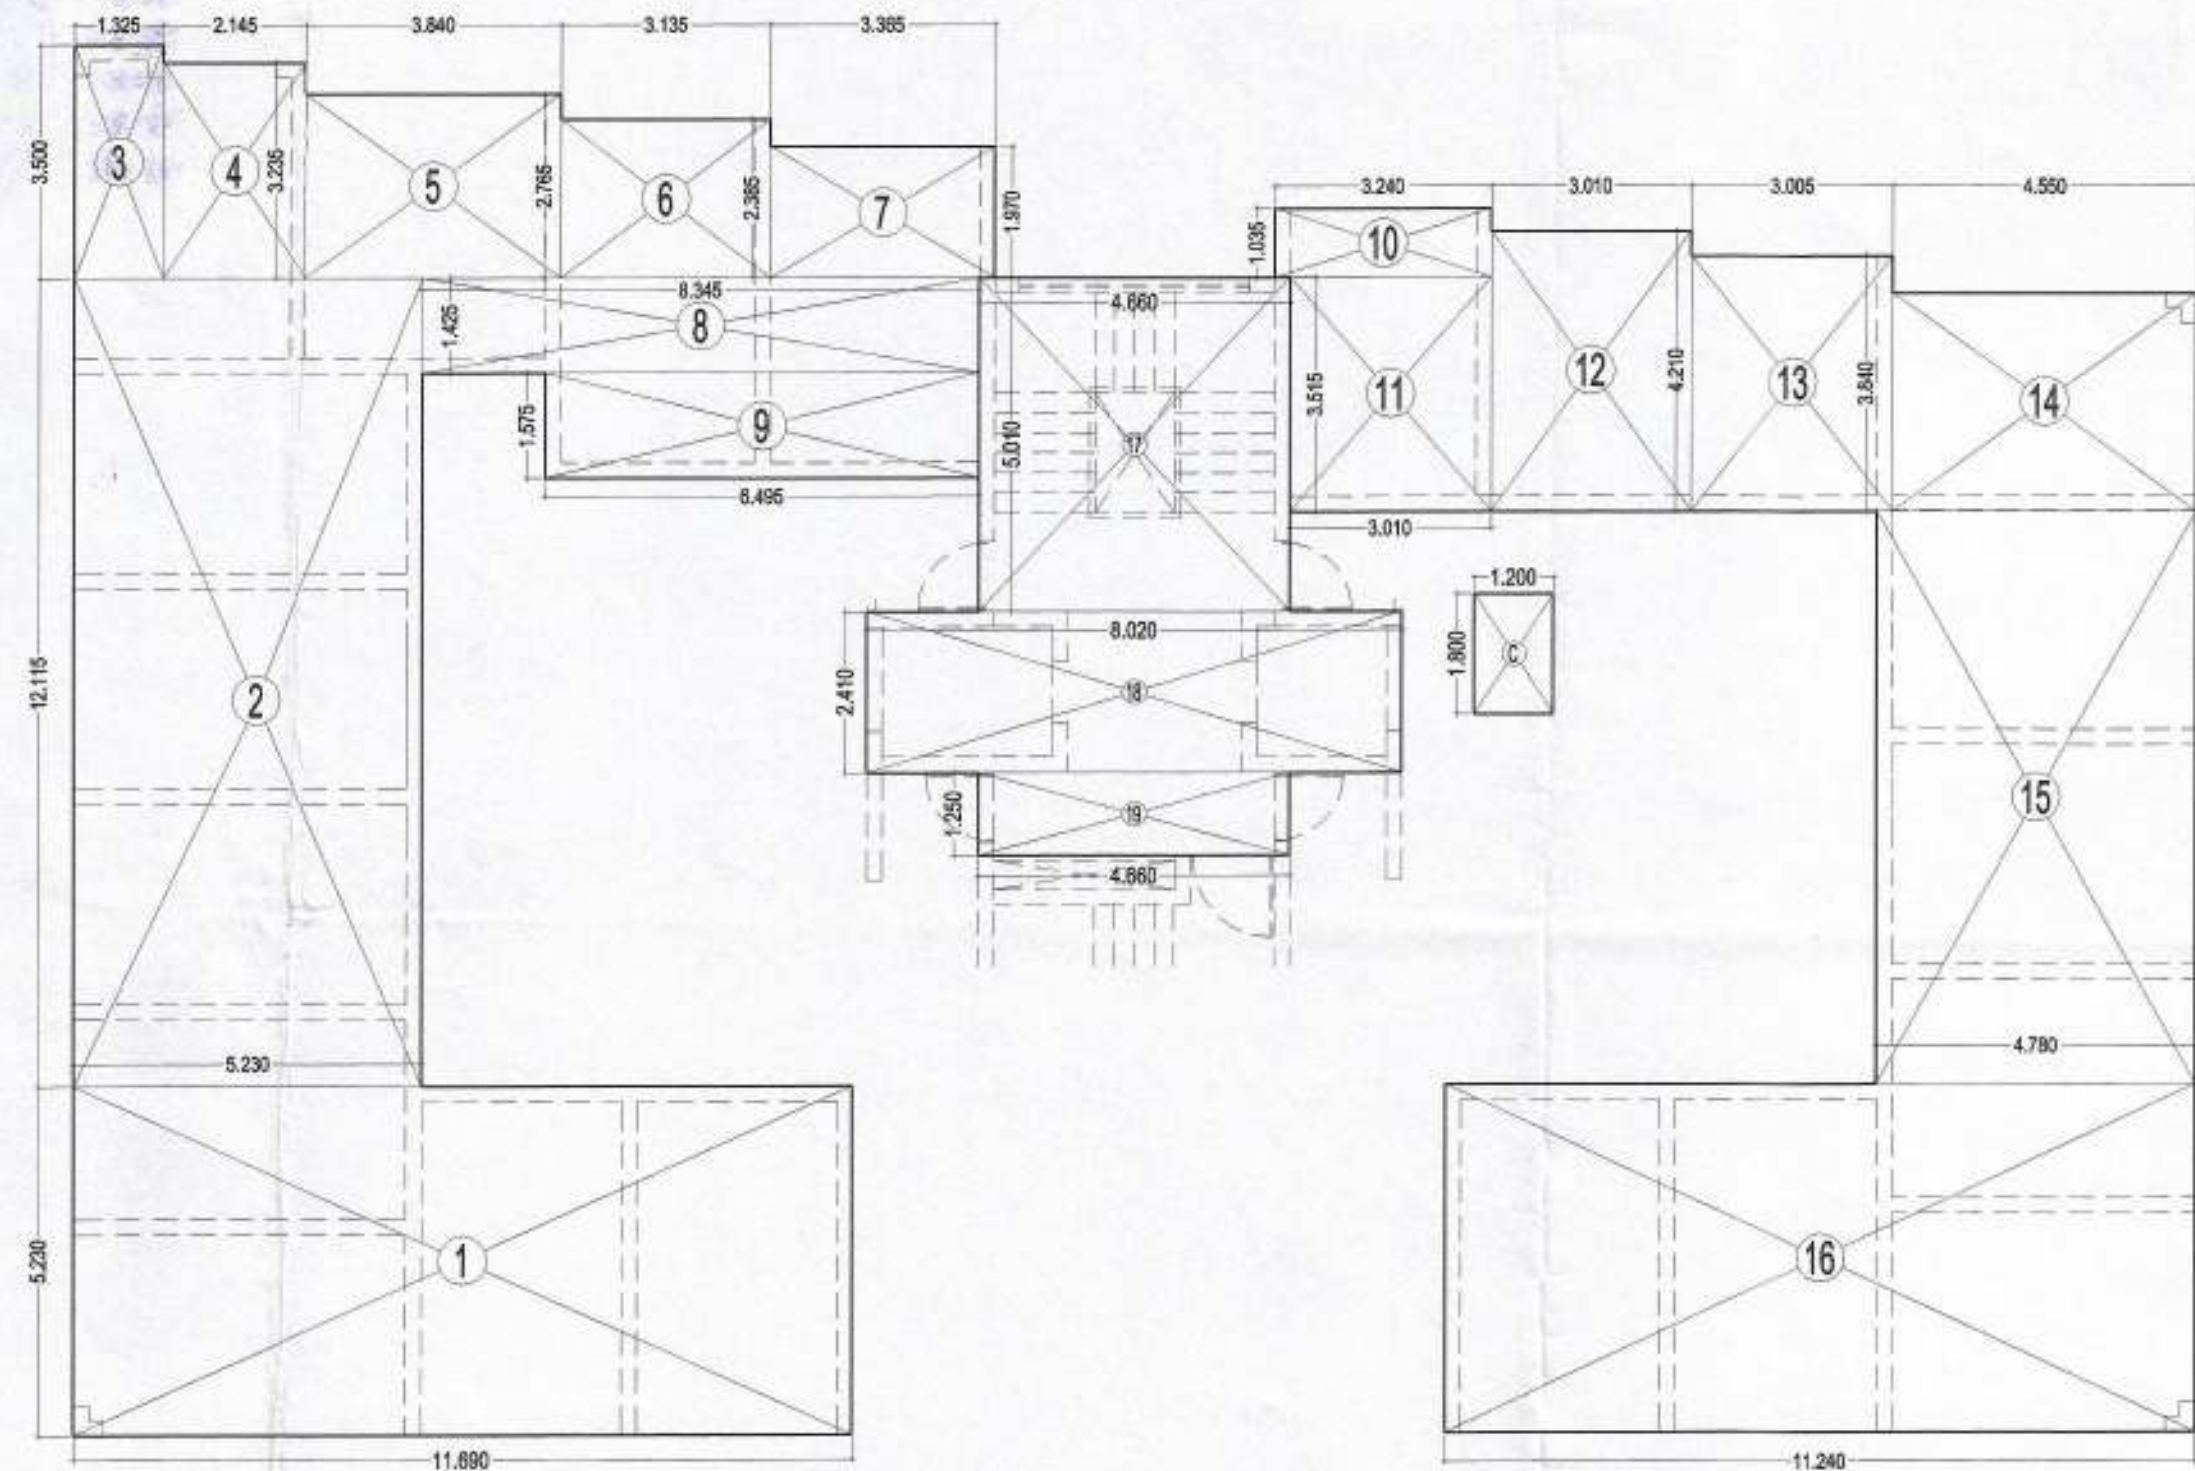

COMMERCIAL AREA DIAGRAM


CALCULATION OF COMMERCIAL AREA			
NET COMMERCIAL AREA			
= TOTAL AREA - DEDUCTION AREA			
= 384.383 - 2.160 = 382.223 SQ. MT.			
S.NO.	WIDTH	LENGTH	AREA (SQ. MT.)
1	11.690	x 5.230	= 61.139
2	5.230	x 12.115	= 63.361
3	1.325	x 3.500	= 4.638
4	2.145	x 3.235	= 6.939
5	3.840	x 2.765	= 10.618
6	3.135	x 2.385	= 7.477
7	3.365	x 1.970	= 6.629
8	8.345	x 1.425	= 11.892
9	6.495	x 1.575	= 10.230
10	3.240	x 1.035	= 3.353
11	3.010	x 3.515	= 10.580
12	3.010	x 4.210	= 12.672
13	3.005	x 3.840	= 11.539
14	4.550	x 3.280	= 14.924
15	4.780	x 8.600	= 41.108
16	11.240	x 5.230	= 58.785
17	4.660	x 5.010	= 23.347
18	8.020	x 2.410	= 19.328
19	4.660	x 1.250	= 5.825
TOTAL AREA			= 384.383
DEDUCTION AREA			
S.NO.	LENGTH	WIDTH	AREA (SQ. MT.)
C	1.200	x 1.800	= 2.160
TOTAL DEDUCTION AREA			= 2.160

TOWER G				S-16	
DOORS & WINDOWS SCHEDULE					
S.NO.	TYPE	SIZE	S.LVL.	L.LVL.	REMARKS
1	D1	750 x 2100	±00	2100	TOILET
2	D2	900 x 2250	±00	2250	BED ROOM
3	D3	1050 x 2250	±00	2250	FIRE DOOR
4	D4	600 x 2100	±00	2100	STUDY
5	D5	1200 x 2100	±00	2100	FIRE STAIRCASE
6	DW1	1800 x 2250	±00	2250	BRG. ROOM
7	DW2	1500 x 2250	±00	2250	BED ROOM
8	DW3	1410 x 2250	±00	2250	BED ROOM
9	DW4	1240 x 2250	±00	2250	KITCHEN
10	W1	600 x 1200	+900	2100	TOILET
11	W2	450 x 1200	+900	2100	TOILET
12	W3	410 x 1350	+900	2250	TOILET
13	W4	1500 x 1350	+900	2250	BED ROOM
14	RS	2500 x 2300	+00	2300	SHOP

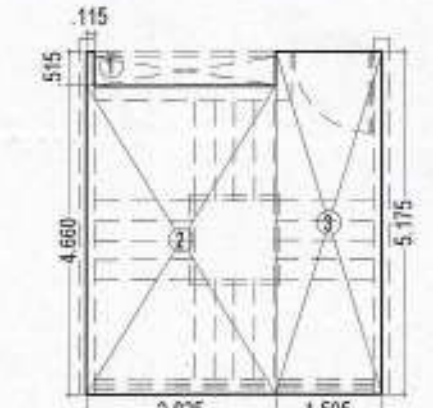


FIRE STAIRCASE
AREA DIAGRAM

FIRE STAIRCASE AREA			
S.NO.	LENGTH	WIDTH	AREA (SQ. MT.)
1	0.115	x 0.515	= 0.059
2	2.835	x 4.660	= 13.211
3	1.595	x 5.175	= 8.254
TOTAL AREA			= 21.524

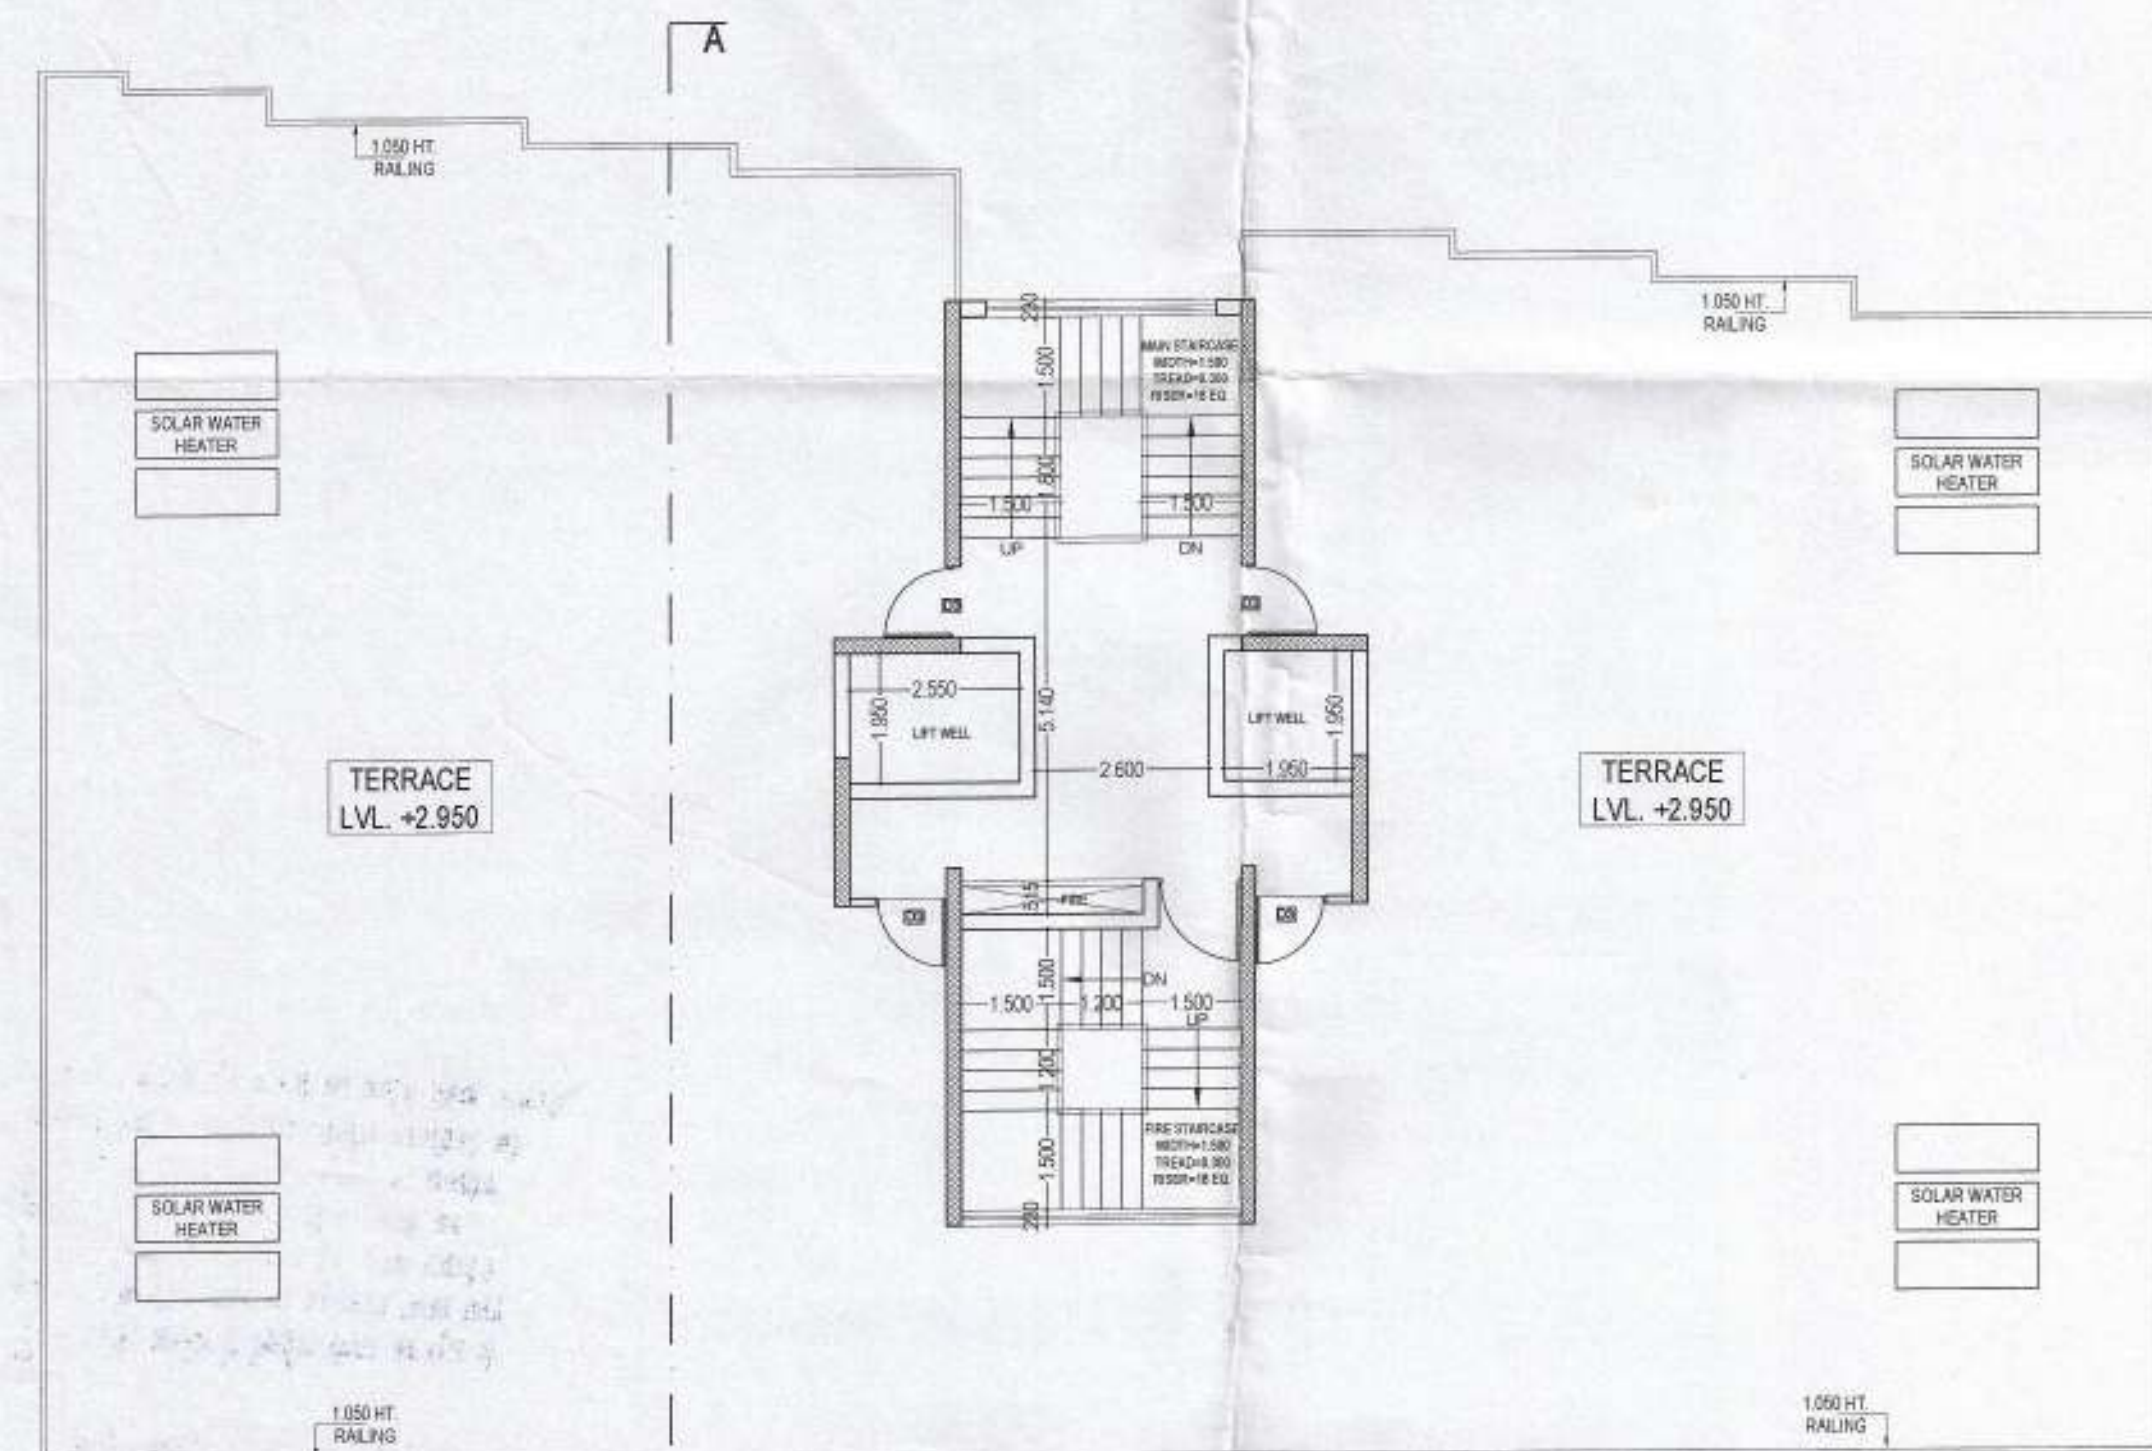


TERRACE PLAN
(TOWER G)

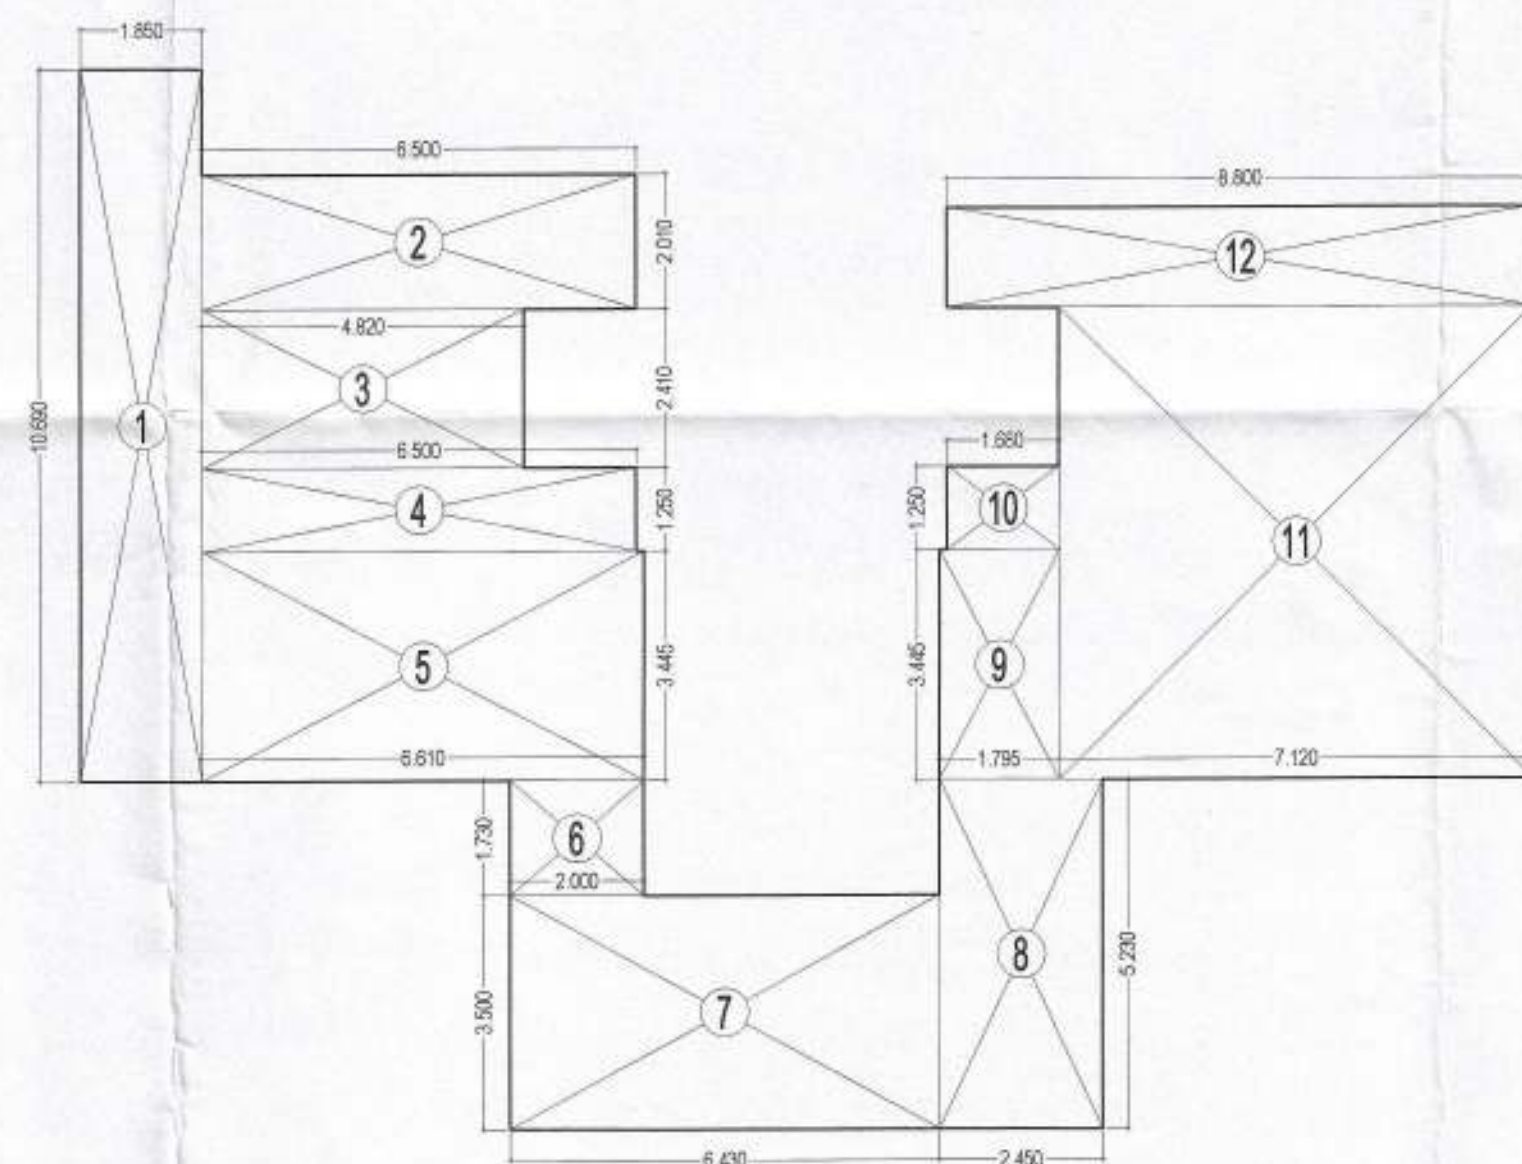

STILT AREA DIAGRAM


TOTAL NON FAR AREA			
STILT AREA	=	186.160	
FIRE STAIR AREA	=	21.524	
MUMTY AREA	=	161.099	
TOTAL NON FAR AREA	=	368.783	

CALCULATION OF STILT			
S.NO.	LENGTH	WIDTH	AREA (SQ. MT.)
1	1.850	x 10.690	= 19.777
2	6.500	x 2.010	= 13.065
3	4.820	x 2.410	= 11.616
4	6.500	x 1.250	= 8.125
5	6.610	x 3.445	= 22.771
6	2.000	x 1.730	= 3.460
7	6.430	x 3.500	= 22.505
8	2.450	x 5.230	= 12.814
9	1.795	x 3.445	= 6.184
10	1.680	x 1.250	= 2.100
11	7.120	x 7.305	= 52.088
12	8.800	x 1.495	= 13.156
TOTAL STILT AREA			= 186.160

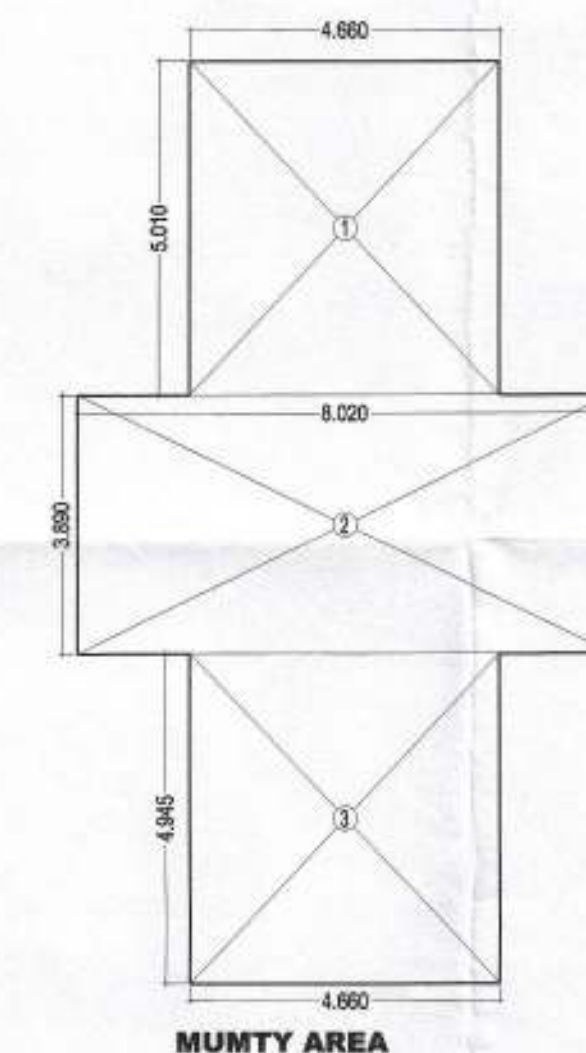


MUMTY AREA


MUMTY, MACHINE, DOMESTIC TANK & FIRE/RECYCLE WATER TANK AREA (SQ. MT.)			
S.NO.	LENGTH	WIDTH	AREA (SQ. MT.)
1	4.660	x 5.010	= 23.347
2	8.020	x 3.890	= 31.198
3	4.660	x 4.945	= 23.044
4	2.250	x 1.060	= 2.385
5	0.980	x 3.610	= 3.538
6	4.660	x 5.010	= 23.347
7	8.020	x 3.890	= 31.198
8	4.945	x 4.660	= 23.044
TOTAL			= 161.099

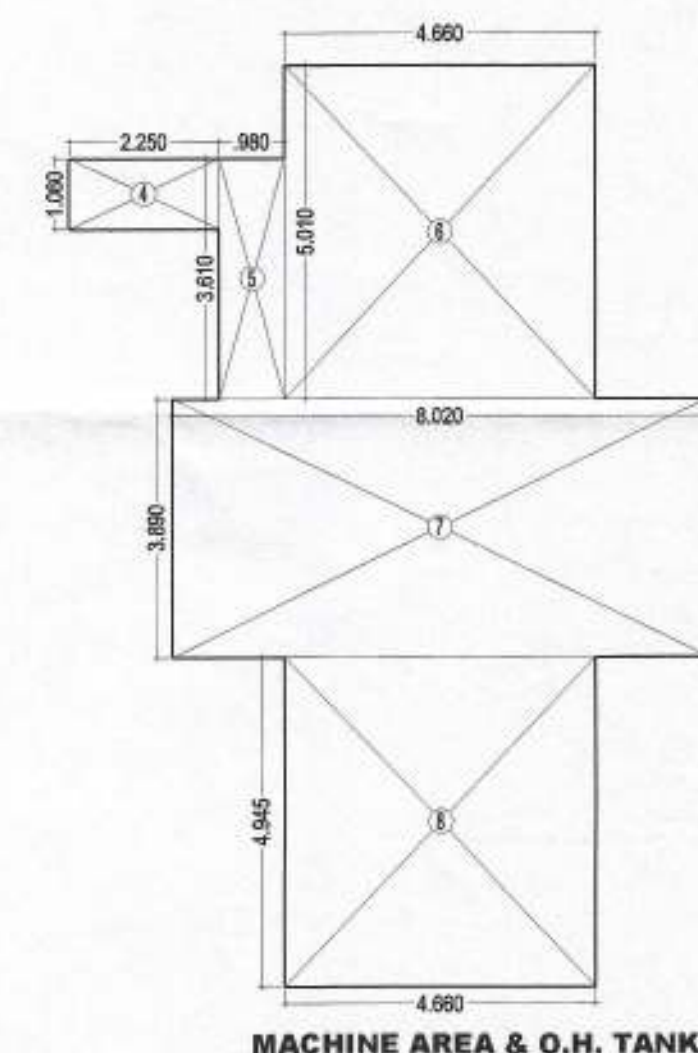

MACHINE AREA & O.H. TANK

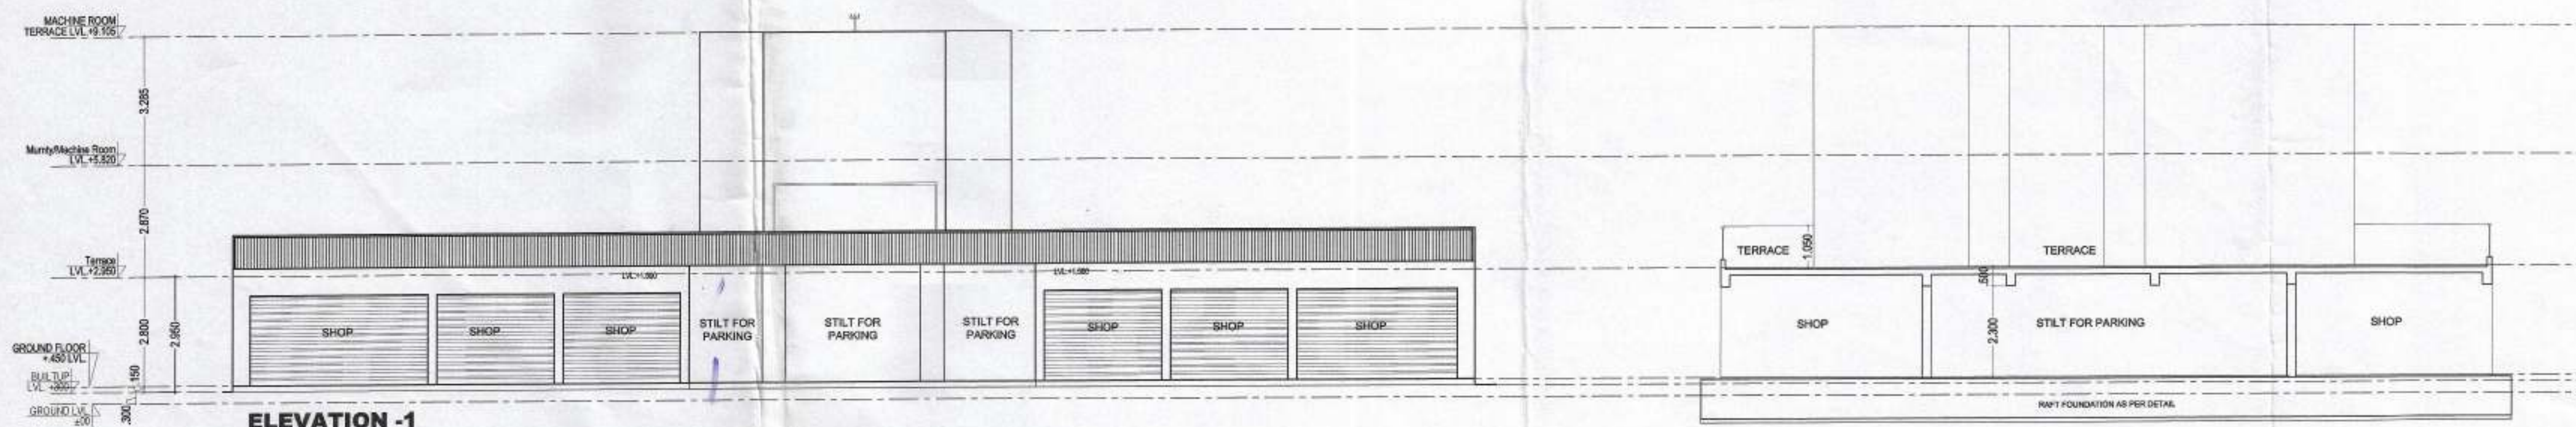

ELEVATION -1

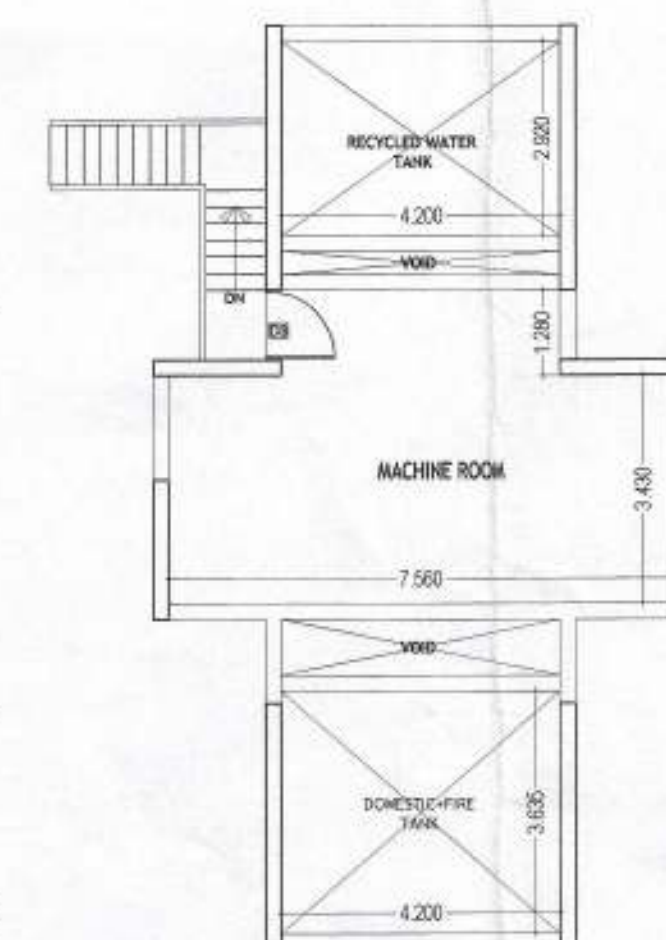

MACHINE ROOM DIAGRAM

PROJECT TITLE
EXISTING & PROPOSED GROUP HOUSING PROJECT AT
KHASRA No. 143, 145 & 199 OF VILLAGE-MORTI,
GHAZIABAD IN RESPECT OF
FOR - M/S S.G.ESTATES LTD.

DRAWING TITLE:-
FLOOR PLANS
& AREA DETAIL
TOWER G (S/COMMERCIAL)

SCALE
DATE
DEALT
JOB NO.

DEEPAK MEHTA & ASSOCIATES
ARCHITECTS, PLANNERS, VALUERS, LANDSCAPE & INTERIORS
PLOT NO. 16, ABHISHEK PLAZA, L.S.C., MAYUR VIHAR PH II,
DELHI-91, INDIA PH: 01155272180, 01122770180
E-mail: deepakmehta1962@gmail.com
Website: www.indianarchitect.co.in

For SG Estates Ltd
Director
For SG Estates Ltd
Director

OWNER'S SIGN
ARCHITECT'S SIGN
For SG Estates Ltd
H-53, 1st Floor, Opp. Vijaya Bank
Commercial Area, Sector-63
Noida-201301 U.P.
ENGINEER'S SIGN