


AREA STATEMENT FOR L.I.G							
AREA STATEMENT OF SINGLE UNIT							
S.No.	Discription	Type	Number	Dimension		Calculation	Area
				Length	Breadth		Unit
Unit Area							
1	B1	Rectangle	1	4.252	2.530	Length X breadth	10.758 SQM.
2	B2	Rectangle	1	5.330	4.745	Length X breadth	25.291 SQM.
Builtup Area of Unit =							36.048 SQM.
Corridor Area							
3	B3	Rectangle	1	5.330	0.750	Length X breadth	3.998 SQM.
Total Area of Unit with Corridor =							40.046 SQM.

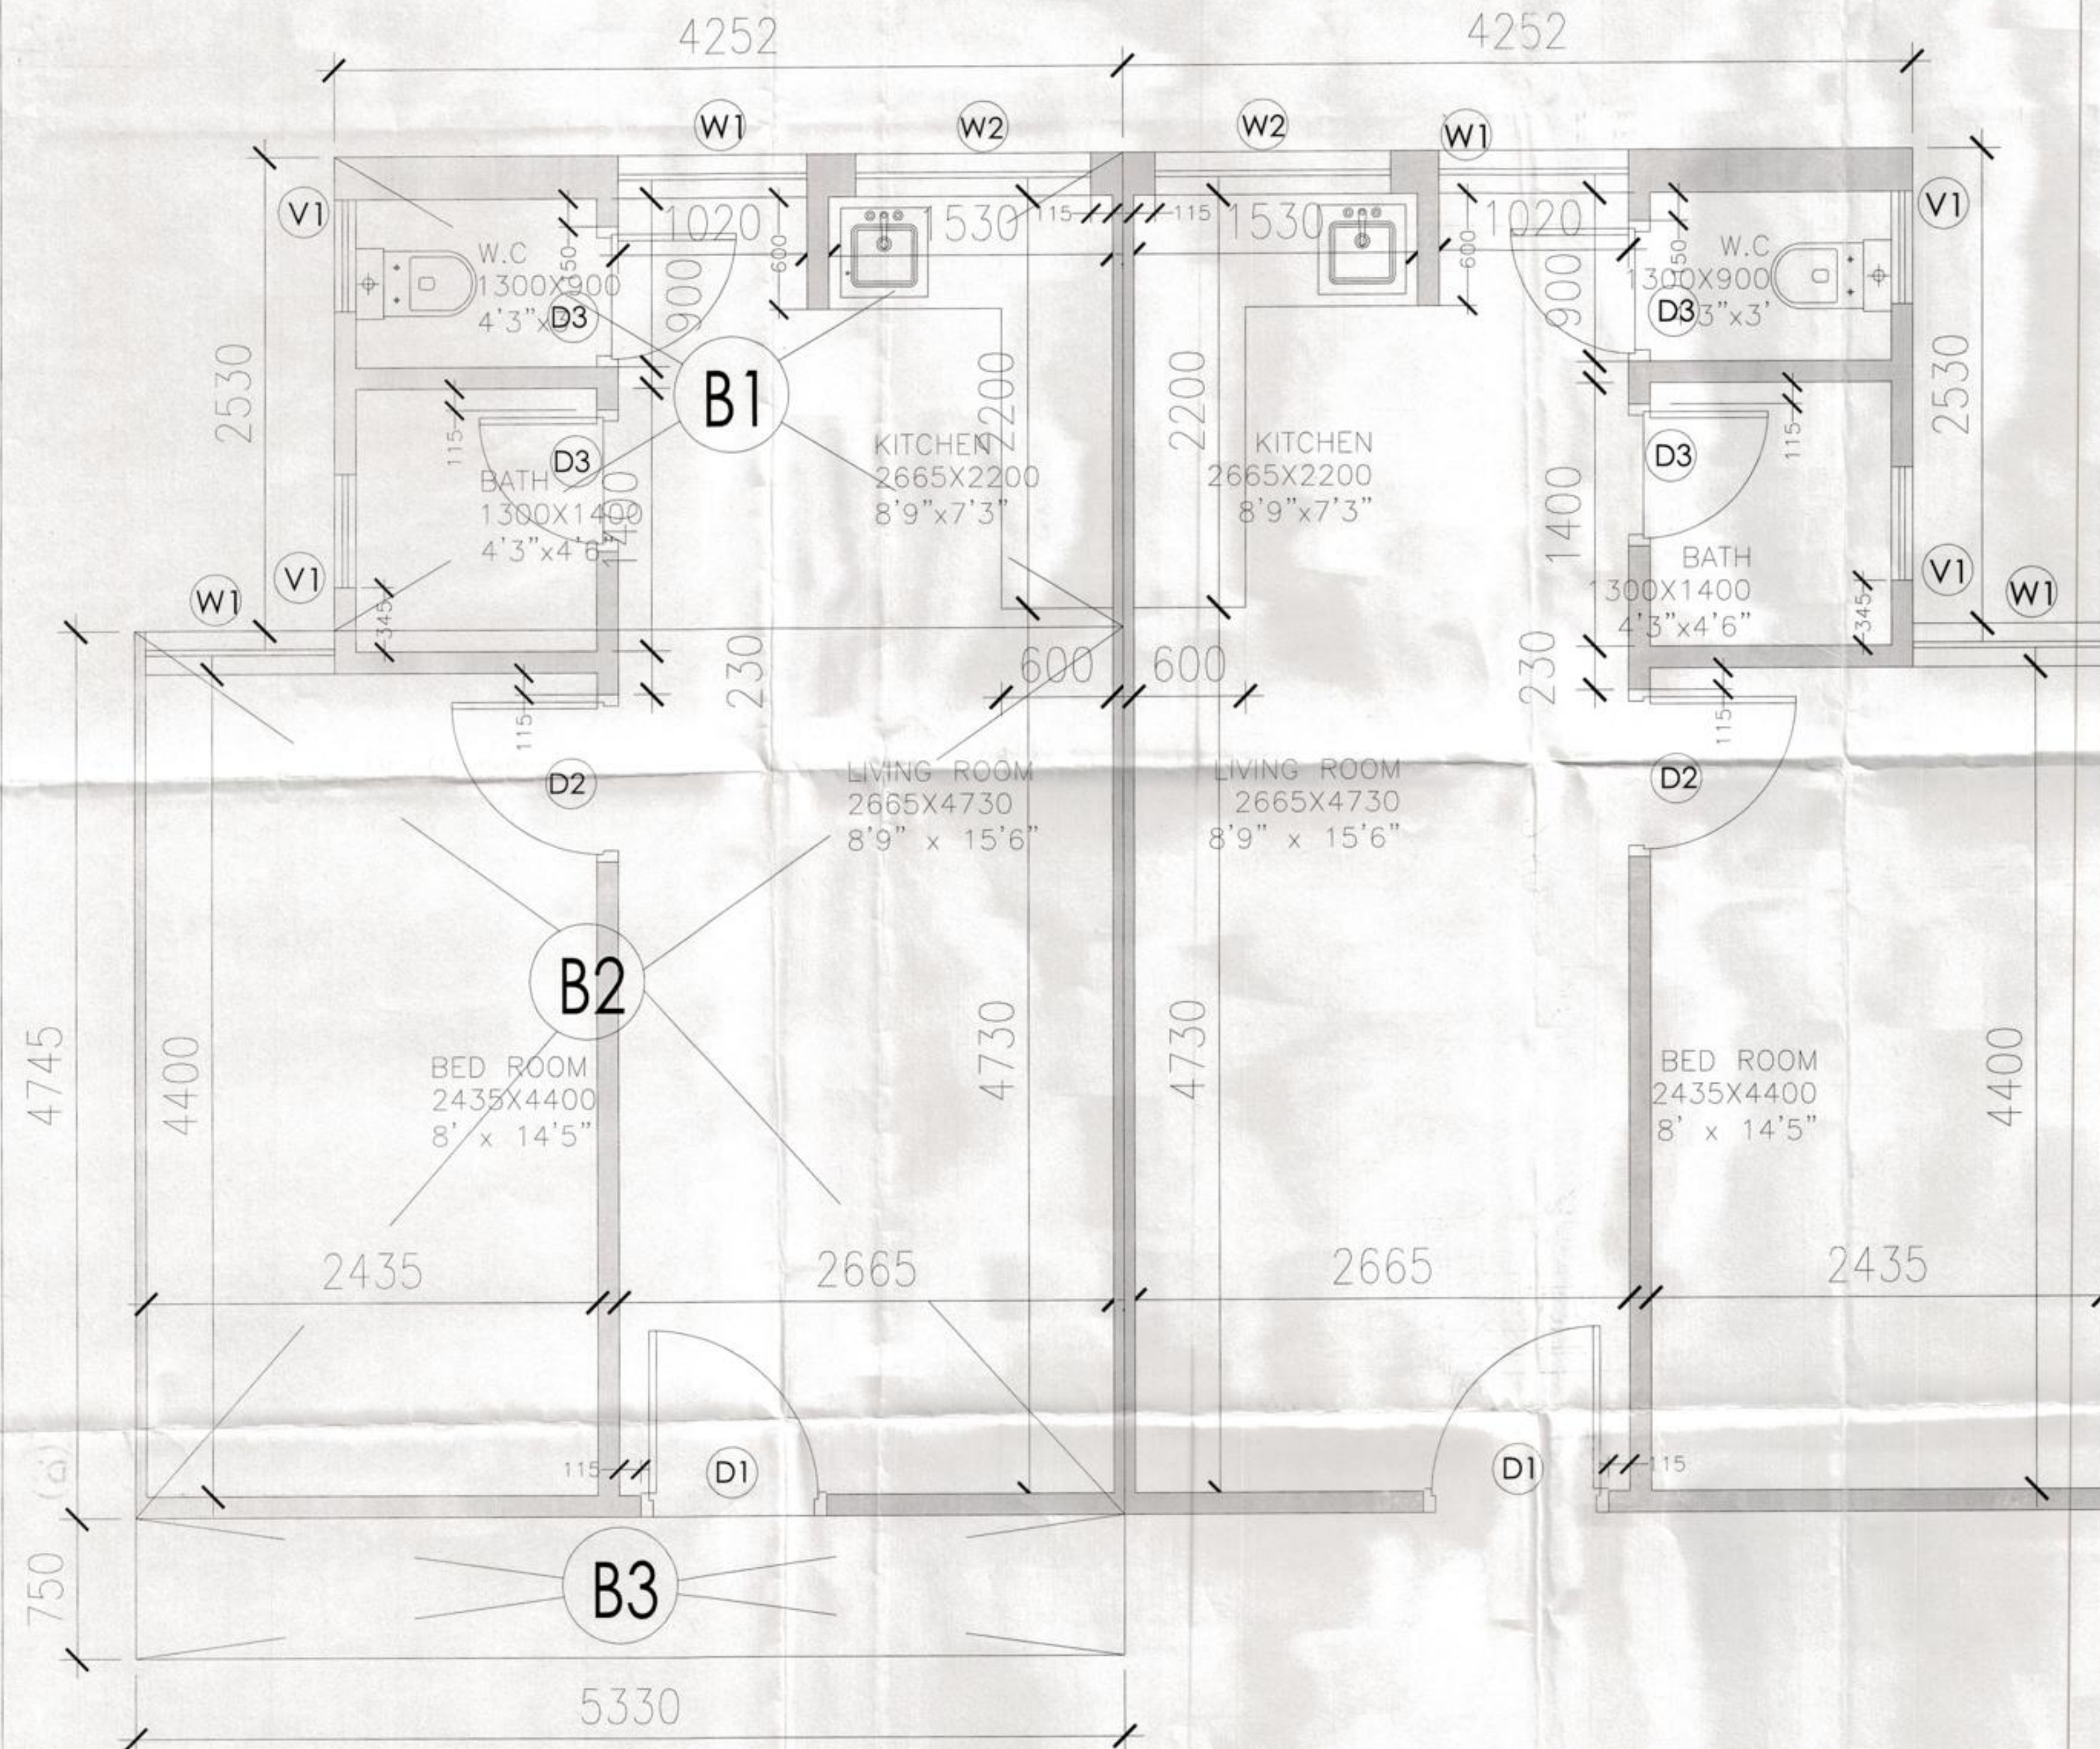

1 UNITS PLAN

AREA STATEMENT FOR L.I.G							
AREA STATEMENT OF (LMR & Mummy)							
S.no.	Description	Type	Number	Dimension		Calculation	Area
				Length	Breadth		Unit
1	A1	Rectangle	2	3.510	6.115	Length X breadth	42.93
2	A2	Rectangle	2	3.720	3.435	Length X breadth	25.56
3	A3	Rectangle	2	0.230	0.768	Length X breadth	0.35
4	A4	Rectangle	1	3.140	5.100	Length X breadth	16.01
Total Area =							84.85 SQM.


2

MUMTY&LIFT MACHINE RM.
AREA DIAGRAM

SHEET NO.: 4 / 6

DOOR WINDOW SCHEDULE				
S.NO.	ITEM	WIDTH	CILL LEVEL	LINTL LEVE
01	D1	1000	—	2100
02	D2	900	—	2100
03	D4	1200	—	2100
04	W1	1020	850	2100
05	W2	1050	850	2100
06	W3	1385	1050	2100
07	W4	1000	1050	2100
08	V1	600	1500	2100

KEY PLAN

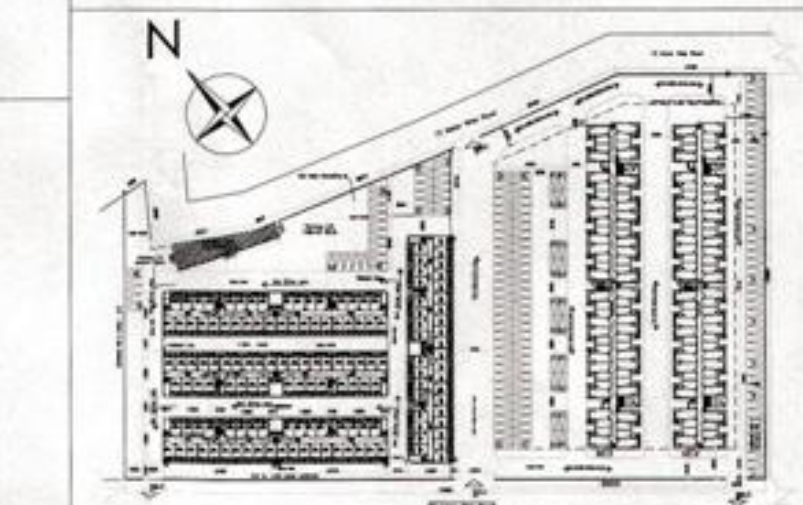

PROJECT TITLE

PROPOSED EWS & LIG HOUSING AT
SECTOR-5, IN WAVE HI TECH CITY, NH 24,
GHAZIABAD (U.P.)

OWNER

UPPAL CHADHA HI TECH DEVELOPERS PVT.
LTD., A-25, GROUND FLOOR, MOHAN
COOPERATIVE ESTATE, MATHURA ROAD,
NEW DELHI - 110044

STRUCTURAL CONSULTANTS:

CIVITECH CONSULTANTS PVT LTD
A-45, SECTOR-04, NOIDA-201301 (U.P.)
PHONE NO: (0120) 2544084
E-mail - Projects@civitech.in

DRAWING TITLE:-

UNITS PLAN

A-04

(LIG BUILDING)

DRG NO.

SCALE N.T.S.

DATE 25/11/2013

DEALT O.P. YADAV

ARCHITECTS:-

JAISSWAL & ASSOCIATES,
33, Community Center, New Friends
Colony, New Delhi-110017
Phone: 011-41582828
e-mail: jaiswalasso@airtelmail.com

ASSOCIATE ARCHITECT:-

ANIL AGARWAL ARCHITECTS P. LTD.
A-244 KAUSHAMBI GHAZIABAD (U.P.)
Ph: 0121 2544084, 2544085
e-mail: anil_agarwal@yahoo.co.in

ARCHITECT'S SIGN


OWNER'S SIGN

PLUMBING LEGEND	
—	DOWN CORER FIRE PUMP
—	100 W/S WIDENED PIPE
—	100 W/S DRAIN PIPE
—	FIRE HOSE CABINET
—	HEAT DETECTOR
—	HOOTER
—	MANUAL CALL POINT
—	CONTROL MODULE
—	MONITOR MODULE
—	FUNCTION BOX
—	TELEPHONE FIRE JACK

DOOR WINDOW SCHEDULE

S.NO.	ITEM	WIDTH	CILL LEVEL	LINTL LEVEL
01	D1	1000	--	2100
02	D2	900	--	2100
03	D4	1200	--	2100
04	W1	1020	850	2100
05	W2	1050	850	2100
06	W3	1385	1050	2100
07	W4	1000	1050	2100
08	V1	600	1500	2100

KEY PLAN

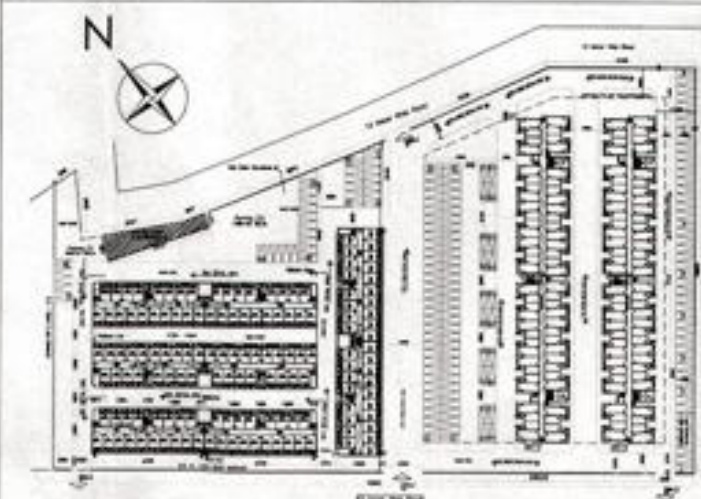

PROJECT TITLE

PROPOSED EWS & LIG HOUSING AT
SECTOR-5, IN WAVE HI TECH CITY, NH 24,
GHAZIABAD (U.P.)

OWNER

UPPAL CHADHA HI TECH DEVELOPERS PVT.
LTD., A-25, GROUND FLOOR, MOHAN
COOPERATIVE ESTATE, MATHURA ROAD,
NEW DELHI - 110044

STRUCTURAL CONSULTANTS:

CIVTECH CONSULTANTS PVT LTD
A-45, SECTOR-04, NOIDA-201301 (U.P.)
PHONE NO: (0120) 2544084
E-mail - Projects@civtech.in

DRAWING TITLE:-

ELEVATIONS
(LIG BUILDING)

A-05

DRG NO.

SCALE N.T.S.

DATE 25/11/2013

DEALT O.P. YADAV

ARCHITECTS:-

JAIWAL & ASSOCIATES,
33, Community Center, New Friends
Colony, New Delhi-110017
Phone: 011-41582828
e-mail: jaiswalasso@airtelmail.com

ASSOCIATE ARCHITECT:-



ARCHITECTS, ENGINEERS, LANDSCAPE & INTERIOR DESIGNERS

ANUJ AGARWAL ARCHITECTS P. LTD.

A-244 KAUSHAMBI GHAZIABAD (U.P.)

PH: 901 125 864144 - 864142

E-mail: anuj_agarwal@anujarchitects.com

Architect

Anuj Agarwal

CA/96/19503

A-244, Kaushambi Ghaziabad


ARCHITECT'S SIGN




OWNER'S SIGN

Handwritten signatures and stamps, including a circular stamp of the owner and a rectangular stamp of the architect.

1 ELEVATION-1

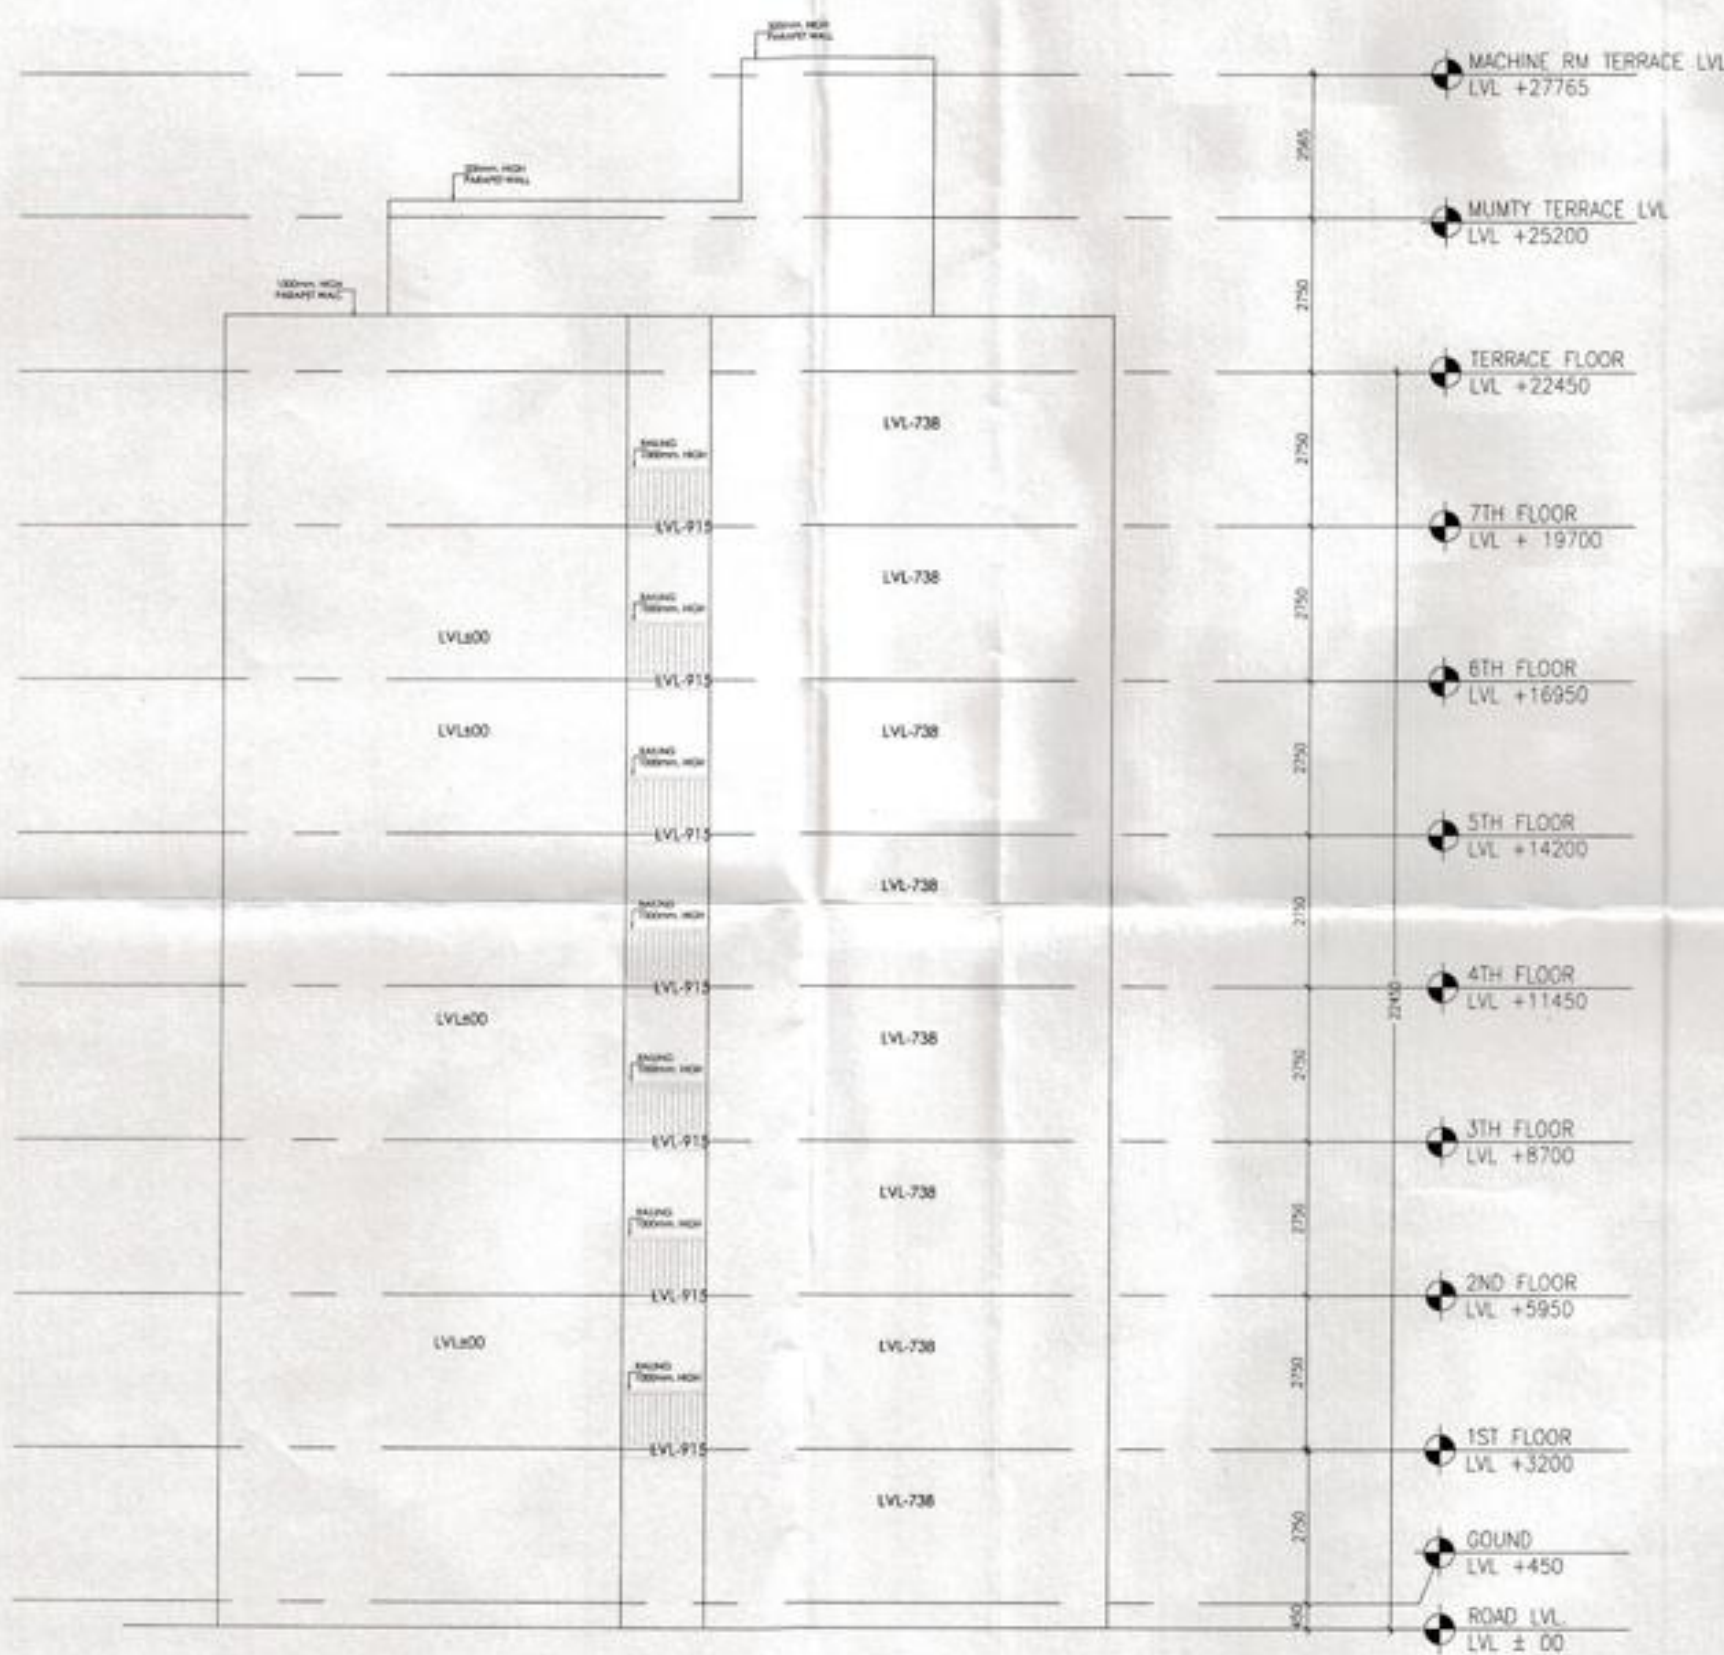

3 KEY PLAN

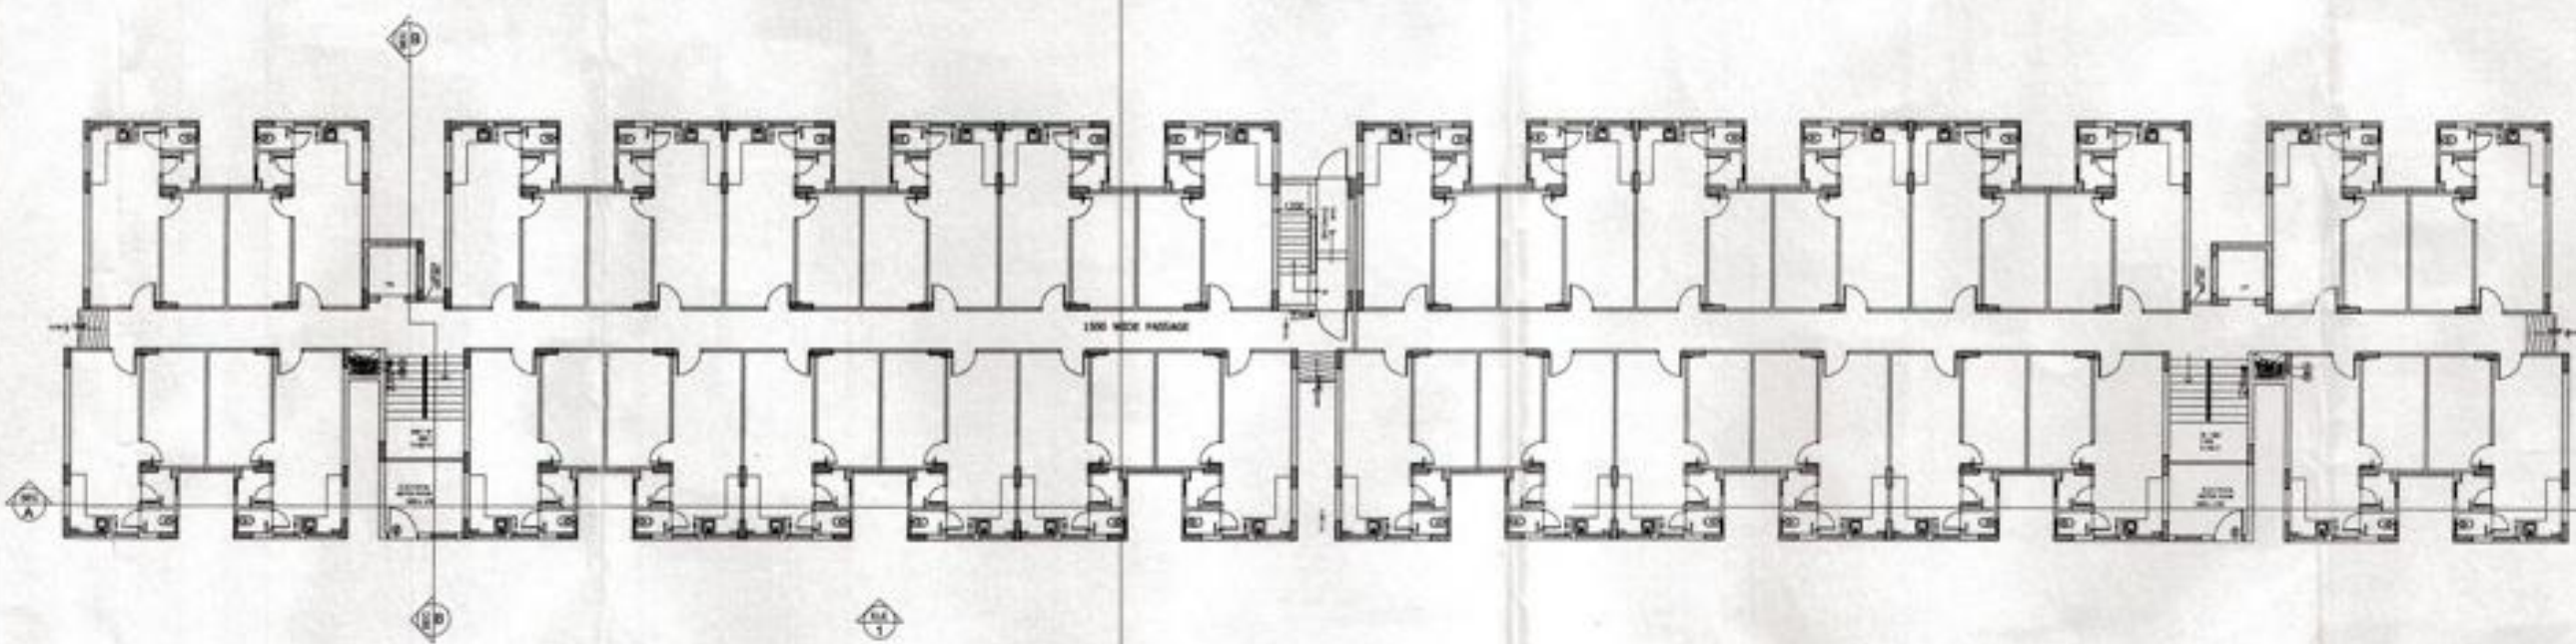

2 ELEVATION-2