


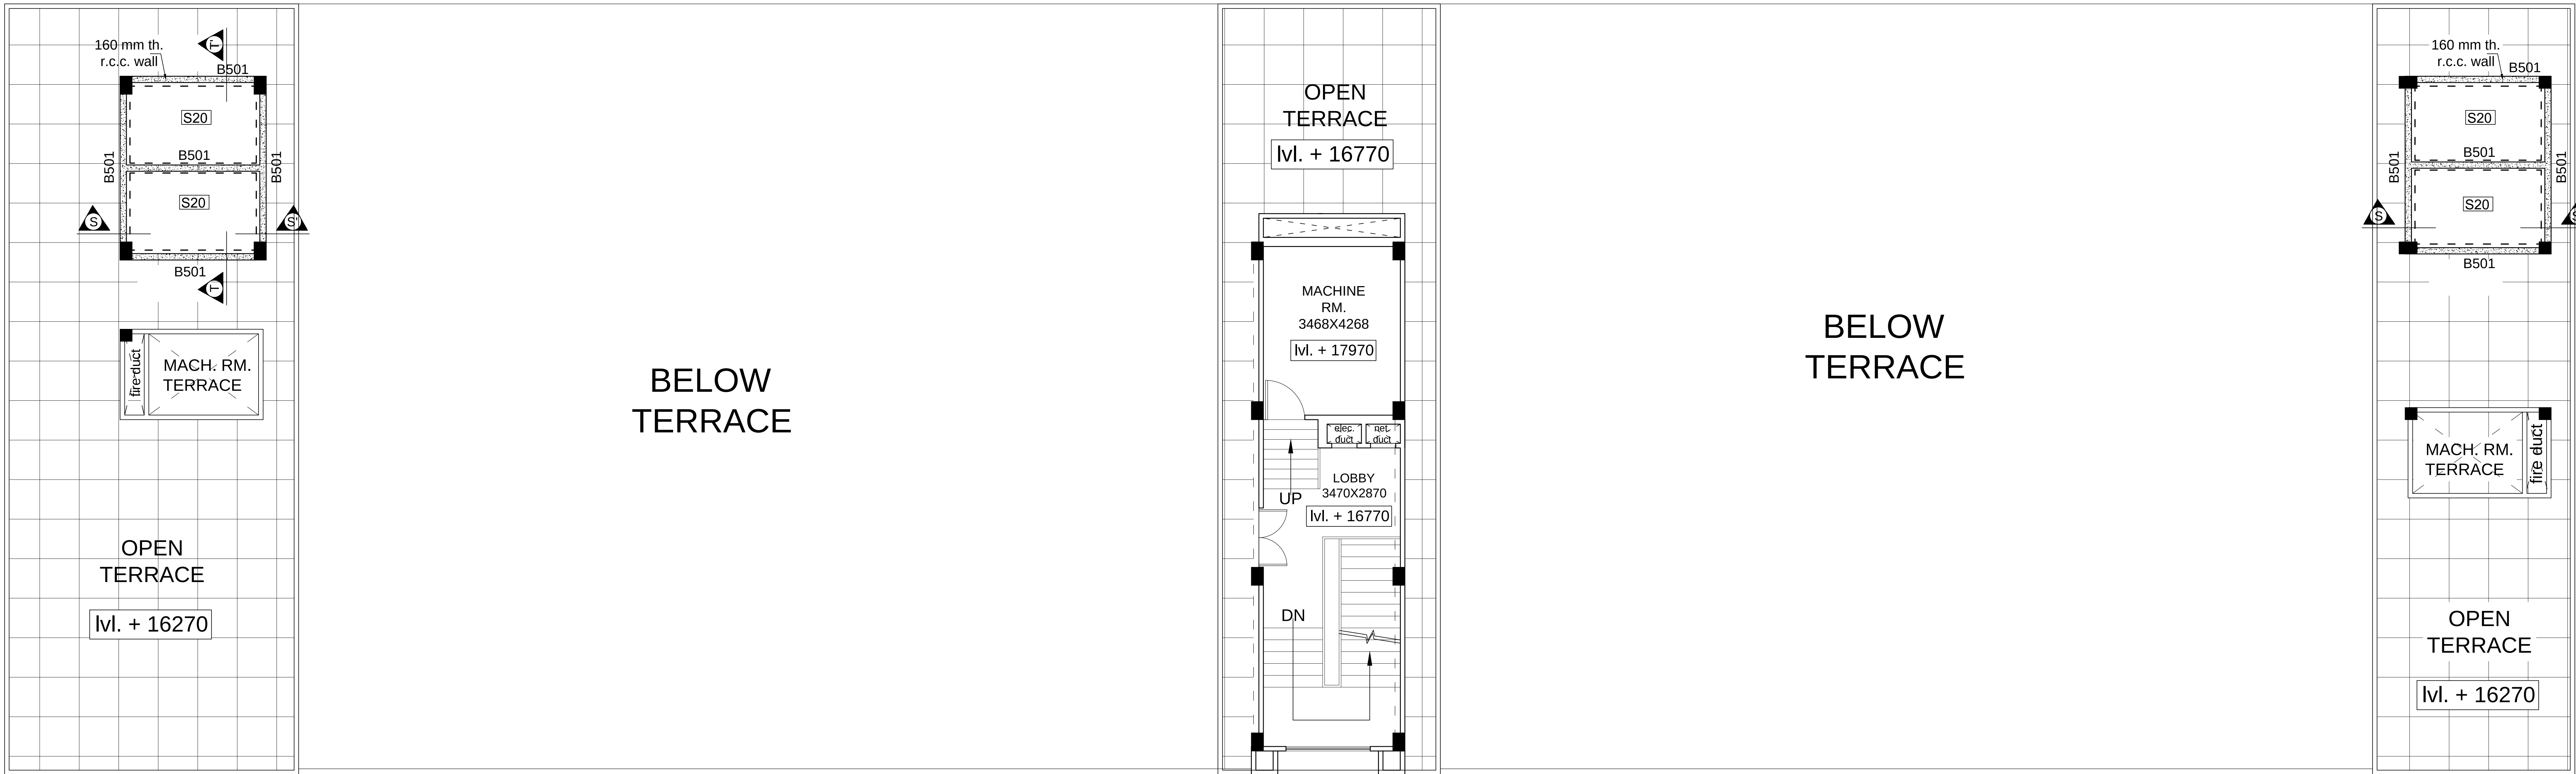

WATER / FIRE TANK PLAN

PROJECT:-

PROP. COMMERCIAL BUILDING PLAN FOR
R. D. INFO. SOLUTIONS PRIVATE LIMITED
(Director - Mrs. SUDHA ADARSH)
AT PLOT NO.- CP - 4/1 RATAN KHAND
SHARDA NAGAR SCHEME LUCKNOW,
DISTT. - LUCKNOW.

DRG.TITLE:-

WATER / FIRE TANK PLAN
BEAM & SLAB DETAIL

DRG.NO:-

DATE:-

01/09/16


NORTH:-

DRAWN BY:-

RENU GAUTAM

ARCHITECT:-

C A D CENTER FOR ARCHITECTURE DESIGN
Architects ,Engineers &
Interior Designers
100-B,SAHARA BAZAR
VIBHUTI KHAND GOMTI NAGAR,
LUCKNOW.
MOBB.-09415027510

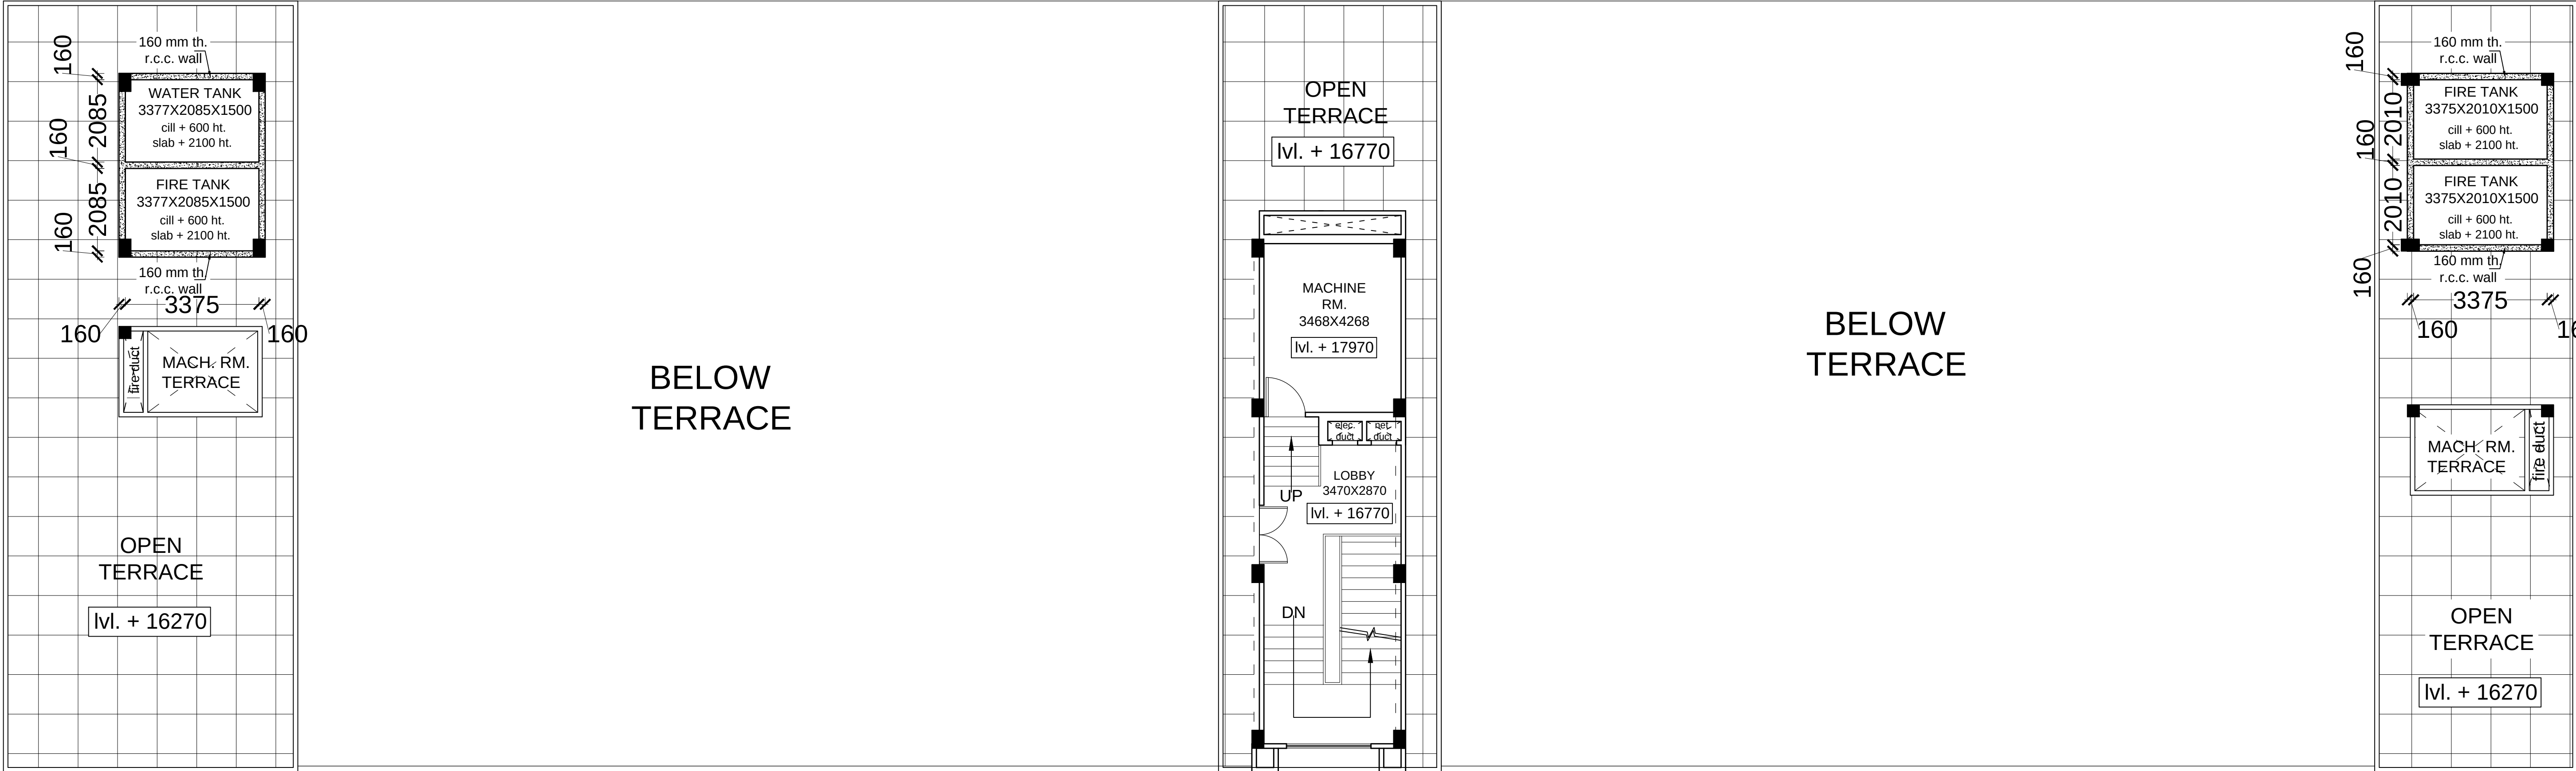

WATER / FIRE TANK PLAN

PROJECT:-
PROP. COMMERCIAL BUILDING PLAN FOR
R. D. INFO. SOLUTIONS PRIVATE LIMITED
(Director - Mrs. SUDHA ADARSH)
AT PLOT NO.- CP - 4/1 RATAN KHAND
SHARDA NAGAR SCHEME LUCKNOW,
DISTT. - LUCKNOW.

DRG.TITLE:-

WATER / FIRE TANK PLAN

DRG.NO:-

DATE:-

01/09/16


NORTH:-

DRAWN BY:-



RENU GAUTAM

ARCHITECT:-

C A D
CENTER FOR ARCHITECTURE DESIGN
Architects ,Engineers &
Interior Designers
100-B,SAHARA BAZAR
VIBHUTI KHAND GOMTI NAGAR,
LUCKNOW.
MOBB.-:09415027510

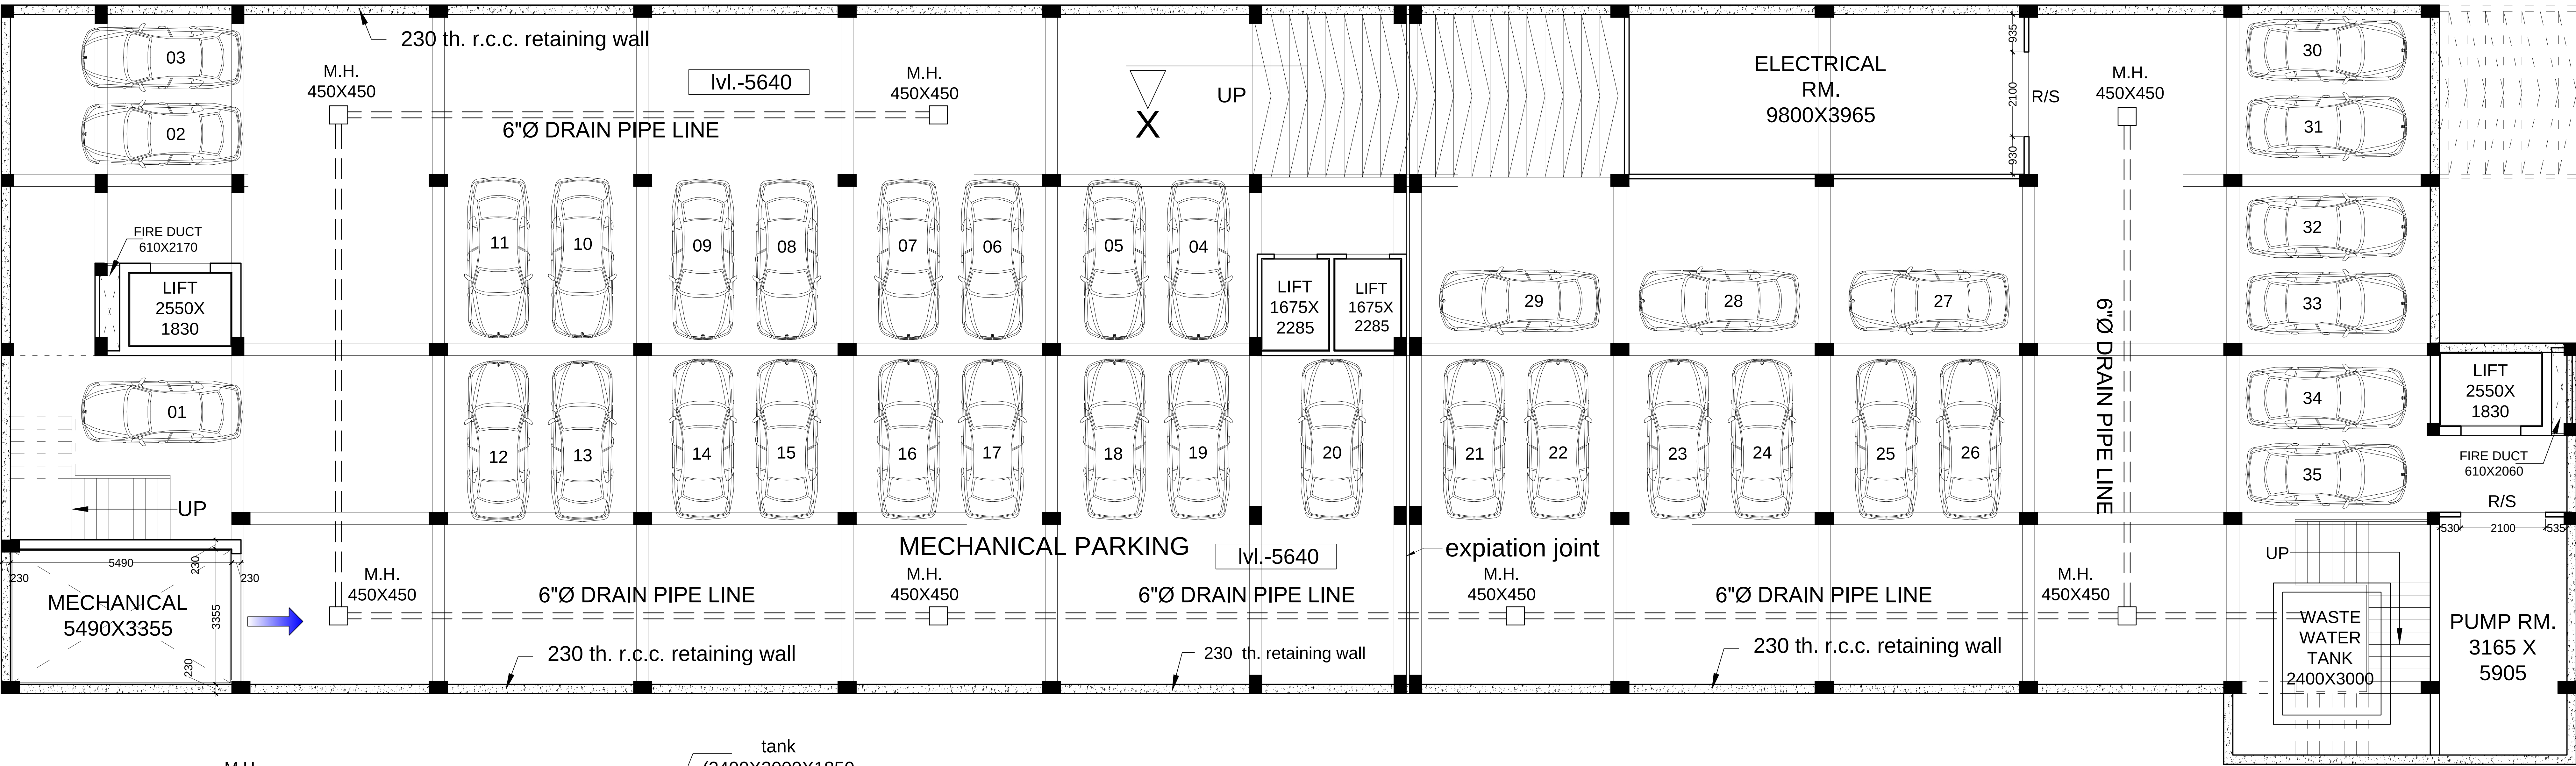

BASEMENT FLOOR PLAN

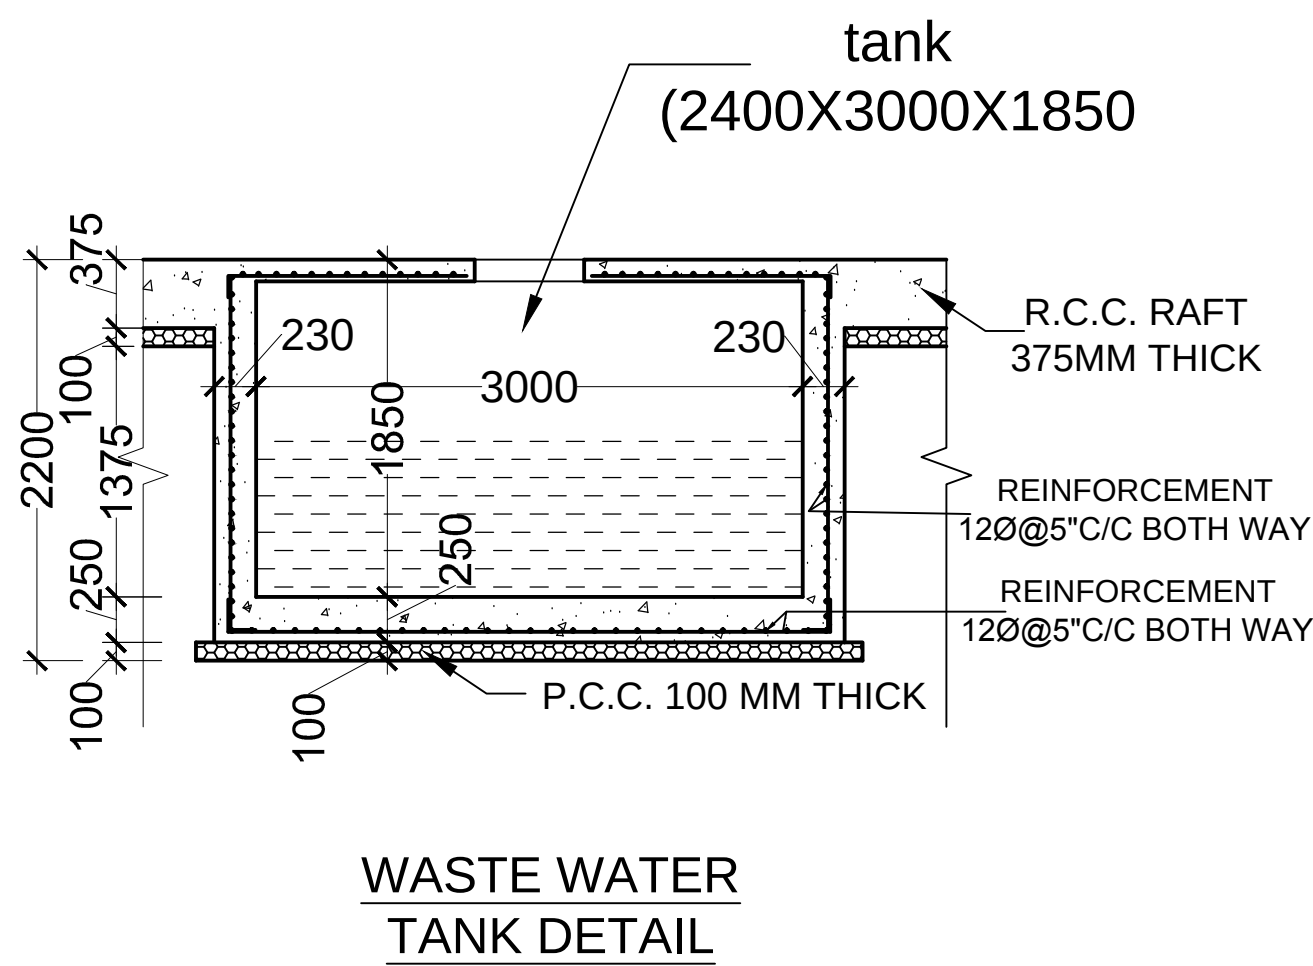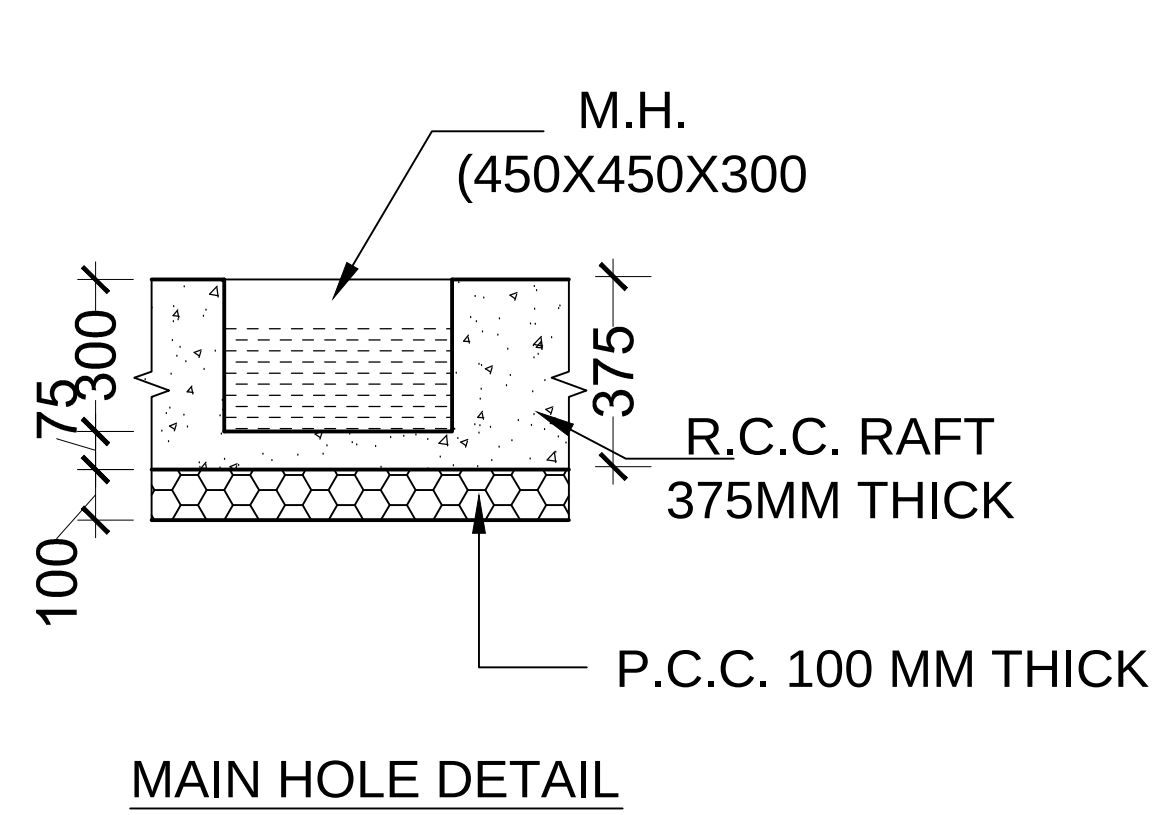

PROJECT:-

PROP. COMMERCIAL BUILDING PLAN FOR
R. D. INFO. SOLUTIONS PRIVATE LIMITED
(Director - Mrs. SUDHA ADARSH)
AT PLOT NO.- CP - 4/1 RATAN KHAND
SHARDA NAGAR SCHEME LUCKNOW,
DISTT. - LUCKNOW.

DRG.TITLE:-

BASEMENT DRAIN SYSTEM

DRG.NO:-

DATE:-

03/07/16


NORTH:-

DRAWN BY:-

RENU GAUTAM

ARCHITECT:-

C A D CENTER FOR ARCHITECTURE DESIGN
Architects ,Engineers &
Interior Designers
100-B,SAHARA BAZAR
VIBHUTI KHAND GOMTI NAGAR,
LUCKNOW.
MOBB:-09415027510

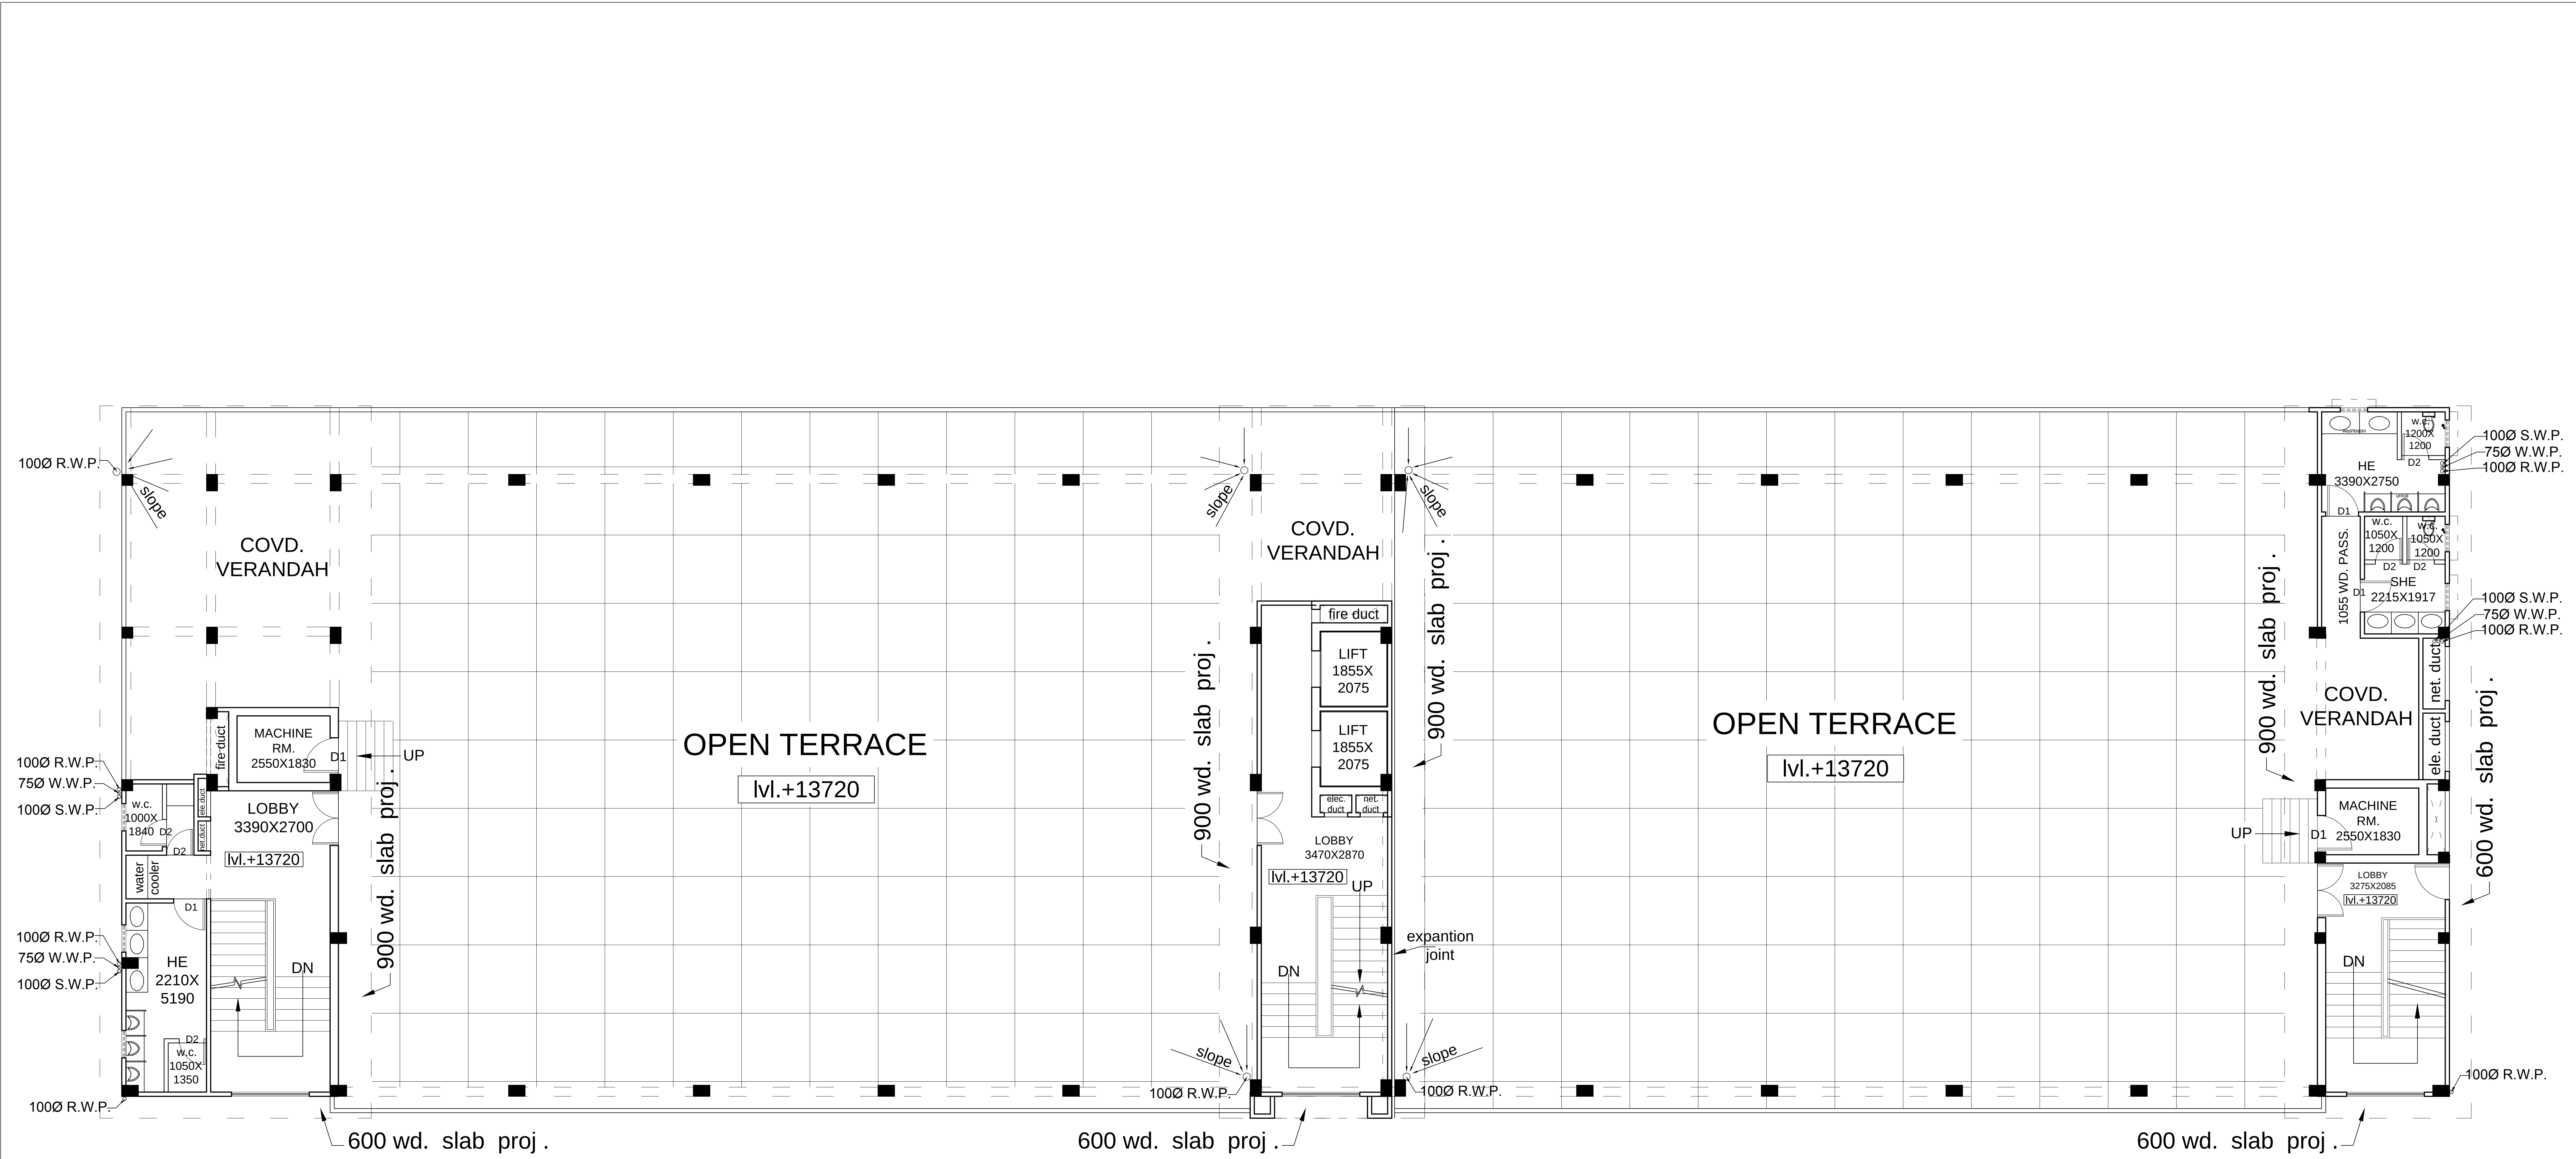

TERRACE FLOOR PLAN

PROJECT:- PROP. COMMERCIAL BUILDING PLAN FOR R. D. INFO. SOLUTIONS PRIVATE LIMITED (Director - Mrs. SUDHA ADARSH) AT PLOT NO.- CP - 4/1 RATAN KHAND SHARDA NAGAR SCHEME LUCKNOW, DISTT. - LUCKNOW.	DRG.TITLE:- SANITARY PLAN				ARCHITECT:- C A D CENTER FOR ARCHITECTURE DESIGN Architects ,Engineers & Interior Designers 100-B,SAHARA BAZAR VIBHUTI KHAND GOMTI NAGAR, LUCKNOW. MOBB.-:09415027510
	DRG.NO:-	DATE:- 01/09/16	NORTH:-	DRAWN BY:- RENU GAUTAM	