

17/27

PRODUCED BY AN AUTODESK EDUCATIONAL PRODUCT


OPENING SCHEDULE OF DOORS & WINDOWS			
S.NO	TYPE	SIZE (mm)	LINTEL
1	DW1	1875 X 2500	0.00 / 900
2	DW2	1840 X 2500	0.00 / 900
3	DW3	1520 X 2500	0.00 / 900
4	DW4	1400 X 2500	0.00 / 900
5	DW5	1300 X 2500	0.00 / 900
6	D	1050 X 2100	0.00
7	D1	900 X 2100	0.00
8	D2	750 X 2100	0.00
9	W1	1400 X 1450	1200
10	W2	1200 X 1450	1200
11	W3	900 X 1350	1200
12	V1	750 X 900	1250
13	V2	600 X 900	1450



राज कुमार शर्मा
सं. 20165182
पं. 19/05/2016
पं. 19/05/2016


राज कुमार शर्मा
सं. 20165182
पं. 19/05/2016
पं. 19/05/2016

राज कुमार शर्मा
सं. 20165182
पं. 19/05/2016
पं. 19/05/2016

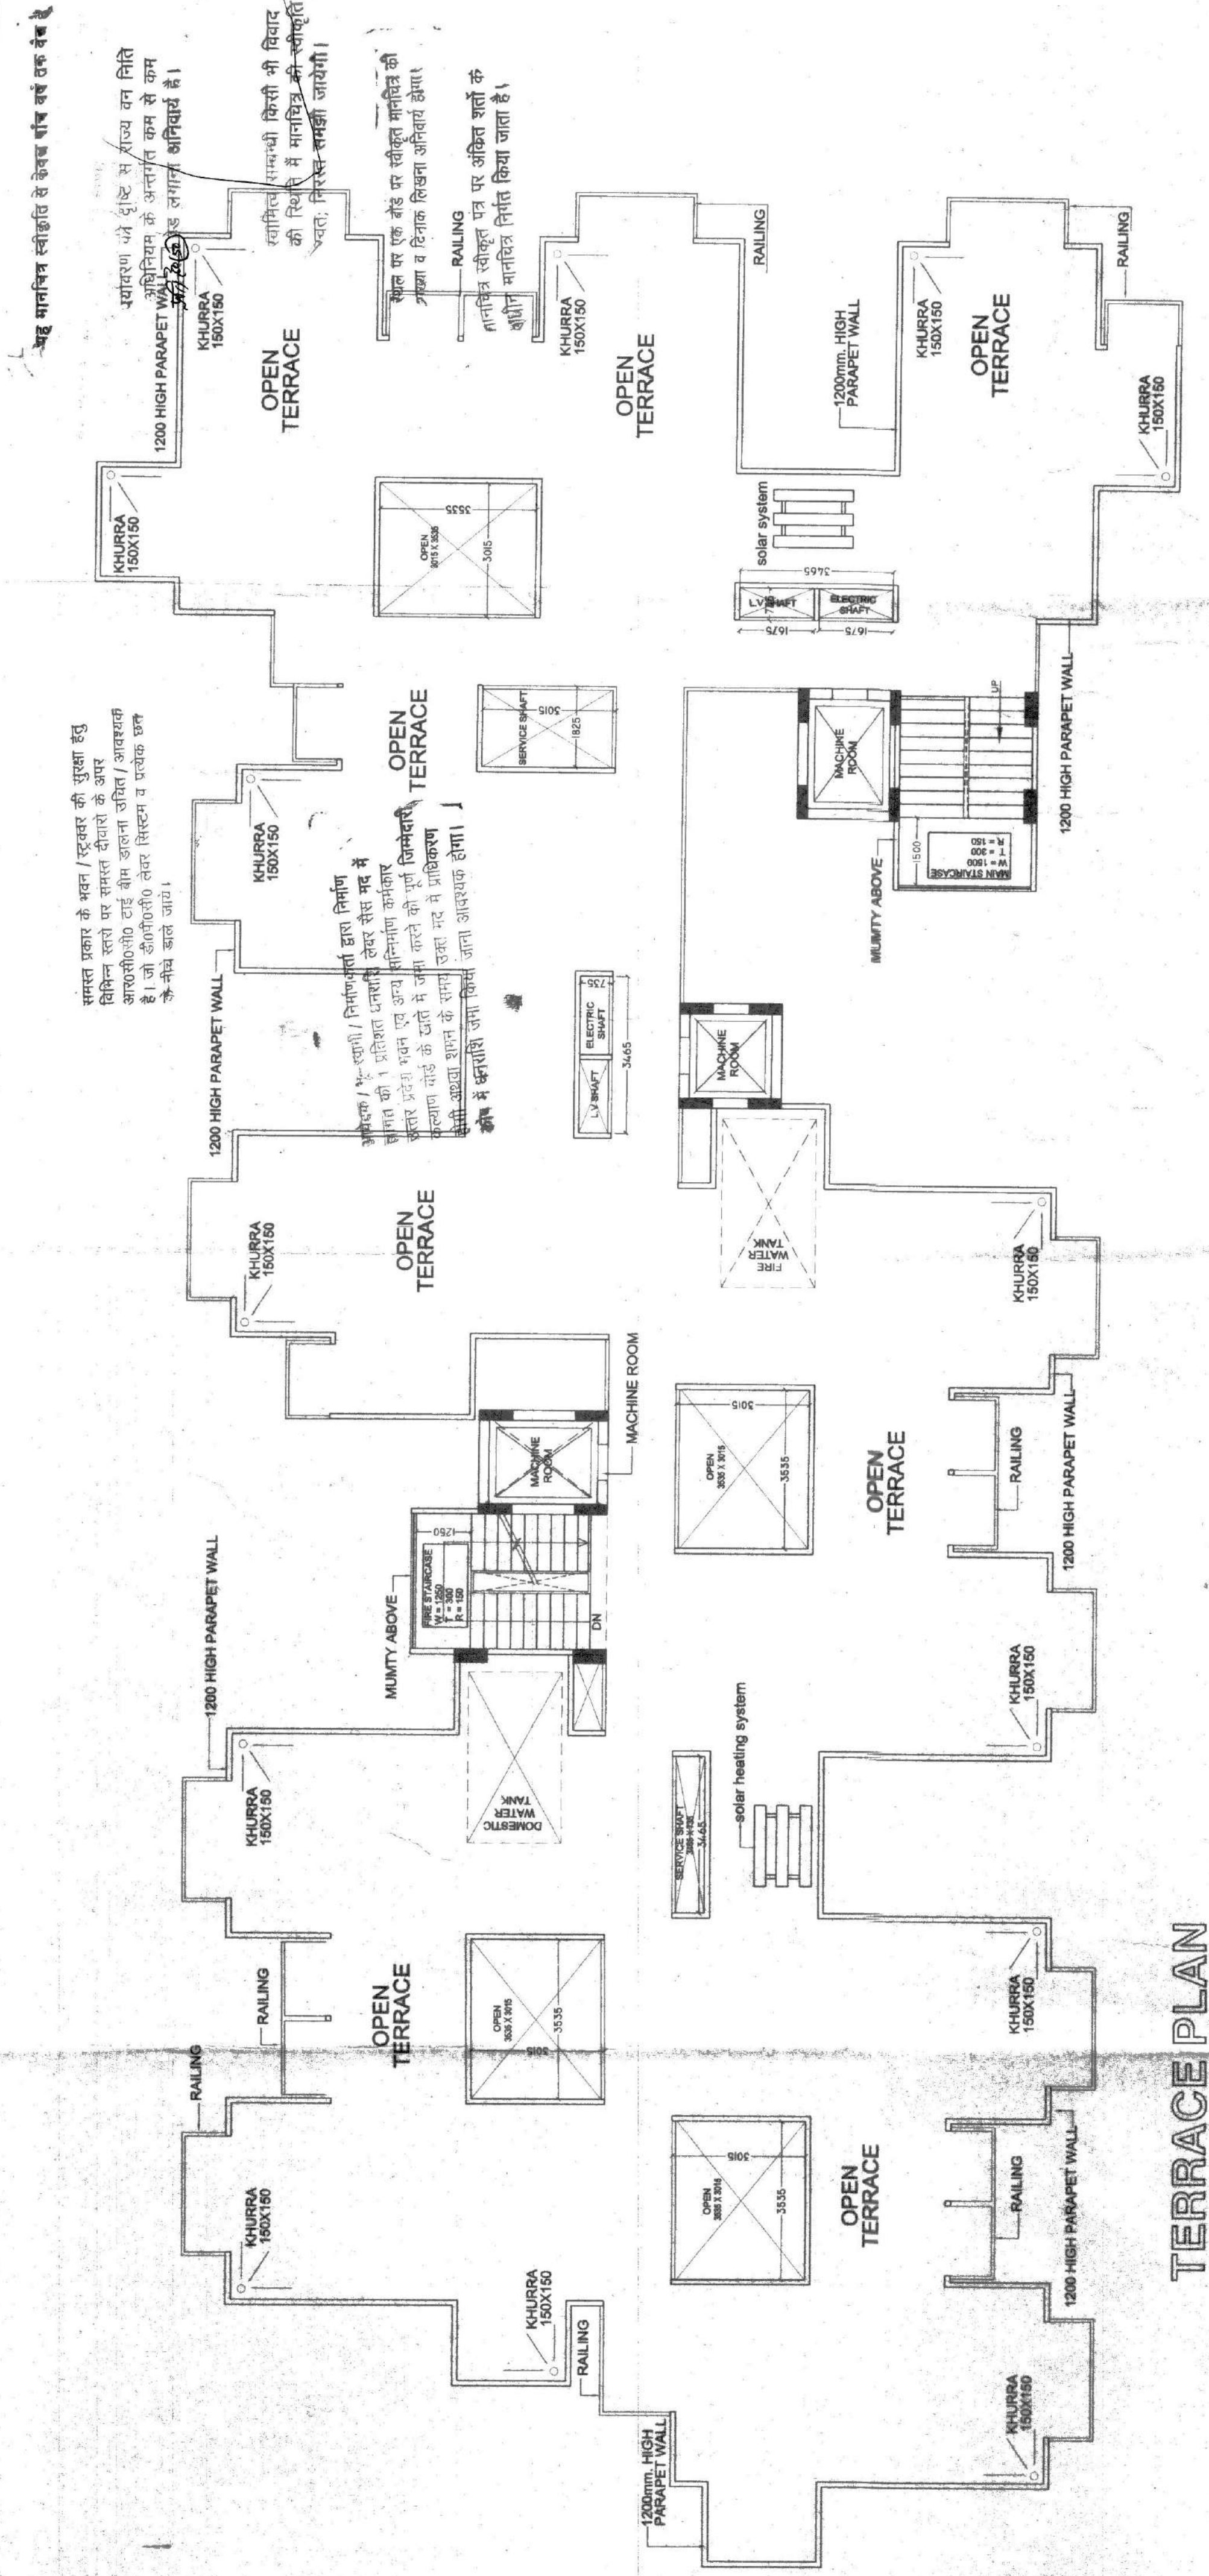

TERRACE PLAN

1 2 3 4 5 6 7 8 9 10 11 12 13 14 15 16 17 18 19 20 21 22 23 24 25 26 27 28 29

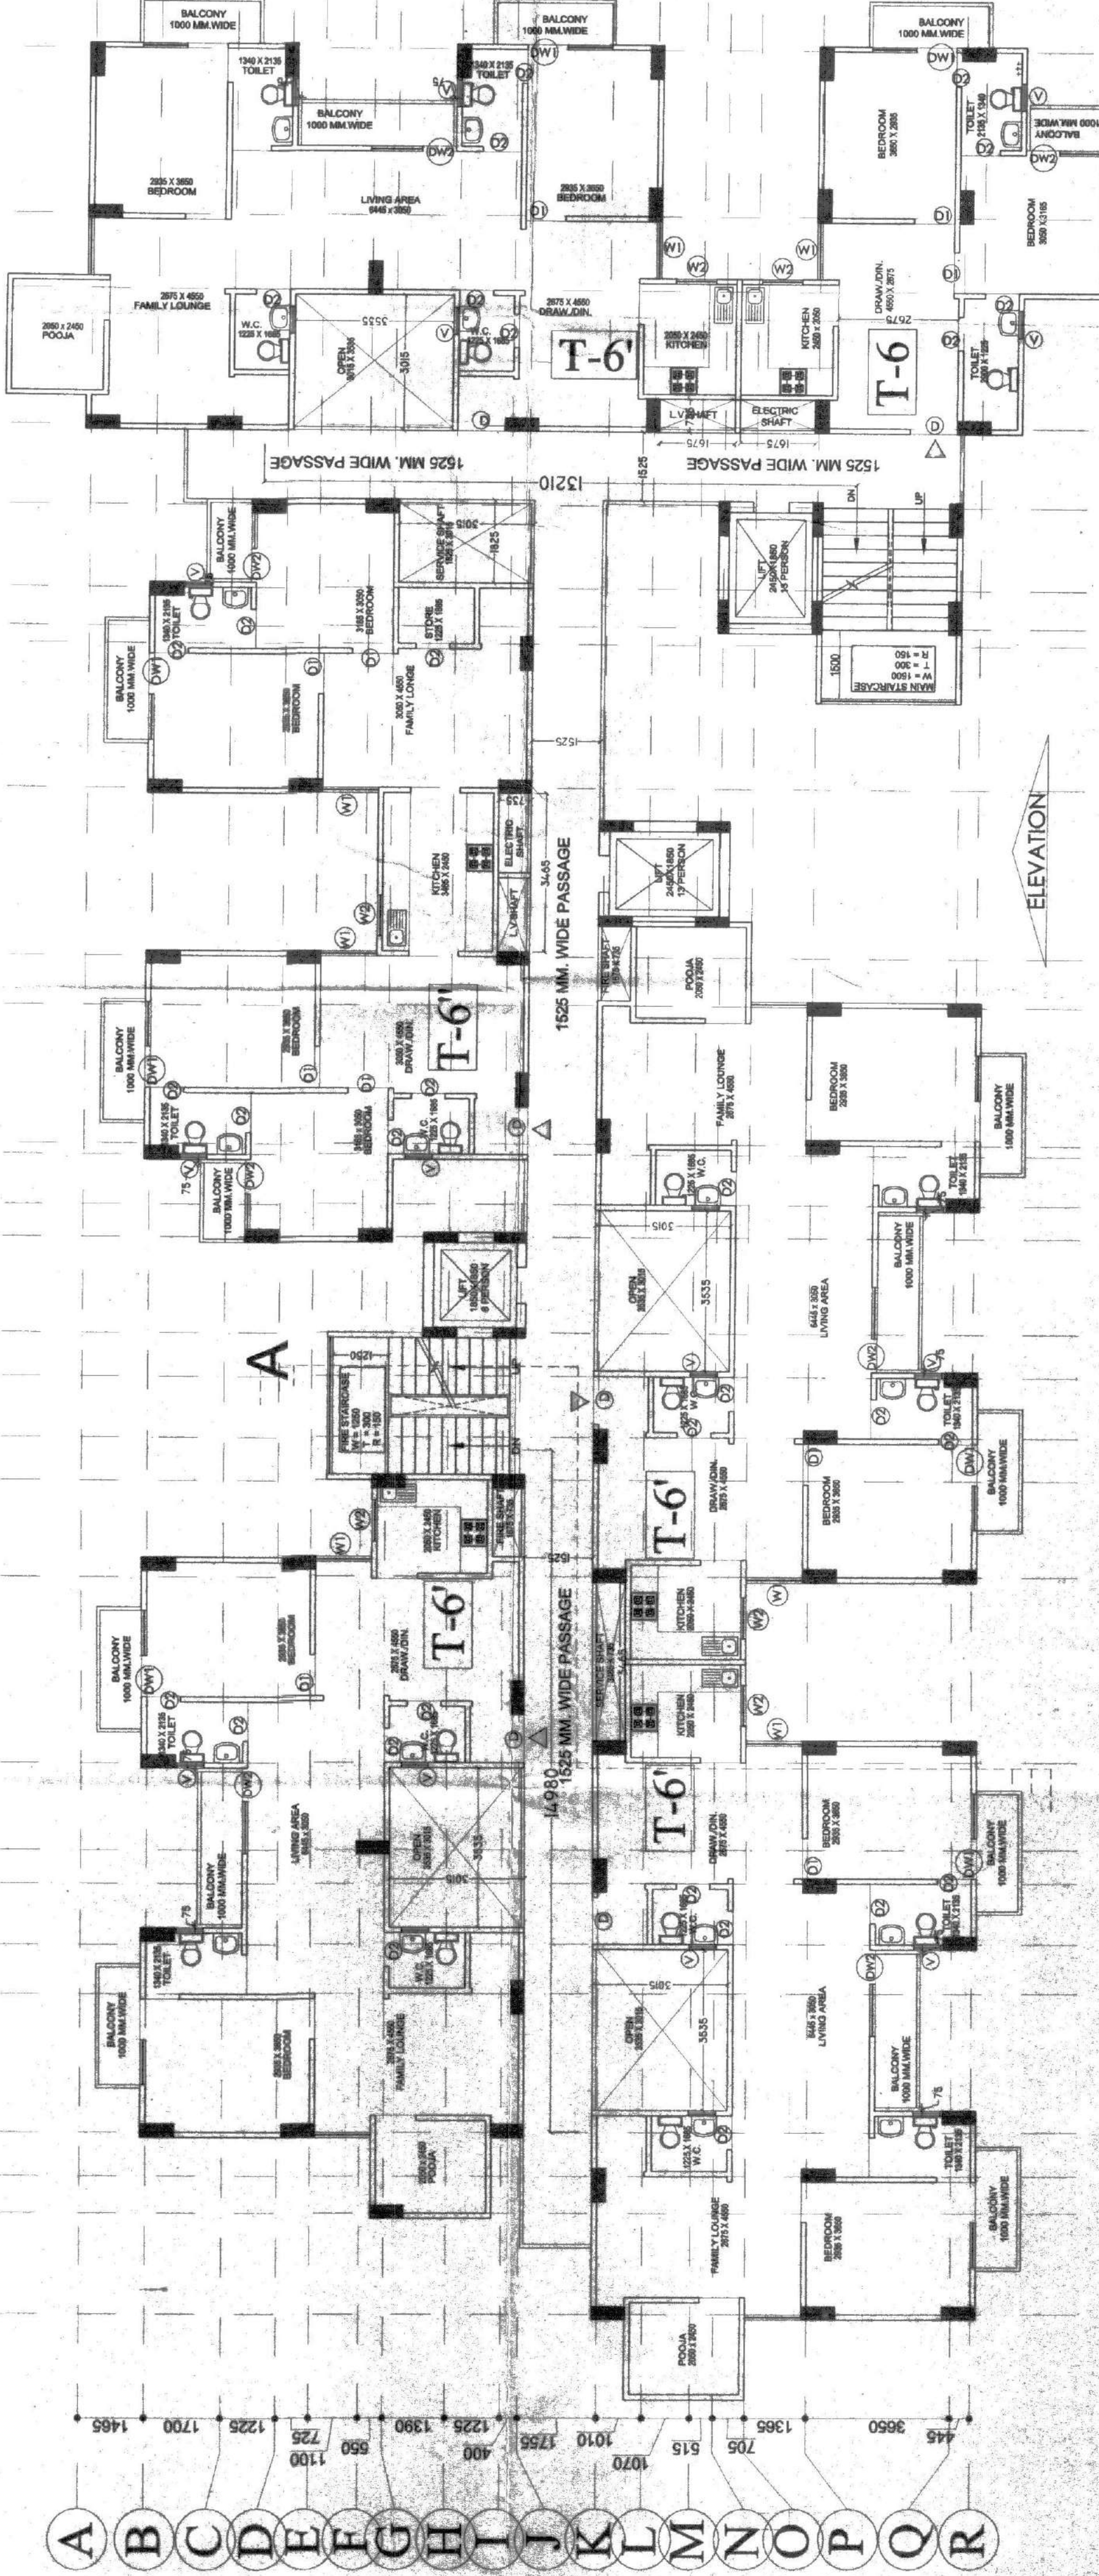

13TH. FLOOR PLAN

PROJECT:
REVISED SUBMISSION DRAWING FOR THE
PROPOSED GROUP HOUSING PROJECT
"S.C.C. SAPPHIRE" AT KH. NO.-1010m.1011 & 1012
AT VILLAGE MOONNAGAR GHAGHADA (U.P.)

OWNER:
MR. S. C. BUILDER (P.) LTD.
DIRECTOR - MR. VIPUL GIRI

OWNER SIGN:
RAJ KUMAR SHARMA
Architect
Regd. No. CA20165182

ARCHITECT SIGN:
ER. SADANAND OJHA
Structural Consultant
Regd. No. CE20165182

AA
ER. SADANAND OJHA
Structural Consultant
Regd. No. CE20165182
Office: 201/202, Sector-10, Gurgaon, Haryana-122009
Phone: 98100-110085

SCALE: 1/4" = 1'-0"
DATE: 15/05/2016
SD-17

PRODUCED BY AN AUTODESK EDUCATIONAL PRODUCT