


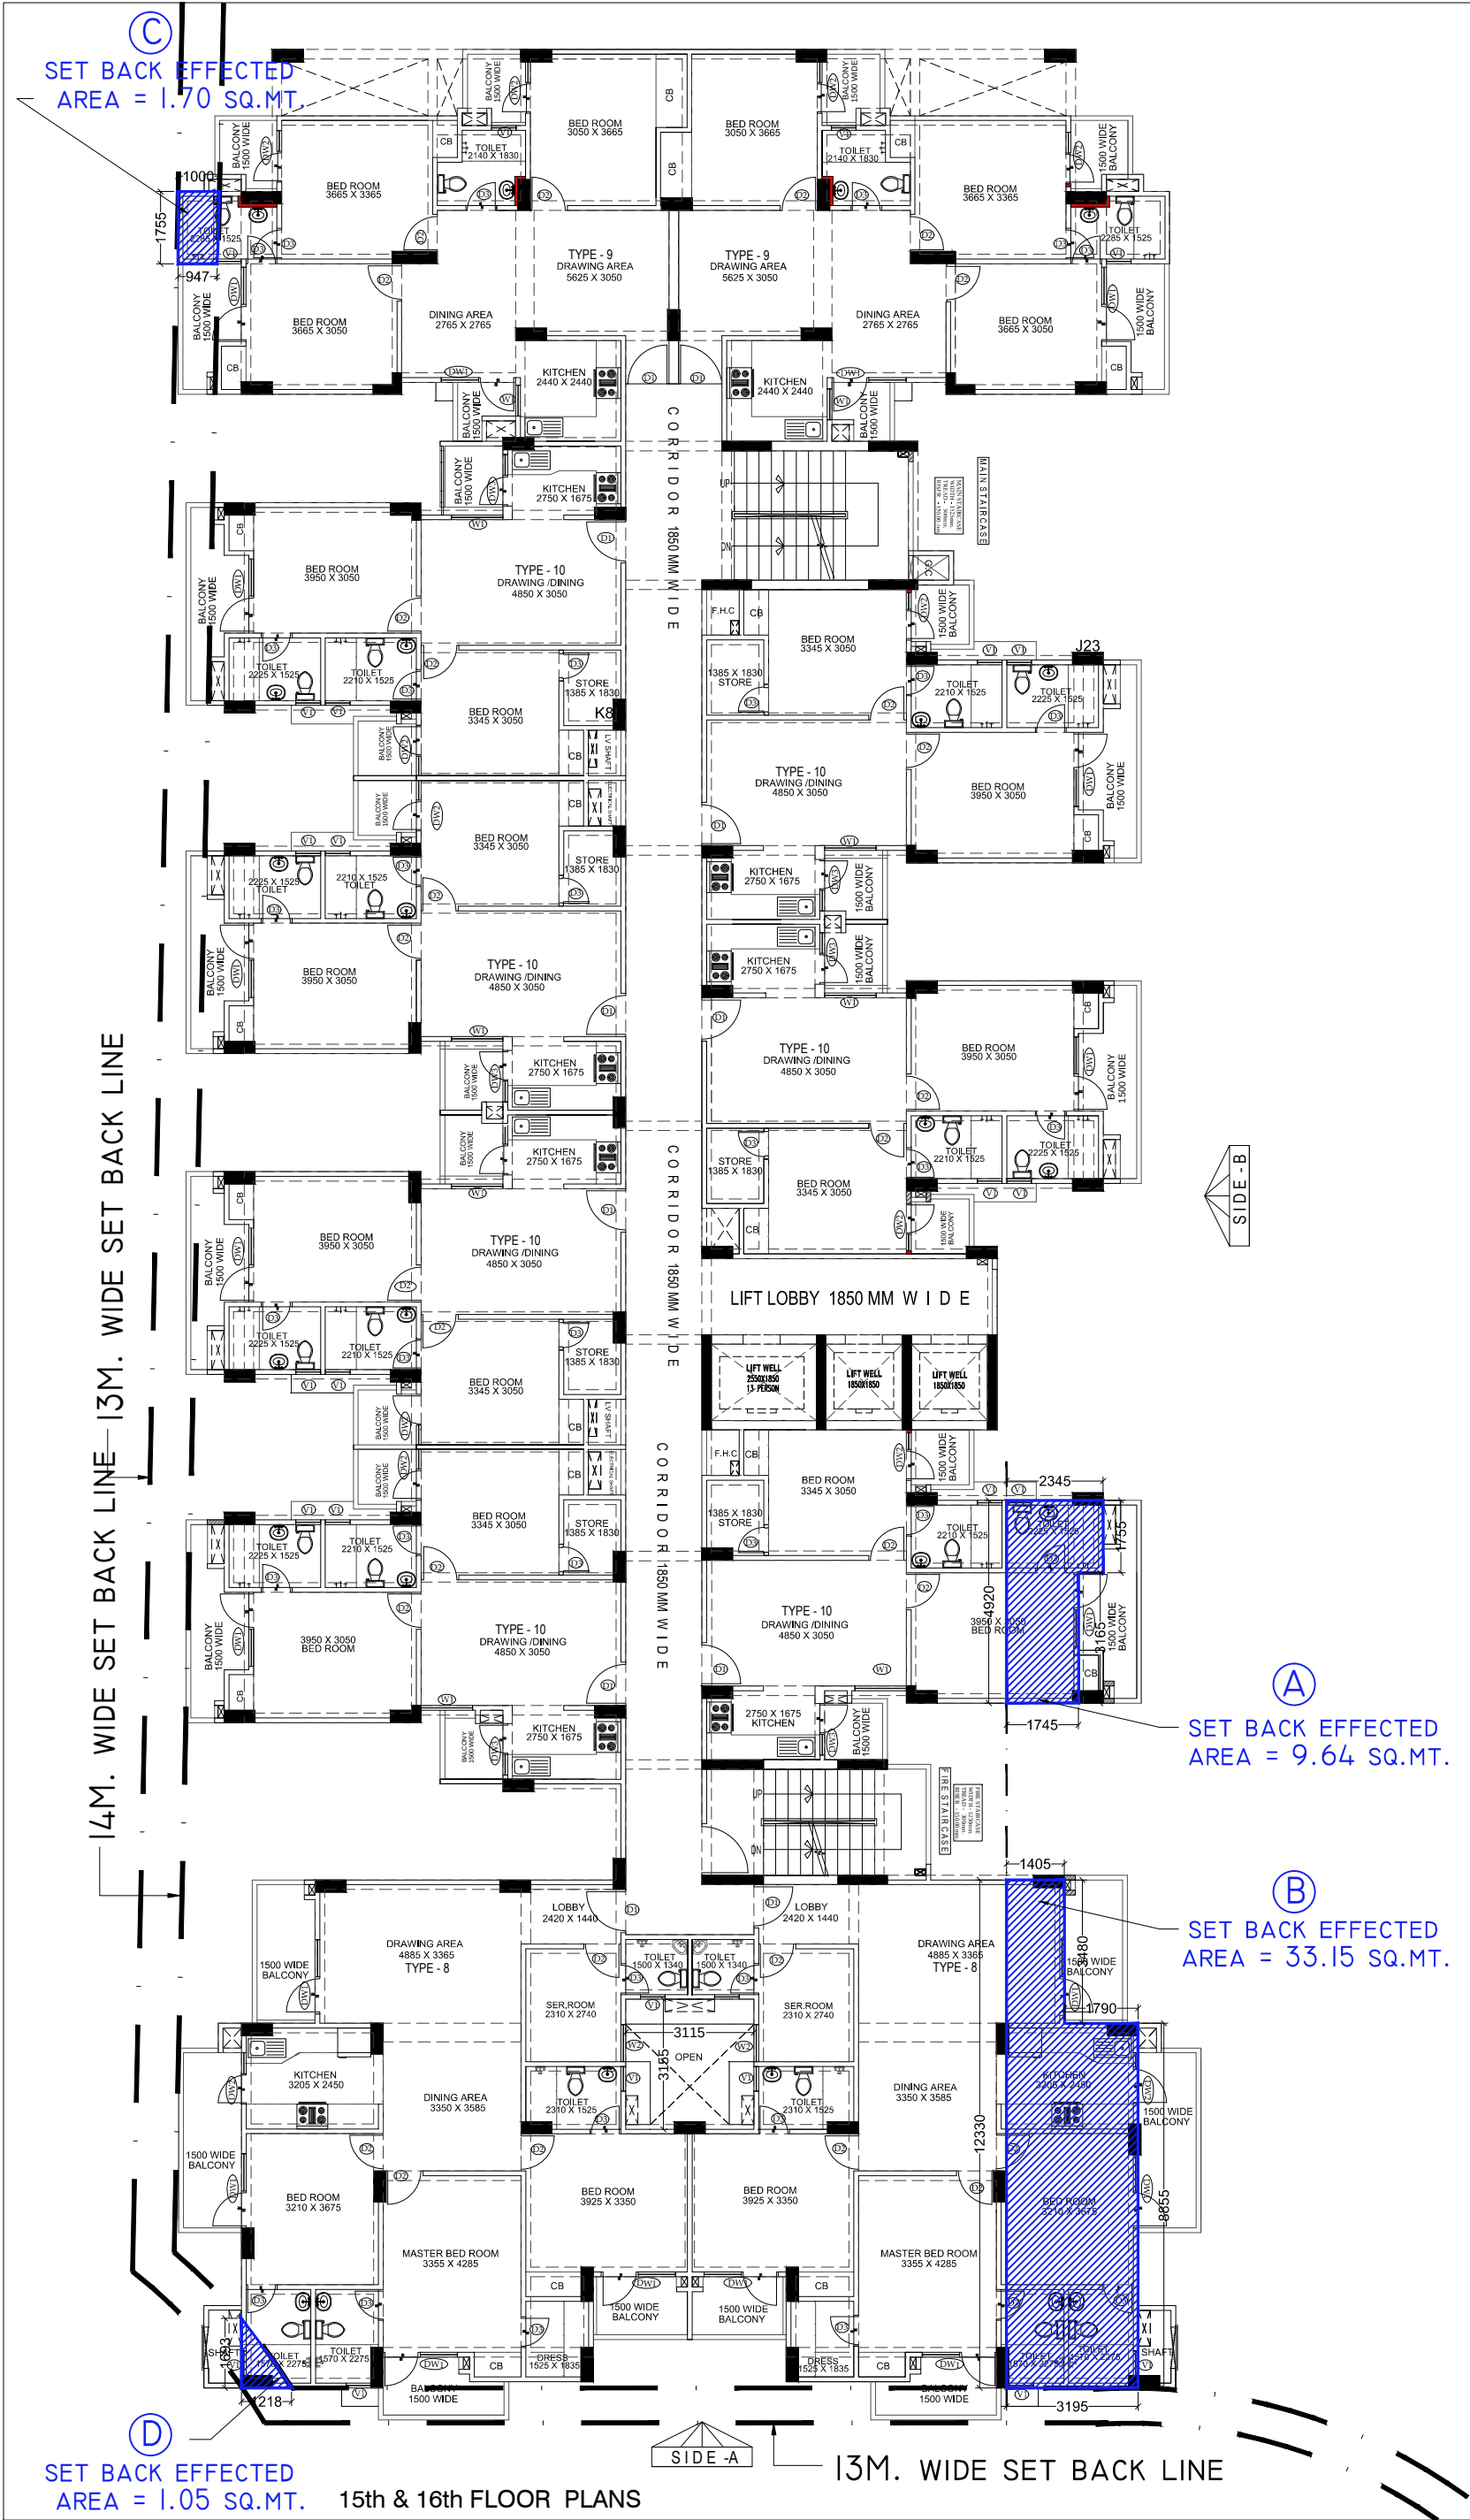

OPENING SCHEDULE: TYPE 'B'					
SL.NO.	PARTICULARS	SIZE	SILL LVL. FROM FFL.	UNTEL LVL. FROM FFL.	MAKE
1.	D1	1050X2100	±0.0	+2100	----
2.	D2	900X2100	±0.0	+2100	----
3.	D3	750X2100	±0.0	+2100	----
4.	DW1	1800X2100	±0.0/+450	+2100	----
5.	DW2	1250X2100	±0.0/+1050	+2100	----
6.	W2	900X2100	±0.0/+1050	+2100	----
7.	V1	600X1200	+900	+2100	----

OPENING SCHEDULE: TYPE '9'					
SL.NO.	PARTICULARS	SIZE	SILL LVL. FROM FFL.	UNTEL LVL. FROM FFL.	MAKE
1.	D1	1050X2100	±0.0	+2100	----
2.	D2	900X2100	±0.0	+2100	----
3.	D3	750X2100	±0.0	+2100	----
4.	DW1	1800X2100	±0.0/+450	+2100	----
5.	DW2	1250X2100	±0.0/+1050	+2100	----
6.	W1	750X2100	±0.0/+1050	+2100	----
7.	V1	600X1200	+900	+2100	----

OPENING SCHEDULE: TYPE '10'					
SL.NO.	PARTICULARS	SIZE	SILL LVL. FROM FFL.	UNTEL LVL. FROM FFL.	MAKE
1.	D1	1050X2100	±0.0	+2100	----
2.	D2	900X2100	±0.0	+2100	----
3.	D3	750X2100	±0.0	+2100	----
4.	DW1	1800X2100	±0.0/+450	+2100	----
5.	DW2	1250X2100	±0.0/+1050	+2100	----
6.	DW3	1500X2100	+1050	+2100	----
7.	W1	1250X1450	+450	+2100	----
8.	V1	600X1200	+900	+2100	----

PROJECT:-
PART COMPOUNDING DRAWING FOR THE
GROUP HOUSING PROJECT
"S.C.C. SAPPHIRE" AT KH. NO. -1010,1011 & 1012
AT VILLAGE NOORNAGAR, GHAZIABAD (U.P.)

OWNER:-
M/s. S. C. C. BUILDER (P.) LTD.
M/s. SHRINE BUILTECH (P.) LTD.
DIRECTOR:-
Mr. VIPUL GIRI

OWNER SIGN: _____ ARCHITECT SIGN: _____
DRAWING TITLE: 15th & 16th FLOOR PLANS (Block - F)


ANUJ AGARWAL ARCHITECTS
OFFICE - A-244 KAUSHAMBI GHAZIABAD (U.P.)
Ph-0120 - 6454182, 4165712, TEL. FAX - 2773592
e-mail - arch.anujagarwal@gmail.com

SCALE	DEALT BY	CHECKED BY	DATE	DRG. No.
NTS				CD-11