



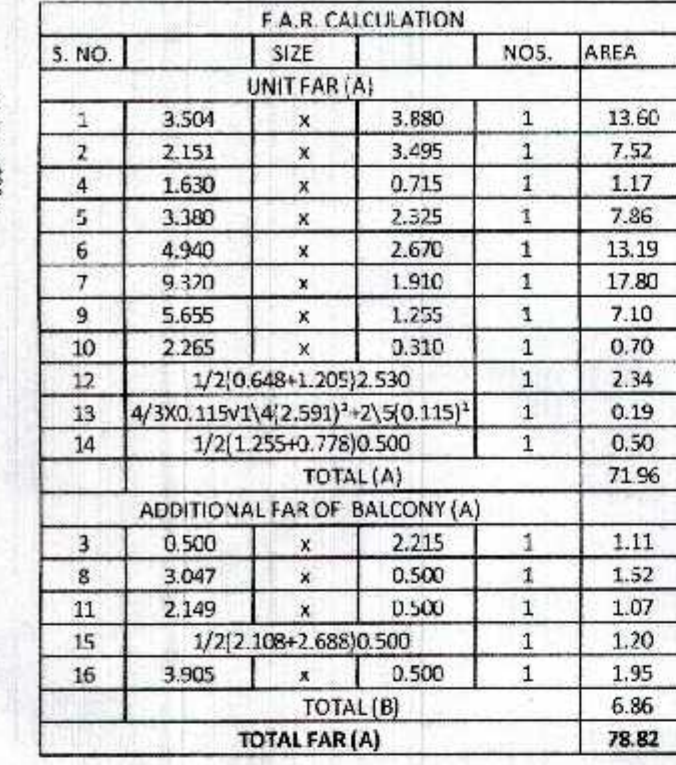

A	TOWER-6				
	1	2	3	4	5
S.NO	PARTICULARS	AREA (SQ.MTS) (NON F.A.R)	AREA (SQ.MTS) (F.A.R)	UNITS	FIRE STAIRCASE (SQ.MTS) (NON F.A.R)
1	STILT FLOOR PLAN (PROPOSED)	137.88	256.72	3	20.37
2	1ST FLOOR PLAN (PROPOSED)		380.16	5	20.37
3	2nd FLOOR PLAN (PROPOSED)		380.16	5	20.37
4	3rd FLOOR PLAN (PROPOSED)		380.16	5	20.37
5	4th FLOOR PLAN (PROPOSED)		380.16	5	20.37
6	5th FLOOR PLAN (PROPOSED)		380.16	5	20.37
7	6th FLOOR PLAN (PROPOSED)		380.16	5	20.37
8	7th FLOOR PLAN (PROPOSED)		380.16	5	20.37
9	8th FLOOR PLAN (PROPOSED)		380.16	5	20.37
10	9th FLOOR PLAN (PROPOSED)		380.16	5	20.37
11	10th FLOOR PLAN (PROPOSED)		380.16	5	20.37
12	11th FLOOR PLAN (PROPOSED)		380.16	5	20.37
13	12th FLOOR PLAN (PROPOSED)		380.16	5	20.37
14	13th FLOOR PLAN (PROPOSED)		380.16	5	20.37
15	14th FLOOR PLAN (PROPOSED)		380.16	5	20.37
16	15th FLOOR PLAN (PROPOSED)		380.16	5	20.37
17	16th FLOOR PLAN (PROPOSED)		380.16	5	20.37
18	17th FLOOR PLAN (PROPOSED)		380.16	5	20.37
19	18th FLOOR PLAN (PROPOSED)		380.16	5	20.37
20	MACHINE ROOM	40.29			
21	STAIRCASE MUMTY ROOM	20.72			
	TOTAL	199.87	7099.6	93	287.03

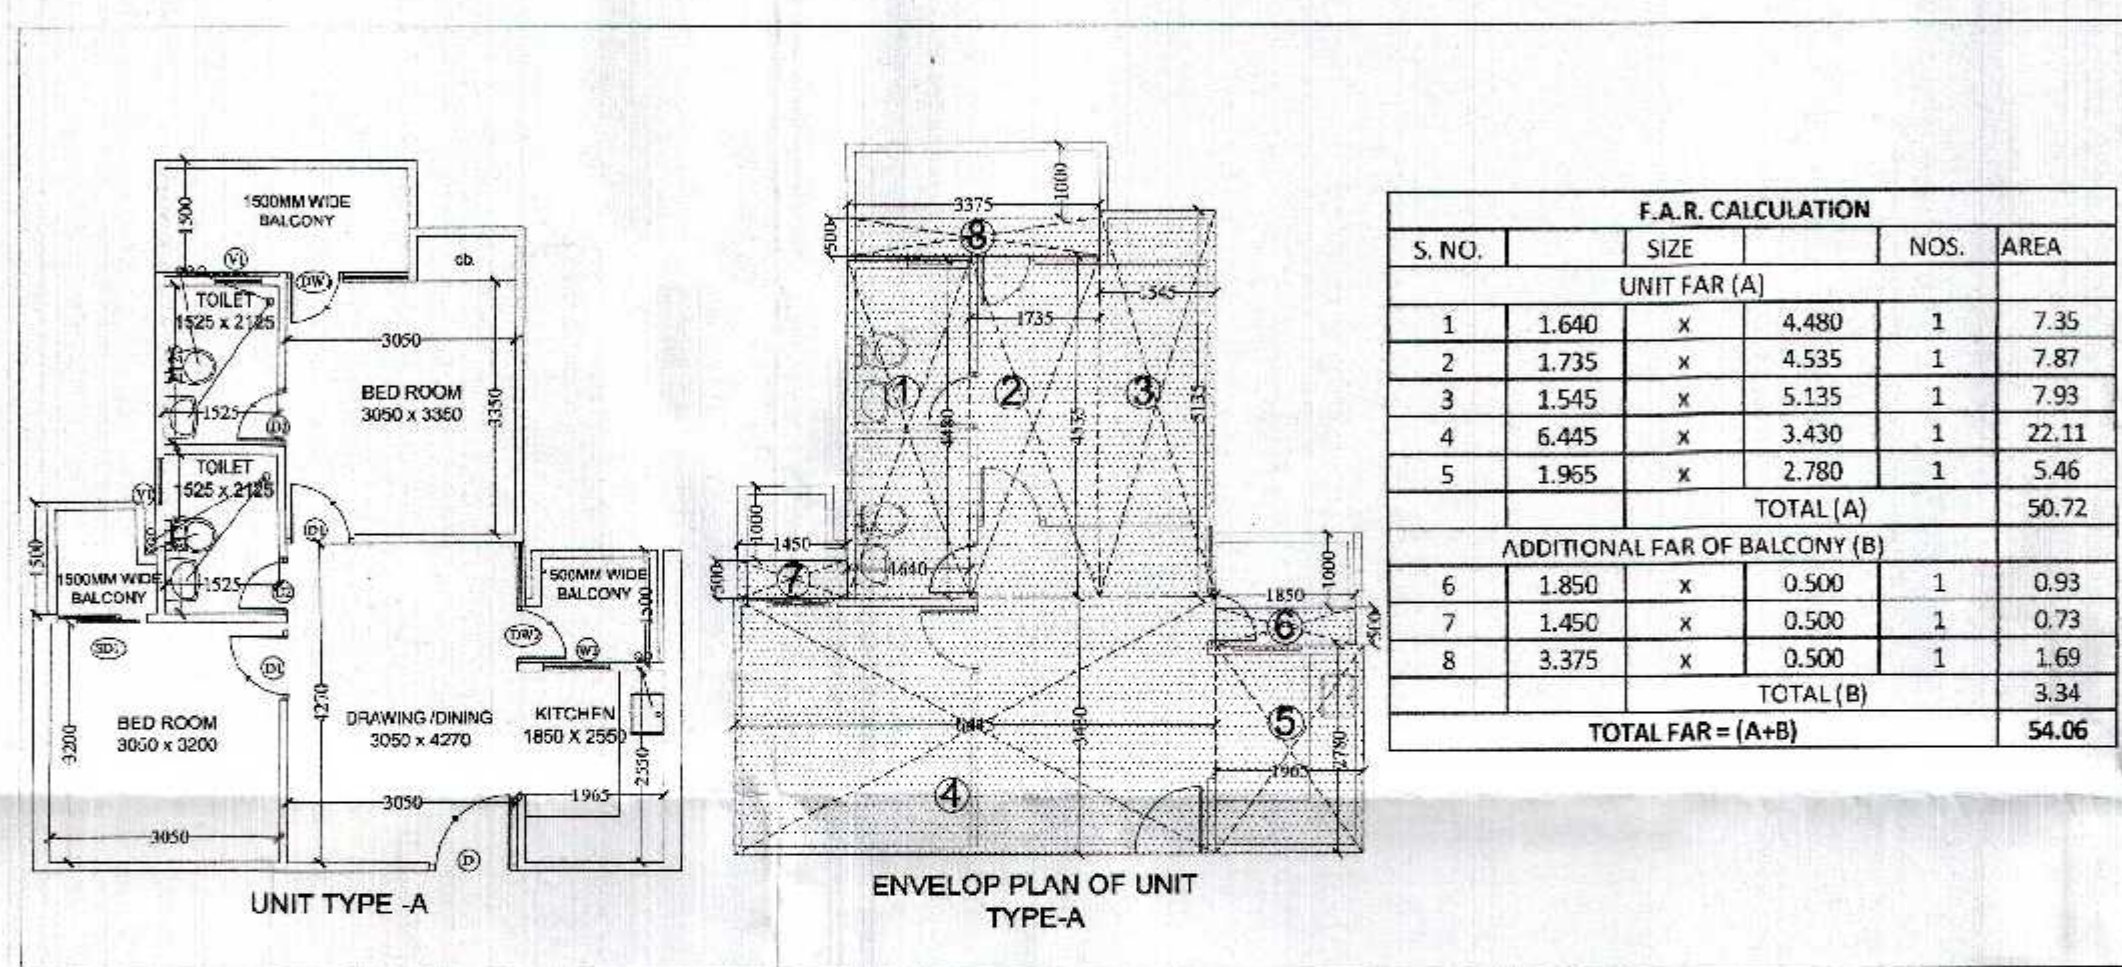


F.A.R. CALCULATION				
S. NO.	SIZE		NOS.	AREA
UNIT FAR (A)				
1	1.640	x	4.480	1 7.35
2	1.735	x	4.535	1 7.87
3	1.545	x	5.135	1 7.98
4	6.445	x	3.430	1 22.11
5	1.965	x	2.780	1 5.46
TOTAL (A)				50.72
ADDITIONAL FAR OF BALCONY (B)				
6	1.850	x	0.500	1 0.93
7	1.450	x	0.500	1 0.73
8	3.375	x	0.500	1 1.69
TOTAL (B)				3.34
TOTAL FAR = (A+B)				54.06

FAR AREA DETAILS TYPICAL FLOOR						
FLAT AREA						
UNIT TYPE A	54.060	X	3	=	162.180	
UNIT TYPE B	78.820	X	2	=	157.640	
	TOTAL			=	319.820	
CIRCULATION	60.340	X	1	=	60.340	
AREA OF TYP.						
FLOOR						
TOTAL GROUND FLOOR AREA				=	380.160	

CIRCULATION AREA CALCULATION					
S. NO.		SIZE		NOS.	AREA
(A)					
1	1.445	x	5.248	1	7.58
2	8.410	x	2.069	1	17.40
3	3.462	x	1.550	1	5.37
4	4.745	x	2.261	1	10.73
5	4.975	x	3.299	1	16.41
6	5.205	x	2.361	1	12.29
		TOTAL (A)			69.78
DEDUCTION (B)					
A1	1.850	x	2.550	2	9.44
		TOTAL (B)			9.44
TOTAL FAR = (A-B)					60.34

FIRE STAIR CASE (NON FAR)					
A	3.665	x	5.559	1	20.37
TOTAL FAR = (A+B)					20.37

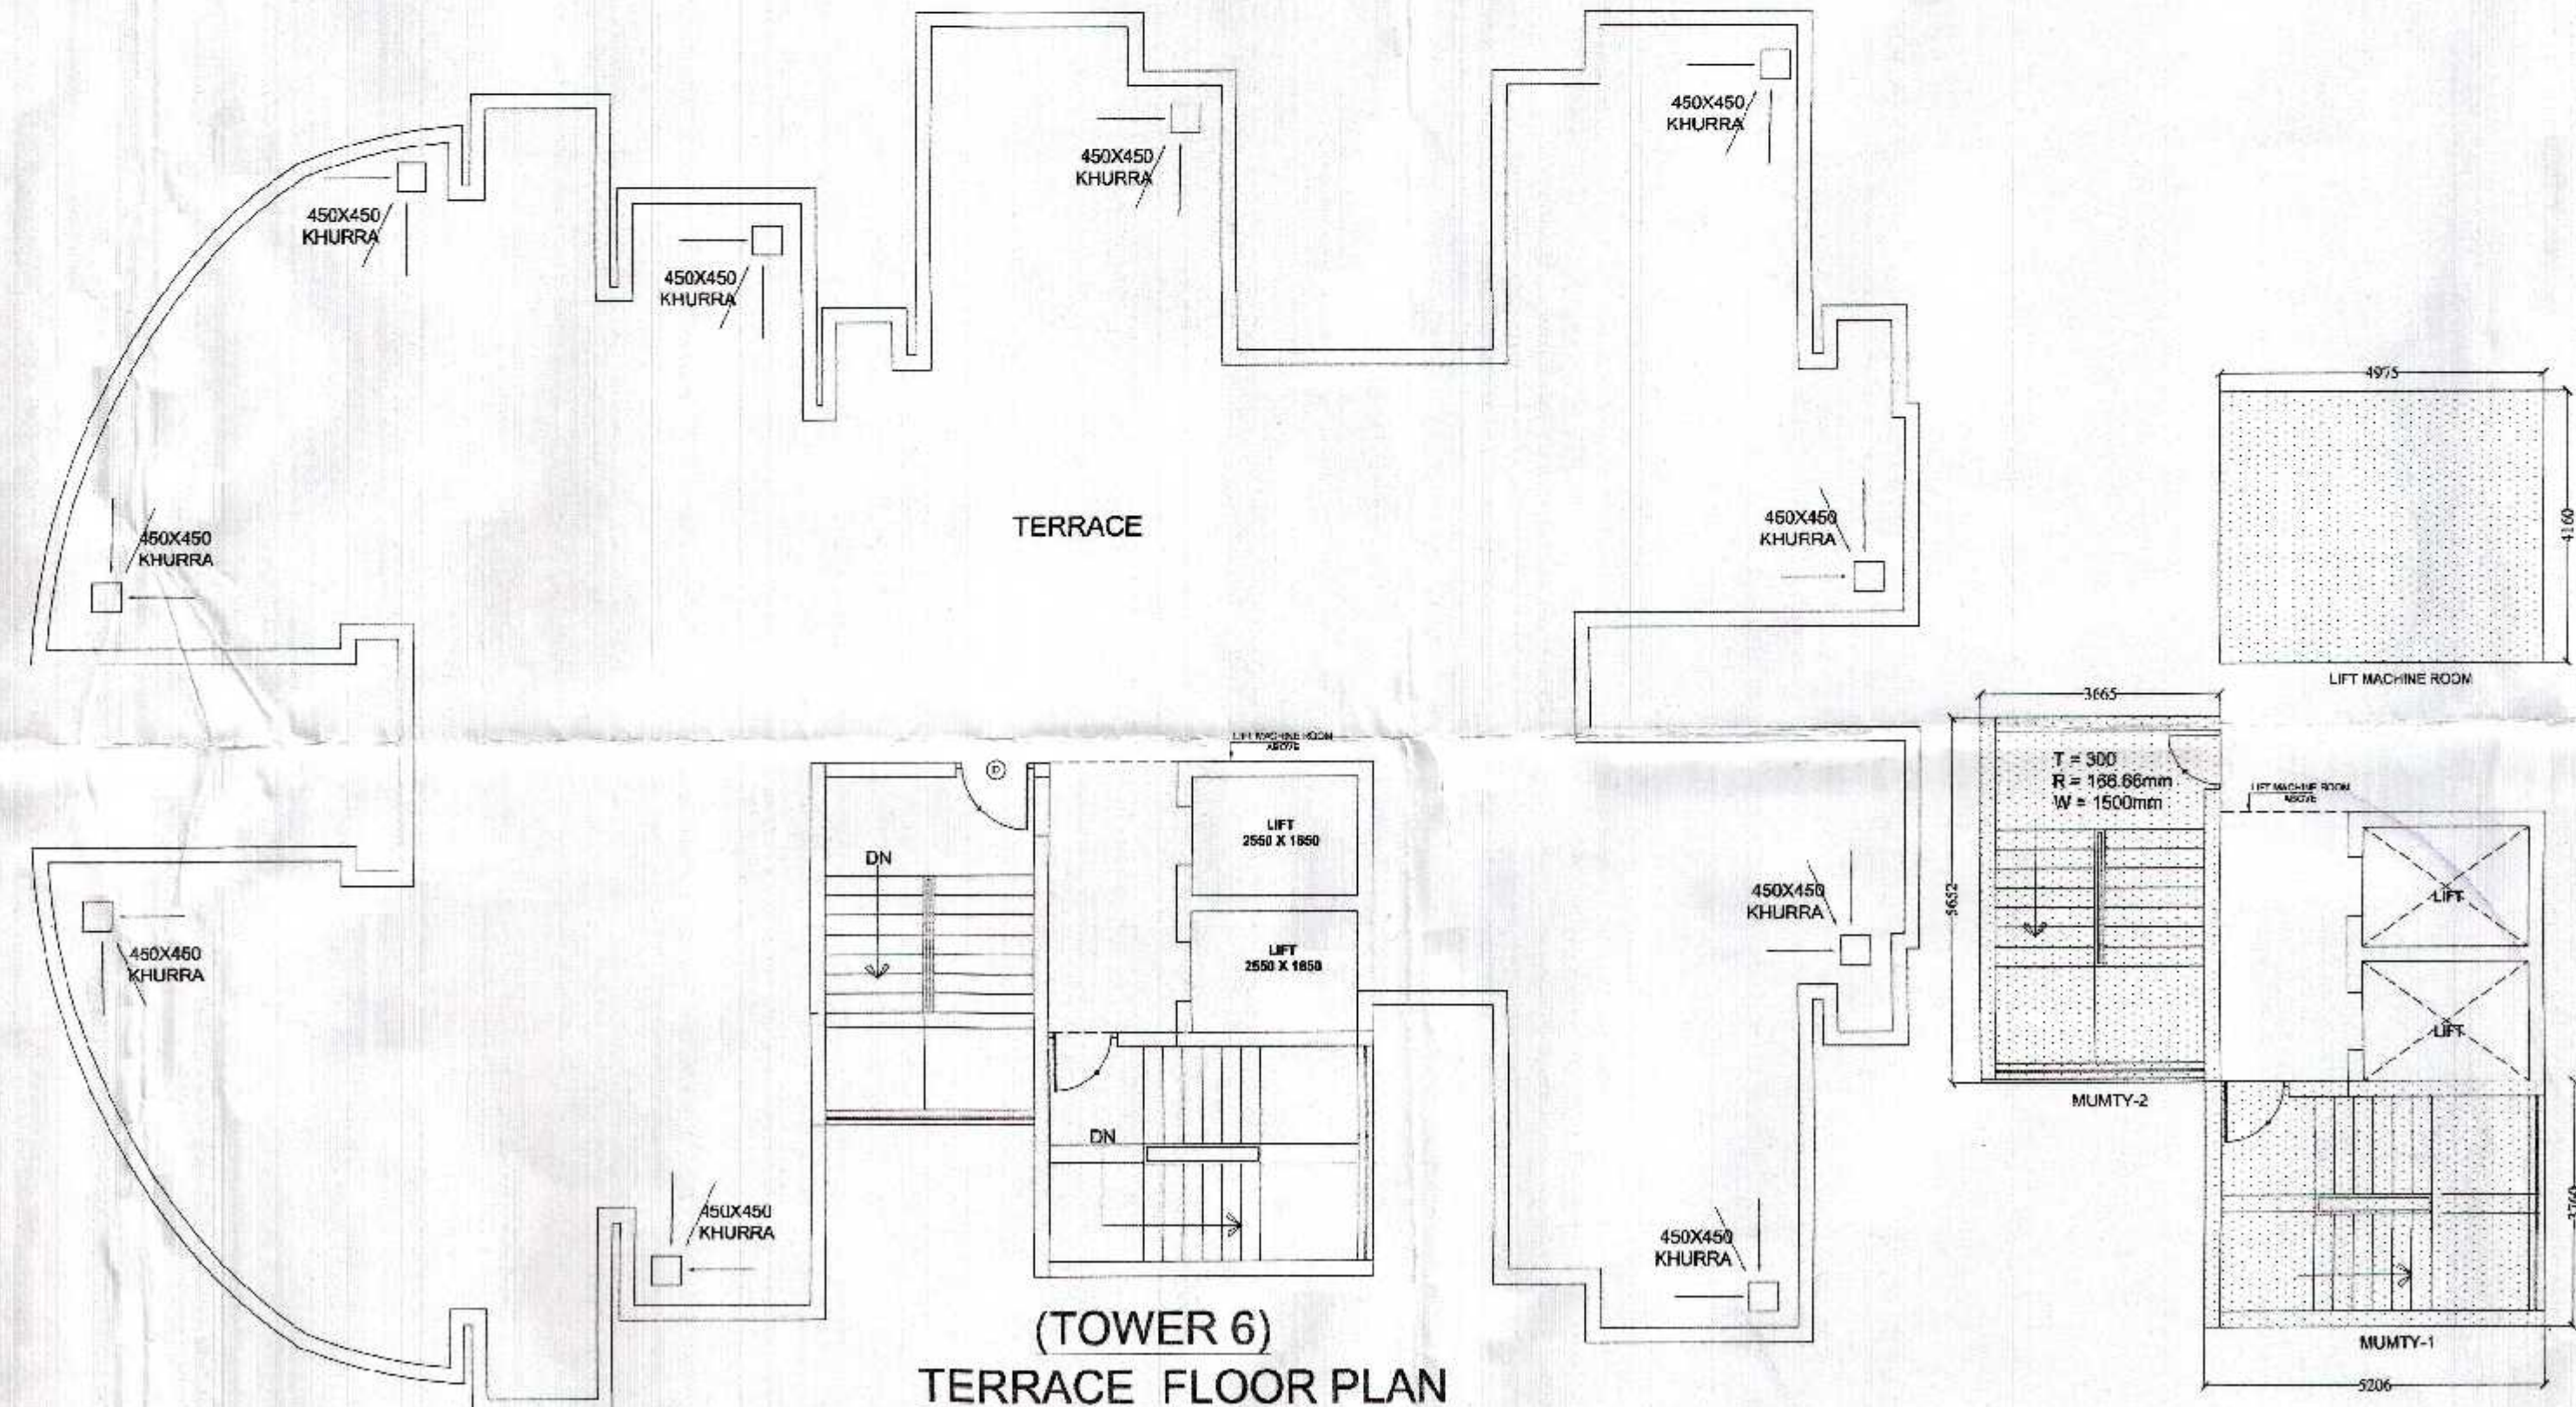

MUMTY & MACHINE ROOM AREA DETAIL TOWER -09					
S. NO.	SIZE			NOS.	AREA
A	MUMTY-1 & 2 AREA				
1	5.206	X	3.76	1	19.57
2	3.665	X	5.652	1	20.71
			TOTAL AREA (A)		40.29
B	MACHINE ROOM AREA				
1	4.975	X	4.16	1	20.70
			TOTAL AREA (B)		20.70
			TOTAL (A + B)		60.99

PROJECT :-			
PROPOSED GROUP HOUSING ON PLOT NO.-GH-03, SHAHPUR BHAMETA NII-24, BLOCK - A, DISTT. GHAZIABAD (U.P.)			
BUILDERS & PROMOTER :-			
SMV AGENCIES PVT LTD. 			
DRAWING TITLE :-			
(TOWER 6) <u>TYPICAL FLOOR PLAN</u> & AREA PROVE			
ARCHITECT GAURAY SINGLA W/ 149, SEC-6, NOKIA (U.P.) PC: 922-477741, MO: 995885, 995886, email: piya23@rediffmail.com			
architects & planners			
DRAWN BY :- KAMAL	CHECKED BY :- GAURAV	SCALE :- 1 : 400	DATED :- ----
Approved by P.M. E.O. <i>(Signature)</i> authorized Signatory			
OWNER'S SIGN		ARCHITECT'S SIGN. DRG.NO. -	