

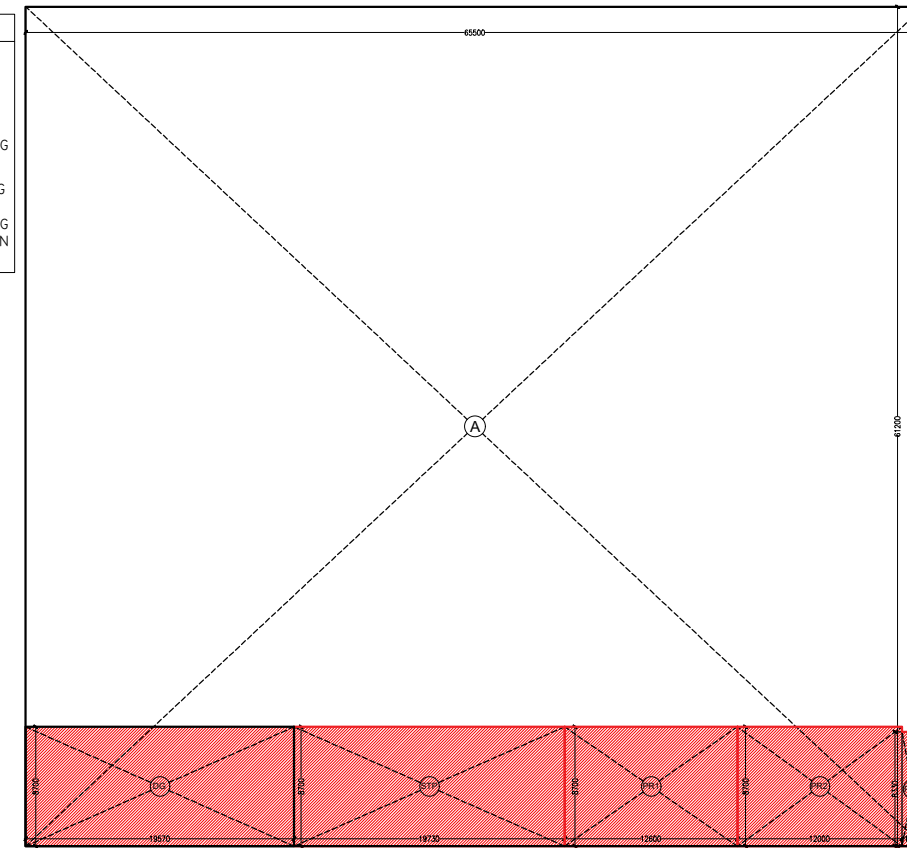
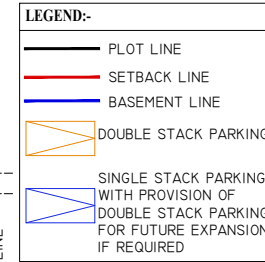


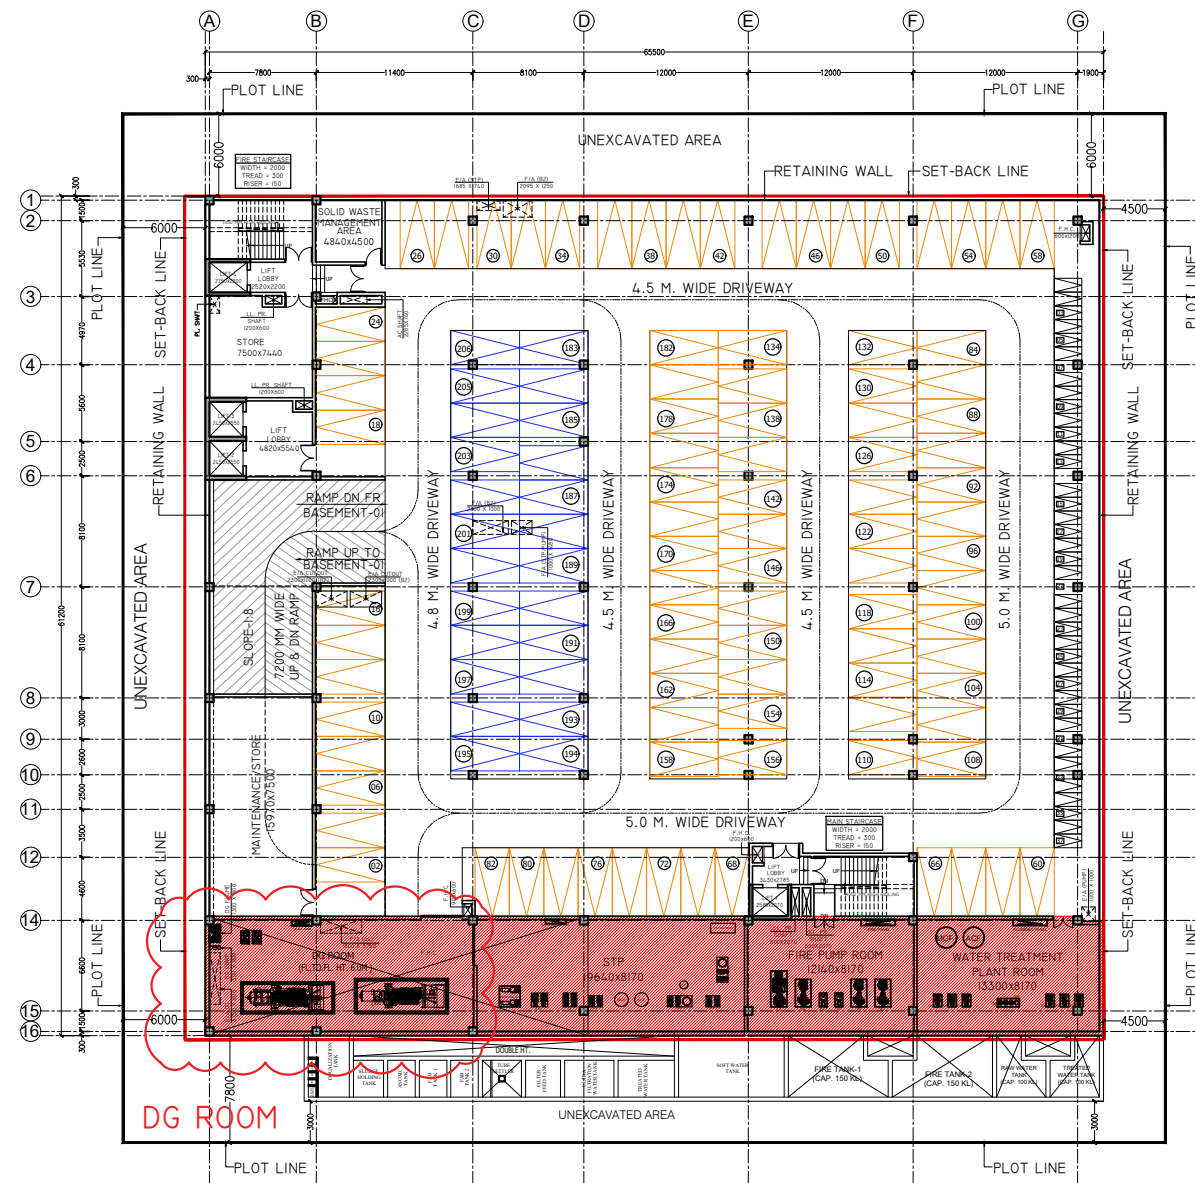

ADDITION & DEDUCTION AREA ENVELOPE

- NOTES:-**
- ALL DIMENSIONS & LEVELS ARE IN MILLIMETERS.
 - ALL THE AREAS INDICATED ARE IN SQ.M.
 - COLUMNS ARE ONLY INDICATIVE AND WILL BE AS PER RELEVANT STRUCTURAL DRAWINGS.
 - THE UNITS MARKED HEREIN ARE SMALLER SIZE UNITS. THE ALLOTTEE/S HEREIN UNDERSTANDS THAT THESE SMALLER SIZE UNITS MAY BE LEASED OUT ALONG WITH ONE OR MORE SUCH UNITS INCLUDING THEIR ACCESS CORRIDORS HEREIN AFTER REFERRED TO AS "COMPOSITE UNITS" FOR THE PURPOSE OF LEASING PROSPECTS AND RETAILERS/TENANTS REQUIREMENTS. THE COMPOSITE UNIT OR ONE OR MORE SMALL SIZE UNITS SHALL HAVE ADEQUATE ACCESS FOR USAGE OF OCCUPANT/TENANT. THE ALLOTTEE/S OF THE SAID SMALL SIZE UNITS AGREE AND ACKNOWLEDGE THE SAME.
 - THE DEVELOPER/LESSEE CAN CHANGE PARTITIONS/SIZES OF SHOPS/UNITS AS PER REQUIREMENT WITHIN THE SANCTIONED BUILDING ENVELOPE.
 - THE UNITS SHALL BE USED FOR COMMERCIAL ACTIVITIES SUCH AS SHOPPING MALL, SHOWROOMS, RETAIL OUTLETS, HOTELS, RESTAURANTS, OFFICES AND SUCH OTHER COMMERCIAL USES AS PER CHOICE OF LESSEE/SUB-LESSEE/TENANT.

KEY PLAN

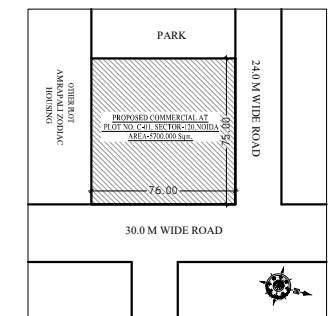

SCALE :- N.T.S

PROJECT
PROPOSED COMMERCIAL BUILDING
(CENTRAL MARKET) AT PLOT NO. C-01, SECTOR-120,
NOIDA, UTTAR PRADESH
OF M/S WEST WAY REALTY LLP,
ADD:- GH-03, VAIBHAV KHAND, INDIRAPURAM,
SHIPRA SUN CITY, GHAZIABAD, UTTAR
PRADESH-201014

ARCHITECT'S SEAL OWNER'S SEAL

ARCHITECT
modarchindia
architects interior designers & planners
studio: 1st floor, B-99, sector-63, Noida-201301, U.P.
phone: 0120-4202553, email: anilgargal@gmail.com
website: www.modarch.in

Drawing Title
BASEMENT-02 FLOOR PLAN &
AREA CALCULATIONS

North

Checked by: MANISH TIWARI Date: _____
Drawn by: LOKESH SHARMA Scale: 1:200
Drawing No: MA - ADCN - SANCTION 02

BASEMENT-02 FLOOR PLAN

(182 NO. OF CARS IN DOUBLE STACK)
(24 SINGLE STACK PARKING WITH PROVISION OF DOUBLE
STACK PARKING FOR FUTURE EXPANSION IF REQUIRED)

BASEMENT-02 FLOOR (NON F.A.R.)				
ADDITION AREA ENVELOPE				
S.NO.	X	Y	NO.	AREA
A	65.500	61.200	1	4008.600
TOTAL ADDITION AREA				4008.600


BASEMENT-02 FLOOR (15% F.A.R.)				
DEDUCTION AREA CHART				
S.NO.	X	Y	NO.	AREA
STP				
STP	19.730	8.700	1	171.651
TOTAL STP AREA				171.651
PUMP ROOM AREA				
PR1	12.600	8.700	1	109.620
PR2	12.000	8.700	1	104.400
PR3	1.600	8.330	1	13.328
TOTAL PUMP ROOM AREA				227.348
D.G. ROOM				
DG	19.570	8.700	1	170.259
TOTAL DG ROOM AREA				170.259

BASEMENT-02 FLOOR AREA CALCULATION (NON F.A.R. & PARKING) :-


TOTAL ADDITION AREA = 4008.600 Sqm.

TOTAL 15% AREA = STP + PUMP ROOM + D.G. ROOM
= 171.651 + 227.348 + 170.259 = **569.258** Sqm.

TOTAL NON F.A.R. AREA = ADDITION AREA - STP - PUMP ROOM - D.G. ROOM
= 4008.600 - 171.651 - 227.348 - 170.259 = **3439.342** Sqm.

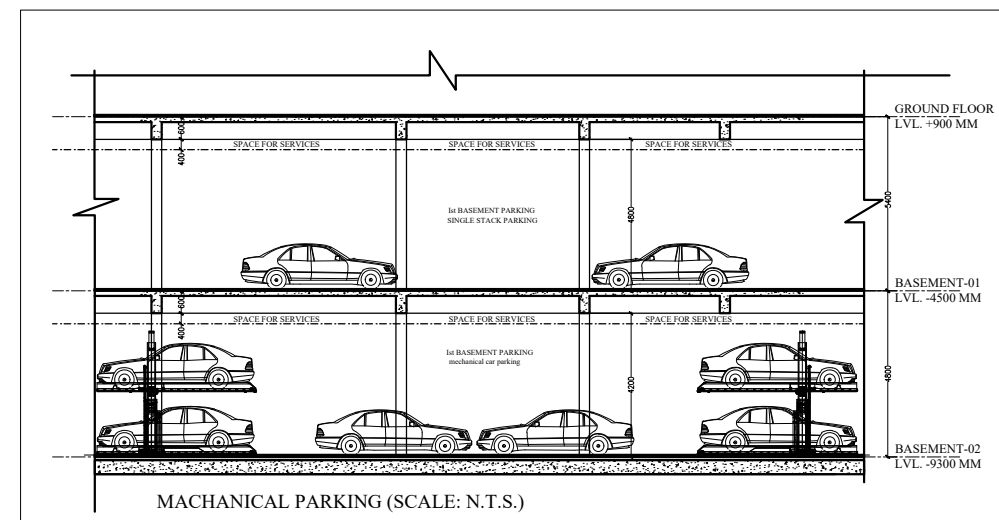

TYPICAL PARKING SECTION FOR MECHANICAL AND SINGLE STACK PARKING (AS PER BROCHURE)

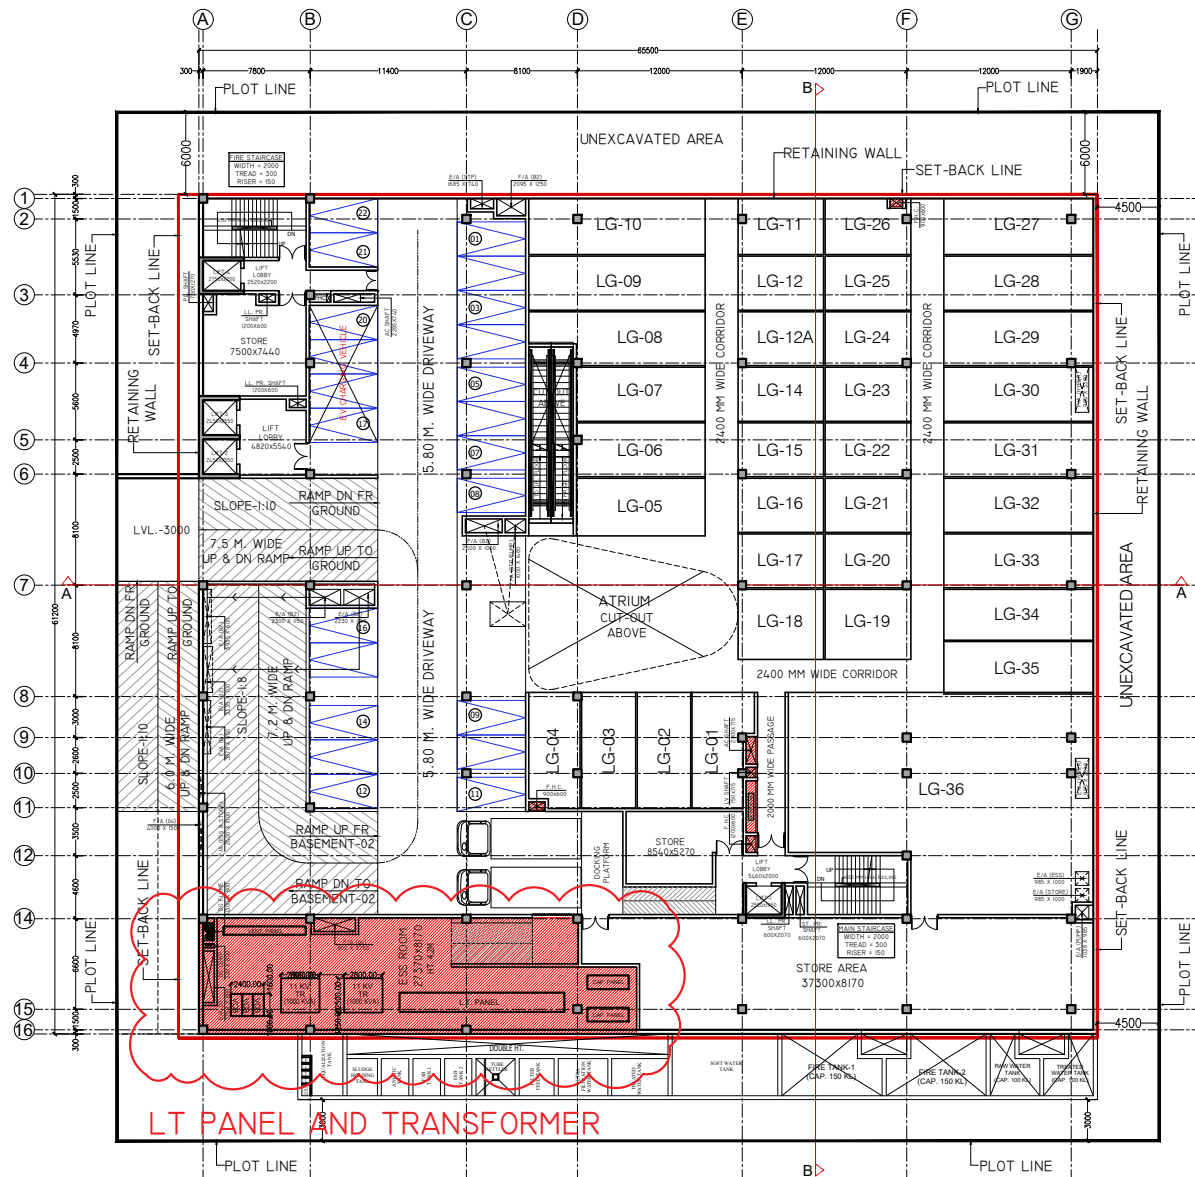

BASEMENT-1/LOWER GR. FLOOR PLAN

(22 NO. SINGLE STACK PARKING WITH PROVISION OF DOUBLE STACK PARKING FOR FUTURE EXPANSION IF REQUIRED)

BASEMENT-01/LOWER GR. FLOOR PLAN FLOOR AREA CALCULATION (F.A.R.) :-

TOTAL ADDITION AREA = 2019.356 Sqm.
TOTAL DEDUCTION AREA = 131.269 Sqm.

F.A.R. AREA = ADDITION AREA - DEDUCTION AREA
= 2019.356 - 131.269 = **1888.087** Sqm.

15% F.A.R. AREA = SHAFT + E.S.S. = 6.801 + 254.965 = **261.766** Sqm.


BASEMENT-01 NON F.A.R. AREA FLOOR AREA CALCULATION :-

TOTAL NON F.A.R. ADDITION AREA = 1989.244 Sqm.
TOTAL DEDUCTION AREA = 619.472 Sqm.


NON F.A.R. AREA = ADDITION AREA - E.S.S. ROOM
= 1989.244 - 254.965 = **1734.279** Sqm.

LOWER GROUND FLOOR (UNITS COVERED AREA)				
S.NO.	SHOP NO.	SHOP FRONT IN MT.	SHOP DEPTH IN MT.	COVERED AREA IN SQ.MT.
1	LG-01	4.83	8.70	37.48
2	LG-02	4.00	8.70	34.80
3	LG-03	4.06	8.70	35.30
4	LG-04	4.03	8.70	34.06
5	LG-05	4.26	9.60	40.87
6	LG-06	4.05	9.60	38.88
7	LG-07	4.05	9.60	38.88
8	LG-08	4.05	13.09	48.09
9	LG-09	4.05	13.09	53.02
10	LG-10	4.44	13.09	58.15
11	LG-11	4.44	6.30	27.99
12	LG-12	4.05	6.30	25.52
13	LG-12A	4.05	6.30	25.52
14	LG-14	4.05	6.30	25.52
15	LG-15	4.05	6.30	25.52
16	LG-16	4.05	6.30	25.52
17	LG-17	4.05	6.30	25.52
18	LG-18	5.16	6.30	32.49
19	LG-19	5.16	6.30	32.49
20	LG-20	4.05	6.30	25.51
21	LG-21	4.05	6.30	25.52
22	LG-22	4.05	6.30	25.52
23	LG-23	4.05	6.30	25.52
24	LG-24	4.05	6.30	25.52
25	LG-25	4.05	6.30	25.52
26	LG-26	4.44	6.30	27.18
27	LG-27	4.44	11.20	49.76
28	LG-28	4.05	11.20	45.36
29	LG-29	4.05	11.20	45.36
30	LG-30	4.05	11.20	45.36
31	LG-31	4.05	11.20	45.36
32	LG-32	4.05	11.20	45.36
33	LG-33	4.05	11.20	45.36
34	LG-34	3.81	11.20	42.64
35	LG-35	3.81	11.20	42.64
36	LG-36	22.77	16.43	331.22
STORE (LG-36)		37.83	8.7	305.12

NOTE:- THESE DIMENSIONS INCLUDES WALL PARTITIONS

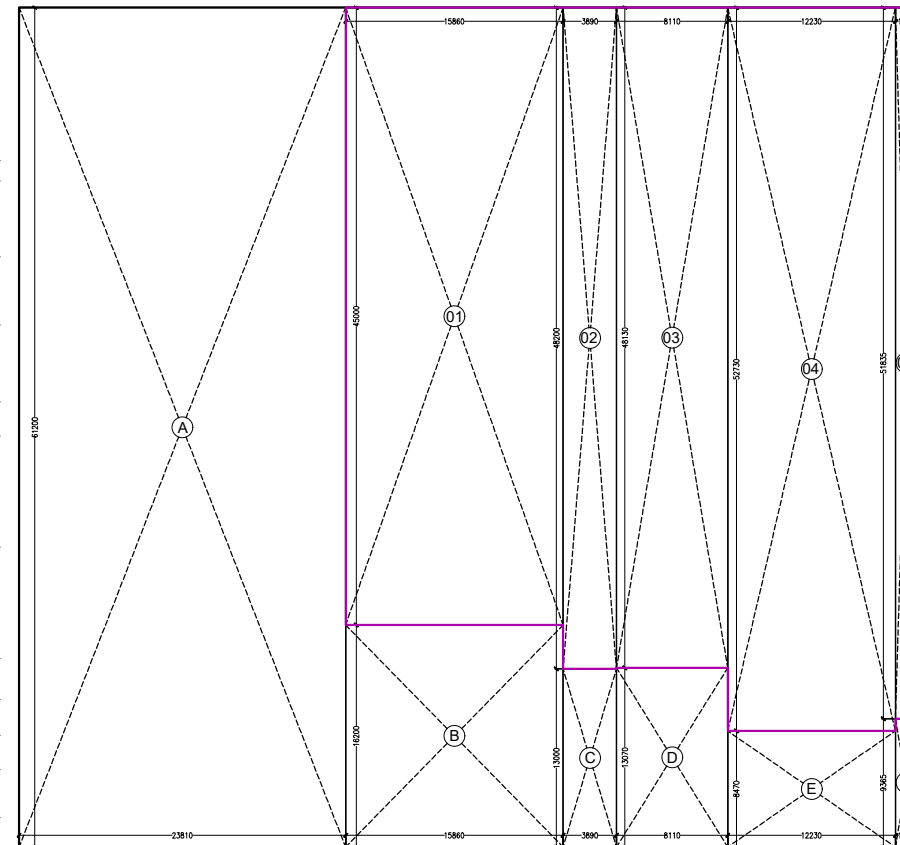

ADDITION AREA ENVELOPE

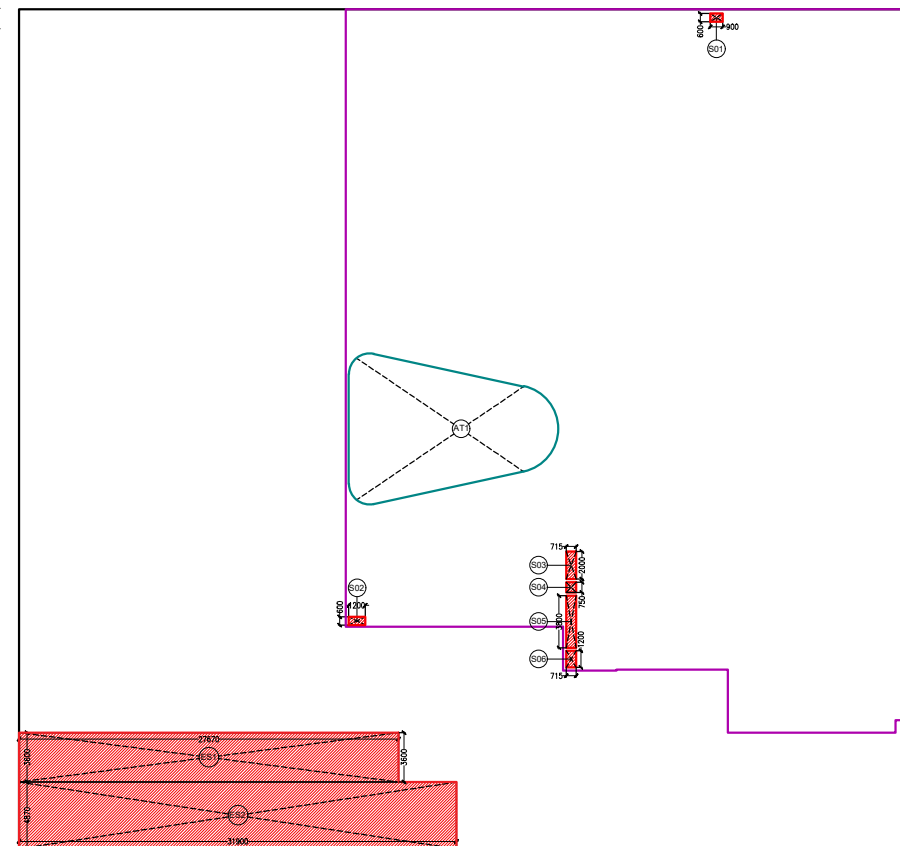

DEDUCTION AREA ENVELOPE

BASEMENT-01 FLOOR (F.A.R.)				
ADDITION AREA ENVELOPE				
S.NO.	X	Y	NO.	AREA
O1	15.860	45.000	1	713.700
O2	3.890	48.200	1	187.498
O3	8.110	48.130	1	390.334
O4	12.230	52.730	1	644.888
O5	1.600	51.835	1	82.936
TOTAL ADDITION AREA				2019.356

BASEMENT-01 FLOOR (F.A.R.)				
DEDUCTION AREA CHART				
S.NO.	X	Y	NO.	AREA
SHAFT				
S01	0.900	0.600	1	0.540
S02	1.200	0.600	1	0.720
S03	0.715	2.000	1	1.430
S04	0.715	0.750	1	0.536
S05	0.715	3.800	1	2.717
S06	0.715	1.200	1	0.858
TOTAL SHAFT AREA				6.801
ATRIUM AREA				
AT1	AS PER COMP. CALC.	1		124.468
TOTAL ATRIUM AREA				124.468
TOTAL DEDUCTION AREA				131.269

BASEMENT-01 FLOOR (NON F.A.R.)				
ADDITION AREA ENVELOPE				
S.NO.	X	Y	NO.	AREA
A	23.810	61.200	1	1457.172
B	15.860	16.200	1	256.932
C	3.890	13.000	1	50.570
D	8.110	13.070	1	105.998
E	12.230	8.470	1	103.588
F	1.600	9.365	1	14.984
TOTAL ADDITION AREA				1989.244

BASEMENT-01 FLOOR (15% F.A.R.)				
DEDUCTION AREA CHART				
S.NO.	X	Y	NO.	AREA
E.S.S. AREA				
ES1	27.670	3.600	1	99.612
ES2	31.900	4.870	1	155.353
TOTAL E.S.S. AREA				254.965


NOTES:-

1. ALL DIMENSIONS & LEVELS ARE IN MILLIMETERS.
2. ALL THE AREAS INDICATED ARE IN SQ.M.
3. COLUMNS ARE ONLY INDICATIVE AND WILL BE AS PER RELEVANT STRUCTURAL DRAWINGS.
4. THE UNITS MARKED HEREIN ARE SMALLER SIZE UNITS. THE ALLOTTEE/S HEREIN UNDERSTANDS THAT THESE SMALLER SIZE UNITS MAY BE LEASED OUT ALONG WITH ONE OR MORE SUCH UNITS INCLUDING THEIR ACCESS CORRIDORS HEREIN AFTER REFERRED TO AS "COMPOSITE UNITS" FOR THE PURPOSE OF LEASING PROSPECTS AND RETAILERS/TENANTS REQUIREMENTS. THE COMPOSITE UNIT OR ONE OR MORE SMALL SIZE UNITS SHALL HAVE ADEQUATE ACCESS FOR USAGE OF OCCUPANT/TENANT. THE ALLOTTEE/S OF THE SAID SMALL SIZE UNITS AGREE AND ACKNOWLEDGE THE SAME.
5. THE DEVELOPER/LESSEE CAN CHANGE PARTITIONS/SIZES OF SHOPS/UNITS AS PER REQUIREMENT WITHIN THE SANCTIONED BUILDING ENVELOPE.
6. THE UNITS SHALL BE USED FOR COMMERCIAL ACTIVITIES SUCH AS SHOPPING MALL, SHOWROOMS, RETAIL OUTLETS, HOTELS, RESTAURANTS, OFFICES AND SUCH OTHER COMMERCIAL USES AS PER CHOICE OF LESSEE/SUB-LESSEE/TENANT.

LEGEND:-

- PLOT LINE
- SETBACK LINE
- BASEMENT LINE
- SINGLE STACK PARKING WITH PROVISION OF DOUBLE STACK PARKING FOR FUTURE EXPANSION IF REQUIRED

KEY PLAN

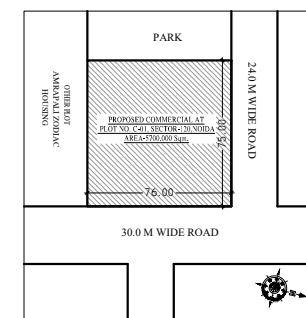


SCALE :- N.T.S

PROJECT

PROPOSED COMMERCIAL BUILDING
(CENTRAL MARKET) AT PLOT NO. C-01, SECTOR-120,
NOIDA, UTTAR PRADESH
OF M/S WEST WAY REALTY LLP.
ADD:- GH-03, VAIBHAV KHAND, INDIRAPURAM,
SHIPRA SUN CITY, GHAZIABAD, UTTAR
PRADESH-201014

ARCHITECT'S SEAL

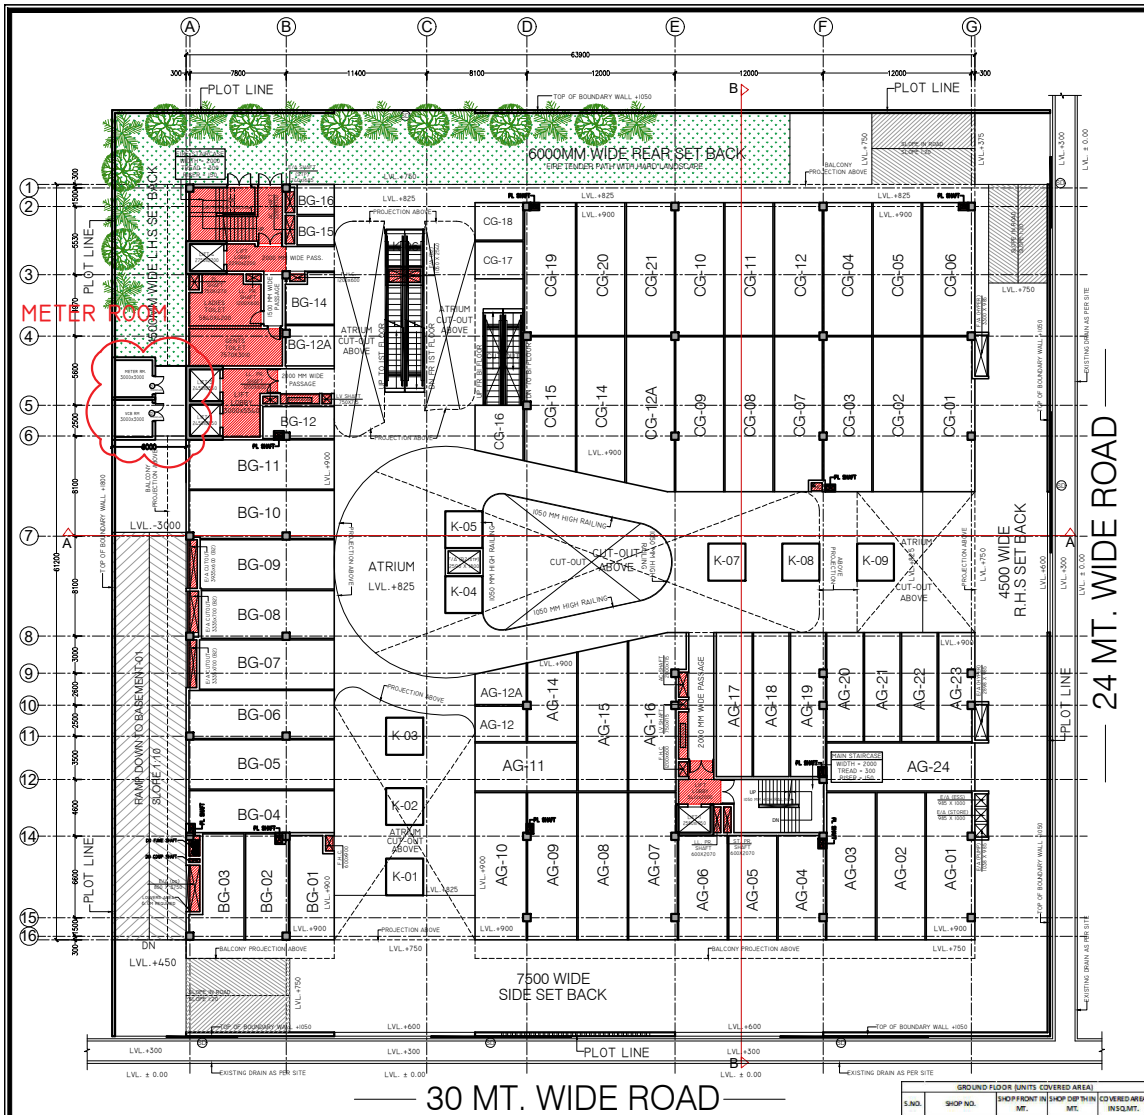

GROUND FLOOR PLAN

GROUND FLOOR AREA CALCULATION :-

TOTAL ADDITION AREA = 3832.830 Sqm.
TOTAL DEDUCTION AREA = 1242.752 Sqm.

F.A.R. AREA = ADDITION AREA - DEDUCTION AREA + KIOSK F.A.R.
= 3832.830 - 1242.752 + 81.000 = **2671.178 Sqm.**

15% F.A.R. AREA = LIFT LOBBY + FIRE STAIRCASE + SHAFT + VISITOR'S TOI.
= 39.318 + 33.481 + 35.241 + 45.895 = **153.935 Sqm.**


GROUND FLOOR AREA CALCULATION :-

GROUND FLOOR F.A.R. AREA = 2671.178 Sqm.
15% F.A.R. AREA = 153.935 Sqm.
CUT-OUT AREA = 24.450 Sqm.


GROUND COVERAGE = GR. FL. F.A.R. AREA + 15% AREA + CUT-OUT
= 2671.178 + 153.935 + 24.450 = **2849.563 Sqm.**

S.NO.	SHOP NO.	AREA (SQ.M)	AREA (SQ.M)	AREA (SQ.M)
1	AG-1	4.00	12.00	48.00
2	AG-2	4.00	12.00	48.00
3	AG-3	4.00	12.00	48.00
70	AG-70	4.00	12.00	48.00

NOTE: THESE DIMENSIONS INCLUDE WALL PARTITIONS

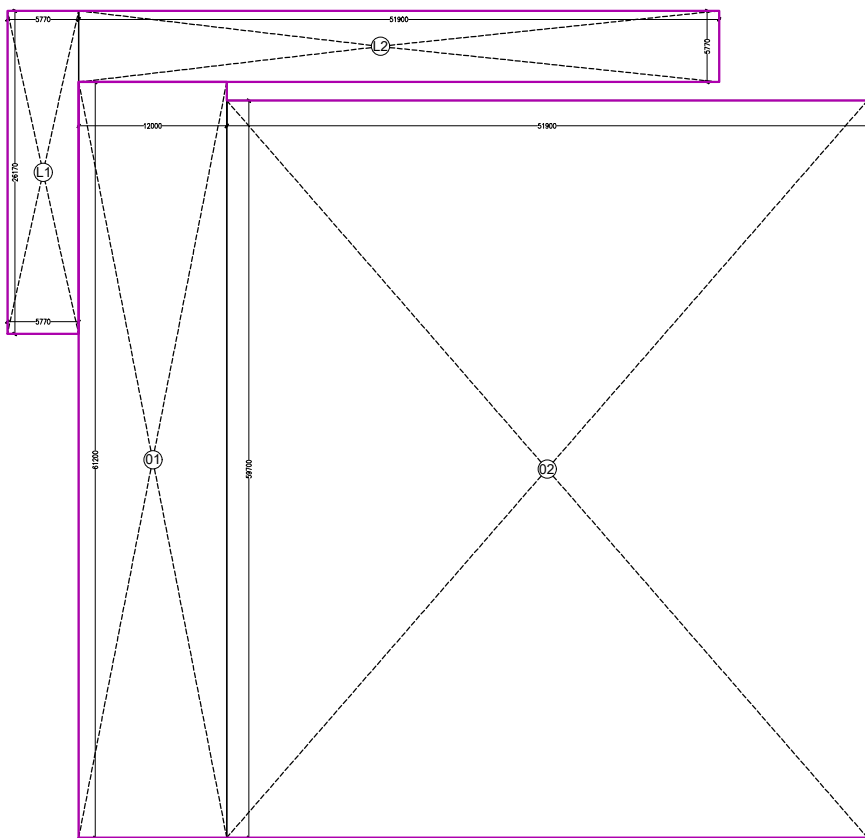

ADDITION AREA ENVELOPE

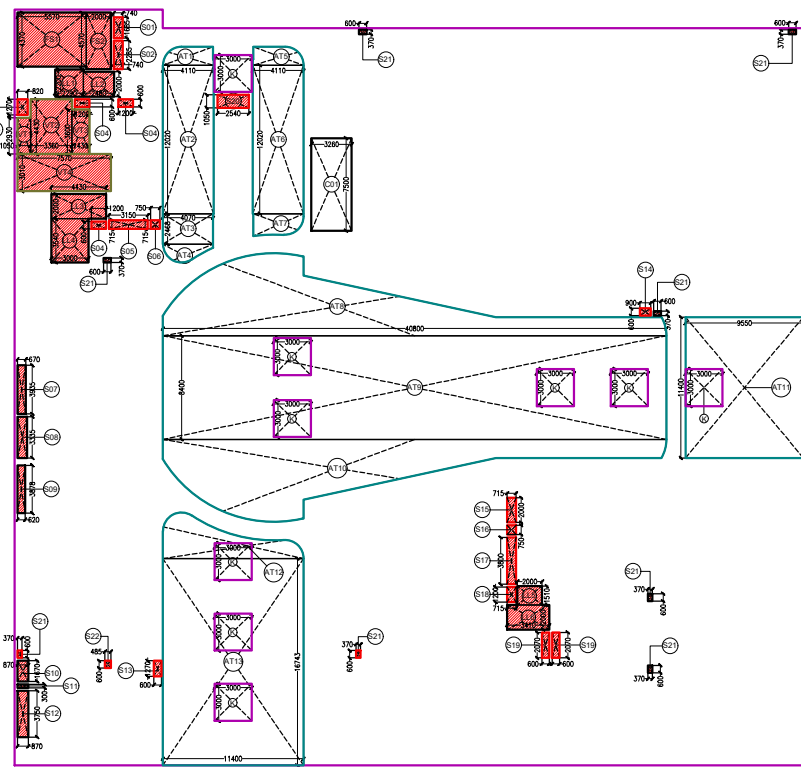

DEDUCTION AREA ENVELOPE

GROUND FLOOR				
ADDITION AREA ENVELOPE				
S.NO.	X	Y	NO.	AREA
O1	12.000	61.200	1	734.400
O2	51.900	59.700	1	3098.430
TOTAL ADDITION AREA				3832.830

GROUND FLOOR				
DEDUCTION AREA CHART				
S.NO.	X	Y	NO.	AREA
LIFT LOBBY				
LL1	2.290	2.200	1	5.038
LL2	2.480	2.000	1	4.960
LL3	4.430	2.000	1	8.860
LL4	3.000	3.540	1	10.620
LL5	2.000	1.510	1	3.020
LL6	3.410	2.000	1	6.820
TOTAL LIFT LOBBY AREA				39.318

FIRE STAIR CASE				
FS1	5.570	4.370	1	24.341
FS2	2.000	4.570	1	9.140
TOTAL FIRE STAIRCASE AREA				33.481

SHAFT				
S01	0.740	1.685	1	1.247
S02	0.740	2.285	1	1.691
S03	0.820	1.270	1	1.041
S04	1.200	0.600	3	2.160
S05	3.150	0.715	1	2.252
S06	0.750	0.715	1	0.536
S07	0.670	3.935	1	2.636
S08	0.670	3.335	1	2.234
S09	0.620	3.878	1	2.404
S10	0.870	1.670	1	1.453
S11	0.870	0.300	1	0.261
S12	0.870	3.750	1	3.263
S13	0.600	1.270	1	0.762
S14	0.900	0.600	1	0.540
S15	0.715	2.000	1	1.430
S16	0.715	0.750	1	0.536
S17	0.715	3.800	1	2.717
S18	0.715	1.200	1	0.858
S19	0.600	2.070	2	2.484
S20	2.540	1.050	1	2.667
S21	0.370	0.600	8	1.776
S22	0.485	0.600	1	0.291
TOTAL SHAFT AREA				35.241

VISITOR'S TOILET				
VT1	1.050	2.930	1	3.077
VT2	3.360	4.430	1	14.885
VT3	1.430	3.600	1	5.148
VT4	7.570	3.010	1	22.786
TOTAL VISITOR'S TOILET AREA				45.895

CUT-OUT AREA				
CI	3.260	7.500	1	24.450
TOTAL CUT-OUT AREA				24.450

ATRIUM AREA				
AT1	AS PER COMP. CALC.		1	5.642
AT2	4.110	12.020	1	49.402
AT3	4.070	2.468	1	10.045
AT4	AS PER COMP. CALC.		1	4.224
AT5	AS PER COMP. CALC.		1	5.642
AT6	4.110	12.020	1	49.402
AT7	AS PER COMP. CALC.		1	6.528
AT8	AS PER COMP. CALC.		1	132.802
AT9	40.800	8.400	1	342.720
AT10	AS PER COMP. CALC.		1	132.802
AT11	9.550	11.400	1	108.870
AT12	AS PER COMP. CALC.		1	25.418
AT13	11.400	16.743	1	190.870
TOTAL ATRIUM AREA				1064.367

TOTAL DEDUCTION AREA				
TOTAL DEDUCTION AREA				1242.752


GROUND FLOOR				
KIOSK AREA				
S.NO.	X	Y	NO.	AREA
K	3.000	3.000	9	81.000
TOTAL KIOSK AREA				81.000

GROUND FLOOR				
LANDSCAPE AREA				
S.NO.	X	Y	NO.	AREA
L1	5.770	26.170	1	151.001
L2	51.900	5.770	1	299.463
TOTAL LANDSCAPE AREA				450.464

- NOTES:-
1. ALL DIMENSIONS & LEVELS ARE IN MILLIMETERS.
 2. ALL THE AREAS INDICATED ARE IN SQ.M.
 3. COLUMNS ARE ONLY INDICATIVE AND WILL BE AS PER RELEVANT STRUCTURAL DRAWINGS.
 4. THE UNITS MARKED HEREIN ARE SMALLER SIZE UNITS. THE ALLOTTEE/S HEREIN UNDERSTANDS THAT THESE SMALLER SIZE UNITS MAY BE LEASED OUT ALONG WITH ONE OR MORE SUCH UNITS INCLUDING THEIR ACCESS CORRIDORS HEREIN AFTER REFERRED TO AS "COMPOSITE UNITS" FOR THE PURPOSE OF LEASING PROSPECTS AND RETAILERS/TENANTS REQUIREMENTS. THE COMPOSITE UNIT OR ONE OR MORE SMALL SIZE UNITS SHALL HAVE ADEQUATE ACCESS FOR USAGE OF OCCUPANT/TENANT. THE ALLOTTEE/S OF THE SAID SMALL SIZE UNITS AGREE AND ACKNOWLEDGE THE SAME.
 5. THE DEVELOPER/LESSEE CAN CHANGE PARTITIONS/SIZES OF SHOPS/UNITS AS PER REQUIREMENT WITHIN THE SANCTIONED BUILDING ENVELOPE.
 6. THE UNITS SHALL BE USED FOR COMMERCIAL ACTIVITIES SUCH AS SHOPPING MALL, SHOWROOMS, RETAIL OUTLETS, HOTELS, RESTAURANTS, OFFICES AND SUCH OTHER COMMERCIAL USES AS PER CHOICE OF LESSEE/SUB-LESSEE/TENANT.

- 10 TREES
- 10 TREES
- 10 EVERGREEN TREES
10 NON EVERGREEN TREES
TOTAL 20 TREES

KEY PLAN

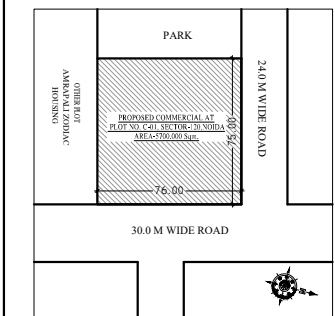

SCALE :- N.T.S

PROJECT
PROPOSED COMMERCIAL BUILDING
(CENTRAL MARKET) AT PLOT NO. C-01, SECTOR-120,
NOIDA, UTTAR PRADESH
OF M/S WEST WAY REALTY LLP.
ADD:- GH-03, VABHAV KHAND, INDIRAPURAM,
SHIPRA SUN CITY, GHAZIABAD, UTTAR
PRADESH-201014

ARCHITECT'S SEAL OWNER'S SEAL

ARCHITECT
modarchindia
architects interior designers & planners
studio: 1st floor, B-99, sector-63, Noida-201301, U.P.
phone: 0120-4202553, email: amitgargal@gmail.com
website: www.modarch.in

Drawing Title
GROUND FLOOR PLAN &
AREA CALCULATIONS

Checked by MANISH TIWARI Date
Drawn by LOKESH SHARMA Scale 1:200
Drawing No. MA - ADCN - SANCTION 04