


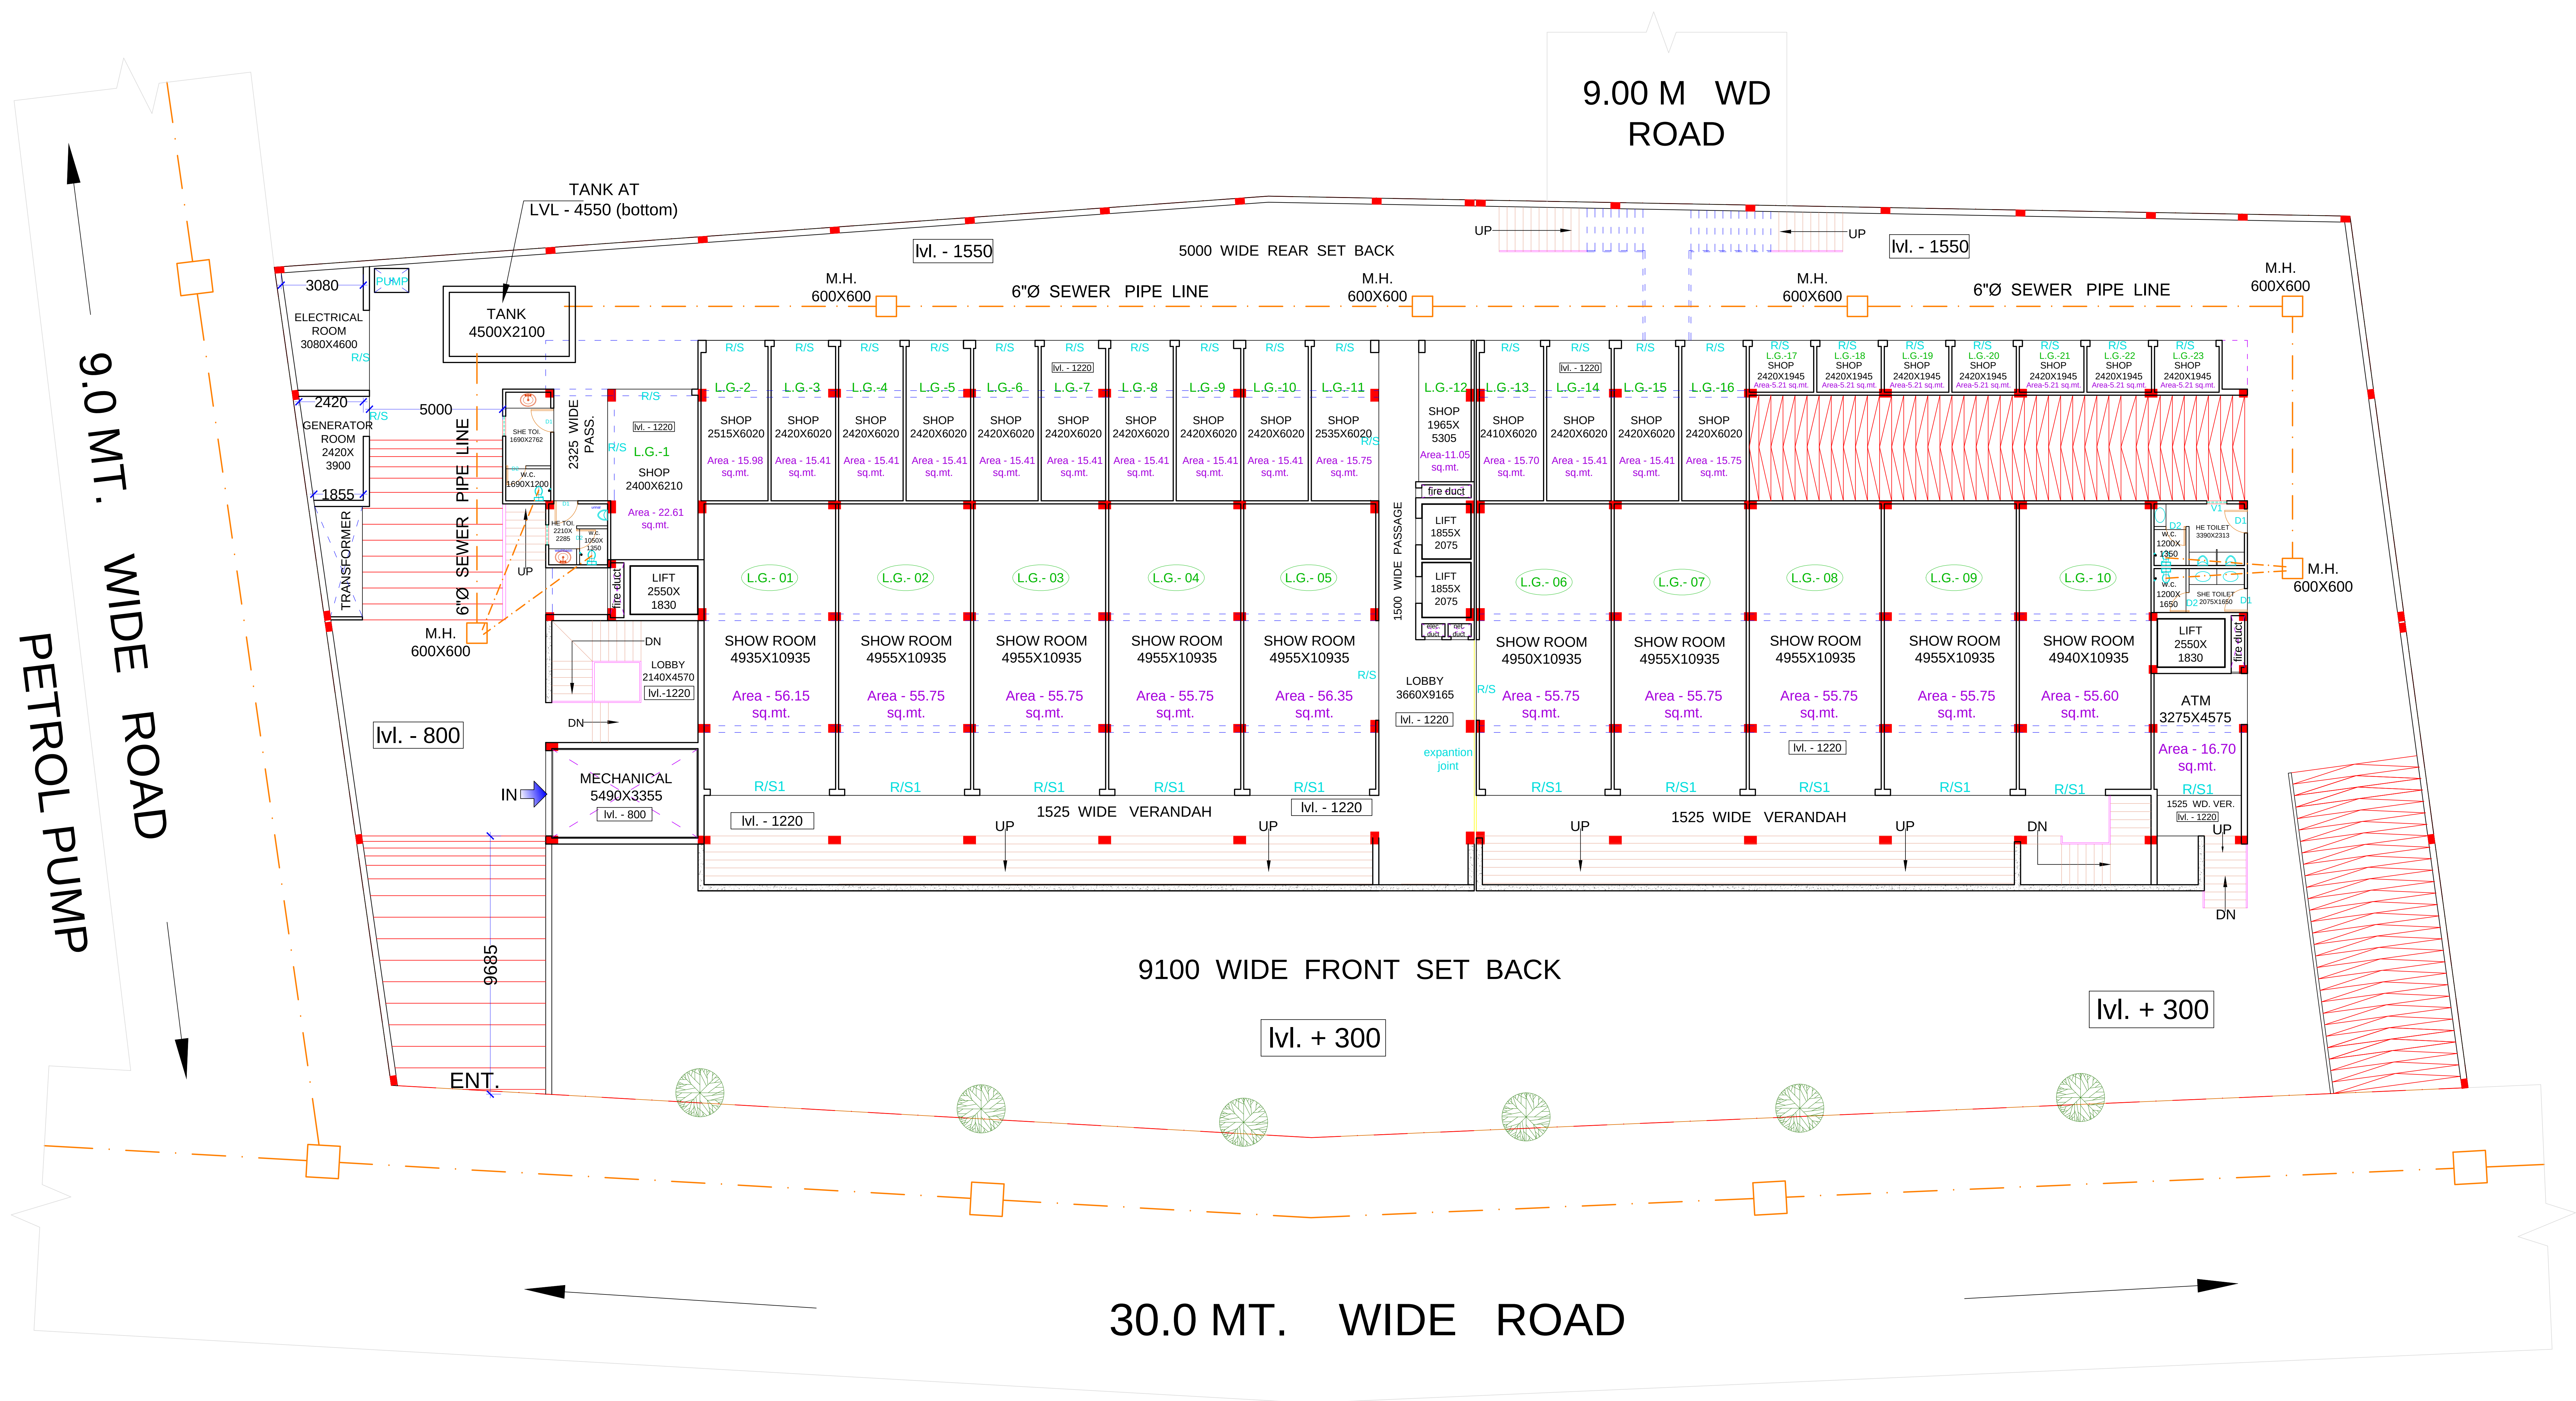

LOWER GROUND FLOOR PLAN

PROJECT:- PROP. COMMERCIAL BUILDING PLAN FOR R. D. INFO. SOLUTIONS PRIVATE LIMITED (Director - Mrs. SUDHA ADARSH) AT PLOT NO.- CP - 4/1 RATAN KHAND SHARDA NAGAR SCHEME LUCKNOW, DISTT. - LUCKNOW.	DRG.TITLE:- SERVICES PLAN LOWER GROUND FLOOR PL AN				ARCHITECT:- C A D CENTER FOR ARCHITECTURE DESIGN Architects ,Engineers & Interior Designers 100-B,SAHARA BAZAR VIBHUTI KHAND GOMTI NAGAR, LUCKNOW. MOBB.-09415027510
	DRG.NO:-	DATE:- 01/09/16	NORTH:-	DRAWN BY:- RENU GAUTAM	