
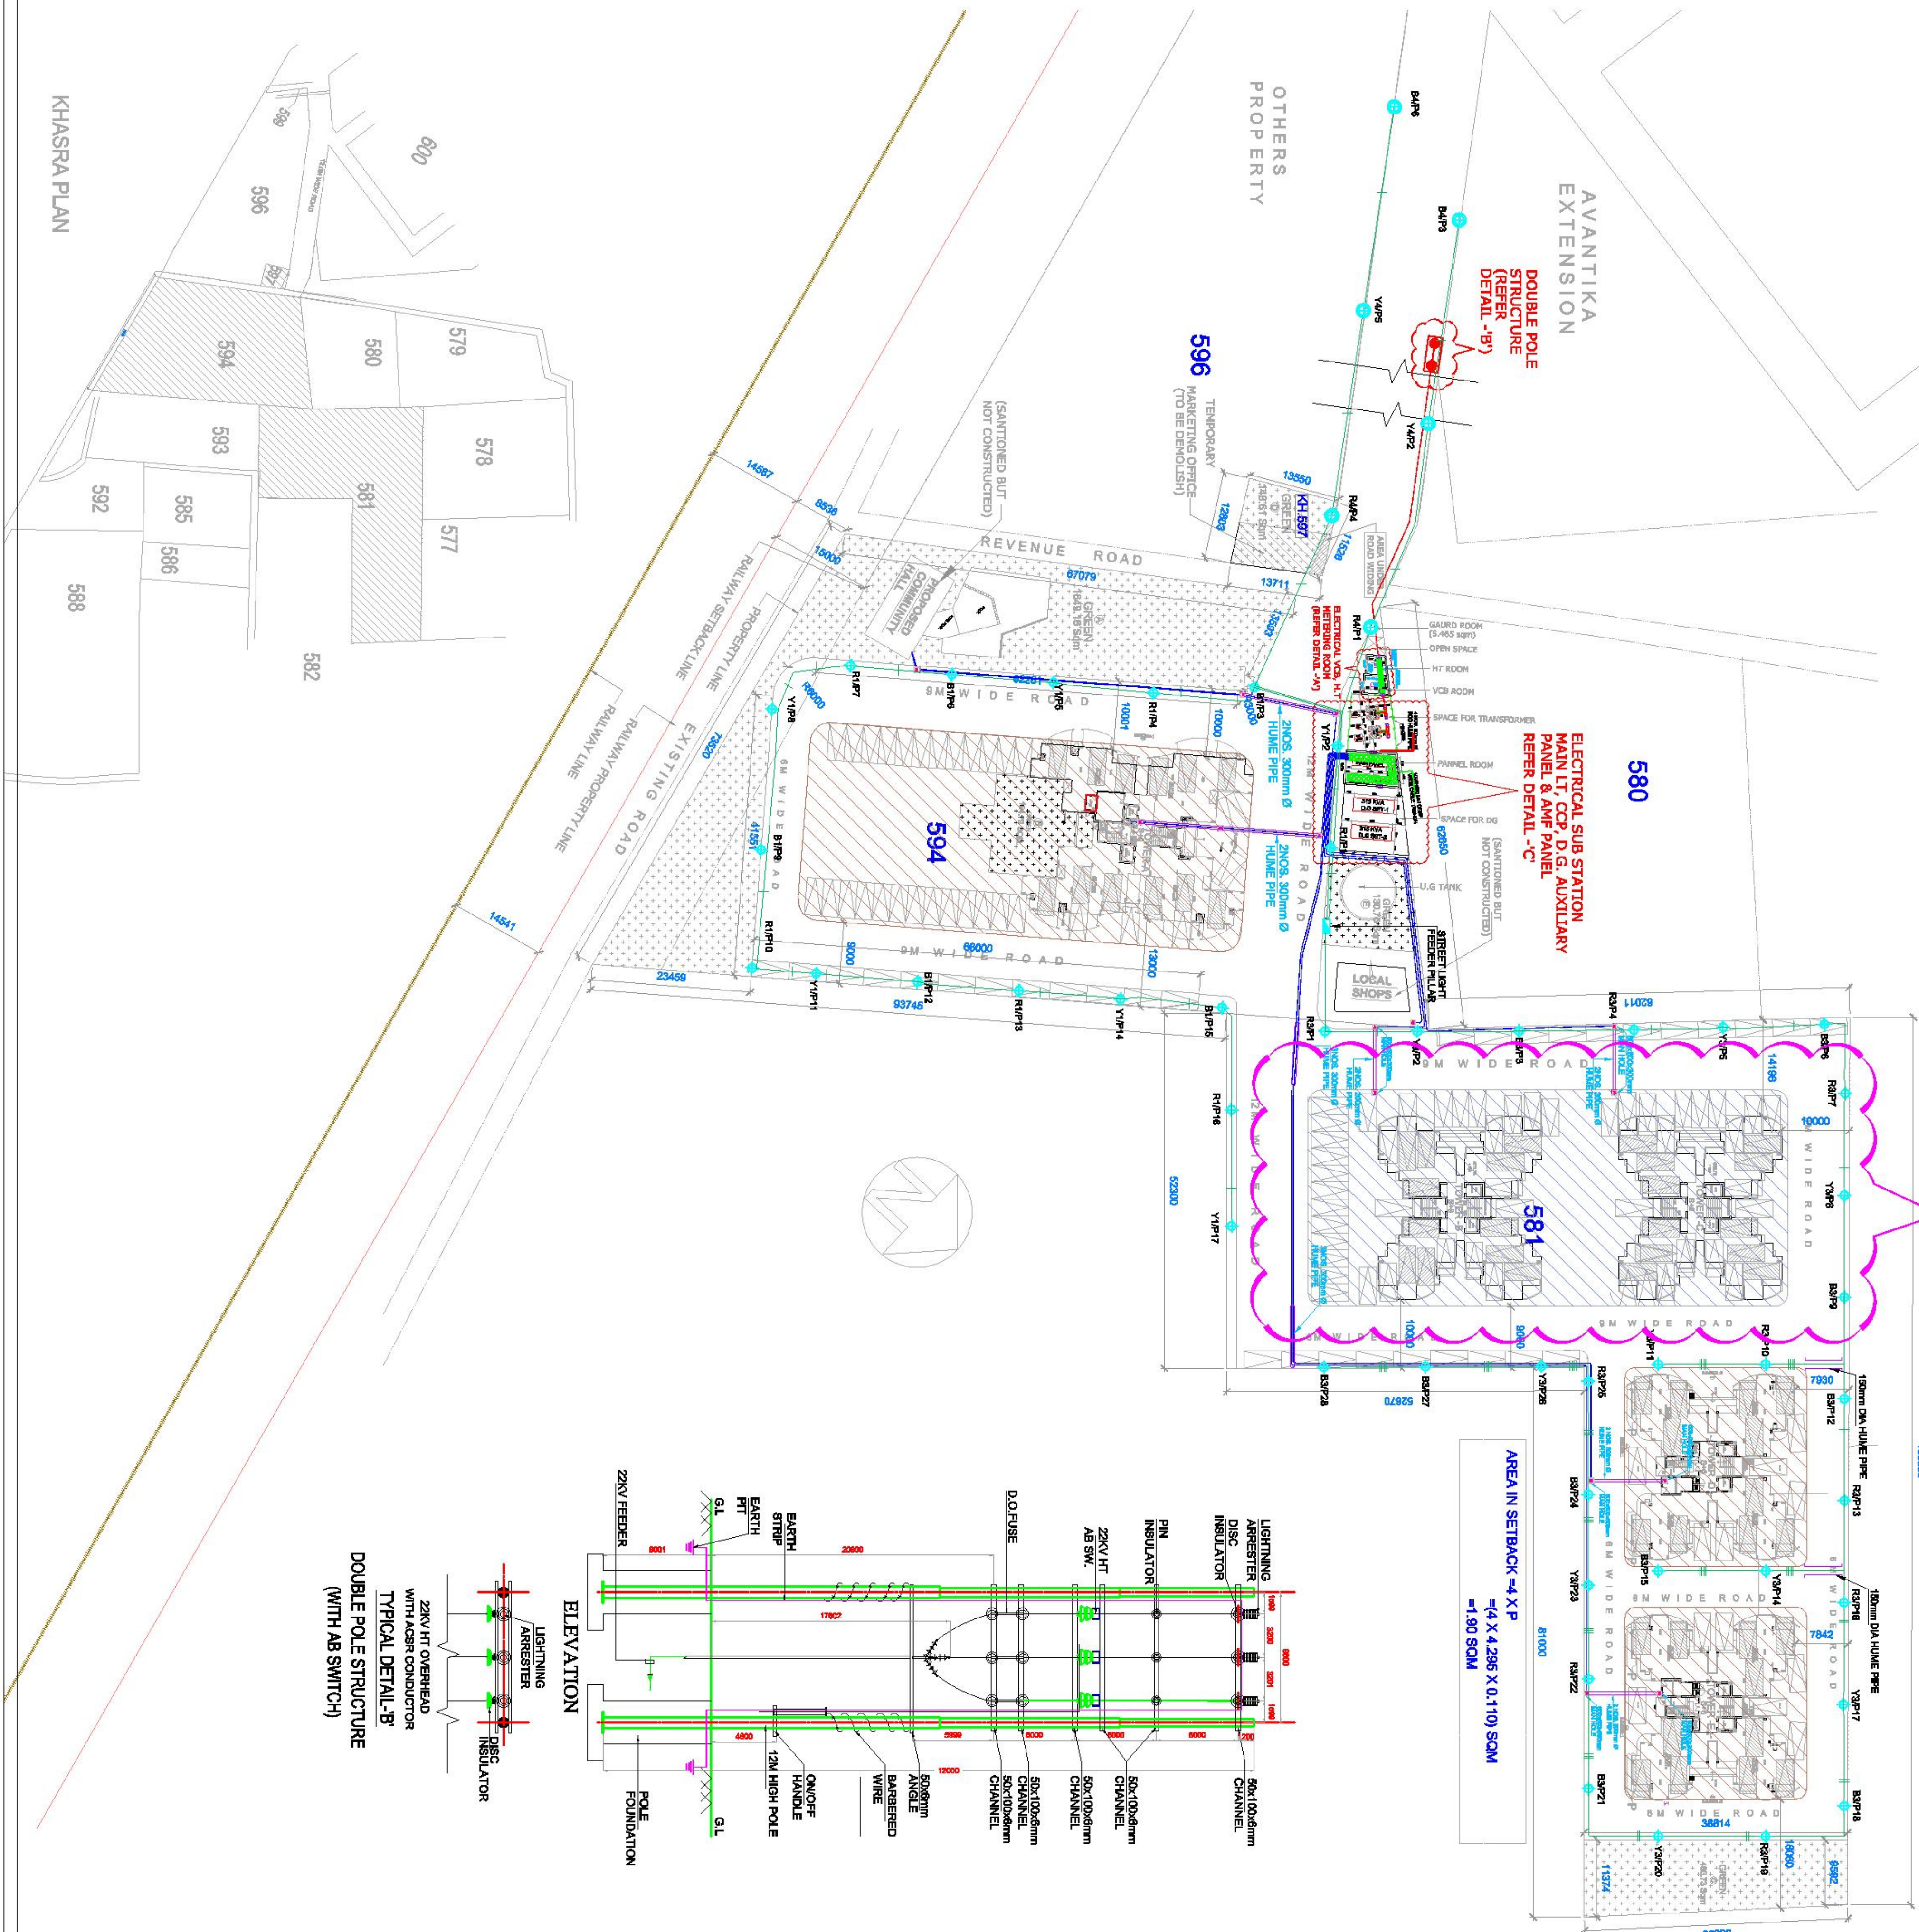



TOWER-B & TOWER-C

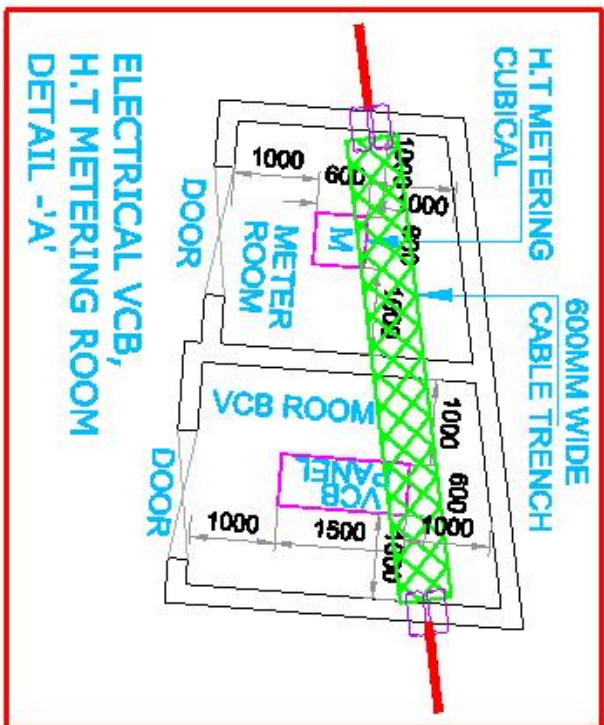

ELECTRICAL LEGEND:		
SYMBOL	DESCRIPTION	QTY.
	3.0M HEIGHT DECORATIVE POLE	45 NOS.
	9.0M HEIGHT SINGLE ARM POLE	06 NOS.
	STREET LIGHT FEEDER PILLAR	01NO.
	150mm DIA RCC HUME PIPE	

LEGEND:-	
SYMBOL	DESCRIPTION
	TRANSFORMER
	DP STRUCTURE FOR HT SUPPLY OH DISTRIBUTION
	MAIN HOLE
	HT SUPPLY LINE
	LT SUPPLY LINE
	HUME PIPE
	CABLE TRENCH

- NOTES:-**
1. HUNE PIPE SHALL BE LAID BELOW 600 mm FROM GROUND LEVEL.
 2. MAN HOLE LOCATED IN METER ROOM SHALL BE 300 mm DEEP MAX.
 3. MAN HOLE LOCATED OUT SIDE METER ROOM SHALL BE 600 mm DEEP MAX.

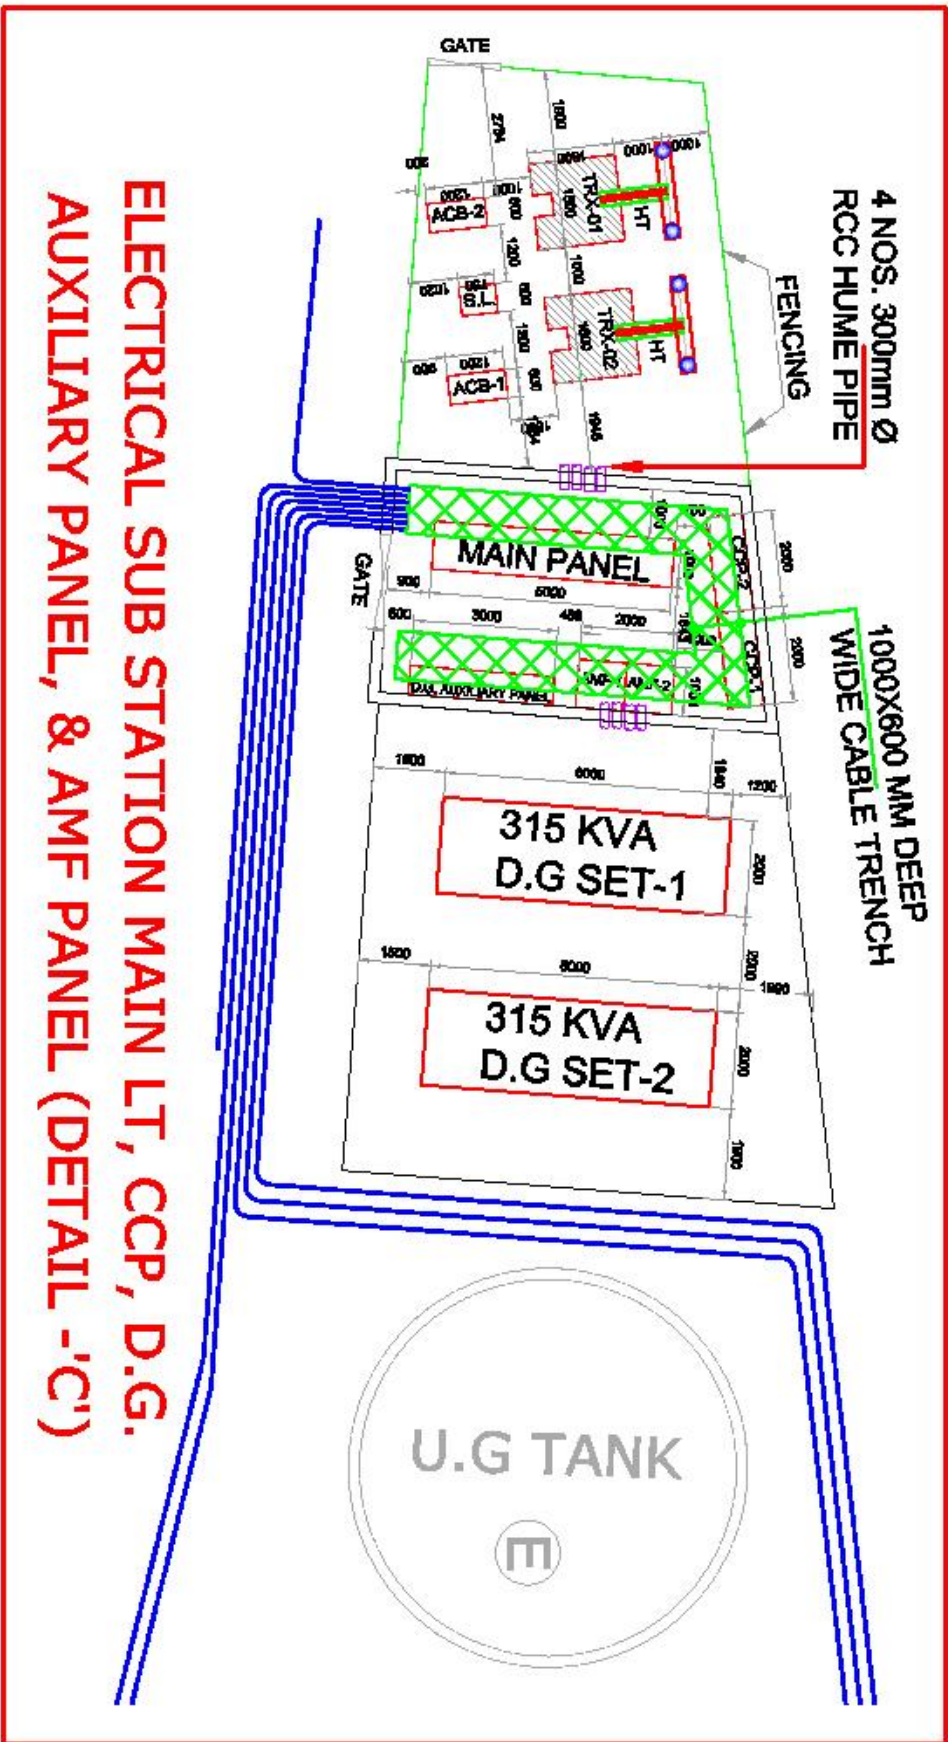

AREA CALCULATION	
TOTAL LOT AREA	= 13,955.14 M ²
AREA UNDER ROAD	= 18.61 M ²
AREA UNDER COVER (50%)	= 6,986.34 M ²
NET SCULPTURE AREA	= 11,999.79 M ²
PERMISSIBLE GROUND COVER (40%)	= 4,799.92 M ²
PERMISSIBLE COMMERCIAL OFFICE @ 35% (35% 50% M ²)	= 4,199.92 M ²
PERMISSIBLE RESIDENTIAL @ 20% (20% 50% M ²)	= 2,399.92 M ²
PERMISSIBLE DENSITY @ 7 PERSONS/LOT	= 1,799.92 PERSONS
PERMISSIBLE DENSITY @ 7 PERSONS/LOT	= 1,799.92 PERSONS
PERMISSIBLE DENSITY @ 7 PERSONS/LOT	= 1,799.92 PERSONS

	AREA STATEMENT					STREETCROSS [m]	ROOM [m ²]	GROUND COVERED [m ²]	FAR
	NO OF DWG	CORE AREA	AREA	WATER ROOM					
TOWER BLOCK	STATUS								
TOWER A [CONSTRUCTED AT TYPE A]	CONSTRUCTED	36	56.69	48.866	17.3	572.596	6988.456		
TOWER B [CONSTRUCTED AT TYPE B]	CONSTRUCTED BUT NOT COMPLETED	36	41.248	366.286	-	410.56	3679.070		
TOWER C [CONSTRUCTED AT TYPE C]	CONSTRUCTED BUT NOT COMPLETED	36	41.248	366.286	-	410.56	3679.070		
TOWER D [CONSTRUCTED AT TYPE D]	CONSTRUCTED	24	50.48	590.251	11.179	413.510	2472.520		
TOWER E [CONSTRUCTED AT TYPE E]	CONSTRUCTED	24	50.48	590.251	11.179	413.510	2472.520		
TOWER F [CONSTRUCTED AT TYPE F]	CONSTRUCTED	24	50.48	590.251	11.179	413.510	2472.520		
CONSTRUCTED CARPARK	NOT CONSTRUCTED	NIL	NIL	NIL	-	150.00	124.00		
COMMITMENTAL	NOT CONSTRUCTED	NIL	NIL	NIL	-	150.00	124.00		
TOTAL		156	285.66	1917.058		2010.662	17506.122		

TOTAL GROUND COVERED		= 2410 SQ. @ 20.3%
TOTAL P.A.R.		= 17350 SQM @ 1.49%
<p>PARKING & TRAVEL</p> <p>PERMISSIBLE PARKING @ 1:10 @ 100000 LTR CAR</p> <p>OPEN CAR PARKING - 122</p> <p>COVERED PARKING - 54</p> <p>CYCLE</p> <p>50%</p>		
TOTAL OPENED UP OPEN L&B @ 1:24 @ 124 SQ. @ 1.06%		= 2250 SQM @ 1.91%
ADDITIONAL OPEN L&B @ 1:24 @ 124 SQ. @ 1.06%		= 2250 SQM @ 1.91%
TOTAL OPEN L&B @ 1:24 @ 124 SQ. @ 1.06%		= 4500 SQM @ 3.82%

	TOWNE A	TOWNE B	TOWNE C	TOWNE D	TOWNE E	TOTAL
	(\$000)	(\$000)	(\$000)	(\$000)	(\$000)	(\$000)
KITCHEN ROOM	17,900	-	11,179	11,179	40,258	40,258
BATHRY	22,290	19,011	60,088	60,088	162,179	162,179
MACHINE ROOM	27,200	43,702	43,702	43,008	222,884	222,884
GAZARD ROOM	67,419	62,792	62,792	106,139	5,465	429,766
TOTAL				106,139		

PROJECT	GROUP HOUSING ON KHASRA NO. 581, 594 AND 597, VILLAGE DASWA, GHAZIABAD.			
TITLE	EXTERNAL ELECTRIFICATION LAYOUT HT/LT DISTRIBUTION SYSTEM & STREET LIGHTING LAYOUT			
DEALT BY:	P. S. PATWAL	DATE	20-12-2017	
CHECKED BY:	ADITYA GUPTA	SCALE	1:500	
DWG NO.	SERV/1056/G2B-GH-DASWA/COMP/EL-EXT.- 01		RD	

<p>ARCHITECTS SIGNATURE</p>	<p>OWNER'S SIGNATURE</p>
<p>ANSAL HOUSING & CONSTRUCTION LTD. 15, UCF INDRA PRAKASH 21, BARAKHANDEA ROAD NEW DELHI - 110001</p>	