


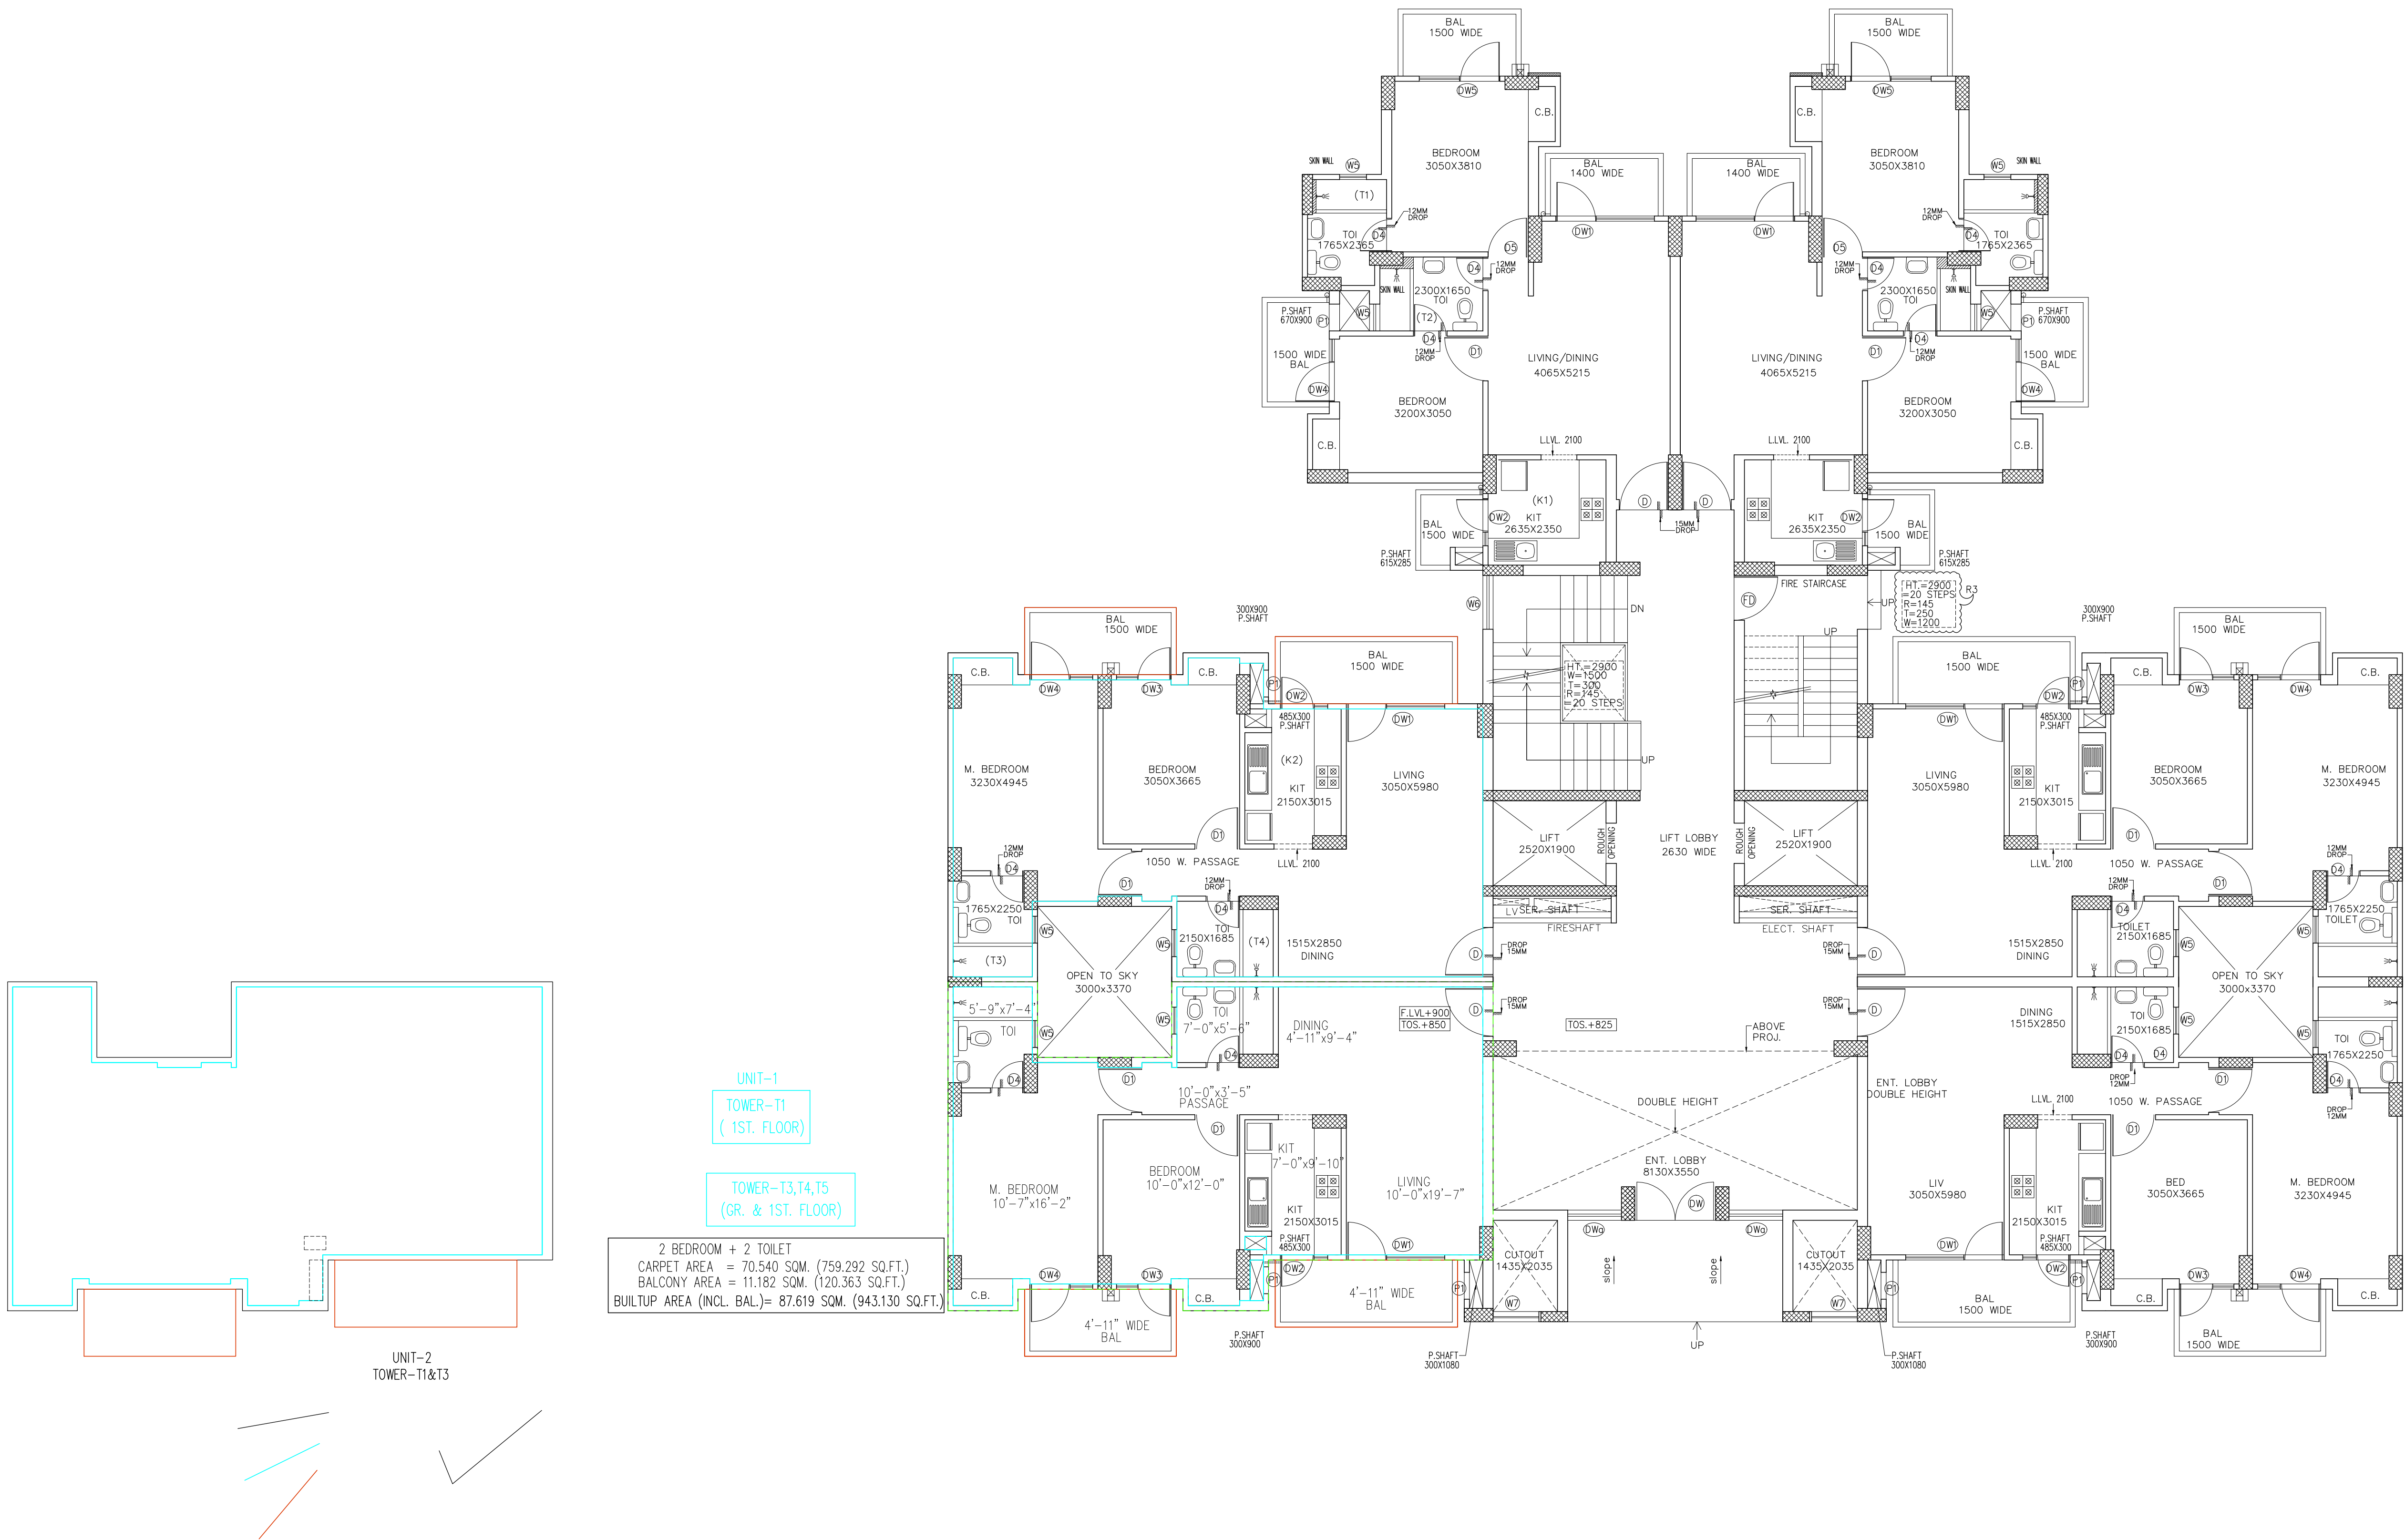
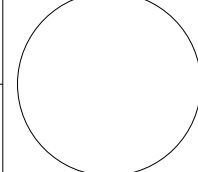


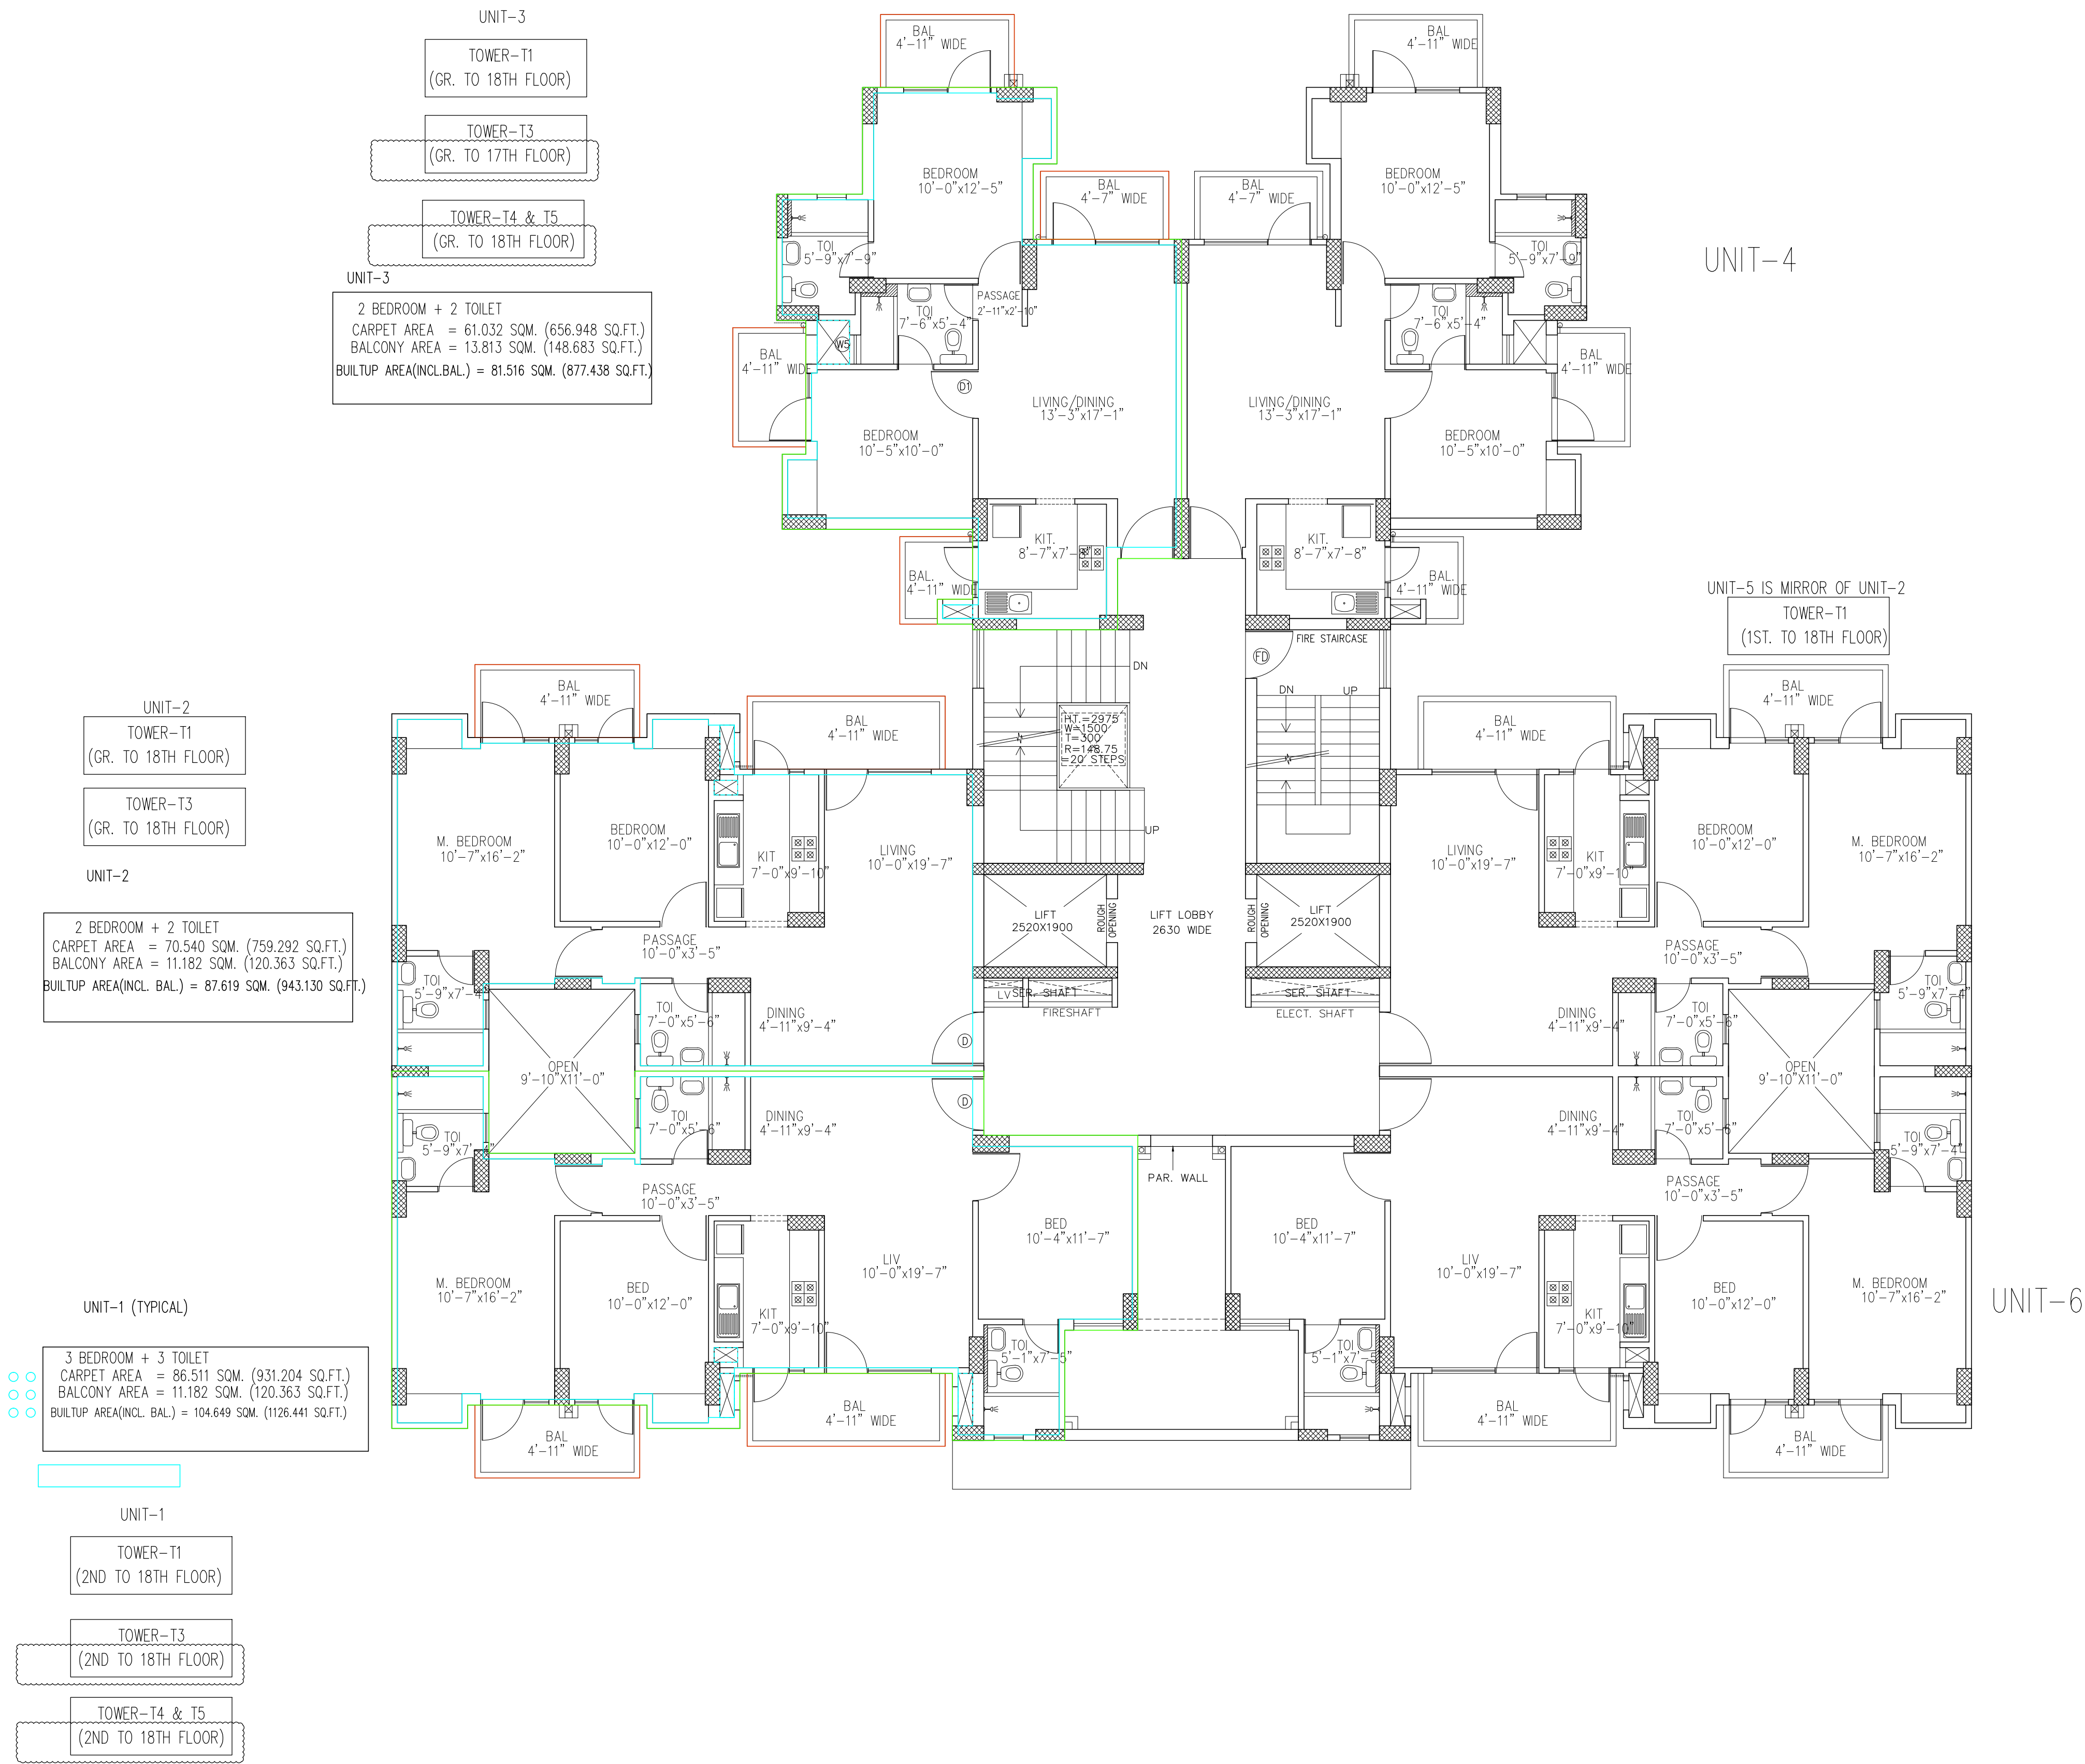


15.11.2016	2	CLIENT	R2	REVISED AS/MARKED
26.11.2014	5	CLIENT		
Date	No	Copy issued to	REVISIONS	
PROJECT				
SIGNATURE HEIGHTS				
CLIENT				
ANNIKA PROMOTERS PRIVATE LIMITED				
LOCATION				
KHASRA NO-977,976,981 VILLAGE NOOR NAGAR PARGANA- LONI, TEHSIL & DISTT-GHAZIABAD, (U.P)				
DEALT BY ARUN		DRAWING TITLE		DRG. NO. SH/T1/3
CHECKED B.K.		PROJECT NO. MCC/SH/247/14		REVISIONS R4
BUILDING NO.		SCALE 1:75		
		DATE: 8-8-18		
ARCHITECTS				
SAHA AND ASSOCIATES				
ARCHITECTS, PLANNERS & INT. DESIGNERS				
D-22 (LOWER GROUND FLOOR)				
PAMPOSH ENCLAVE NEW DELHI - 110048				
TEL. 26285932, 26461121 FAX. 011 91 26426755				
email - bhupsaha@gmail.com, sahaandassociates@yahoo.in				
www.sahaandassociates.com				

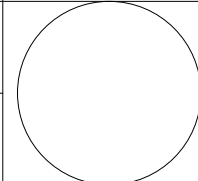


Date	No	Copy issued to	REVISIONS		
PROJECT					
SIGNATURE HEIGHTS					
CLIENT					
ANNIKA PROMOTERS PRIVATE LIMITED					
LOCATION					
KHASRA NO-977,976,981 VILLAGE NOOR NAGAR PARGANA- LONI, TEHSIL & DISTT-GHAZIABAD, (U.P)					
DEALT BY		DRAWING TITLE		DRG. NO.	
ARUN		units plans		SH/T1/5	
CHECKED		PROJECT NO.		REVISIONS	
B.K.		MCC/SH/247/14			
BUILDING NO.					
T1		DATE: 8-8-18			
ARCHITECTS					
SAHA AND ASSOCIATES					
ARCHITECTS, PLANNERS & INT. DESIGNERS					
D-22 (LOWER GROUND FLOOR)					
PAMPOSH ENCLAVE NEW DELHI - 110048					
TEL. 26285932, 26461121 FAX. 011 91 26426755					
email - bhupsaha@gmail.com, sahaandassociates@yahoo.in					
www.sahaandassociates.com					

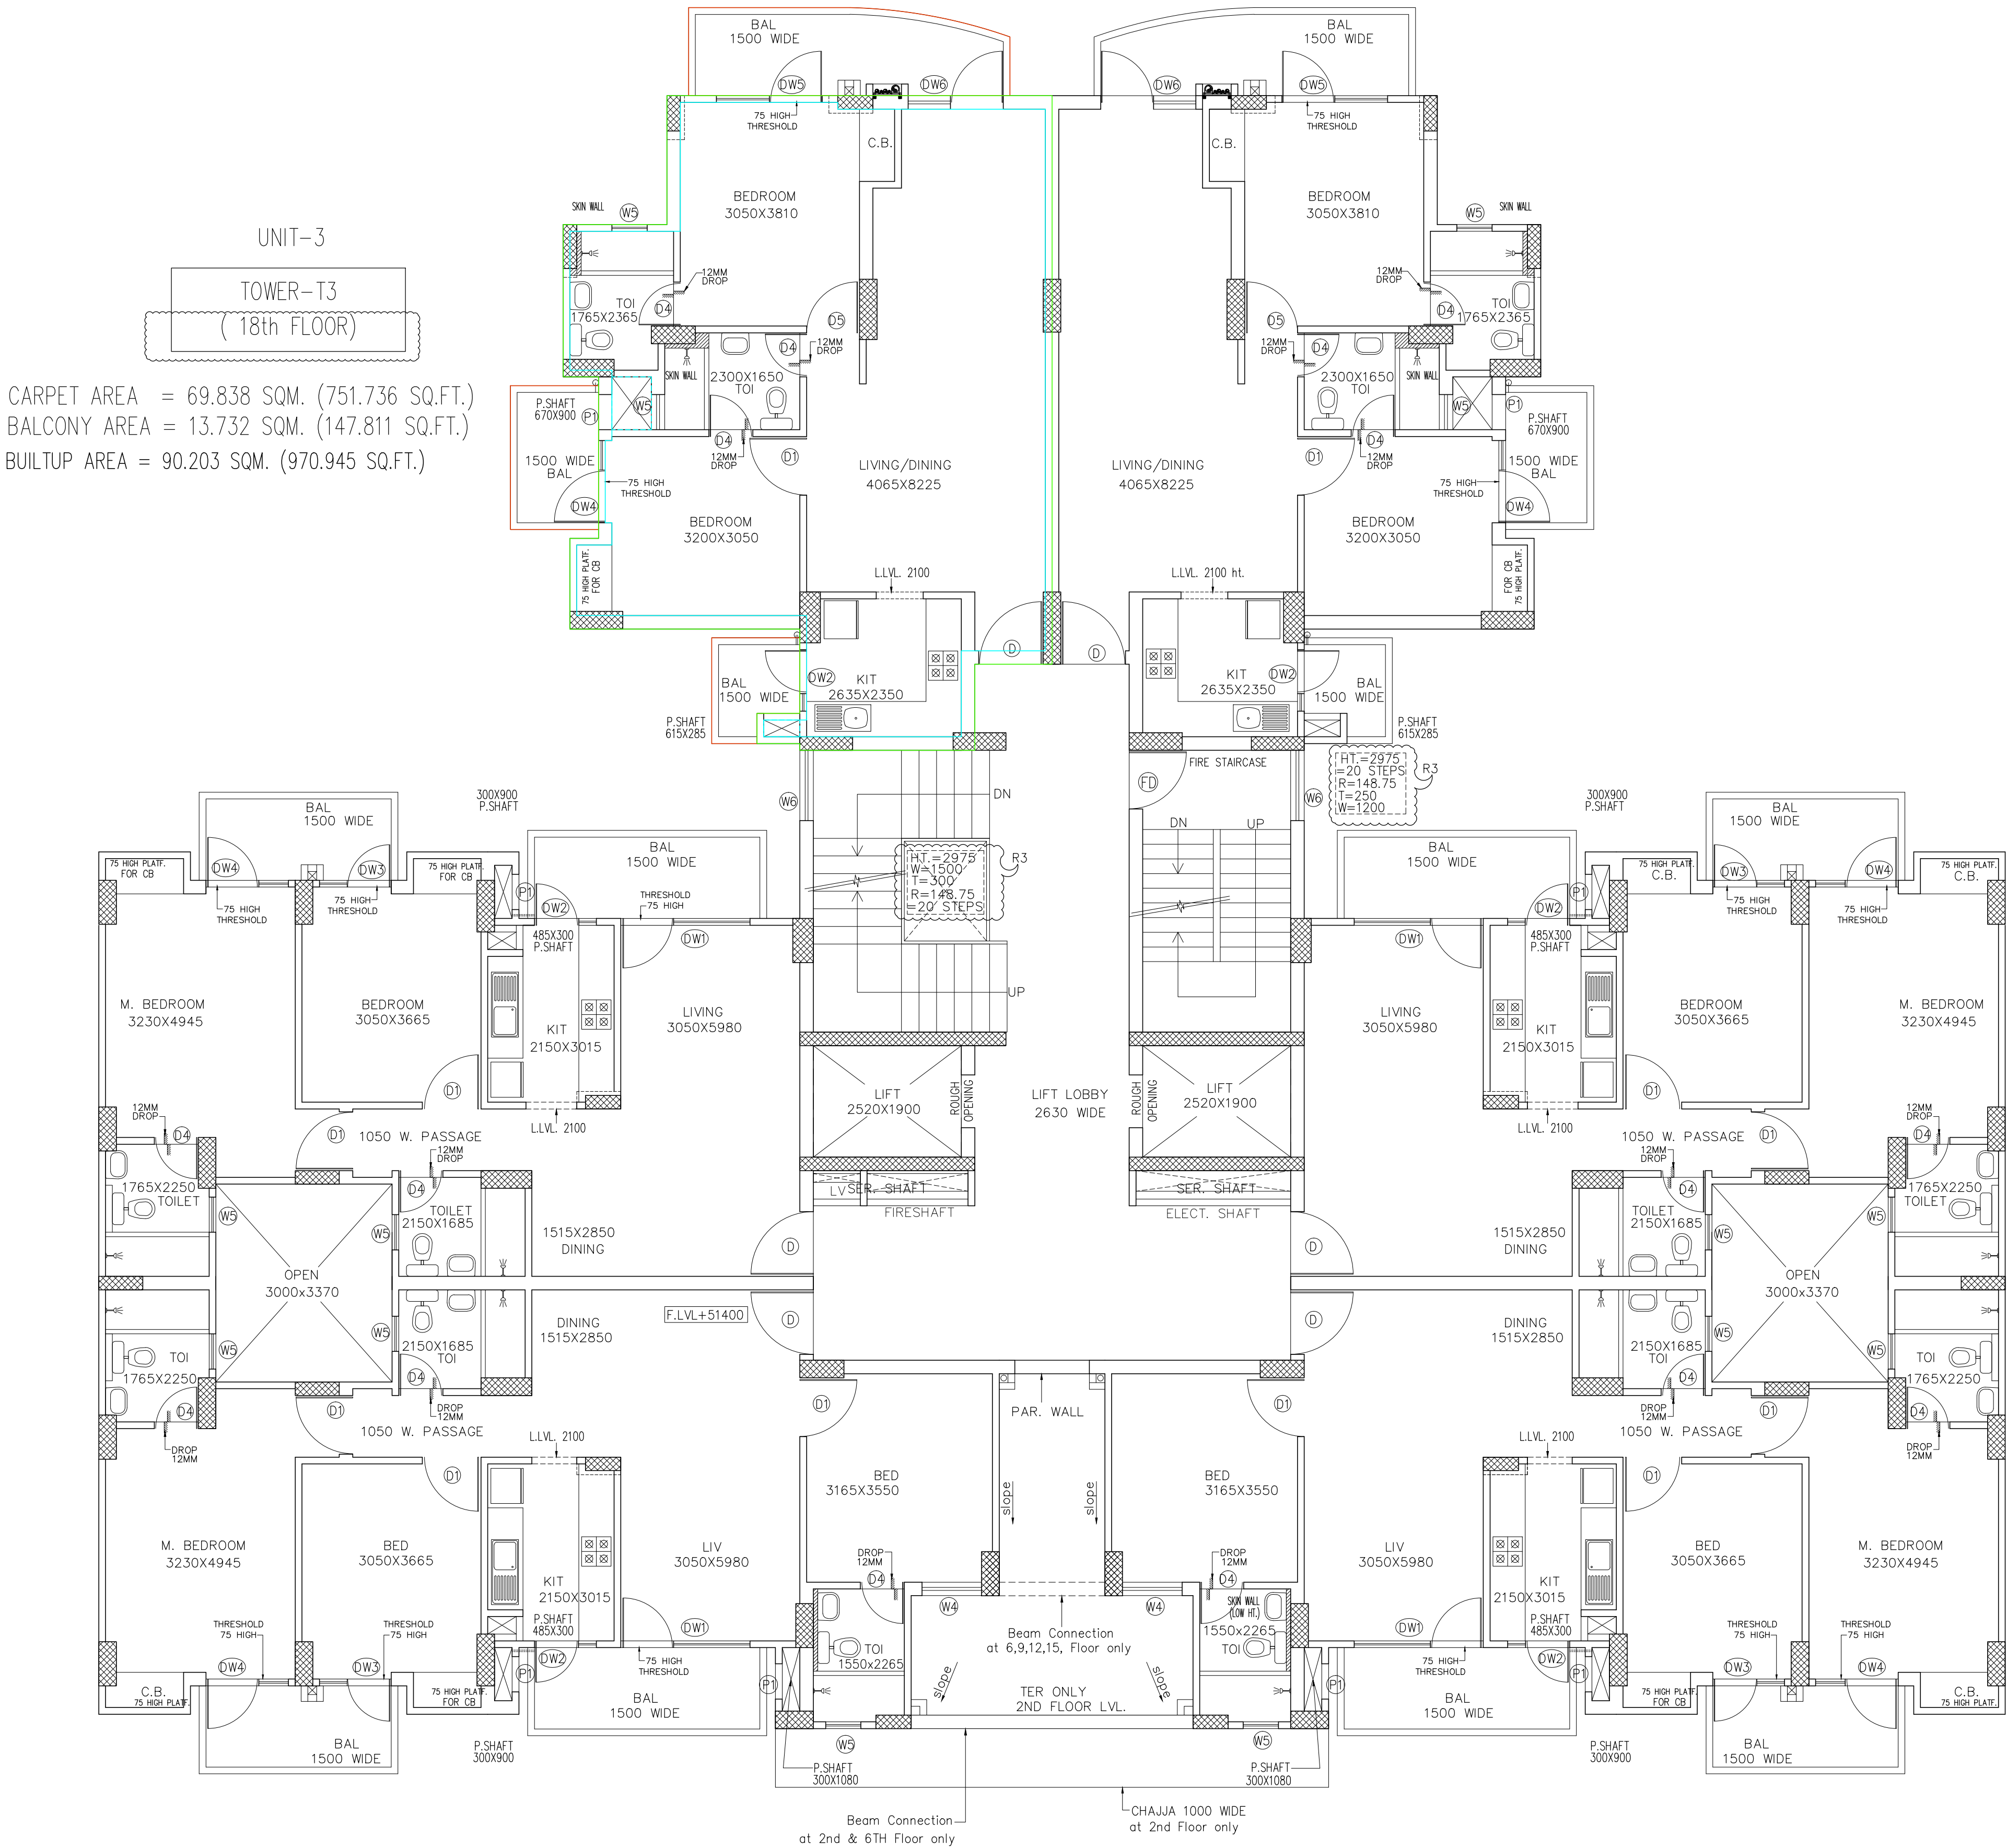

Date	No Copy issued to	REVISIONS
PROJECT	SIGNATURE HEIGHTS	
CLIENT	ANNIKA PROMOTERS PRIVATE LIMITED	
LOCATION	KHASRA NO-977,976,981 VILLAGE NOOR NAGAR PARGANA- LONI, TEHSIL & DISTT-GHAZIABAD, (U.P)	
DEALT BY ARUN	DRAWING TITLE AREA DETAIL	DRG. NO.
CHECKED B.K.	PROJECT NO. MCC/SH/247/14	REVISIONS
BUILDING NO.	DATE: 8-8-18	
ARCHITECTS SAHA AND ASSOCIATES ARCHITECTS, PLANNERS & INT. DESIGNERS D-22 (LOWER GROUND FLOOR) PAMPOSH ENCLAVE NEW DELHI - 110048 TEL. 26285932, 26461121 FAX. 011 91 26426755 email - bhupsaha@gmail.com, sahaandassociates@yahoo.in www.sahaandassociates.com		

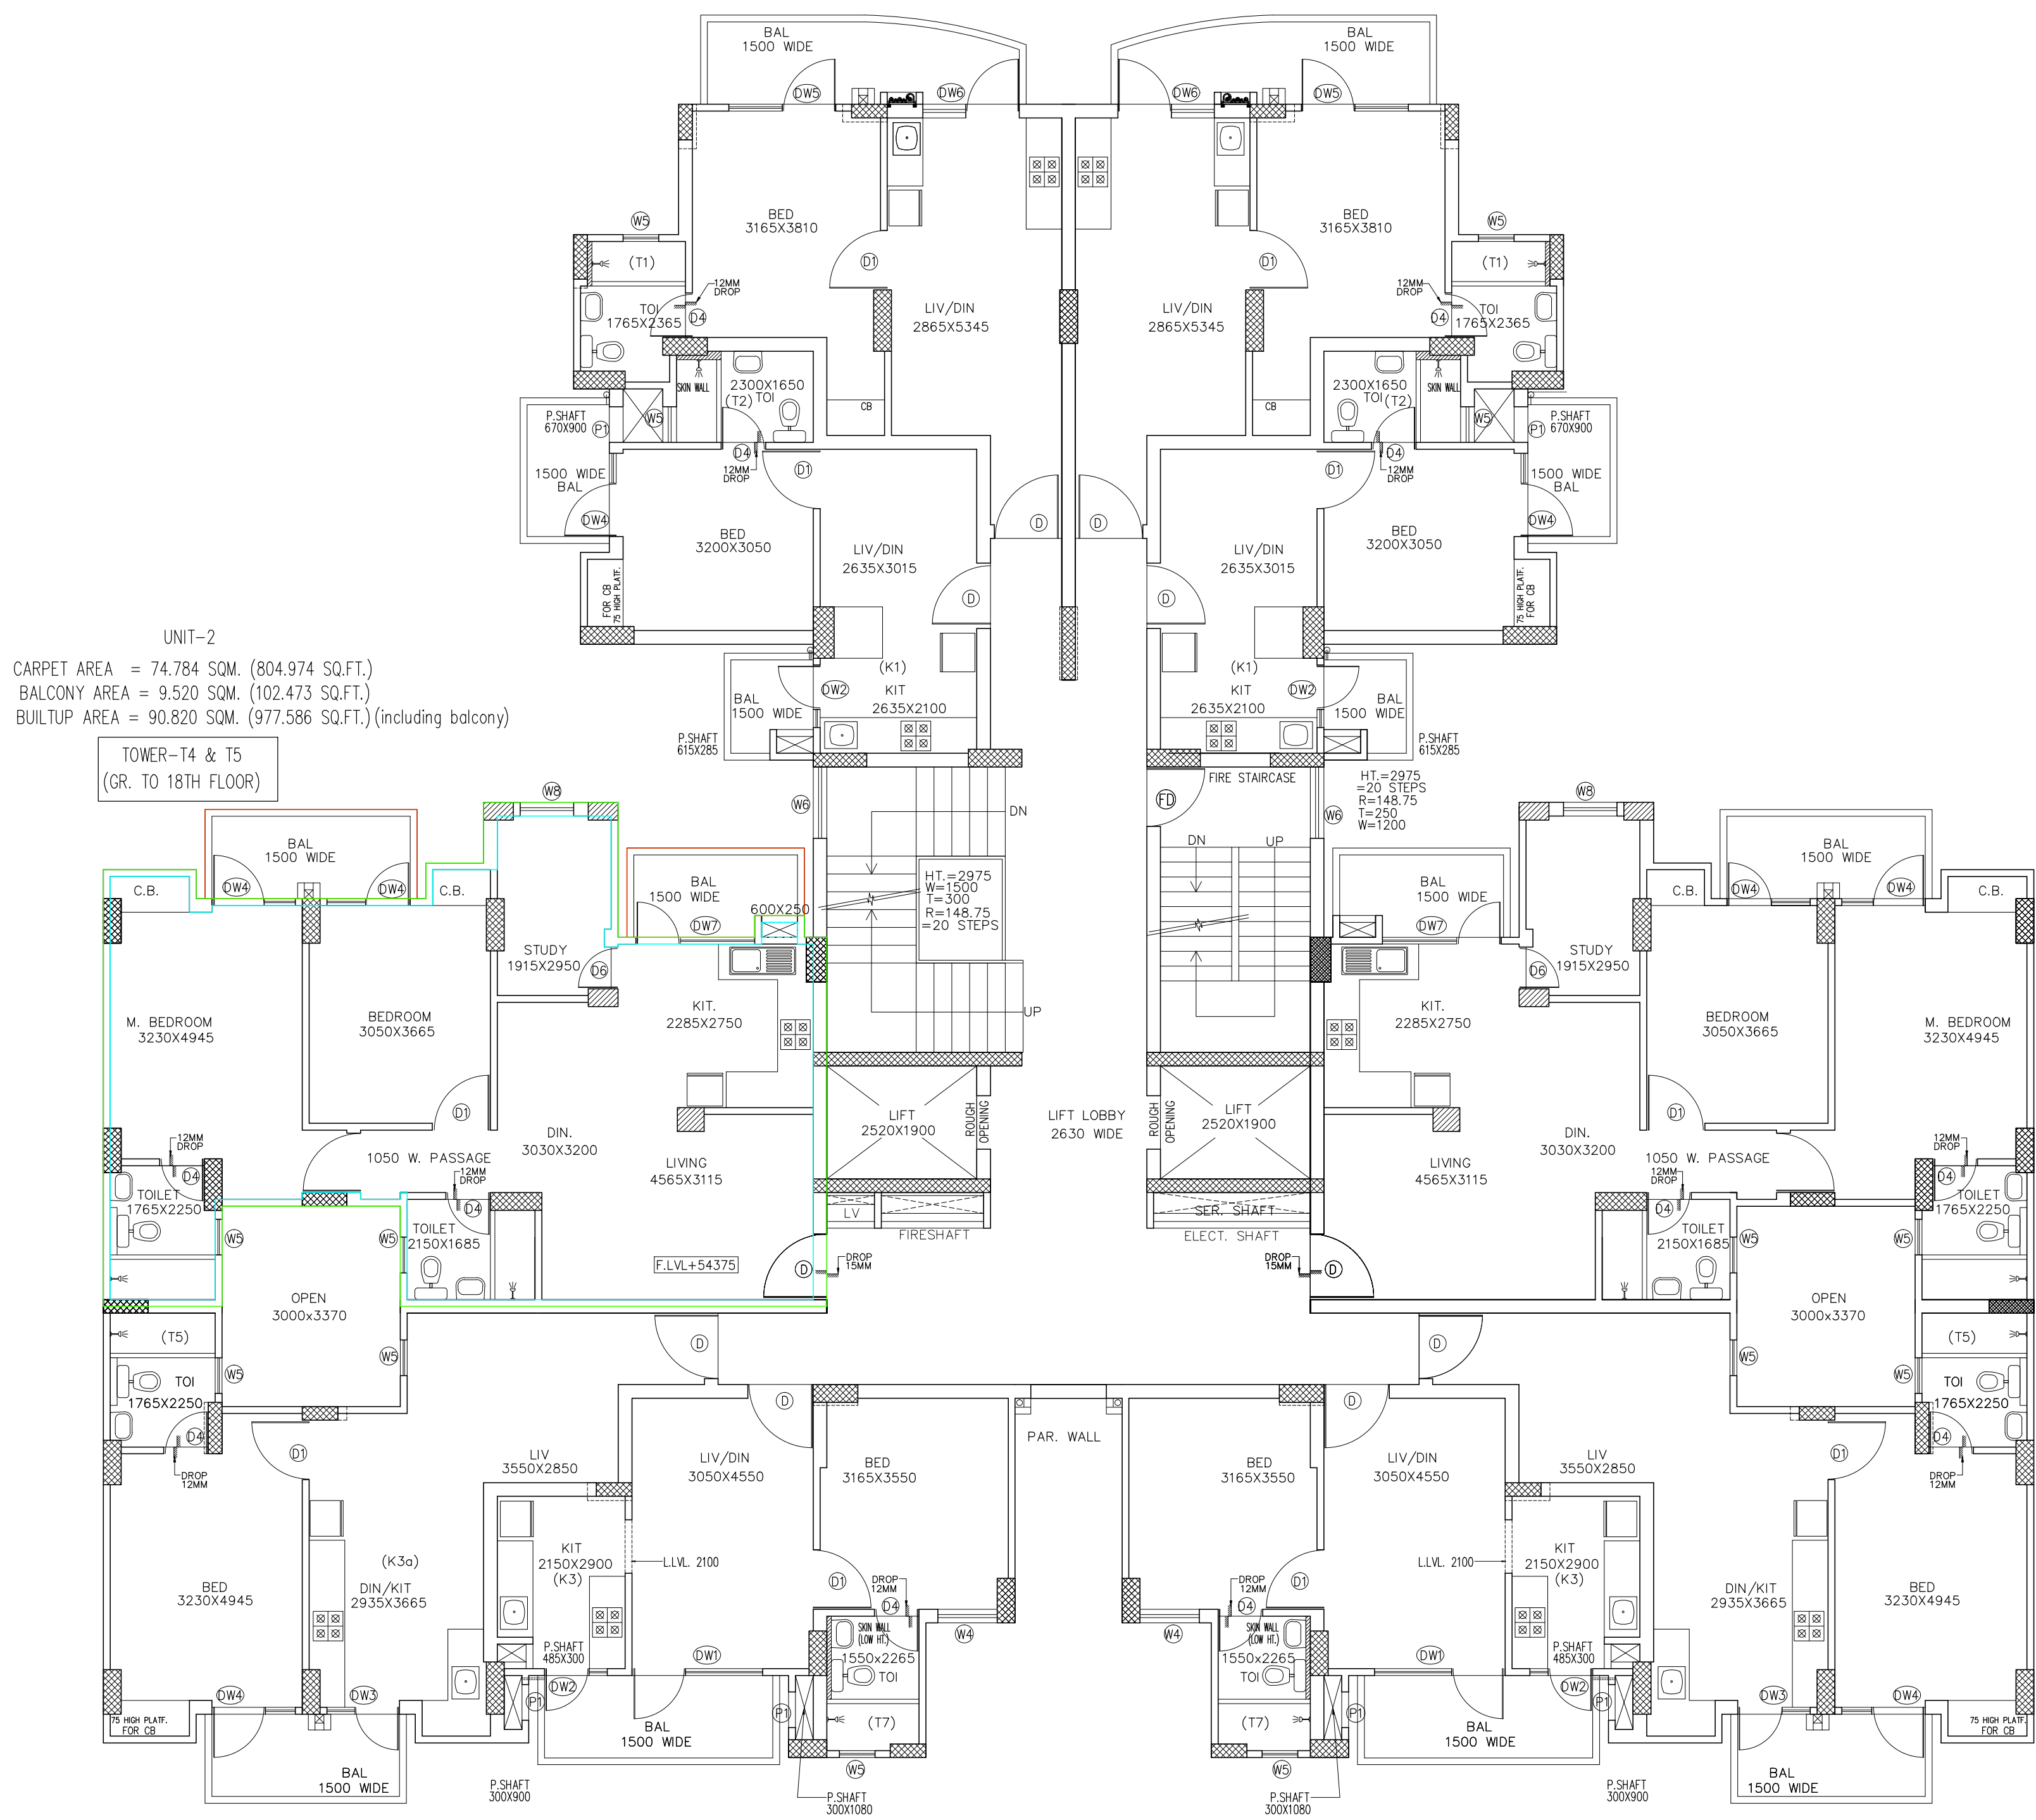

 Date	No	Copy issued to	REVISIONS
PROJECT			
SIGNATURE HEIGHTS			
CLIENT			
ANNIKA PROMOTERS PRIVATE LIMITED			
LOCATION			
KHASRA NO-977,976,981 VILLAGE NOOR NAGAR PARGANA- LONI, TEHSIL & DISTT-GHAZIABAD, (U.P)			
DEALT BY	DRAWING TITLE		DRG. NO.
ARUN			
CHECKED	PROJECT NO.		REVISIONS
B.K.			
BUILDING NO.			
	DATE: 8-8-18		
ARCHITECTS			
SAHA AND ASSOCIATES			
ARCHITECTS, PLANNERS & INT. DESIGNERS			
D-22 (LOWER GROUND FLOOR)			
PAMPOSH ENCLAVE NEW DELHI - 110048			
TEL. 26285932, 26461121 FAX. 011 91 26426755			
email - bhupsaha@gmail.com, sahaandassociates@yahoo.in			
www.sahaandassociates.com			

UNIT-1
(2ND TO 16TH FLOOR)


2BEDROOM + 2 TOILET
CARPET AREA = 69.038 SQM. (743.125 SQ.FT.)
BALCONY AREA = 13.777 SQM. (148.295 SQ.FT.)
BUILTUP AREA(INCL. BALCONY) = 91.046 SQM. (980.019 SQ.FT.)
SUPER AREA = 118.450 SQM. (1275.00 SQ.FT.)

UNIT-2
(2ND TO 16TH FLOOR)

4 BHK +3 TOI + 1 PUJA +1 DRESS
CARPET AREA = 121.725 SQM. (1310.247 SQ.FT.)
BALCONY AREA = 27.555 SQM. (296.602 SQ.FT.)
BUILTUP AREA(INCL. BALCONY) = 158.011 SQM. (1700.830 SQ.FT.)

UNIT-3
(2ND TO 16TH FLOOR)

3BED + 3 TOI
CARPET AREA = 106.618 SQM. (1147.636 SQ.FT.)
BALCONY AREA = 18.247 SQM. (196.410 SQ.FT.)
BUILTUP AREA(INCL. BALCONY) = 136.935 SQM. (1473.968 SQ.FT.)
SUPER AREA = 181.159 SQM. (1950.00 SQ.FT.)

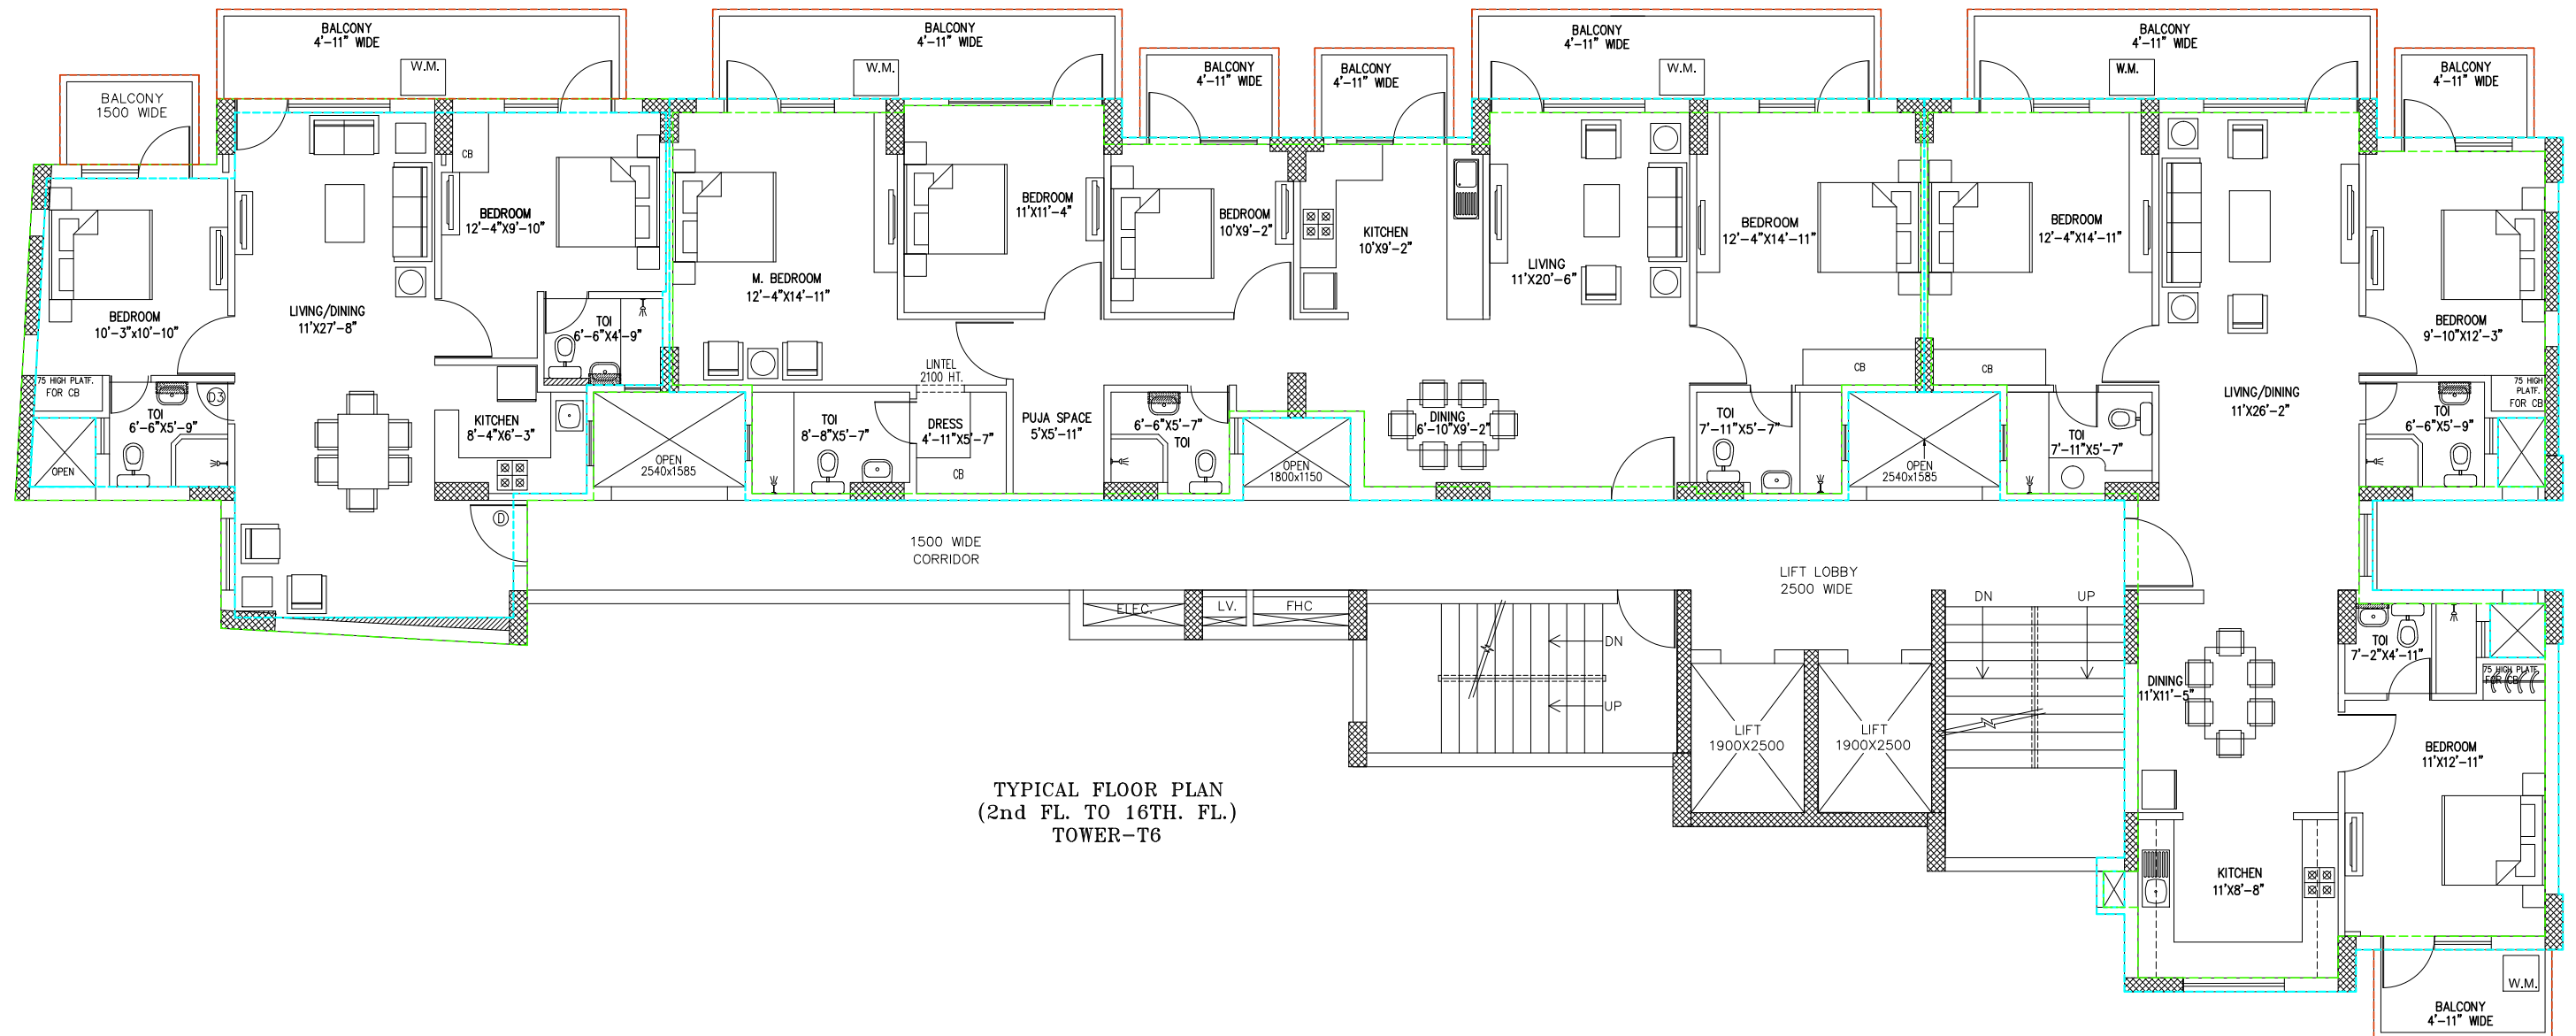

TYPICAL FLOOR PLAN
(2nd FL. TO 16TH. FL.)
TOWER-T6

UNIT-4
GR. & FIRST FLOOR

2BEDROOM + 2 TOILET

CARPET AREA = 69.038 SQM. (743.125 SQ.FT.)

BALCONY AREA = 11.721 SQM. (126.164 SQ.FT.)

BUILTUP AREA(INCL. BALCONY) = 88.989 SQM. (957.877 SQ.FT.)

SUPER AREA = 116.127 SQM. (1250.00 SQ.FT.)

UNIT-5
FIRST FLOOR

4 BHK +3 TOI + 1 PUJA +1 DRESS

CARPET AREA = 121.725 SQM. (1310.247 SQ.FT.)

BALCONY AREA = 23.442 SQM. (252.329 SQ.FT.)

BUILTUP AREA(INCL. BALCONY) = 153.898 SQM. (1656.558 SQ.FT.)

UNIT-6
FIRST FLOOR


3BEDROOM + 3 TOILET

CARPET AREA = 106.618 SQM. (1147.636 SQ.FT.)


BALCONY AREA = 16.190 SQM. (174.269 SQ.FT.)

BUILTUP AREA(INCL. BALCONY) = 134.878 SQM. (1451.826 SQ.FT.)


SUPER AREA = 178.836 SQM. (1925.00 SQ.FT.)

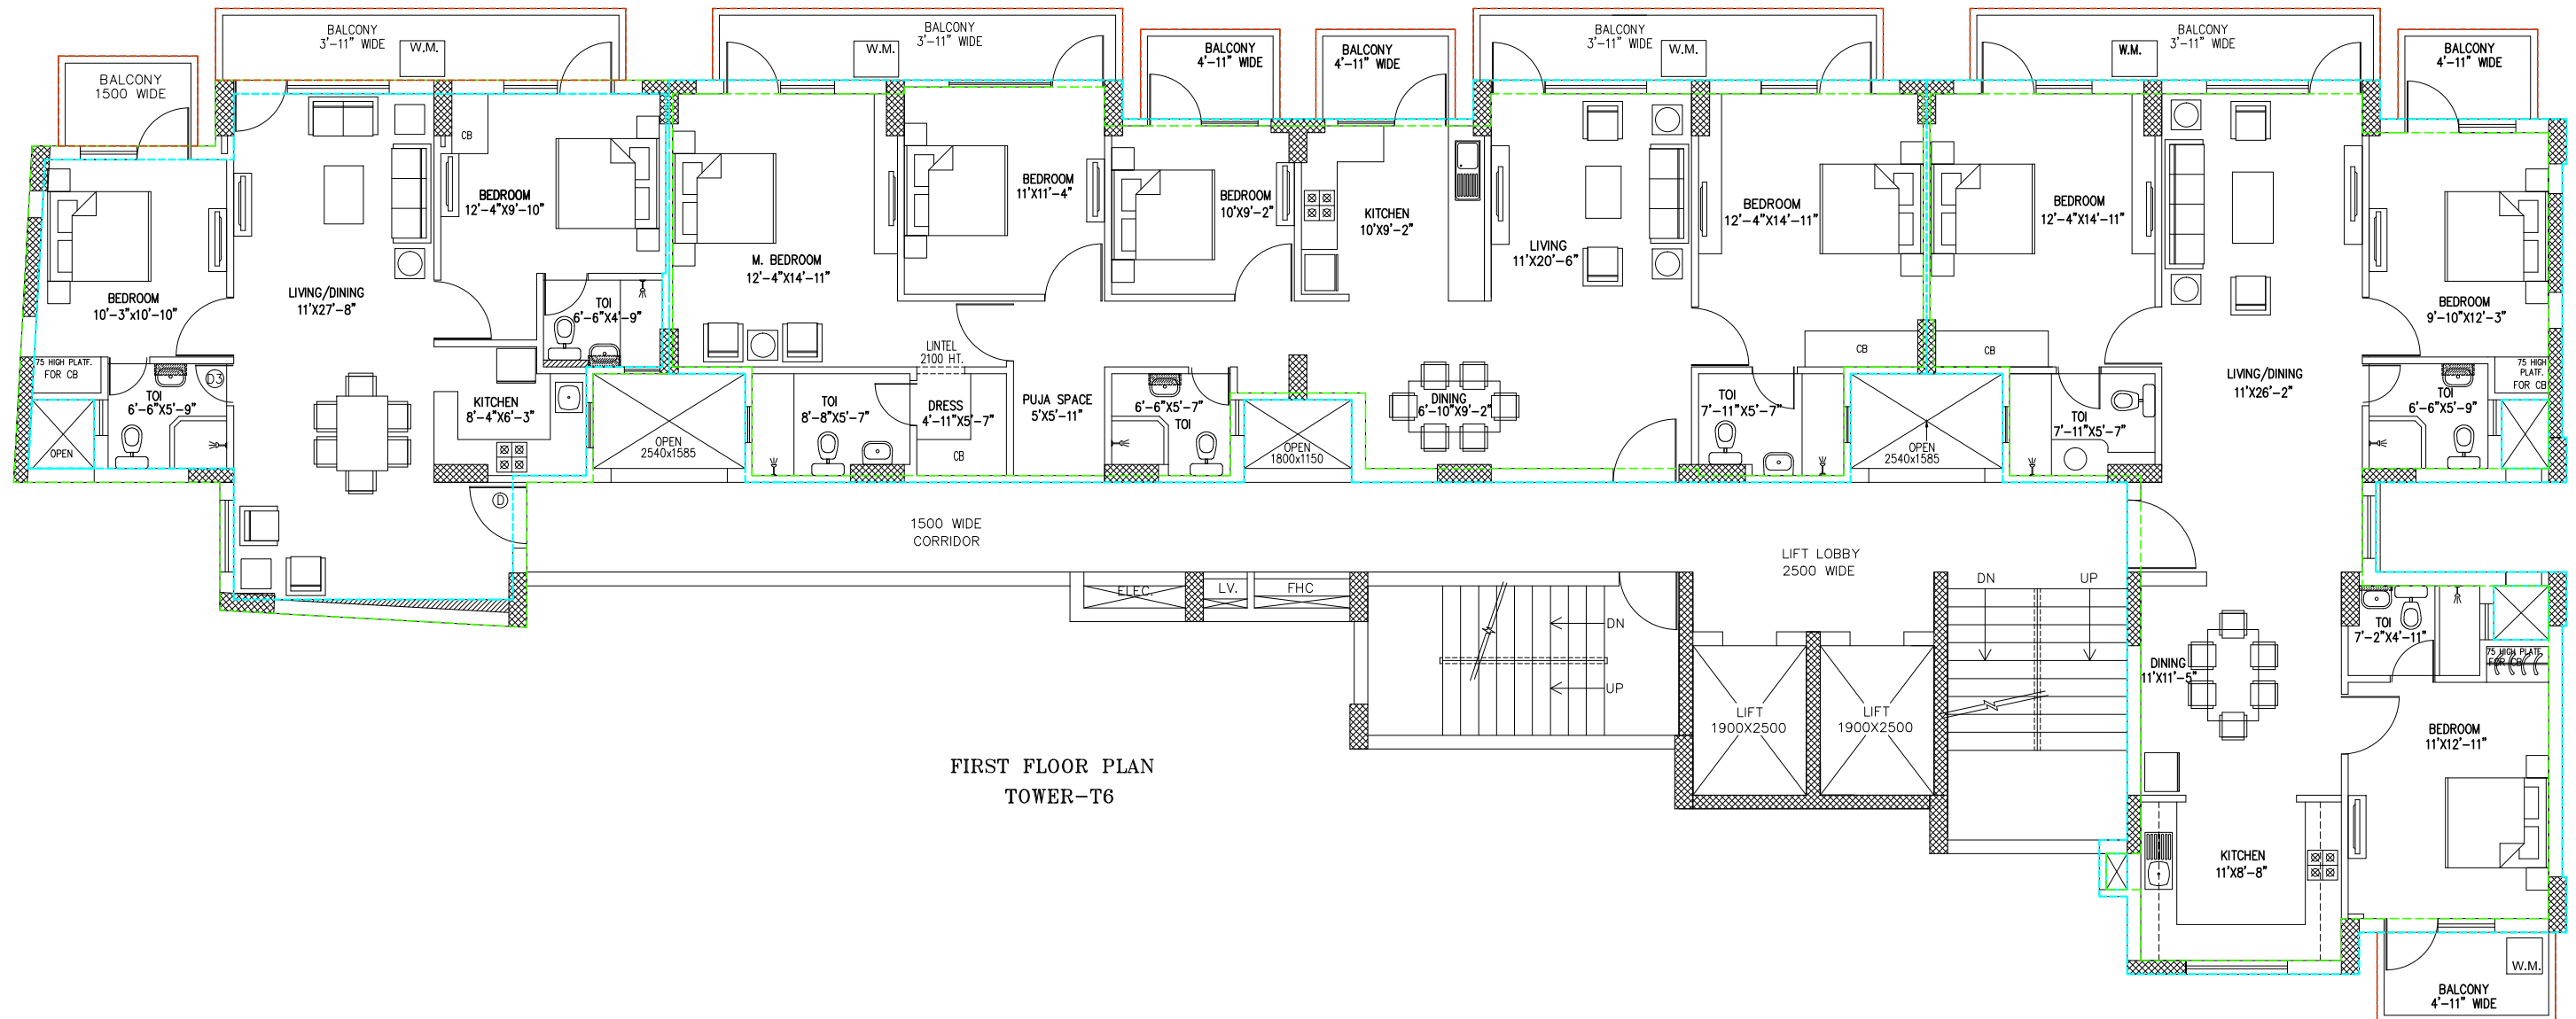


FIRST FLOOR PLAN
TOWER-T6

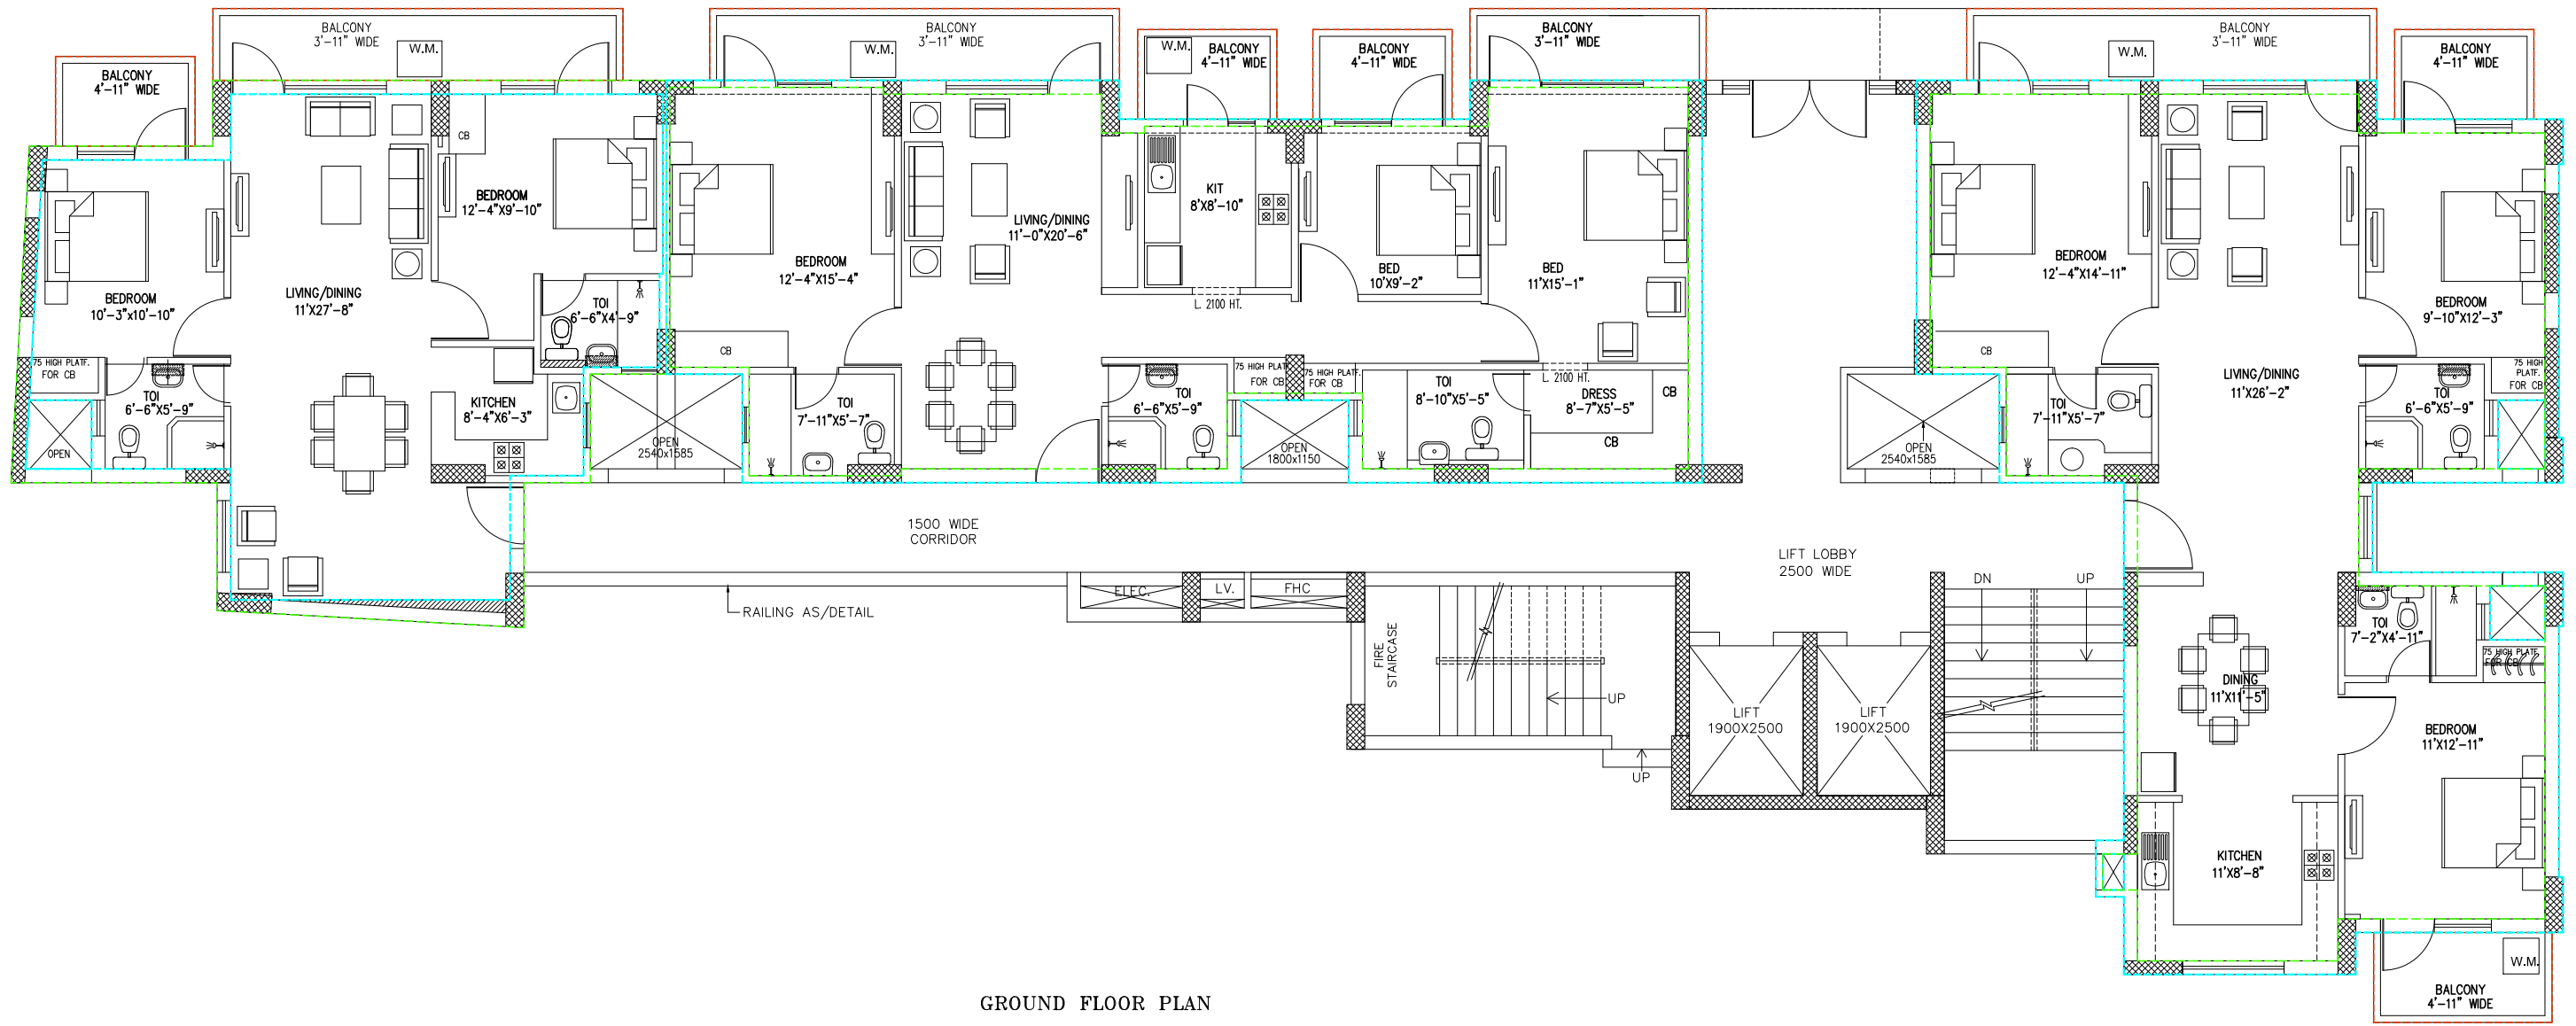


GROUND FLOOR PLAN
TOWER-T6

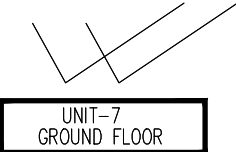


3BEDROOM + 3 TOILET
CARPET AREA = 99.143 SQM. (1067.175 SQ.FT.)
BALCONY AREA = 19.956 SQM. (214.806 SQ.FT.)
BUILTUP AREA(INCL. BALCONY) = 127.834 SQM. (1376.005 SQ.FT.)
SUPER AREA = 169.546 SQM. (1825.00 SQ.FT.)

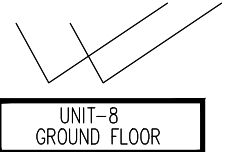

3BEDROOM + 3 TOILET
CARPET AREA = 106.401 SQM. (1145.300 SQ.FT.)
BALCONY AREA = 16.190 SQM. (174.269 SQ.FT.)
BUILTUP AREA(INCL. BALCONY) = 135.443 SQM. (1457.908 SQ.FT.)
SUPER AREA = 178.836 SQM. (1925.00 SQ.FT.)

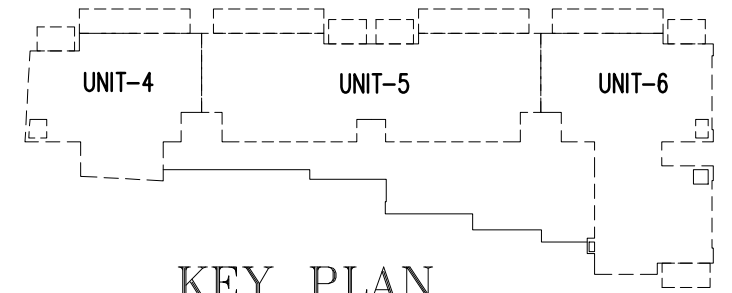

KEY PLAN TOWER-T6

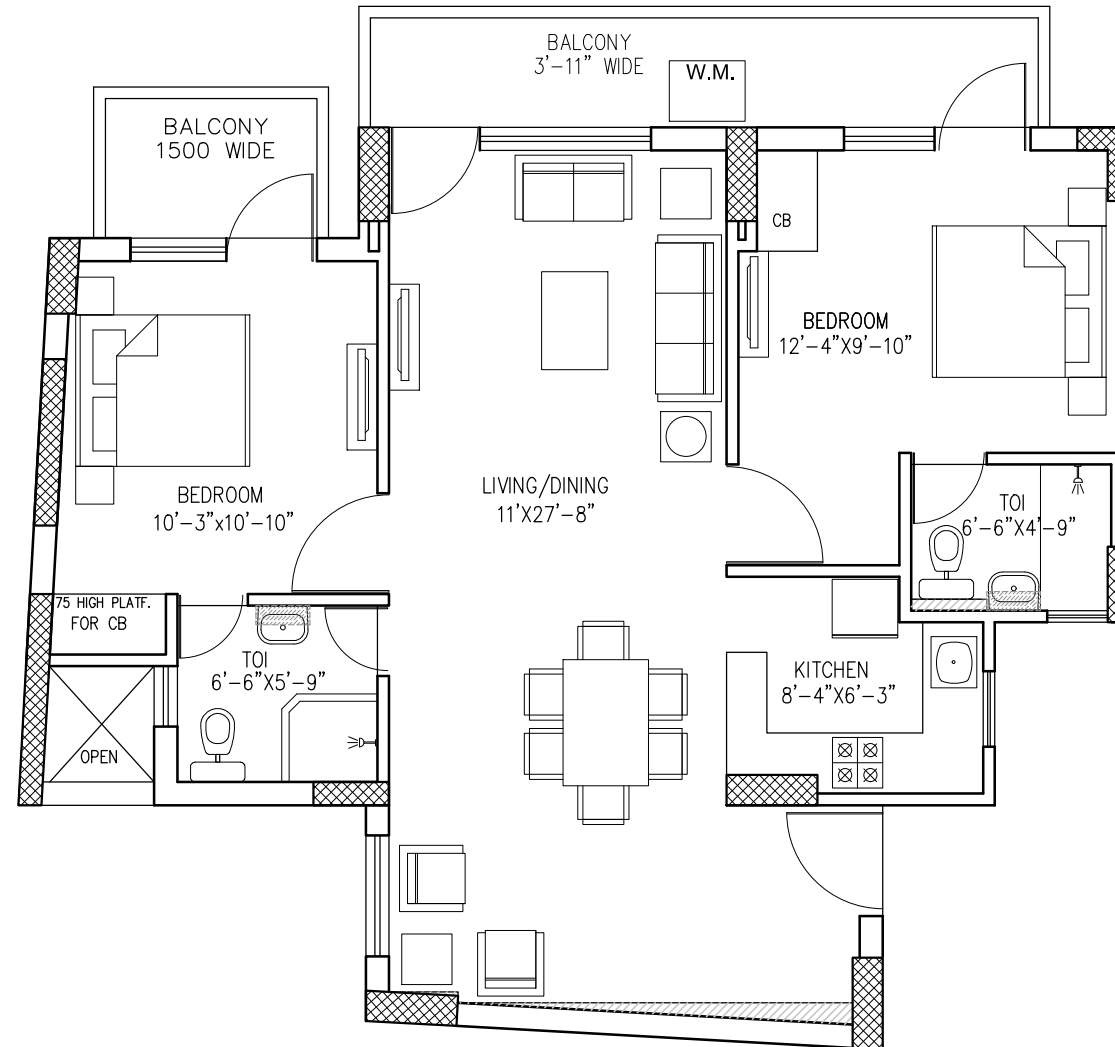

UNIT-4 GR. & FIRST FLOOR

2BEDROOM + 2 TOILET

CARPET AREA = 69.038 SQM. (743.125 SQ.FT.)

BALCONY AREA = 11.721 SQM. (126.164 SQ.FT.)

BUILTUP AREA(INCL. BALCONY) = 88.989 SQM. (957.877 SQ.FT.)

SUPER AREA = 116.127 SQM. (1250.00 SQ.FT.)