

“निर्माणशीलता जहाँ में निर्माण रंजित पर ध्रुव है
बनने पर समुचित कर के प्रतिध्वनि किया जाए
निर्माण समुद्र को धीरे-धीरे एवं उन्मुख उपयोग
ही बतलाने में निर्माण सामग्री को पर पानी का
छिड़कना एवं उद्गार, सारांश में युनिट का उपयोग
अनिवार्य रूप से किया जाए निर्माण सामग्री को
है माना हेतु उन्मुख बतलाने का प्रयोग किया जाए

PROPOSED 18 MT WIDE ROAD

यह भगवान् स्नातृति से केवल पाँच वर्ष तक वैद्य है।
 “अधिवानो एवं उन्मो कार्यात श्रमिकै का प्रम विमाम
 के निमगनुसार पंशीयन कृपाया जाना आवश्यक है।”

वाचिप्रयास
प्रति
साहित्यिक अभियाना
मान्यता अनुमान
अवर अभियान

சென்னை, 15.05.2019

पर्यावरण को दृष्टि से राज्य वन निधि अधिनियम के अन्तर्गत कम से कम ~~40~~ ५० फीसद लगाना अनिवार्य है।

। प्रवृत्त निबन्धो के अनुसार पुराणित प्रवृत्त
कोरुकर ही निबन्ध कायं किया जायेक

भारत सरकार द्वारा प्रमाणित

विभिन्न भाषां पर मयस्त दीवारी के ऊपर
आचार्यजी की छवि के अग्रिम में आचार्यजी के अग्रिम में


मानयित्र स्वीकृत पत्र पर शीकृत शतां
अधीन मानयित्र निर्गत हिन

अधीन मानयित्र निर्गत किं जाता है।


PARKING DETAIL	
A.	PROPOSED F.A.R. AREA = 24932.16 SQM² PARKING NORMS @ = 10 E.C.S. PER FLAT (50-100) sq. mt. = 368 CARS = 368 X PROPOSED F.A.R. AREA = 2500 SQM² (CONVENIENT SHOPS) PARKING NORMS @ = 200 E.C.S. PER 100sq. mt. = 5 CARS = 250.00 X 200/100 PROPOSED F.A.R. AREA (COMMUNITY FACILITIES) PARKING NORMS @ = 200 E.C.S. PER 100sq. mt. = 309.28 SQMT = 309.28 X 200/100 32 NOS EWS PARKING REQUIRED = 11 CARS 32 NOS EWS PARKING REQUIRED = 64 SQM TOTAL E.C.S. REQUIRED :- = A + B + C+D = 368 + 5 + 64 + 11 = 390 E.C.S. Extra 50% visitor parking of total E.C.S. = 390X10/100=39 50 TOTAL NET REQUIRED E.C.S. = 429 E.C.S
B.	
C.	
D.	

PROVIDED PARKING	
A	BASEMENT LOWER : 164
	1. NORMAL PARKING = 164
B	BASEMENT UPPER : 267
	1. NORMAL PARKING = 463
	2. MECHANICAL PARKING = 10232=204
C	STILT PARKING :
	COVERED PARKING = 69
D	SURFACE :
	MACHINIST PARKING (8X2 TIER) = 186
	TOTAL (A + B + C + D) :
	686
64 SQD PARKING AREA	

PARKING CALCULATIONS		
PARTICULARS (FLOOR)	AS PER ECS AREA AVAILABLE	AS PER PARKING PLAN
LOWER BASEMENT	6789.29/32= 212 ECS	164
UPPER BASEMENT (Mechanical)	6789.29/16= 424 ECS	267
STILLY FLOOR	2026.78/28= 72 ECS	69
OPEN AREA(Mechanical)	4700/23 = 204 ECS	186
	TOTAL PARKING	686

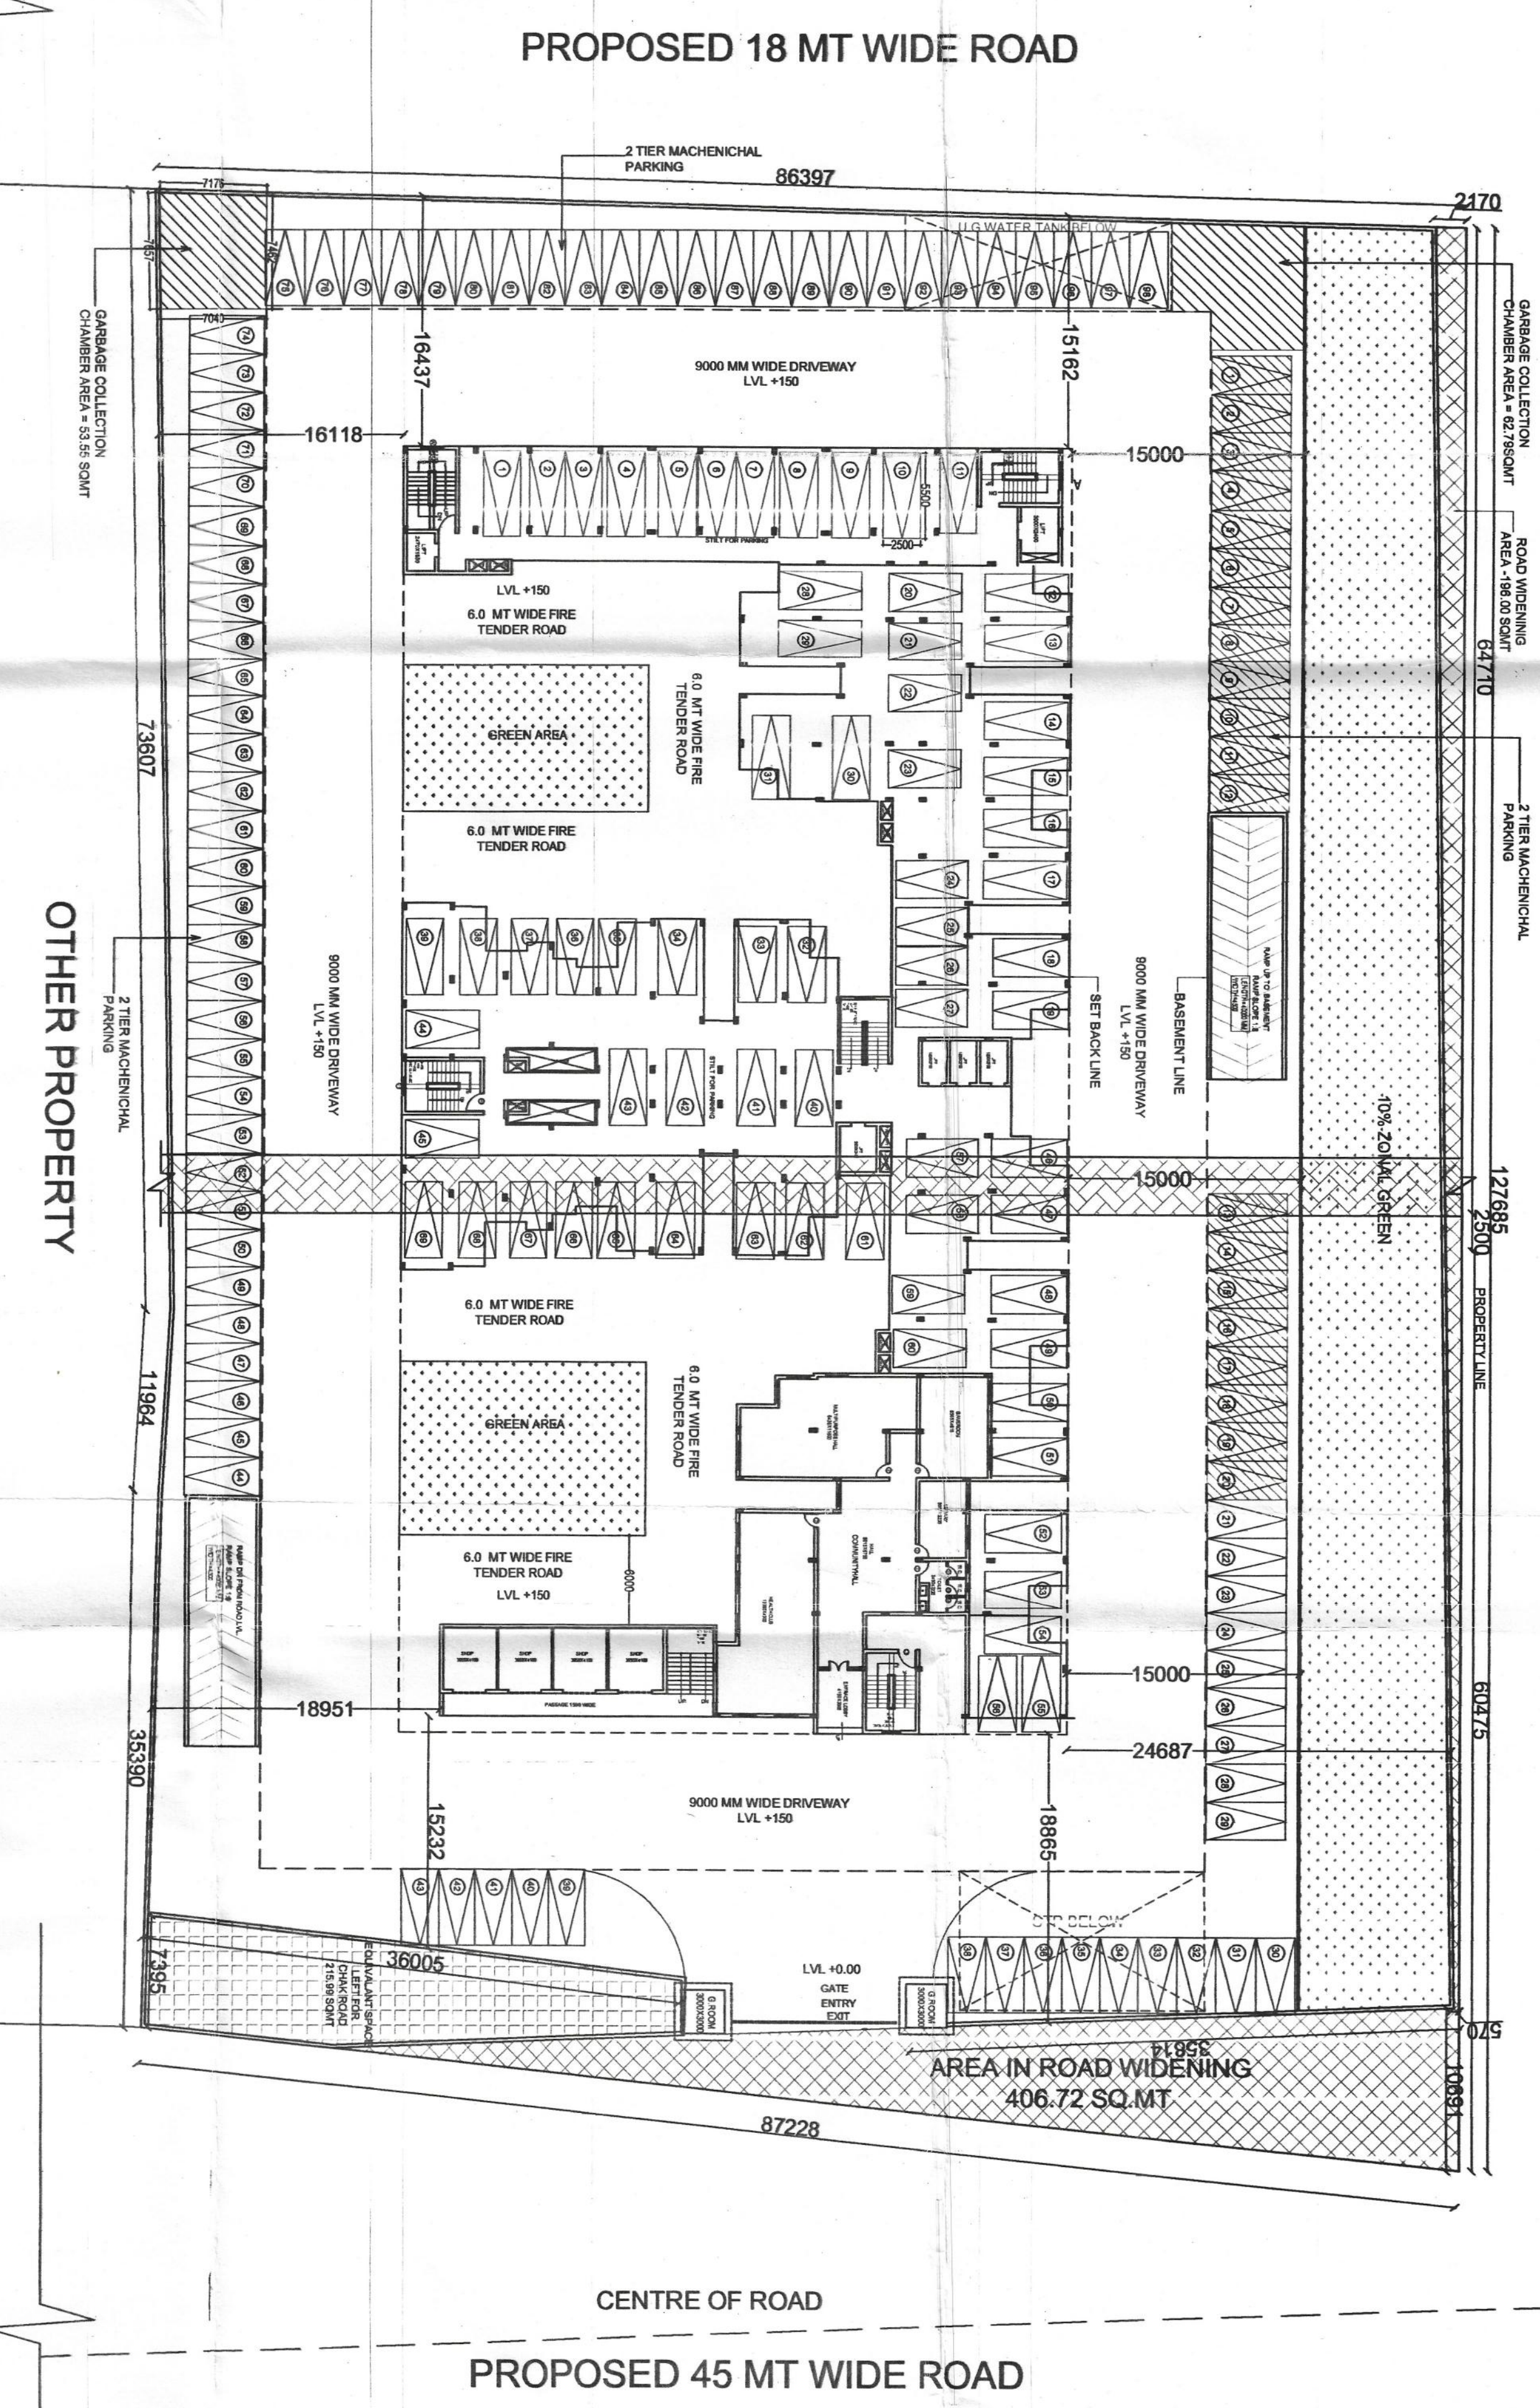


 10 % VISITORS PARKING PROVIDED IN OPEN
 = 40 E.C.S. (1 TO 20 MECHANICAL PARKING)

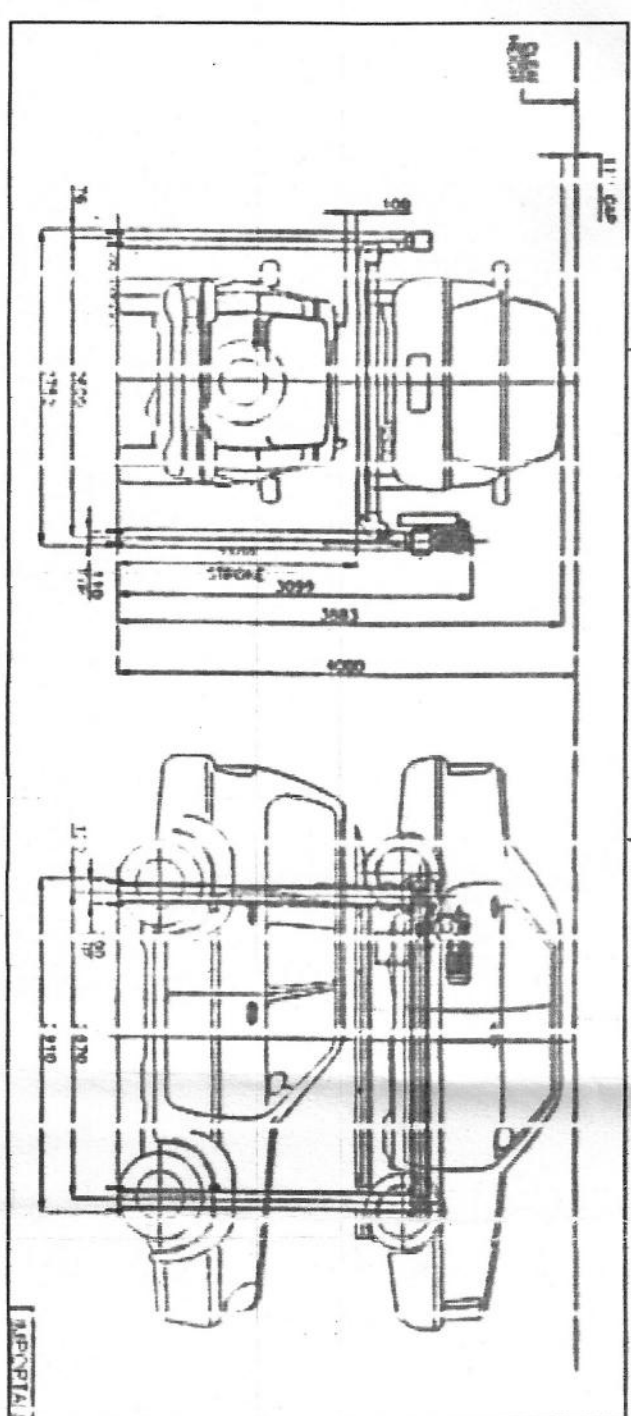

REVISIONS	DATE	REMARKS
SCALE :		
DRAWING TITLE	SITE PLAN	NORTH
NATURE OF DRAWING	SUBMISSION DRAWING	
PROJECT : PROPOSED SUBMISSION GROUP HOUSING PROJECT APARAMEYA ENCLAVE AT HASRUR NO.- 126, 126/1, 127/1, 127/1 & 127/2 AT VILLAGE NOOR MGAR ROUNGAR NOOR VILLAGE GHANZABAO.		
PROJECT CONSULTANTS : HOLISTIC URBAN INNOVATIONS PVT. LTD. PLANNING & ARCHITECTURE FIVE & NINE ACTIVITIES THE CONSULTANT TOWER-44/1, SEC-48, INDRA-2/1 30/1 Ph. - 0120-4272003, 204, FAX: 0120-4272005		
OWNER SIGN	MANISH KUMAR (A-44, Sector-48, Indira Nagar, New Delhi) the proprietor, A-44, Sector-48, Indira Nagar	
ARCHITECT SIGN		
IMPORTANT: 1. IN CASE OF ANY DISCREPANCY IN THE DRAWING, THIS OFFICE SHALL BE REFERRED TO FOR CLARIFICATION. 2. ALL DIMENSIONS ARE IN MILLIMETERS.		