

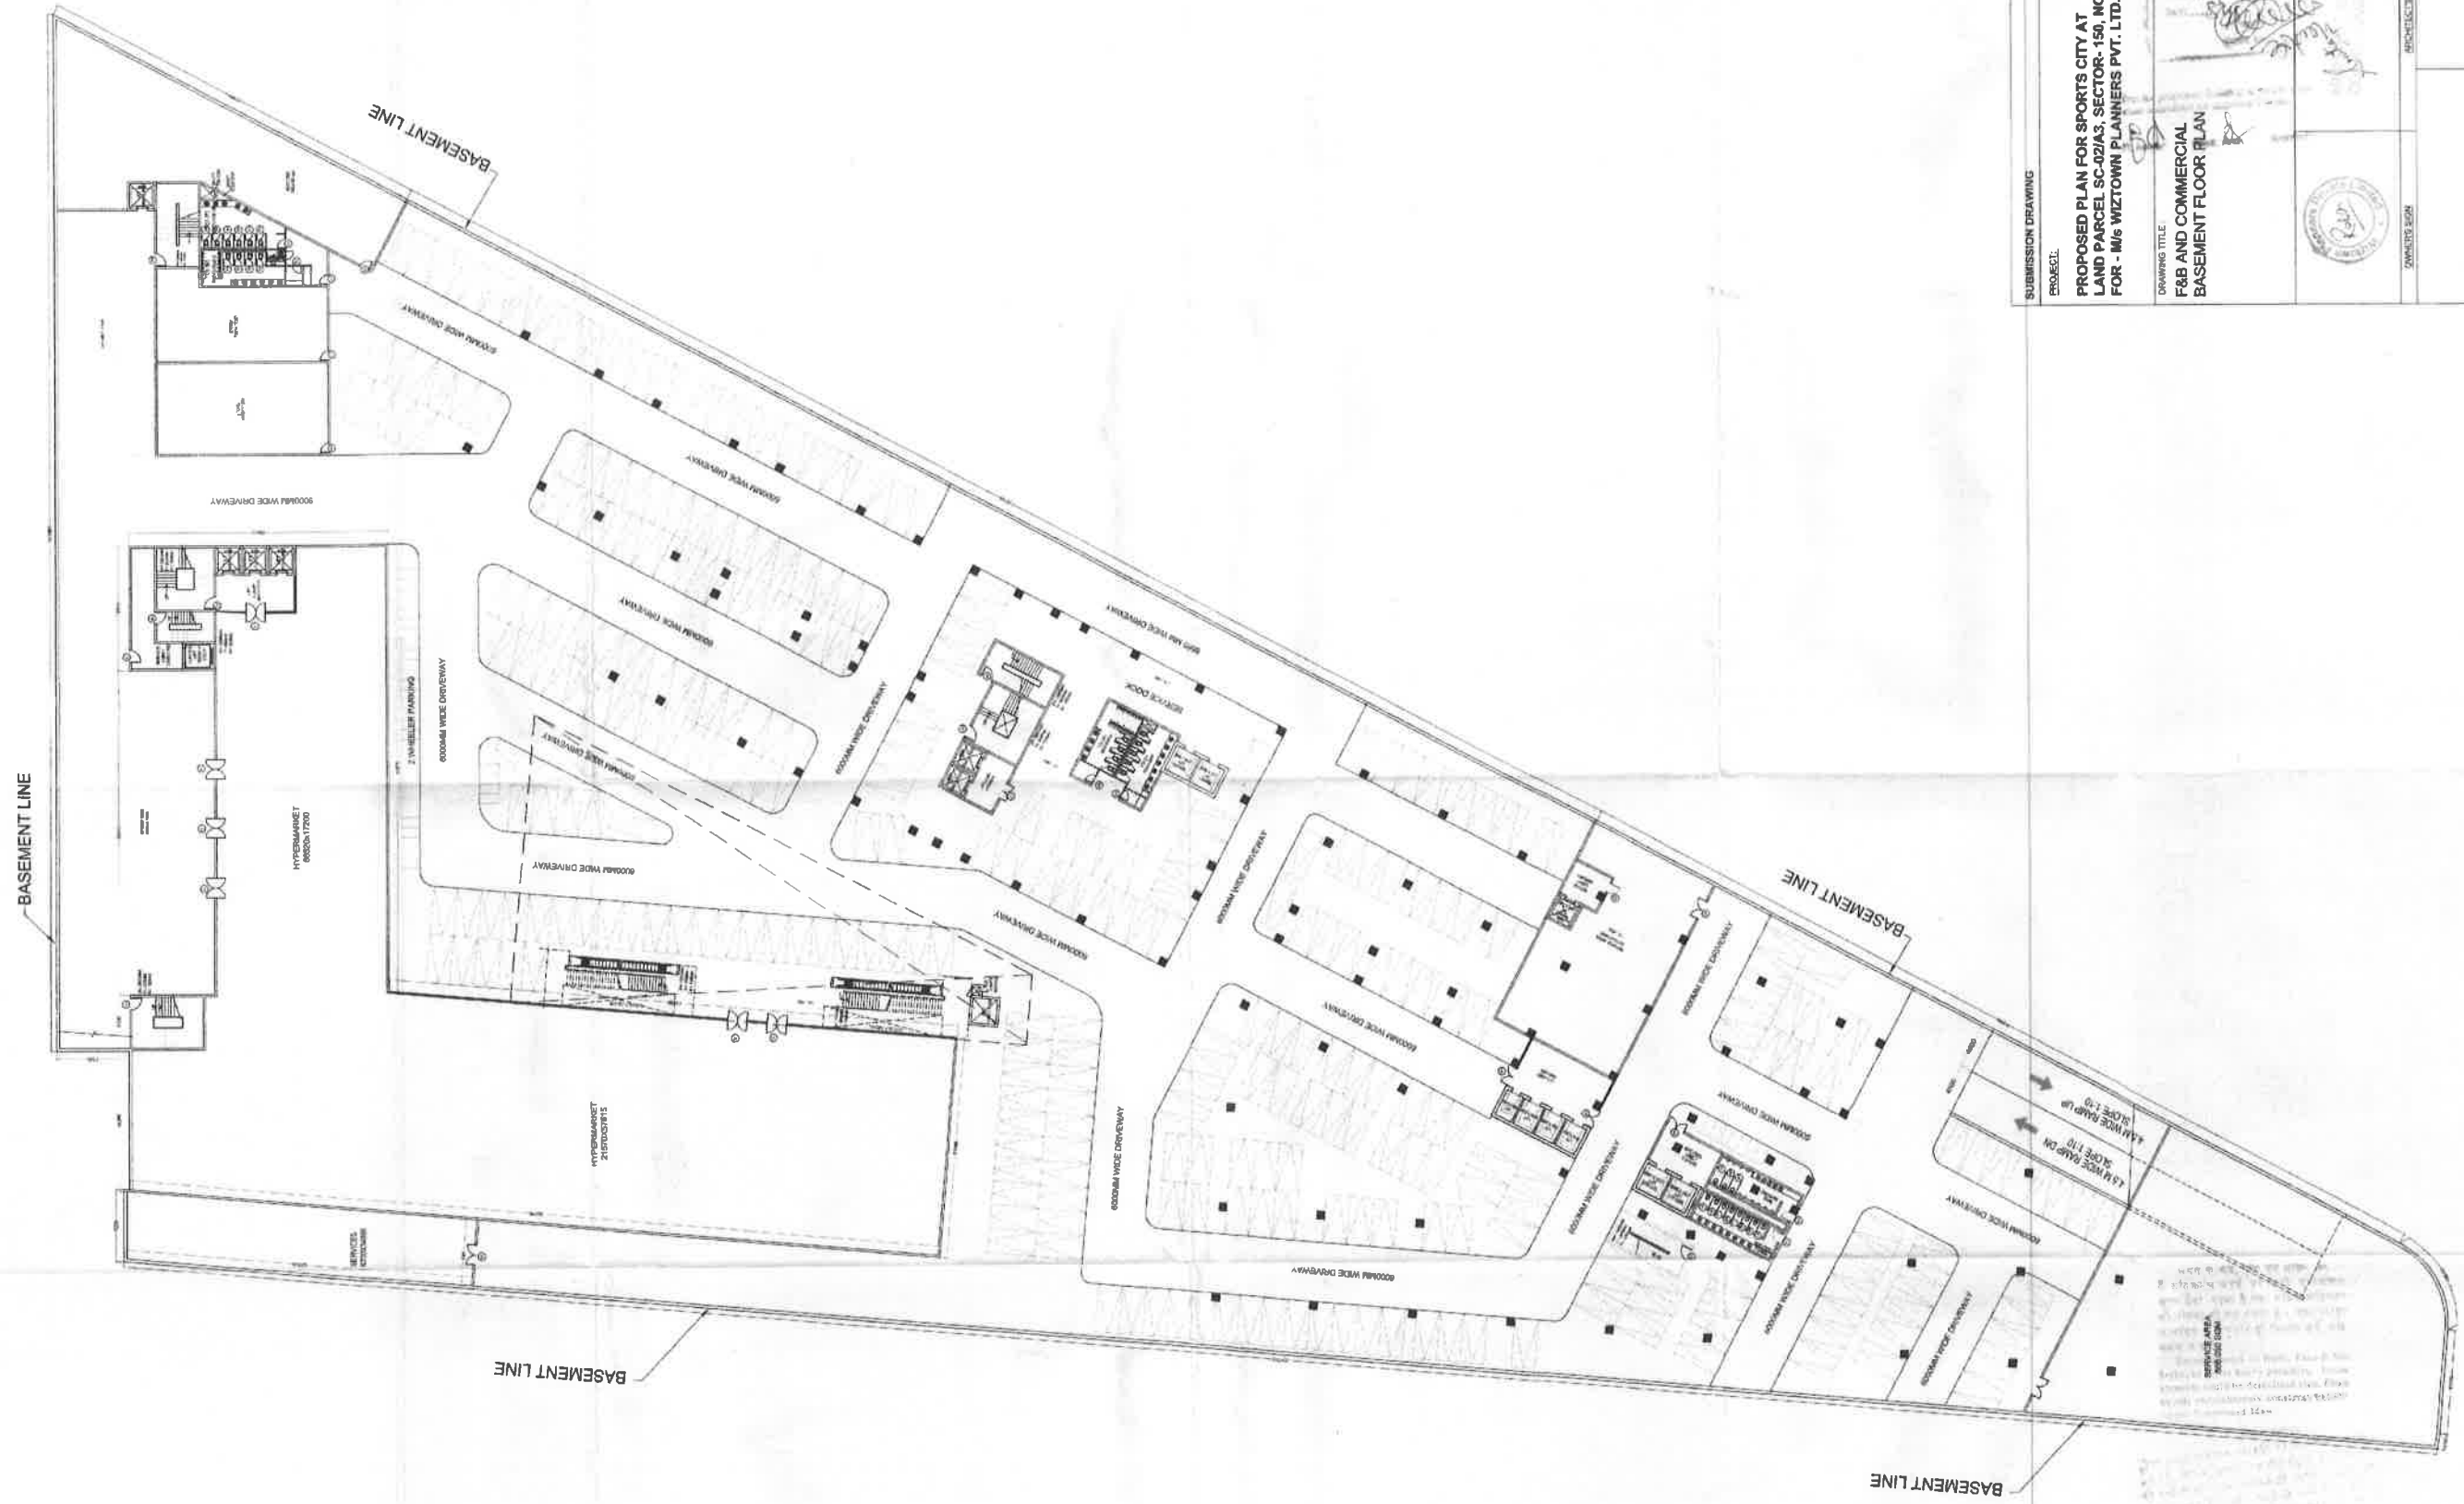


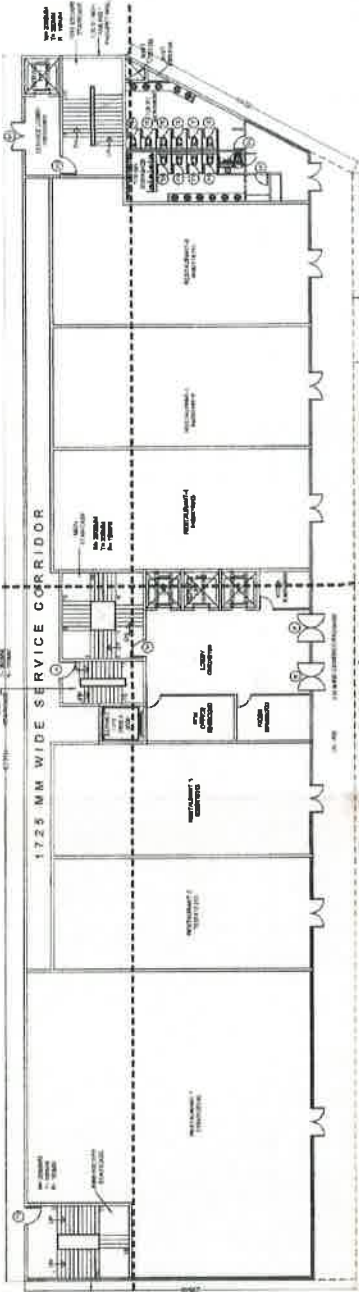

SUBMISSION DRAWING		PROJECT	
PROPOSED PLAN FOR SPORTS CITY AT LAND PARCEL SC-02/A3, SECTOR-150, NODDA FOR - M/s WIZTOWN PLANNERS PVT. LTD.		DRAWING TITLE	
F&B AND COMMERCIAL BASEMENT FLOOR PLAN		DRAWING NO.	
DATE		ARCHITECT'S SEAL	
SCALE		DATE	
DESIGN BY		CHECKED BY	
DATE		DRAWING NO.	

BASEMENT FLOOR PLAN

F & B -1

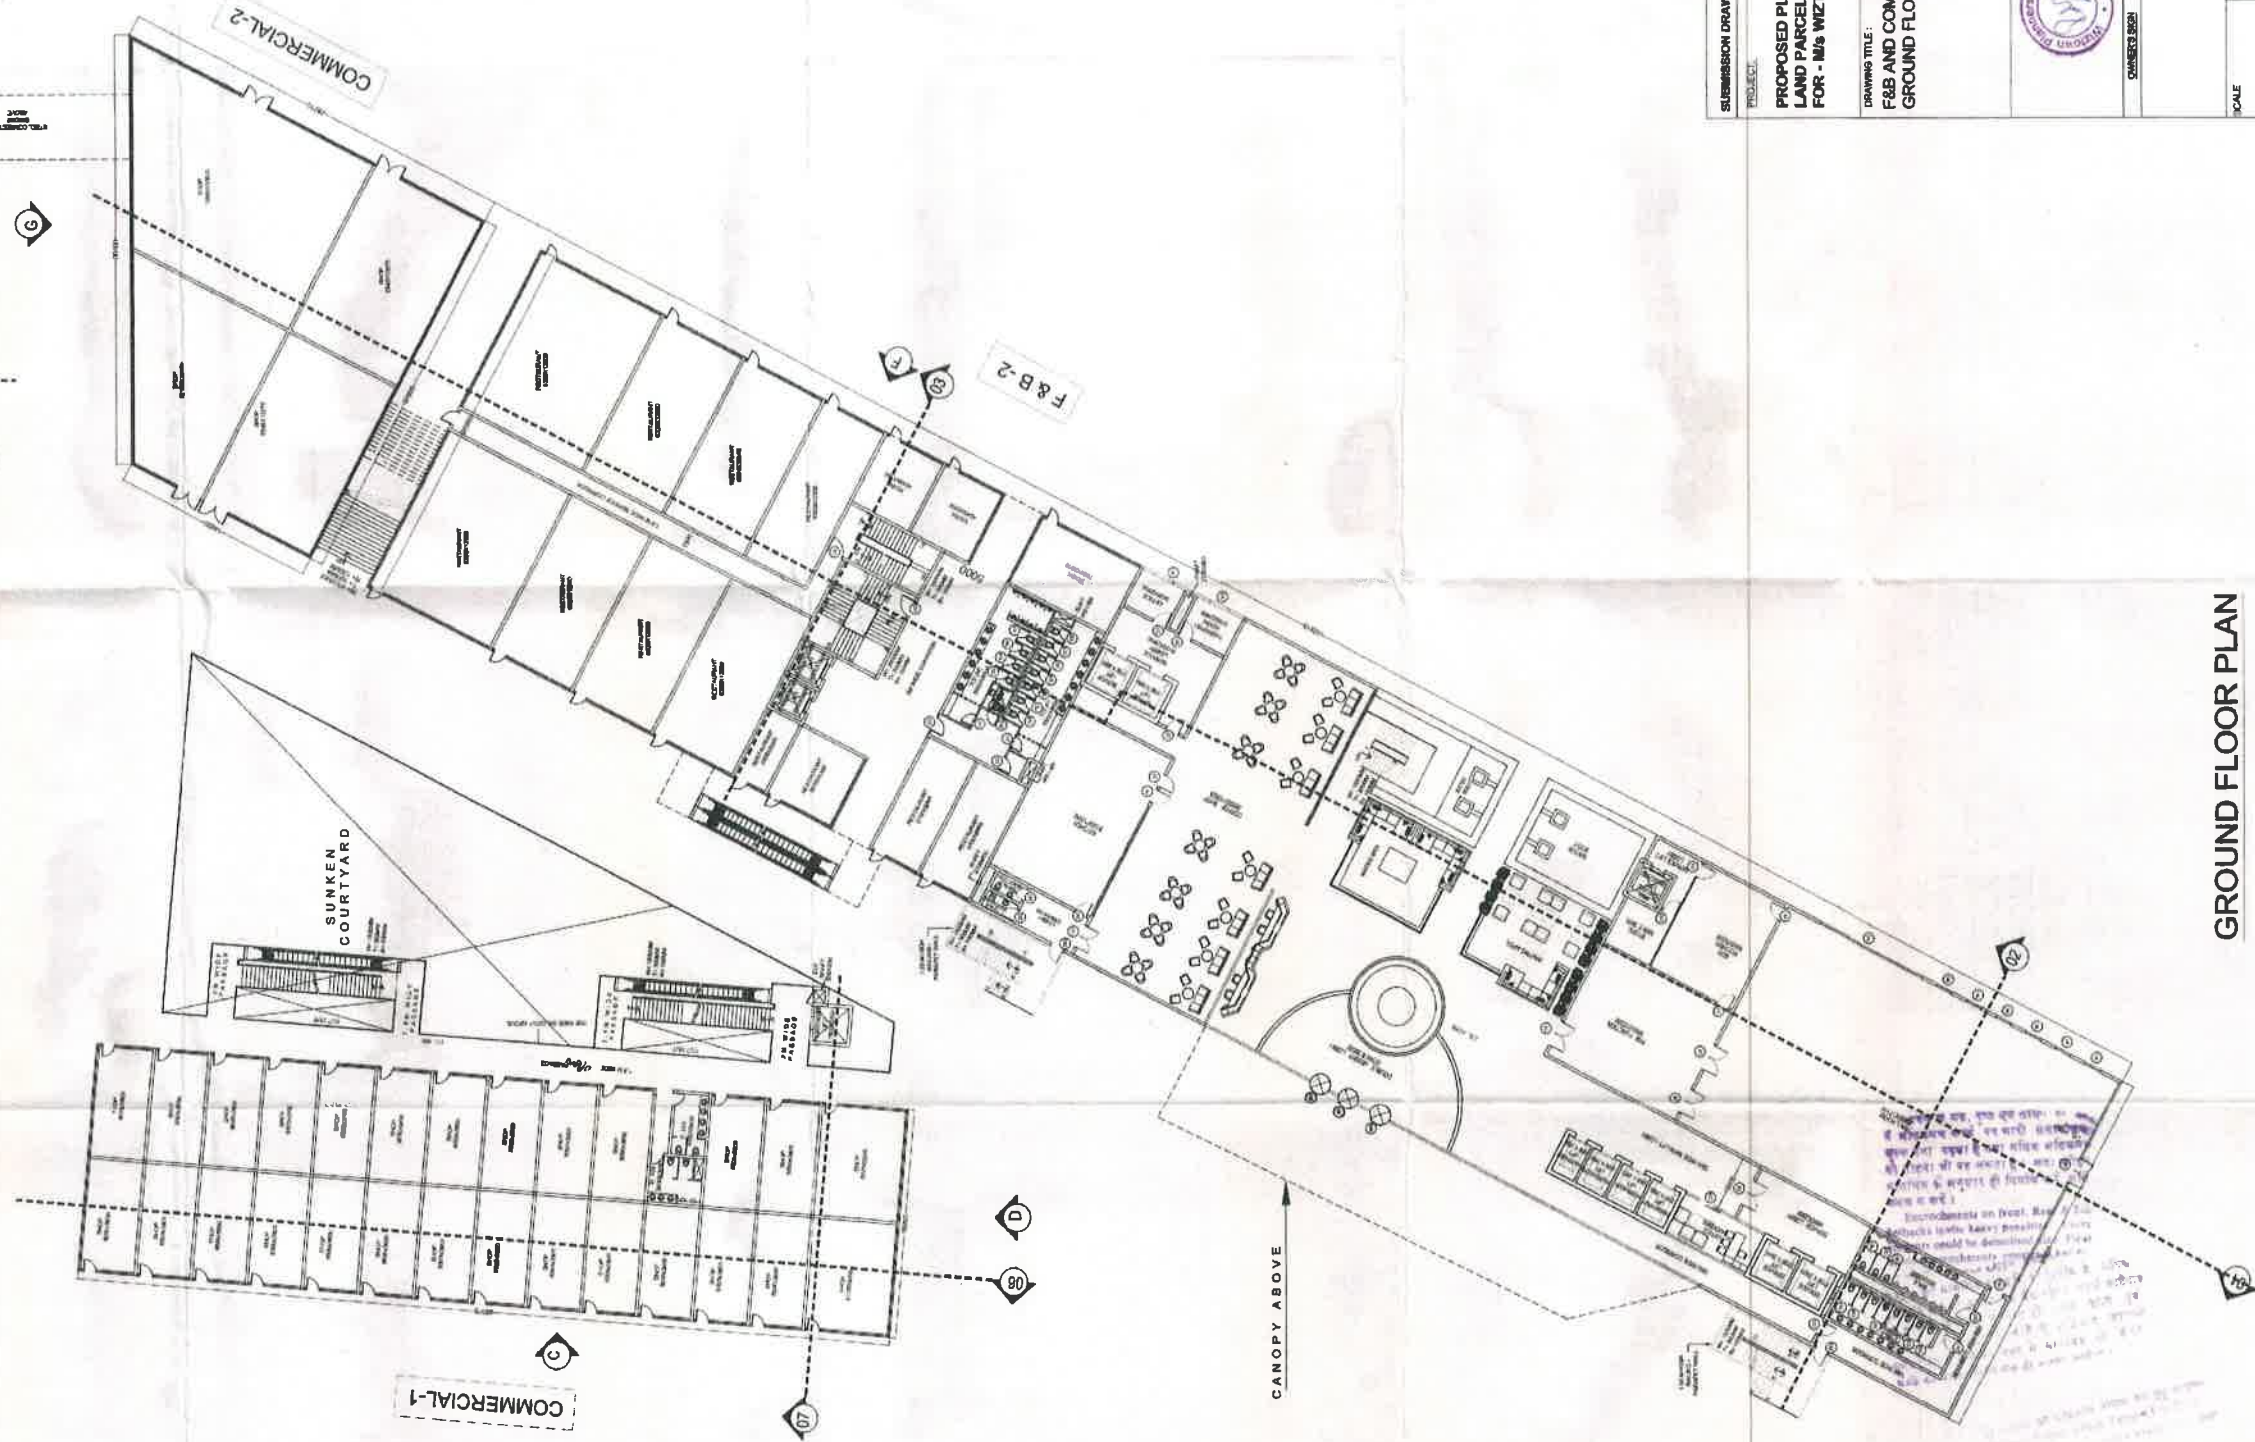

DOOR WINDOW SCHEDULE				
TYPE	WIDTH	GLAZ.	UNIT	HEIGHT
1.1	1000	20	2000	2000
1.2	800	20	2000	2000
1.3	600	20	2000	2000
1.4	400	20	2000	2000
1.5	200	20	2000	2000
1.6	100	20	2000	2000
1.7	50	20	2000	2000
1.8	25	20	2000	2000
1.9	12.5	20	2000	2000
1.10	6.25	20	2000	2000
1.11	3.125	20	2000	2000
1.12	1.5625	20	2000	2000
1.13	0.78125	20	2000	2000
1.14	0.390625	20	2000	2000
1.15	0.1953125	20	2000	2000
1.16	0.09765625	20	2000	2000
1.17	0.048828125	20	2000	2000
1.18	0.0244140625	20	2000	2000
1.19	0.01220703125	20	2000	2000
1.20	0.006103515625	20	2000	2000
1.21	0.0030517578125	20	2000	2000
1.22	0.00152587890625	20	2000	2000
1.23	0.000762939453125	20	2000	2000
1.24	0.0003814697265625	20	2000	2000
1.25	0.00019073486328125	20	2000	2000
1.26	0.000095367431640625	20	2000	2000
1.27	0.0000476837158203125	20	2000	2000
1.28	0.00002384185791015625	20	2000	2000
1.29	0.000011920928955078125	20	2000	2000
1.30	0.0000059604644775390625	20	2000	2000
1.31	0.00000298023223876953125	20	2000	2000
1.32	0.000001490116119384765625	20	2000	2000
1.33	0.0000007450580596923828125	20	2000	2000
1.34	0.00000037252902984619140625	20	2000	2000
1.35	0.000000186264514923095703125	20	2000	2000
1.36	0.0000000931322574615478515625	20	2000	2000
1.37	0.00000004656612873077392578125	20	2000	2000
1.38	0.000000023283064365386962890625	20	2000	2000
1.39	0.0000000116415321826934814453125	20	2000	2000
1.40	0.00000000582076609134674072265625	20	2000	2000
1.41	0.000000002910383045673370361328125	20	2000	2000
1.42	0.0000000014551915228366851806640625	20	2000	2000
1.43	0.00000000072759576141834259033203125	20	2000	2000
1.44	0.000000000363797880709171295166015625	20	2000	2000
1.45	0.0000000001818989403545856475830078125	20	2000	2000
1.46	0.00000000009094947017729282379150390625	20	2000	2000
1.47	0.000000000045474735088646411895751953125	20	2000	2000
1.48	0.0000000000227373675443232059478759765625	20	2000	2000
1.49	0.00000000001136868377216160297393798828125	20	2000	2000
1.50	0.000000000005684341886080801486968994140625	20	2000	2000
1.51	0.000000000002842170943040400743484497072265625	20	2000	2000
1.52	0.0000000000014210854715202003717422485361328125	20	2000	2000
1.53	0.00000000000071054273576010018587112426806640625	20	2000	2000
1.54	0.000000000000355271367880050092935562134403125	20	2000	2000
1.55	0.0000000000001776356839400250464677810672015625	20	2000	2000
1.56	0.00000000000008881784197001252323389053360078125	20	2000	2000
1.57	0.000000000000044408920985006261616945266800390625	20	2000	2000
1.58	0.0000000000000222044604925031308084726334001953125	20	2000	2000
1.59	0.00000000000001110223024625156440423631670009765625	20	2000	2000
1.60	0.0000000000000055511151231257722021181583350048828125	20	2000	2000
1.61	0.00000000000000277555756156288610105907916750244140625	20	2000	2000
1.62	0.000000000000001387778780781443052529539583751220703125	20	2000	2000
1.63	0.0000000000000006938893903907215262647697918756103515625	20	2000	2000
1.64	0.00000000000000034694469519536076313238489593780517578125	20	2000	2000
1.65	0.000000000000000173472347597680381566192447968902587890625	20	2000	2000
1.66	0.0000000000000000867361737988401907830962239844512939453125	20	2000	2000
1.67	0.00000000000000004336808689942009539154811199222564697265625	20	2000	2000
1.68	0.00000000000000002168404344971004769577405599611282348828125	20	2000	2000
1.69	0.000000000000000010842021724855023847887027998056411742140625	20	2000	2000
1.70	0.000000000000000005421010862427511923943513999028205871072265625	20	2000	2000
1.71	0.0000000000000000027105054312137559619717569995141029355361328125	20	2000	2000
1.72	0.00000000000000000135525271560687798098587849975705146776806640625	20	2000	2000
1.73	0.000000000000000000677626357803438990492939249878525733889033203125	20	2000	2000
1.74	0.0000000000000000003388131789017194952464696249392628669445166015625	20	2000	2000
1.75	0.0000000000000000001694065894508597476232348124696314334722578125	20	2000	2000
1.76	0.0000000000000000000847032947254298738116174062348157166736390625	20	2000	2000
1.77	0.0000000000000000000423516473627149369058087031195788333681953125	20	2000	2000
1.78	0.000000000000000000021175823681357468452904351559789166684059765625	20	2000	2000
1.79	0.0000000000000000000105879118406787342264521757798945833420298828125	20	2000	2000
1.80	0.0000000000000000000052939559203393671112262588898972916711464403125	20	2000	2000
1.81	0.000000000000000000002646977960169683555613129444948645835573220703125	20	2000	2000
1.82	0.000000000000000000001323488980084841777806564722474322917786103515625	20	2000	2000
1.83	0.000000000000000000000661744490042420888903282361237161458930517578125	20	2000	2000
1.84	0.0000000000000000000003308722450212104444516411806185807294652587890625	20	2000	2000
1.85	0.00000000000000000000016543612251060522222582059030929036232632939453125	20	2000	2000
1.86	0.000000000000000000000082718061255302611112910295154645181163164697265625	20	2000	2000
1.87	0.000000000000000000000041359030627651305556455147732272555815782348828125	20	2000	2000
1.88	0.0000000000000000000000206795153138256527782275738866362778915911742140625	20	2000	2000
1.89	0.000000000000000000000010339757656912826389113786943318138957955871072265625	20	2000	2000
1.90	0.000000000000000000000005169878828456413194556893471659069289787786103515625	20	2000	2000
1.91	0.000000000000000000000002584939414228206597277946735829546439388930517578125	20	2000	2000
1.92	0.00000000000000000000000129246970711410329863897336791477321969445166015625	20	2000	2000
1.93	0.00000000000000000000000064623485355705164931948696895738865984722578125	20	2000	2000
1.94	0.0000000000000000000000003231174267785257946597434844786943294236390625	20	2000	2000
1.95	0.000000000000000000000000161558713389262897329871742239347162118164697265625	20	2000	2000
1.96	0.00000000000000000000000008077935669463144866493587111967355580871072265625	20	2000	2000
1.97	0.000000000000000000000000040389678347315724332467935559836777904355361328125	20	2000	2000
1.98	0.000000000000000000000000020194839173657862166233967779918388889166015625	20	2000	2000
1.99	0.0000000000000000000000000100974195868289310831169838899591944445166015625	20	2000	2000
2.00	0.00000000000000000000000000504870979341446554155849444497979722222632939453125	20	2000	2000
2.01	0.0000000000000000000000000025243548967072327707792472224898611111364697265625	20	2000	2000
2.02	0.0000000000000000000000000012621774483536163853896236112494305555682348828125	20	2000	2000
2.03	0.00000000000000000000000000063108872417680819269481180562247172777911742140625	20	2000	2000
2.04	0.00000000000000000000000000031554436208840409634740590281123588889571072265625	20	2000	2000
2.05	0.0000000000000000000000000001577721810442020481737029514056179444445166015625	20	2000	2000
2.06	0.000000000000000000000000000078886090522101024086851475280897222222632939453125	20	2000	2000
2.07	0.00000000000000000000000000003944304526105051204342573764044893611111364697265625	20	2000	2000
2.08	0.000000000000000000000000000019721522630525256021712868820224465555682348828125	20	2000	2000
2.09	0.0000000000000000000000000000098607613152626280108564344101123588889571072265625	20	2000	2000
2.10	0.000000000000000000000000000004930380657631314005428217205056179444445166015625	20	2000	2000
2.11	0.0000000000000000000000000000024651903288156570027141086025280897222222632939453125	20	2000	2000
2.12	0.000000000000000000000000000001232595164407828501357054301264044893611111364697265625	20	2000	2000
2.13	0.0000000000000000000000000000006162975822039142506785271506320224465555682348828125	20	2000	2000
2.14	0.000000000000000000000000000000308148791101957125339263575316101123588889571072265625	20	2000	2000
2.15	0.0000000000000000000000000000001540743955509785626696317876580505617944445166015625	20	2000	2000
2.16	0.00000000000000000000000000000007703719777548928133481589382902528089722222632939453125	20	2000	2000
2.17	0.00000000000000000000000000000003851859888774464066740794691451123588889571072265625	20	2000	2000
2.18	0.0000000000000000000000000000000192592994438723203337039734572556179444445166015625	20	2000	2000
2.19	0.0000000000000000000000000000000096296497219361601668519867286277911742140625	20	2000	2000
2.20	0.00000000000000000000000000000000481482486096808008342599364311388889571072265625	20	200	