



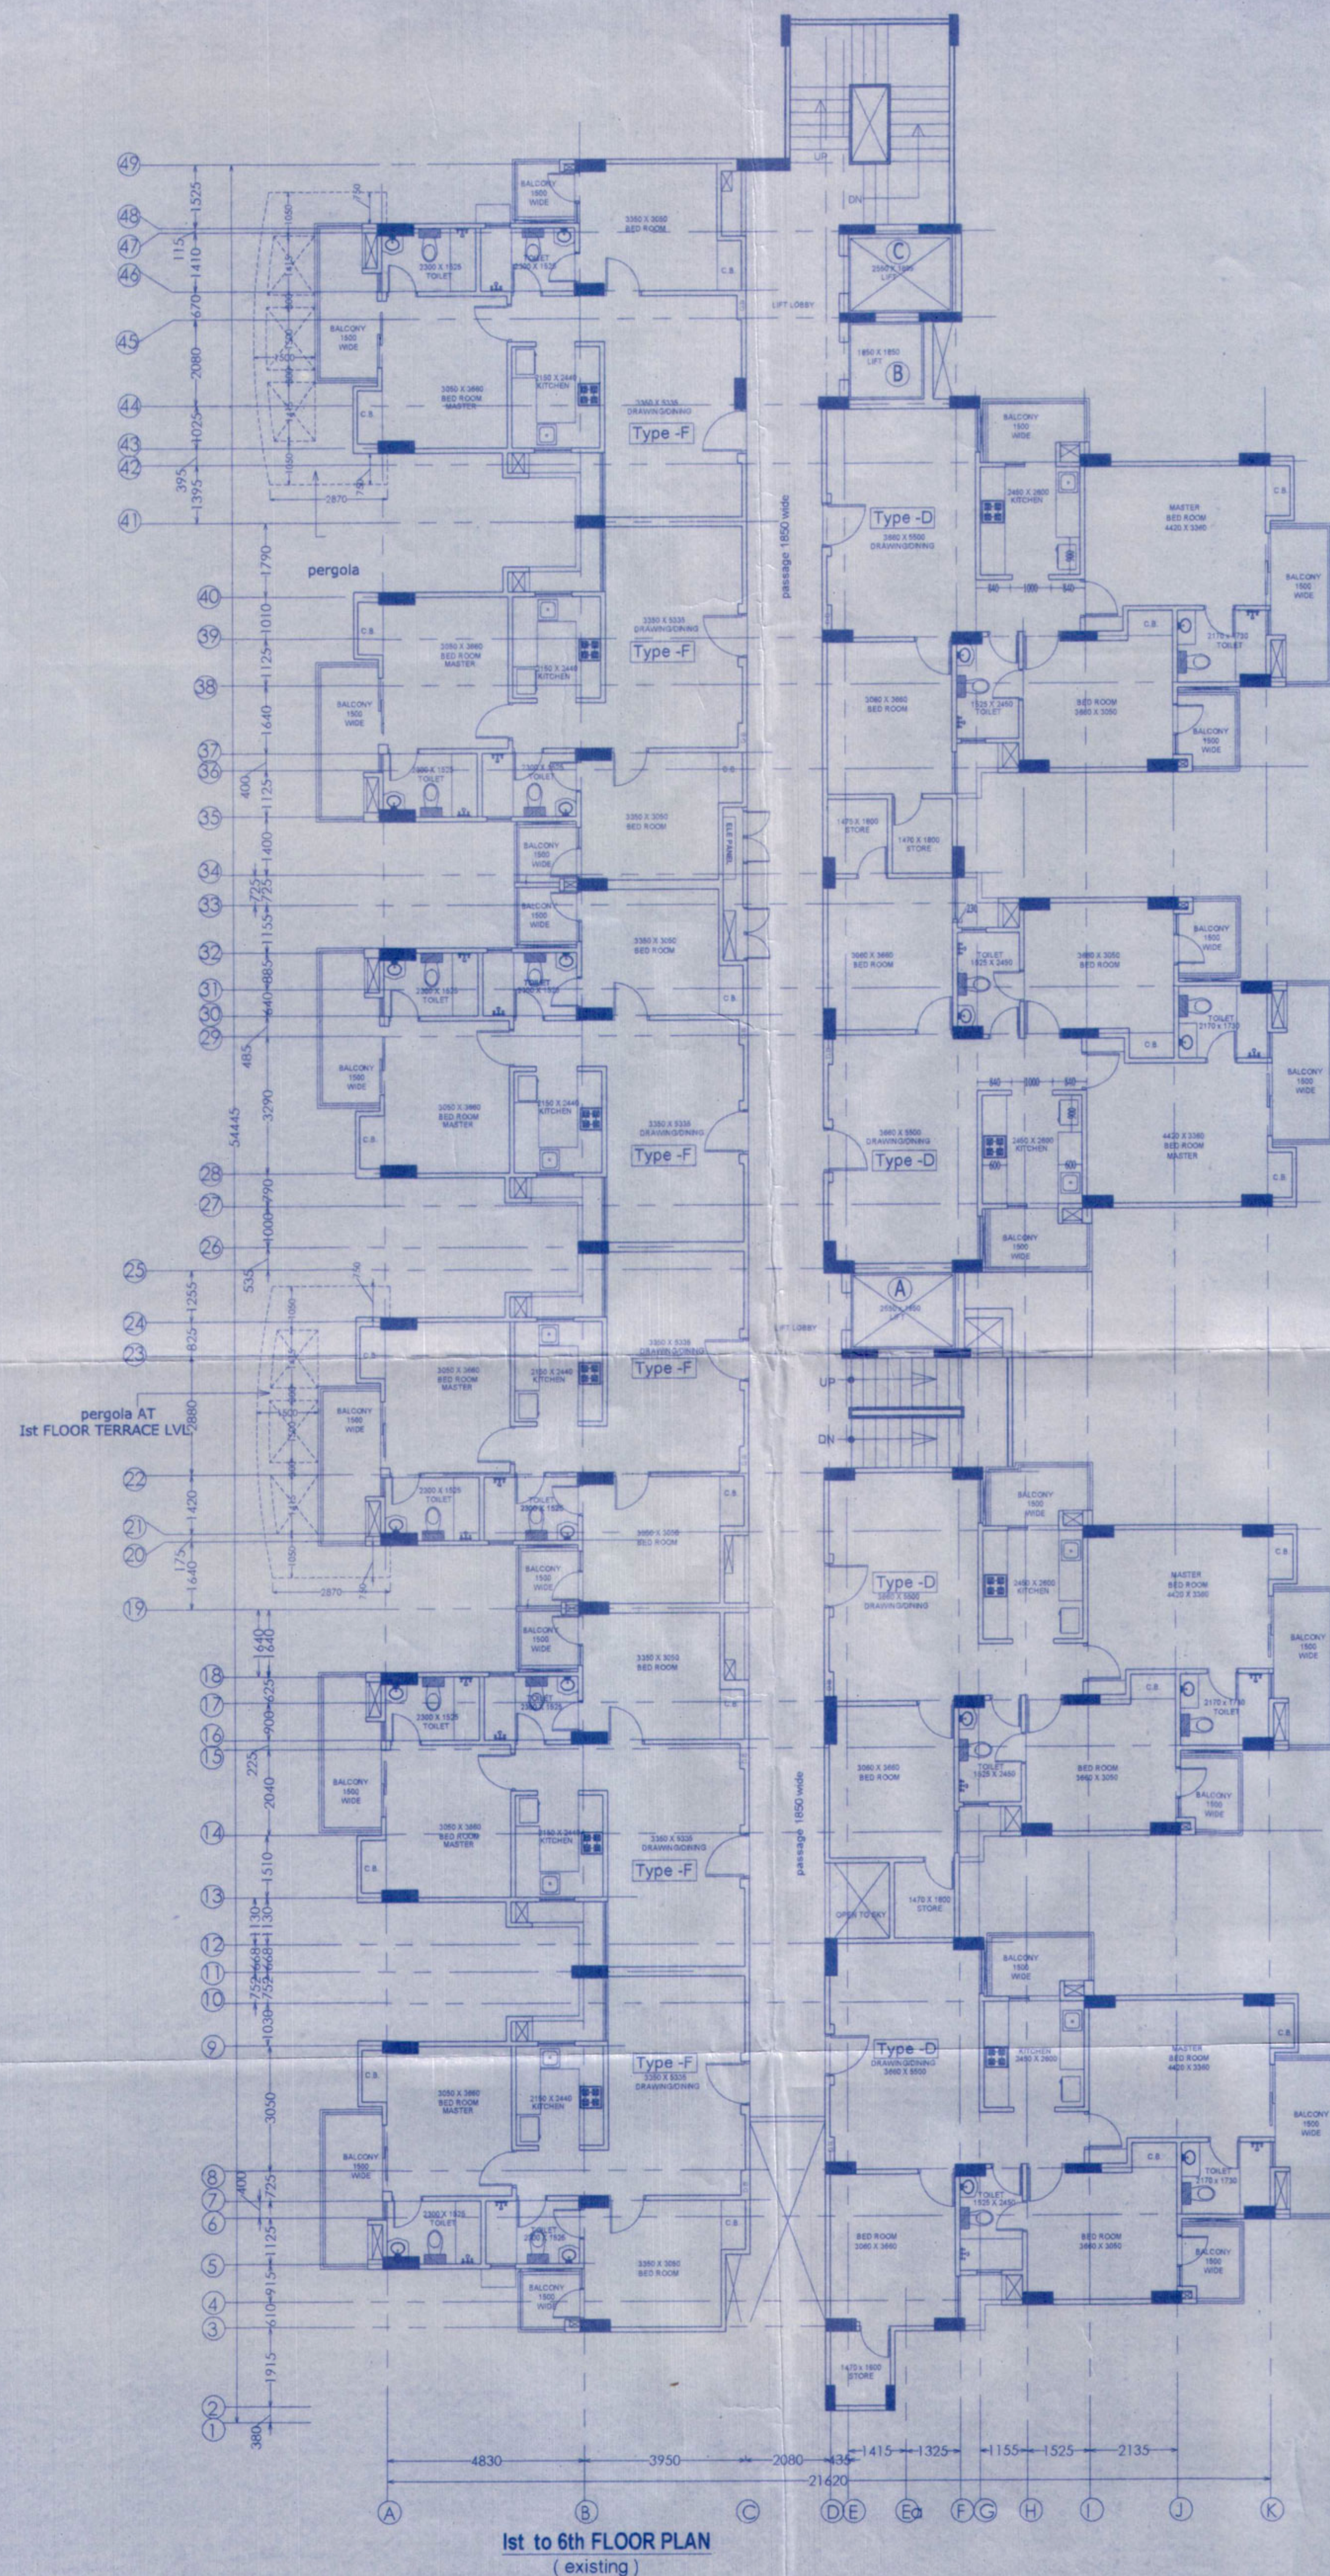

समस्त प्रकार के भवन / इस्तेमाल की सुखा हनु  
विभिन्न स्तरों पर समस्त दीवारों के अपर  
अपेक्षित 0.50 मीटर ड्राई वॉल बनाया जायेगा / आवश्यक  
है। जो 0.50 मीटर लेयर सिस्टम व प्रत्येक छत  
के नीचे खाले जाये।

अवेदक / भू-स्थान / प्लान द्वारा निर्माण  
लागत की 1 प्रतिशत धनराशि लेबर रीस मद में  
उत्तर प्रदेश भवन एवं अन्य संनिर्माण कर्मकार  
कल्याण बोर्ड के खाते में जमा करने की पूर्ण जिम्मेदारी  
होगी अथवा भवन के समग्र उत्तर मद में प्राधिकरण  
कोष में धनराशि जमा किया जाना आवश्यक होगा।

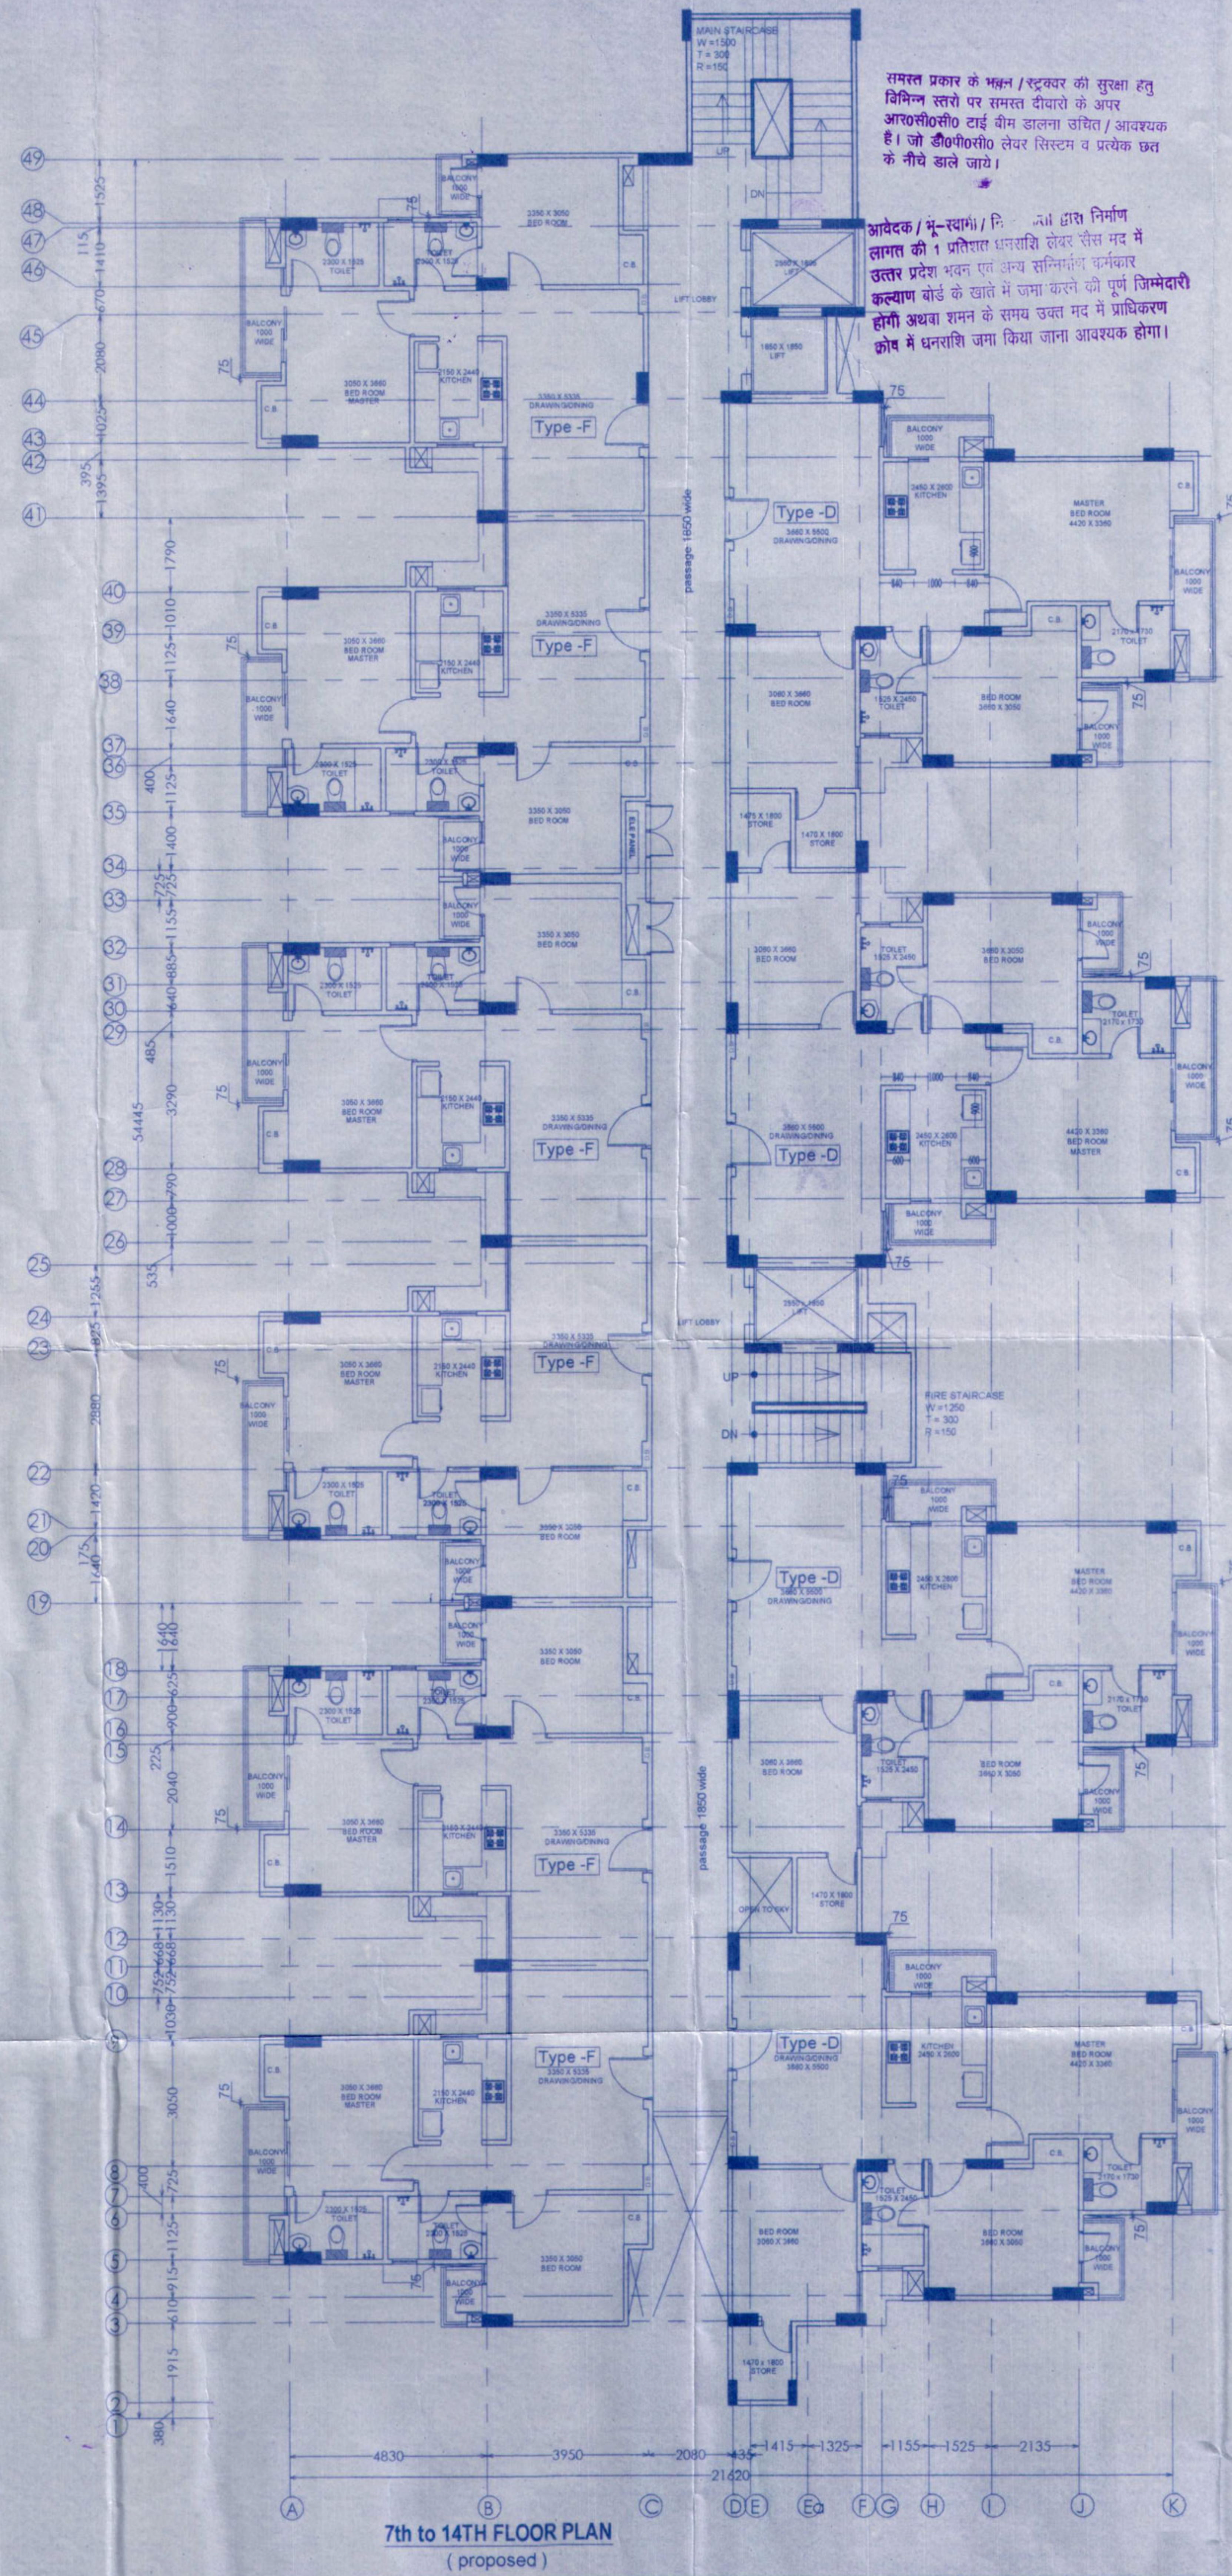

बहालवासी अधिकारी  
बहालवासी अधिकारी  
बहालवासी अधिकारी

मानचित्र स्वीकृत पत्र पर अंकित शर्तों के  
अधीन मानचित्र निर्गत किया जाता है।

स्वामित्व सम्बन्धी किसी भी विवाद  
की स्थिति में मानचित्र की स्वीकृति  
स्वतः, निरस्त समझी जायेगी।

पर्यावरण की दृष्टि से राज्य का  
अभियोग के अन्तर्गत कम से कम  
जोड़कर ही निर्माण कार्य किया जायेगा।

निम्न निम्नो के अनुसार सुरक्षित हूँ  
कोडर ही निर्माण कार्य किया जायेगा।

बैल पर एक बांध पर स्वीकृत मानचित्र की  
सहाय व दिनांक लिखना अनिवार्य होगा।

| AREA STATEMENT (TOWER - T) |                                                |              |       |
|----------------------------|------------------------------------------------|--------------|-------|
| No.                        | FLOORS                                         | AREA(sq.mt.) | UNITS |
| 1                          | STILT FLOOR<br>(NON F.A.R. AREA)<br>(EXISTING) | 854.374      | -     |
| 2                          | FIRST FLOOR<br>(EXISTING)                      | 854.374      | 10    |
| 3                          | SECOND FLOOR<br>(EXISTING)                     | 841.414      | 10    |
| 4                          | THIRD FLOOR<br>(EXISTING)                      | 841.414      | 10    |
| 5                          | FOURTH FLOOR<br>(EXISTING)                     | 841.414      | 10    |
| 6                          | FIFTH FLOOR<br>(EXISTING)                      | 841.414      | 10    |
| 7                          | SIXTH FLOOR<br>(EXISTING)                      | 841.414      | 10    |
| 8                          | SEVENTH FLOOR<br>(PROPOSED)                    | 841.414      | 10    |
| 9                          | EIGHTH FLOOR<br>(PROPOSED)                     | 841.414      | 10    |
| 10                         | NINTH FLOOR<br>(PROPOSED)                      | 841.414      | 10    |
| 11                         | TENTH FLOOR<br>(PROPOSED)                      | 841.414      | 10    |
| 12                         | ELEVENTH FLOOR<br>(PROPOSED)                   | 841.414      | 10    |
| 13                         | TWELTH FLOOR<br>(PROPOSED)                     | 841.414      | 10    |
| 14                         | THIRTEENTH FLOOR<br>(PROPOSED)                 | 841.414      | 10    |
| 15                         | FOURTEENTH FLOOR<br>(PROPOSED)                 | 841.414      | 10    |
|                            | TOTAL (2 TO 15)                                | 11792.756    | 140   |

PROJECT: REV. SUBMISSION DRAWING FOR GROUP HOUSING PROJECT " V.V.I.P. ADDRESSES & MILAN EARTH " AT KHASRA NO. 1119, 1125 AT VILLAGE NOOR NAGAR GHAZIABAD (U.P.)

DRAWING TITLE: 1st to 14th FLOOR PLAN (BLOCK - T)

OWNER: M/s. VIBHOR VAIBHAV INFRAHOME PRIVATE LIMITED & MILAN INFRASTRUCTURE & DEVELOPERS PVT. LTD.

Architect: Anuj Agarwal, 19503, Azad Nagar, Ghaziabad

For Vibhor Vaibhav Infrahome Pvt. Ltd.

OWNER SIGN: [Signature] AUTHORIZED SIGNATURE: [Signature]

ARCHITECT SIGN: [Signature]

ER. SADANAND OJHA, ME (Civil), Structural Consultants, Swati Structure Solution Pvt. Ltd., H.O. 503, Sachdeva Corporate Tower, Plot No. 8 Community Centre, Sector-8, Rohini, Delhi-110085

ANUJ AGARWAL ARCHITECTS P. LTD., Office/Res. : A-244, Kausambi Ghaziabad, Ph: 91 120 6454184, e-mail : arch\_anujagarwal@yahoo.co.in, arch.anujagarwal@gmail.com

SCALE: [ ] DEALT BY: [ ] CHECKED BY: [ ] DATE: [ ] DRG No: SD-07