



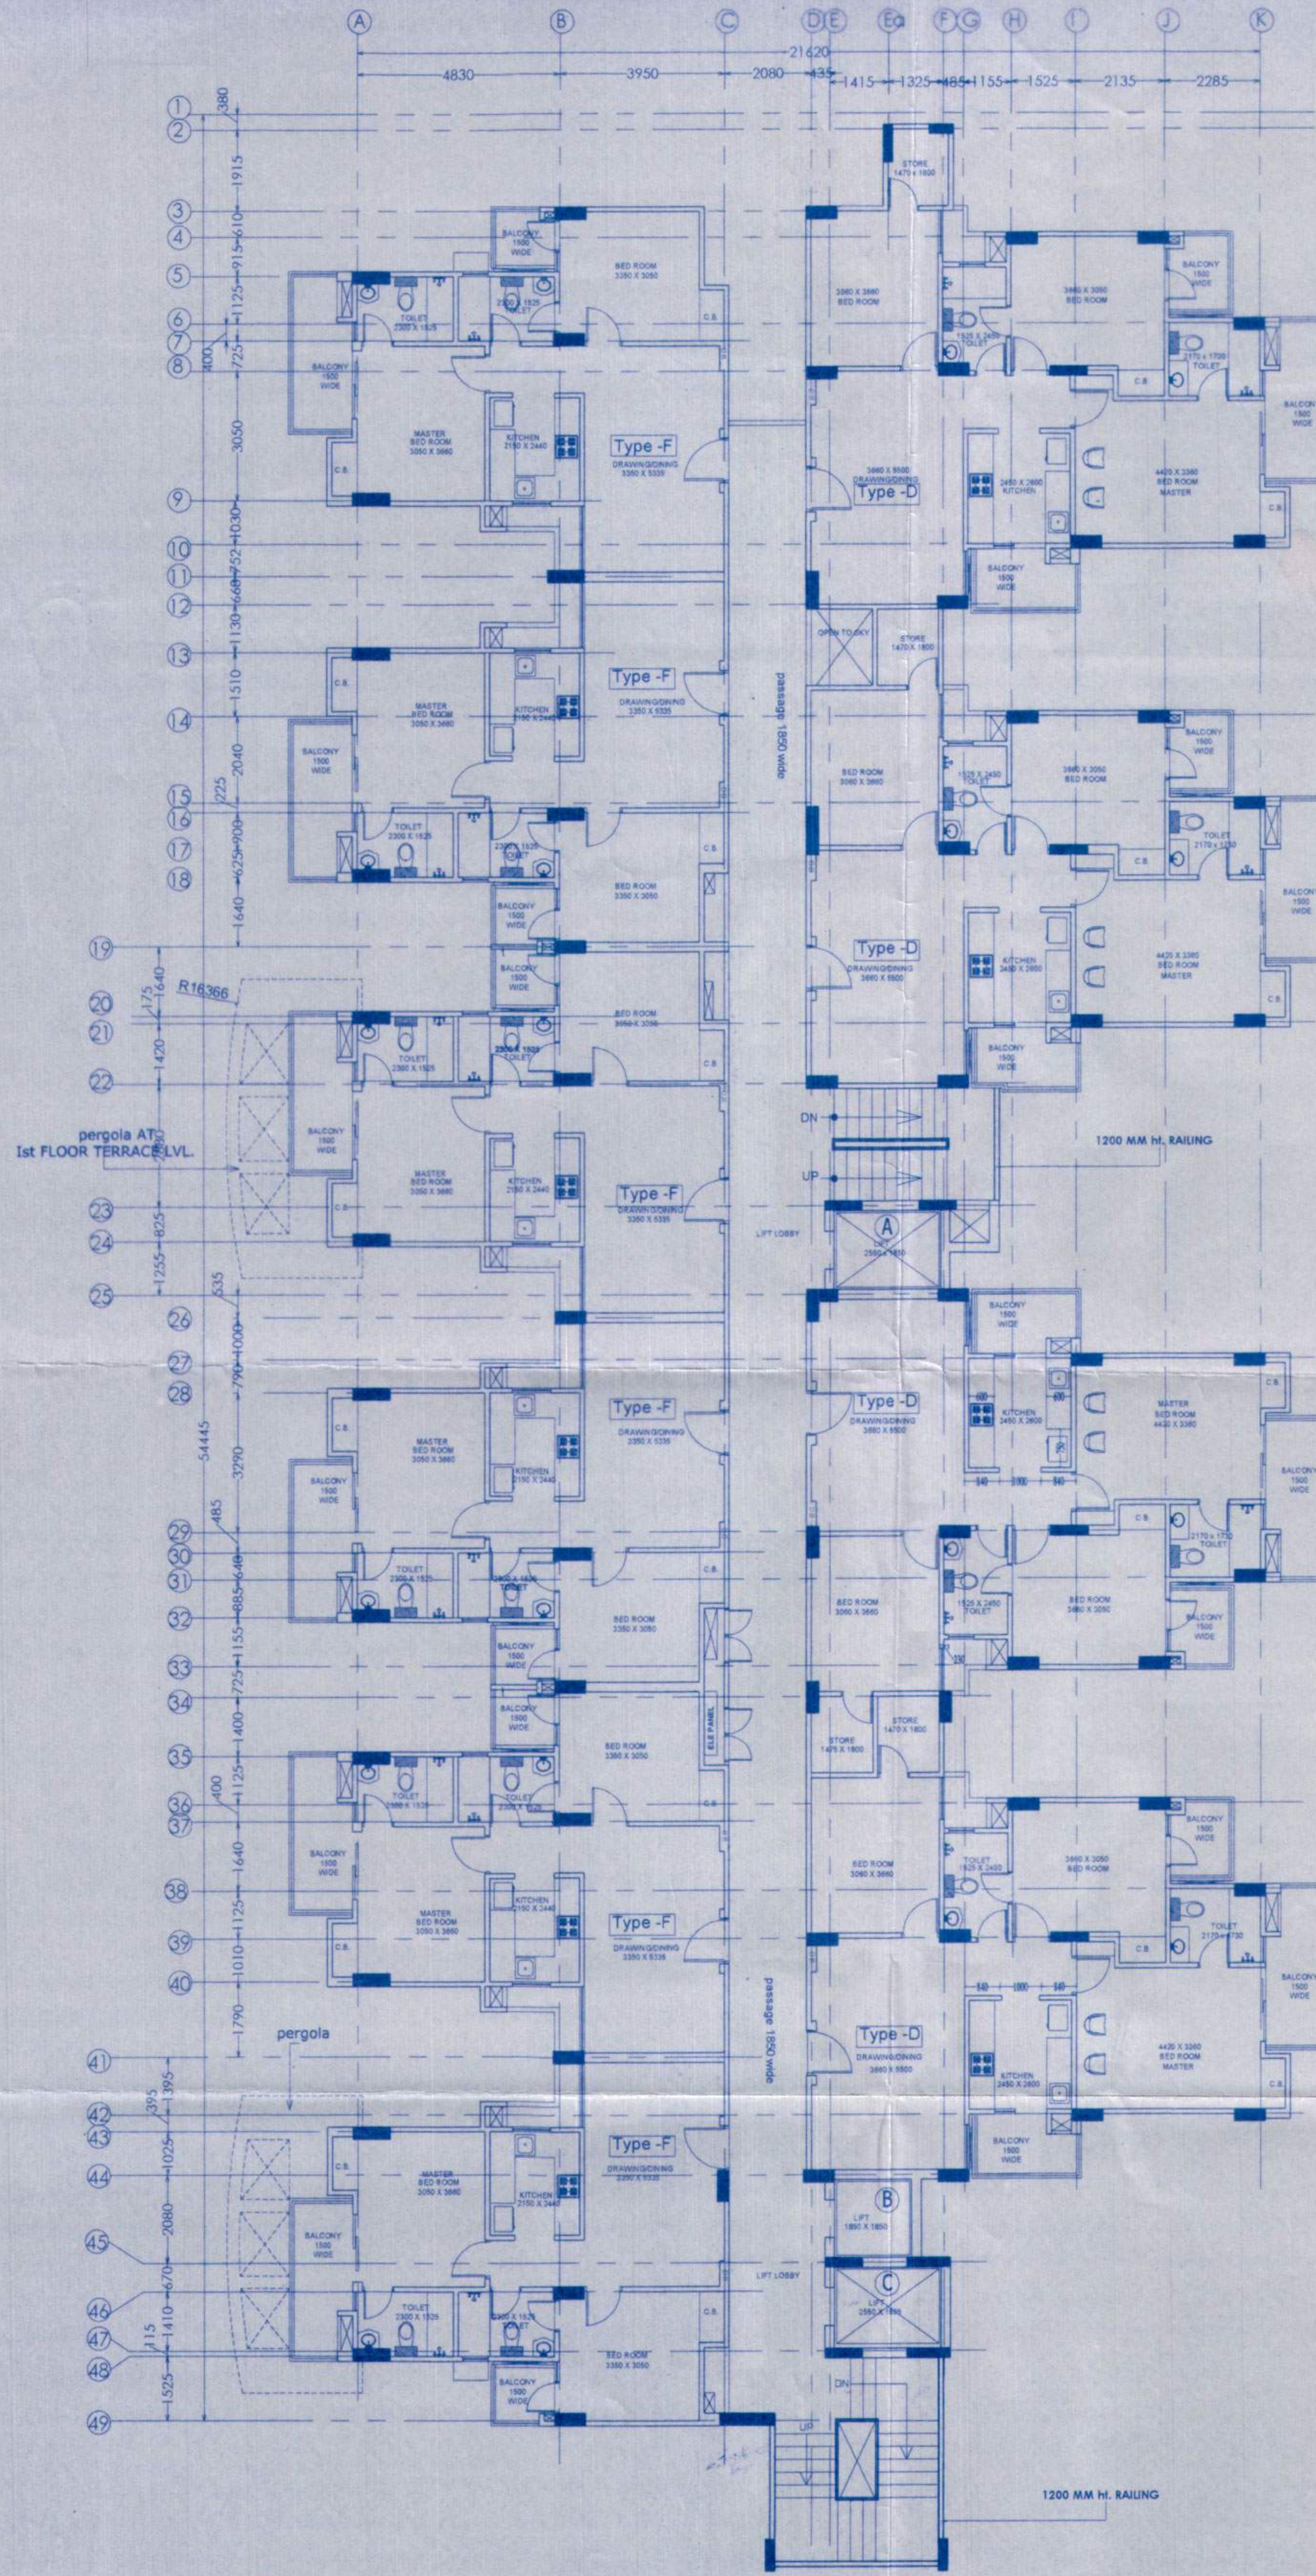

1st to 6th FLOOR PLAN (existing)

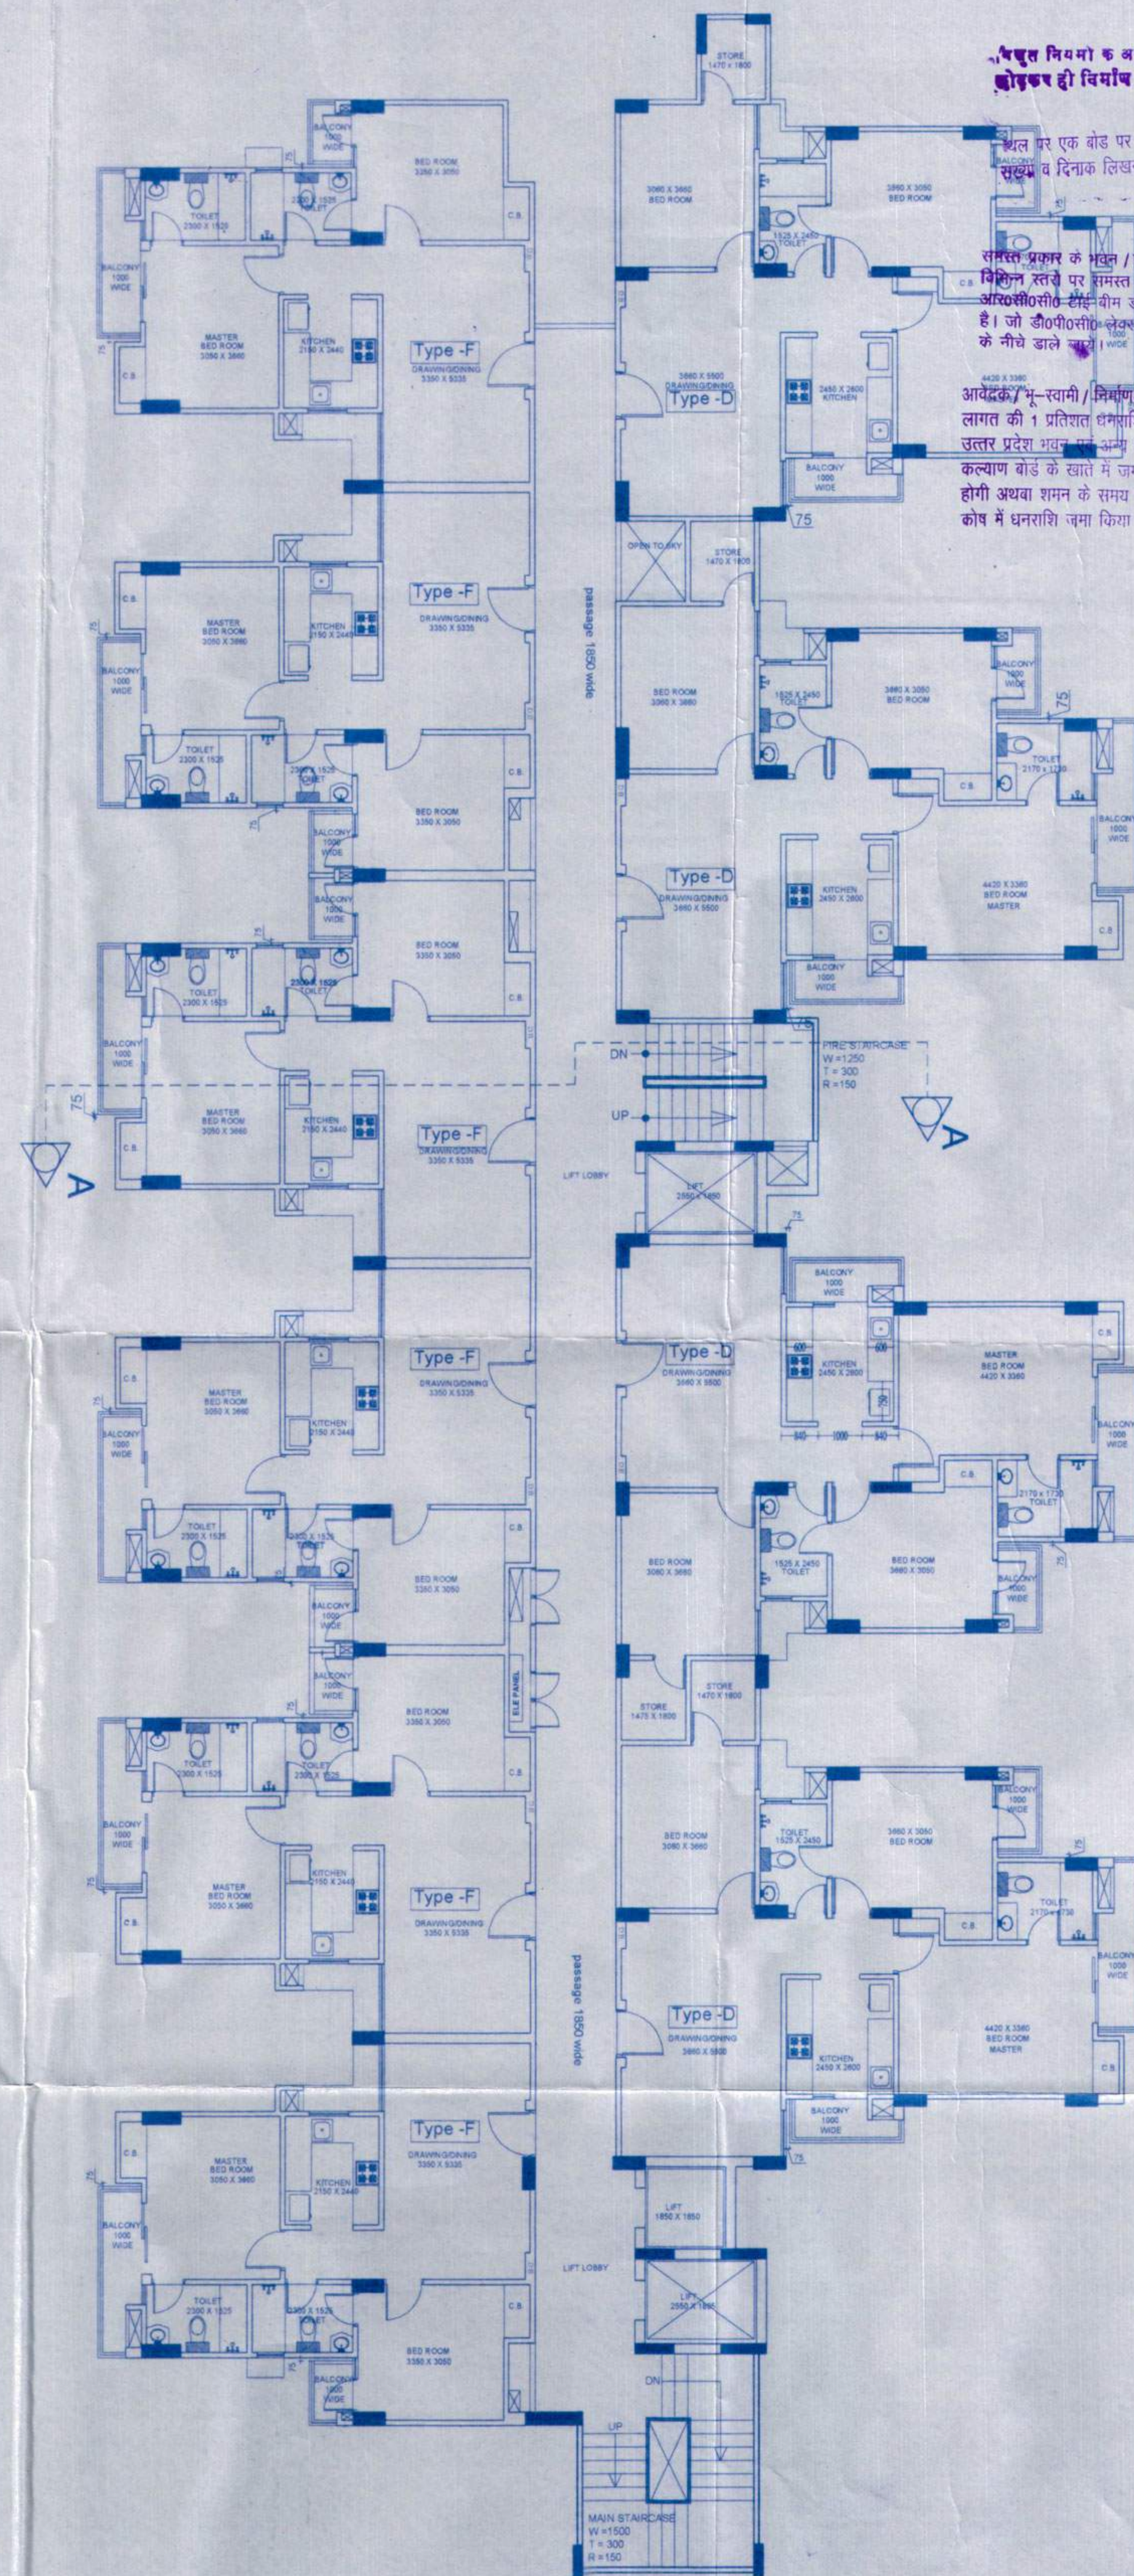

7TH TO 14TH FLOOR PLAN (proposed)

पर्यावरण की दृष्टि से राज्य के निहित अधिनियम के अन्तर्गत कम से कम 5% पेड़ लगाना अनिवार्य है।

स्वीकृत नियमों के अनुसार सुरक्षित हुए कोष्ठक हो विधायक कार्यालय के लिए

भूत पर एक बोर्ड पर स्वीकृत मानकों के अनुसार व दिनांक लिखना अनिवार्य होगा।

समस्त प्रकरण के भवन / इस्तेमाल की सुरक्षा हेतु विभिन्न स्तरों पर इस्तेमाल की जाने वाली आवश्यक है। जो 1000 सी.सी. के स्तर पर प्रत्येक छत के नीचे डाले जाएंगे।

आवश्यक भू-स्वामी/निर्माणकर्ता द्वारा निर्माण लागत की 1 प्रतिशत धनराशि लेजर सैस मद में उत्तर प्रदेश भवन एवं संनिर्माण कर्मकार कल्याण बोर्ड के खाते में जमा करने की पूर्ण जिम्मेदारी होगी अथवा शमन के समय उक्त मद में प्रतिकरण कोष में धनराशि जमा किया जाना आवश्यक होगा।



नगर निर्देशक  
वायव्य विकास प्राधिकरण,  
वायव्य विकास

वायव्य विकास  
वायव्य विकास  
वायव्य विकास

मानचित्र स्वीकृत पर अंकित शर्तों के अधीन मानचित्र निर्गत किया जाता है।

स्वामित्व सम्बन्धी किसी भी विवाद की स्थिति में मानचित्र की स्वीकृति स्वतः निरस्त समझी जायेगी।

#### AREA STATEMENT (TOWER - U)

| S.No.           | FLOORS                                   | AREA(sq.mt.) | UNITS |
|-----------------|------------------------------------------|--------------|-------|
| 1               | STILT FLOOR (NON F.A.R. AREA) (EXISTING) | 854.374      |       |
| 2               | FIRST FLOOR (EXISTING)                   | 854.374      | 10    |
| 3               | SECOND FLOOR (EXISTING)                  | 841.414      | 10    |
| 4               | THIRD FLOOR (EXISTING)                   | 841.414      | 10    |
| 5               | FOURTH FLOOR (EXISTING)                  | 841.414      | 10    |
| 6               | FIFTH FLOOR (EXISTING)                   | 841.414      | 10    |
| 7               | SIXTH FLOOR (EXISTING)                   | 841.414      | 10    |
| 8               | SEVENTH FLOOR (PROPOSED)                 | 841.414      | 10    |
| 9               | EIGHTH FLOOR (PROPOSED)                  | 841.414      | 10    |
| 10              | NINTH FLOOR (PROPOSED)                   | 841.414      | 10    |
| 11              | TENTH FLOOR (PROPOSED)                   | 841.414      | 10    |
| 12              | ELEVENTH FLOOR (PROPOSED)                | 841.414      | 10    |
| 13              | TWELTH FLOOR (PROPOSED)                  | 841.414      | 10    |
| 14              | THIRTEENTH FLOOR (PROPOSED)              | 841.414      | 10    |
| 15              | FOURTEENTH FLOOR (PROPOSED)              | 841.414      | 10    |
| TOTAL (2 TO 15) |                                          | 11792.756    | 140   |

PROJECT: REV. SUBMISSION DRAWING FOR GROUP HOUSING PROJECT "V.V.I.P. ADDRESSES & MILAN EARTH" AT KHASRA NO. 1119, 1125 AT VILLAGE NOOR NAGAR GHAZIABAD (U.P.)

DRAWING TITLE: (EXISTING + PROPOSED) 1st to 14th FLOOR PLAN (BLOCK - U)

OWNER: M/s. VIBHOR VAIBHAV INFRAHOME PRIVATE LIMITED & MILAN INFRASTRUCTURE & DEVELOPERS PVT. LTD.

Architect: Anuj Agarwal  
CA/96/1950  
For Vibhor Vaibhav InfraHome Pvt. Ltd. & Milan Infrastructure & Developers Pvt. Ltd.

OWNER SIGN: ARCHITECT SIGN:

Structural Consultants: Swasth Structure Solution Pvt. Ltd. H.O. 503, Sec-28, Connaught Place, New Delhi-110048

architects, engineers, landscape & interior designers ANUJ AGARWAL ARCHITECTS P. LTD. Office/Res. : A-244, Kausambi Ghaziabad.

Ph: +91 120 6454184 (Near Angles Image Mall)  
e-mail: arch\_anujagarwal@yahoo.co.in  
arch.anujagarwal@gmail.com

SCALE: DEALT BY: CHECKED BY: DATE: ORG. No. SD-09