


BASEMENT FLOOR PLAN



1ST BASEMENT PLAN

1ST BASEMENT AREA CALCULATION					
S. NO.		SIZE			AREA
1	68.156	x	5.430	1.00	370.09
2	3.610	x	74.510	0.50	134.49
3	68.156	x	76.720	1.00	5228.93
5	134.158	x	53.638	1.00	7195.97
6	66.002	x	8.195	0.50	270.44
7	5.714	x	78.096	0.50	223.12
8	6.824	x	18.050	0.50	61.59
9	49.228	x	18.045	1.00	888.32
10	34.499	x	7.186	0.50	123.95
11	5.575	x	31.735	0.50	88.46
12	9.184	x	30.243	1.00	277.75
13	9.184	x	1.494	0.50	6.86
TOTAL					14710.76

BASEMENT FLOOR PLAN

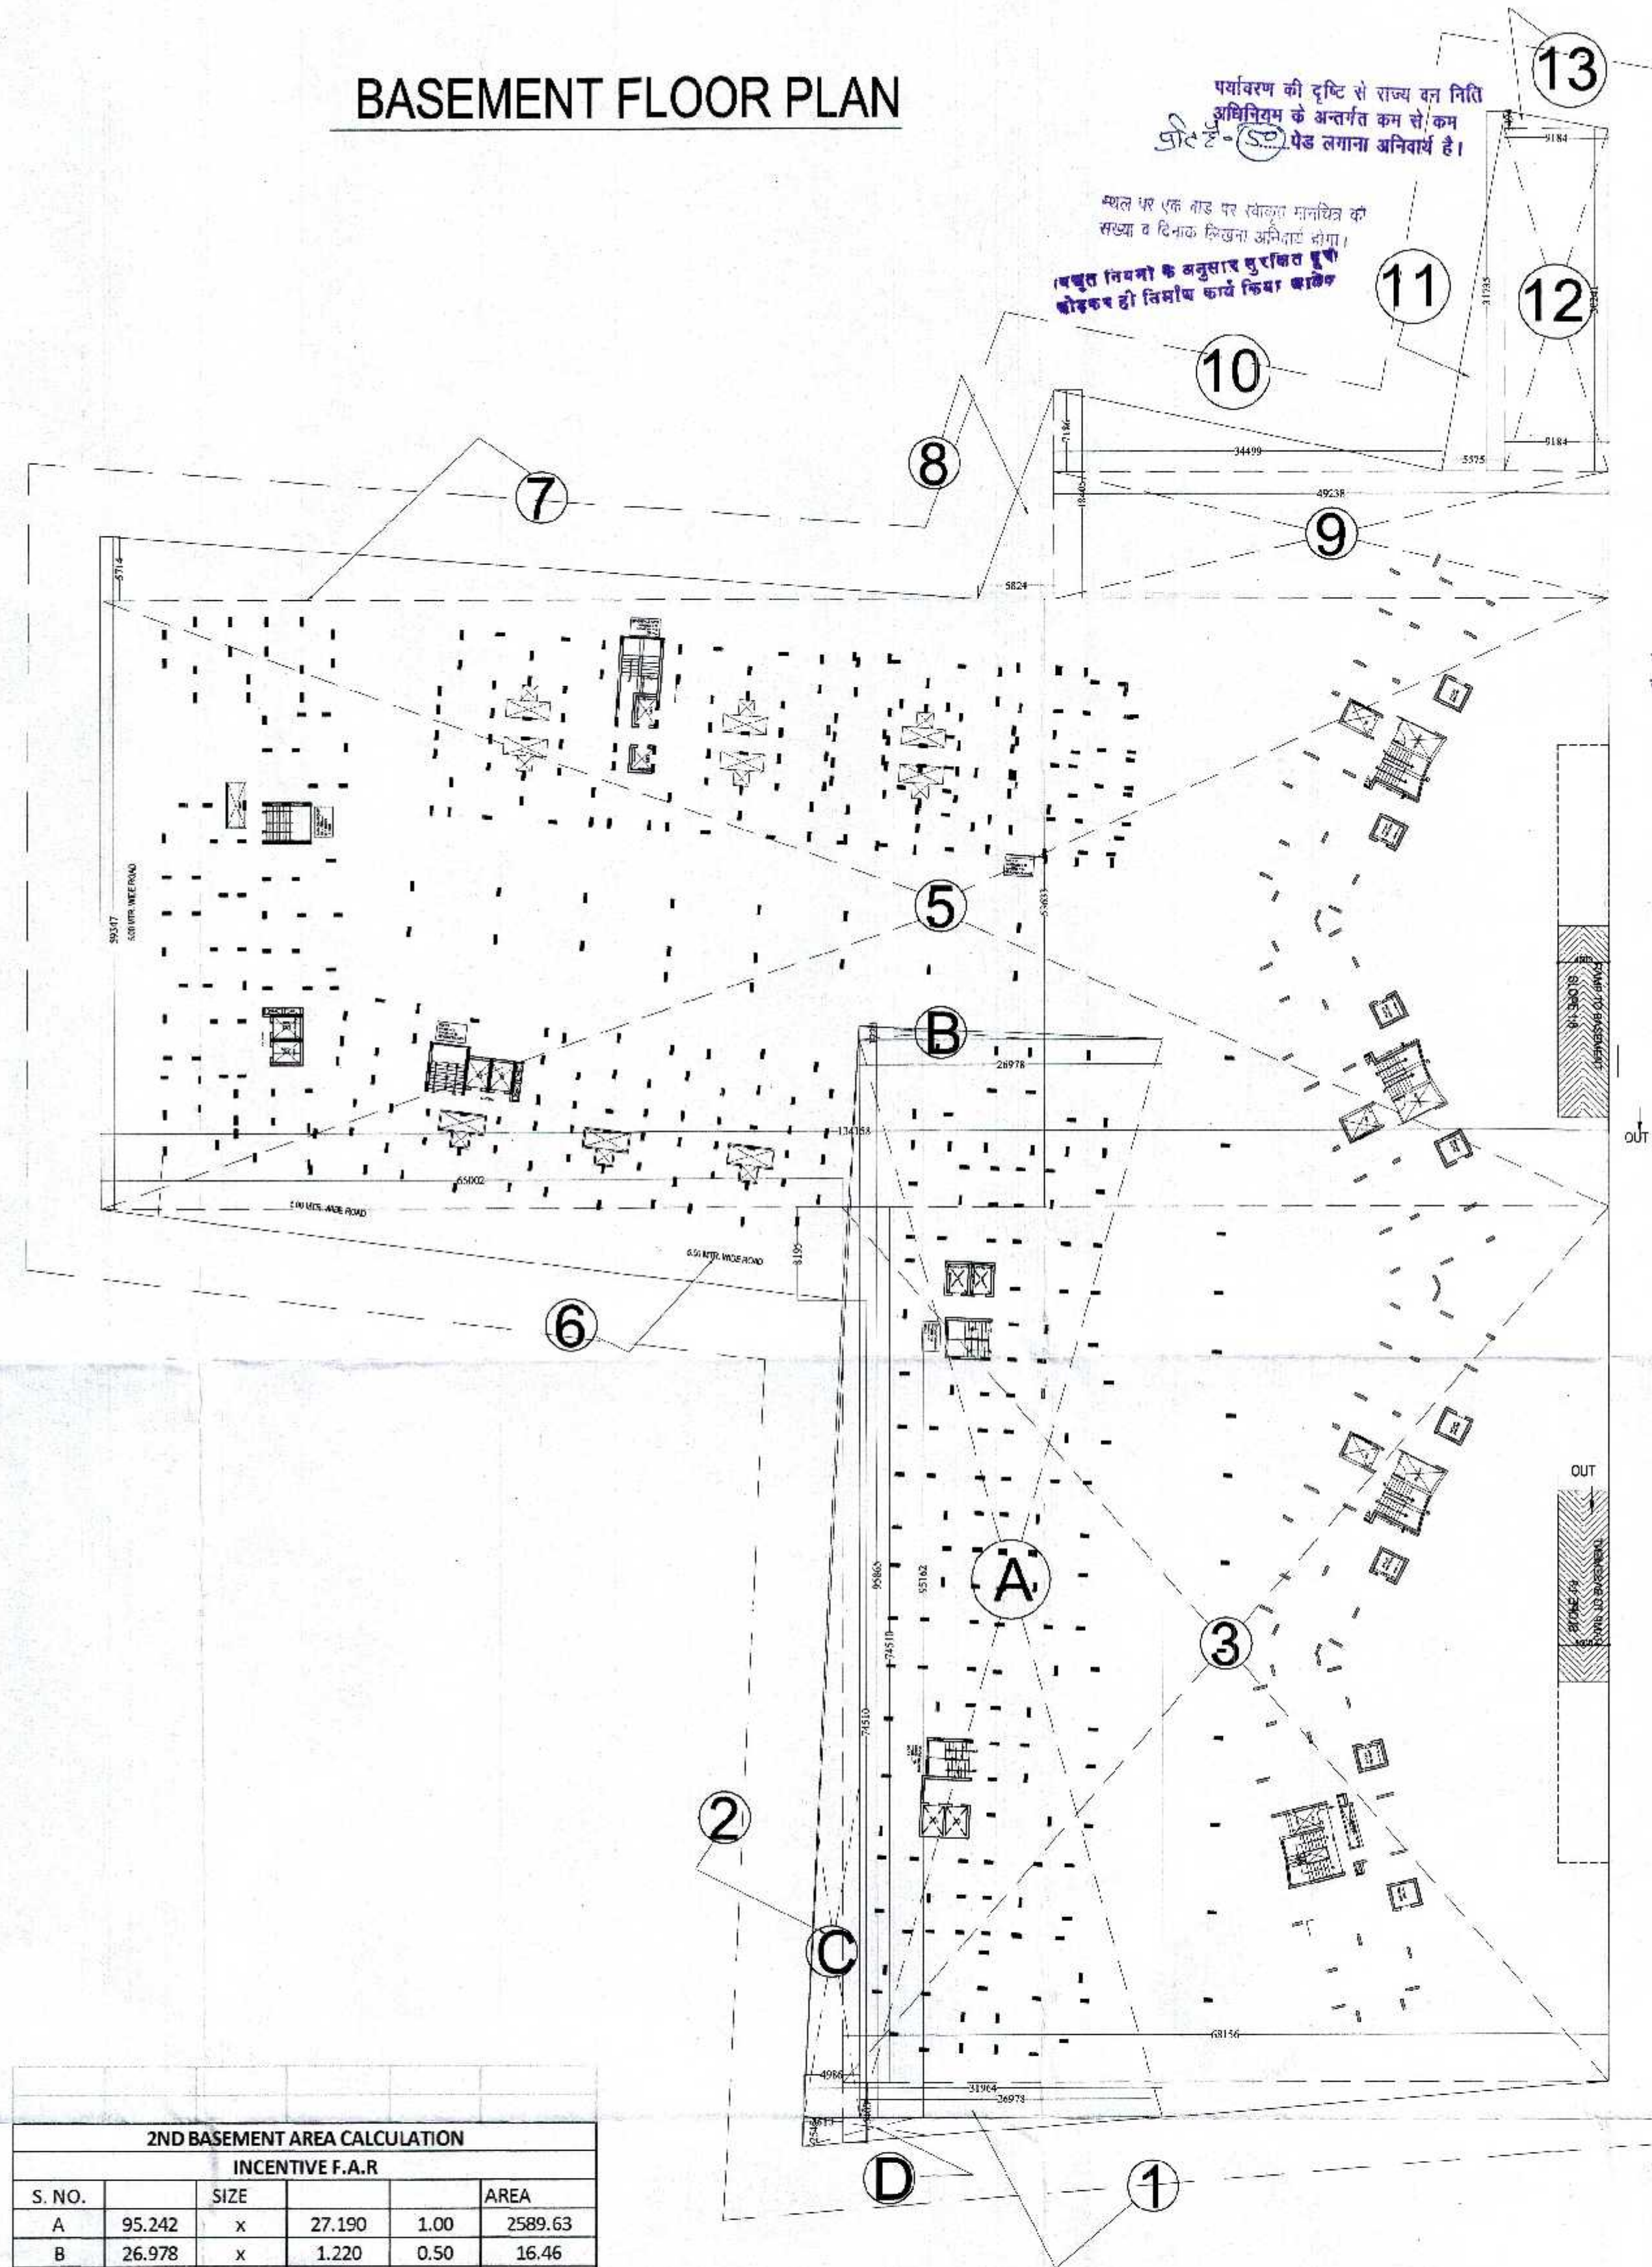

2nd BASEMENT PLAN

2ND BASEMENT AREA CALCULATION					
INCENTIVE F.A.R					
S. NO.		SIZE			AREA
A	95.242	x	27.190	1.00	2589.63
B	26.978	x	1.220	0.50	16.46
C	4.498	x	95.767	0.50	215.38
D	31.964	x	2.646	0.50	42.29
TOTAL					2863.75
NON F.A.R					
S. NO.		SIZE			AREA
1	68.156	x	5.430	1.00	370.09
2	3.610	x	74.510	0.50	134.49
3	68.156	x	76.720	1.00	5228.93
5	134.158	x	53.638	1.00	7195.97
6	66.002	x	8.195	0.50	270.44
7	5.714	x	78.096	0.50	223.12
8	6.824	x	18.050	0.50	61.59
9	49.228	x	18.045	1.00	888.32
10	34.499	x	7.186	0.50	123.95
11	5.575	x	31.735	0.50	88.46
12	9.184	x	30.243	1.00	277.75
13	9.184	x	1.494	0.50	6.86
TOTAL					14710.76
NET AREA IN NON F.A.R					11847.01

पर्यावरण की दृष्टि से राज्य वन निधि
अधिनियम के अन्तर्गत कम से कम
घरेलू (SSE) पेड लगाना अनिवार्य है।

मूल पर एक गाड़ पर एक मीटर मानक को
संख्या व दिनांक लिखना अनिवार्य होगा।
अवकाश निवेश के अनुसार सुरक्षित रूप से
कोई भी निवेश कार्य किया जायेगा।



गौरी गौरी
गौरी गौरी विकास प्राधिकरण
गौरी गौरी

गौरी गौरी
गौरी गौरी विकास प्राधिकरण
गौरी गौरी

गौरी गौरी
गौरी गौरी विकास प्राधिकरण
गौरी गौरी

संश्लेषित समन्वयित गौरी गौरी विकास
की स्थिति में गौरी गौरी की स्वीकृति
स्वीकृत; निरस्त समझी जायेगी।

संश्लेषित समन्वयित गौरी गौरी विकास
की स्थिति में गौरी गौरी की स्वीकृति
स्वीकृत; निरस्त समझी जायेगी।

यदि मानवित्व स्वीकृति से 450 गांव वर्ष तक देव है

मानवित्व स्वीकृति पर अंकित शर्तों के
अधीन मानवित्व निर्गत किया जाता है।

PROJECT :-
PROPOSED GROUP HOUSING ON
PLOT NO.-GH-03, SHAHPUR BHAMETA
NH-24, BLOCK -A,
DISTT.- GHAZIABAD (U.P.)

BUILDERS & PROMOTER :-
SMV AGENCIES PVT LTD.

DRAWING TITLE :-
1ST BASEMENT & 2ND BASEMENT
AREA PROOF

ARCHITECTS :-
GAURAV SINGLA
B-169, SEC-63, NOIDA (U.P.)
Contacting E-mail: gaurav.singla@gmail.com
B-24, Sec-67, NOIDA (U.P.)
e-mail: gsingla32@gmail.com

DRAWN BY :- KAMAL CHECKED BY :- GAURAV SCALE :- 1:100 DATED :-

For SMV Agencies Pvt Ltd
Authorised Signatory

OWNER'S SIGN



ARCHITECT'S SIGN.
DRG.NO. -