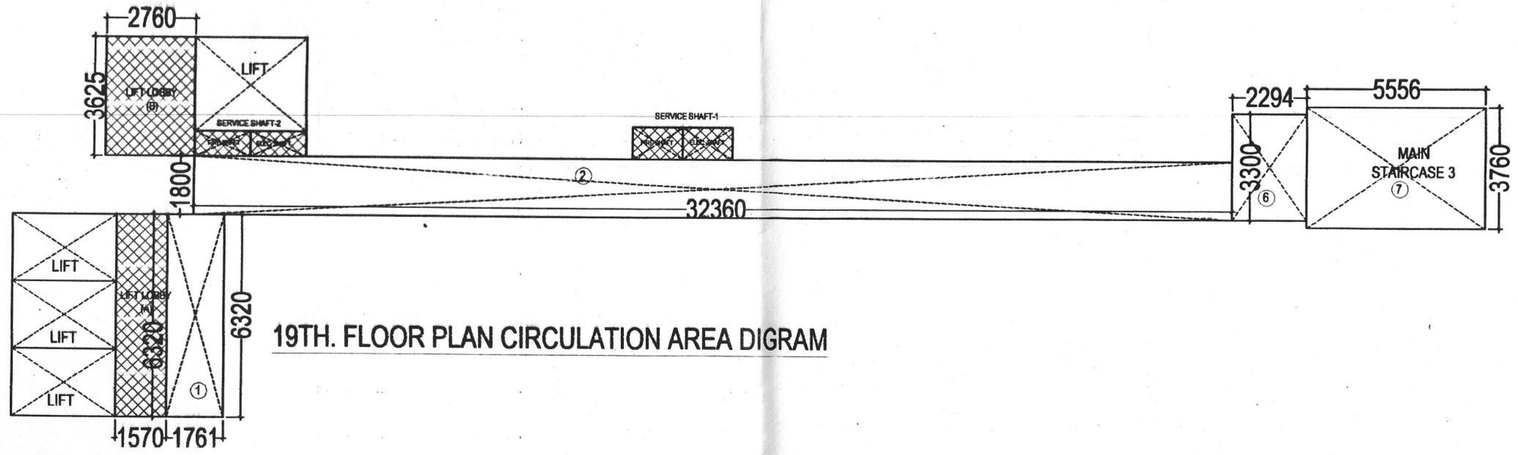

19TH. FLOOR PLAN CIRCULATION AREA DIGRAM

CIRCULATION AREA OF 19TH FLOOR

SR.NO	DIMENSIONS		AREA IN (SQ.MT)
	LENGTH	BREADTH	
1	1.76	6.32	11.12
2	32.36	1.8	58.25
6	2.29	3.3	7.56
7	5.55	3.76	20.87
	TOTAL		97.80

TOTAL 19 TH FLOOR AREA= 62.36X8=498.88
CIRCULATION AREA=97.80 SQM
TOTAL AREA=498.88+97.80 = 596.68 SQM

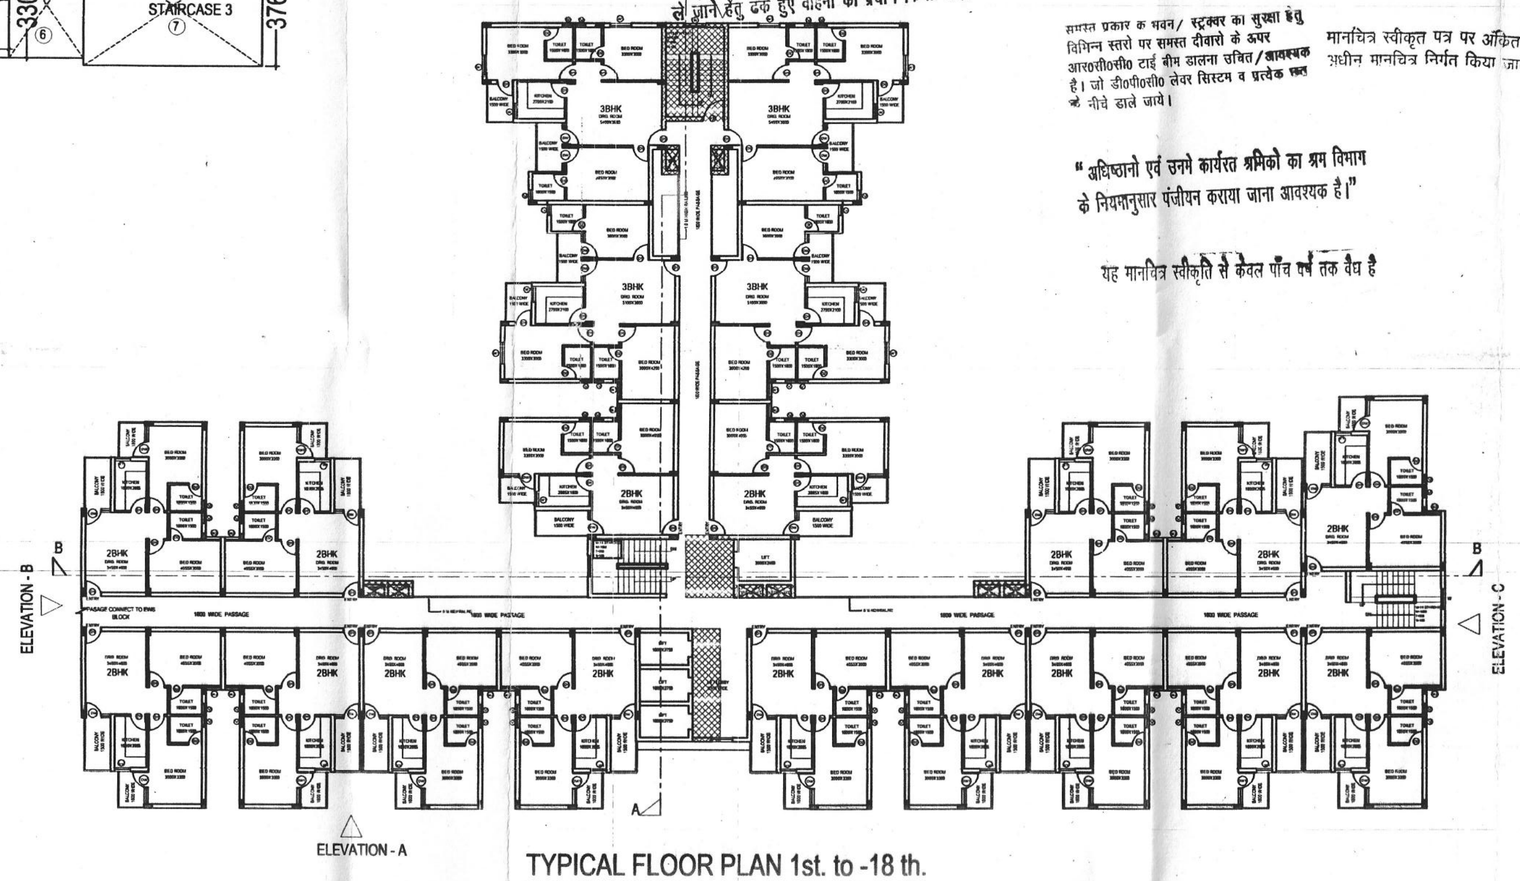

TYPICAL FLOOR PLAN 1st. to -18 th.

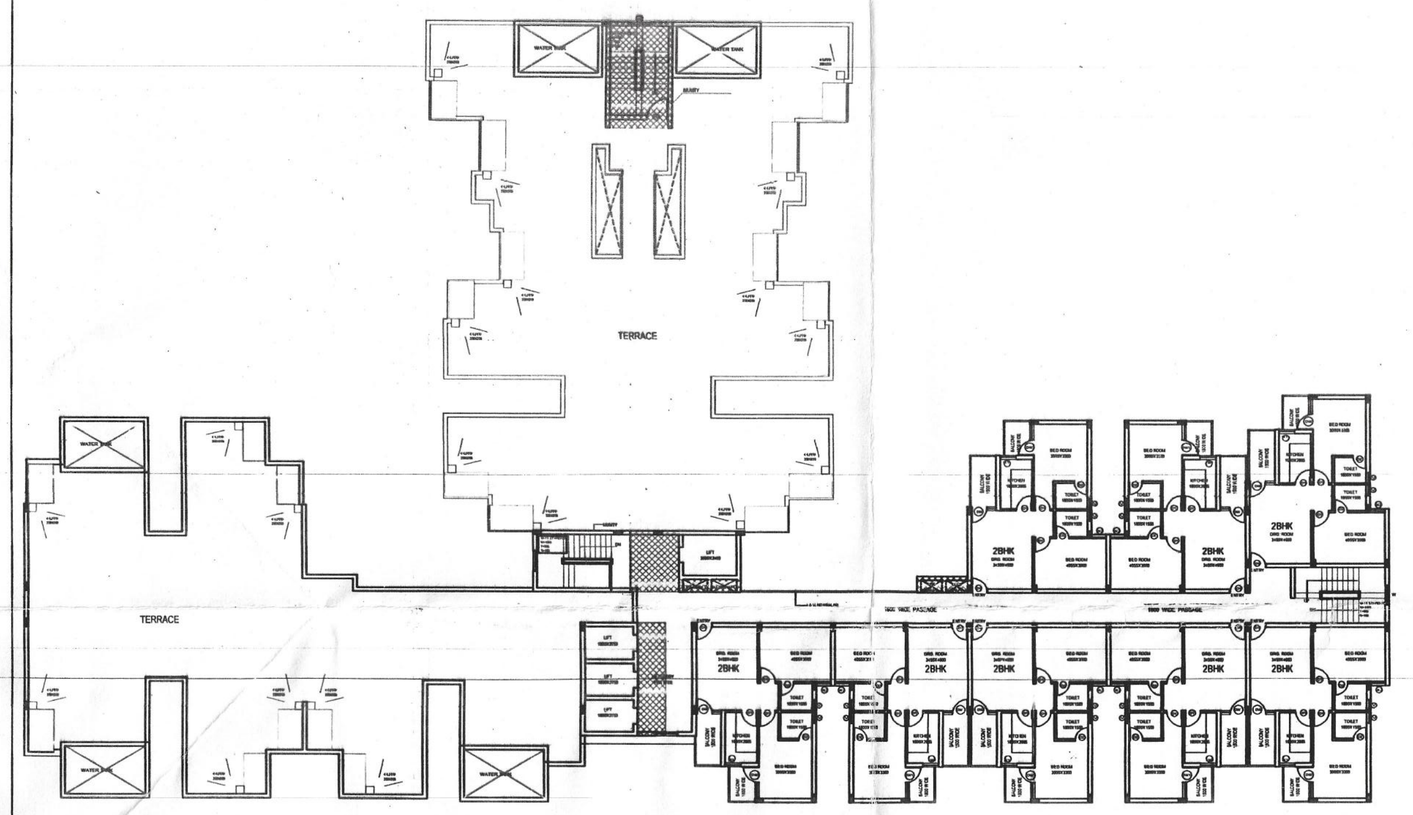

19th. FLOOR PLAN

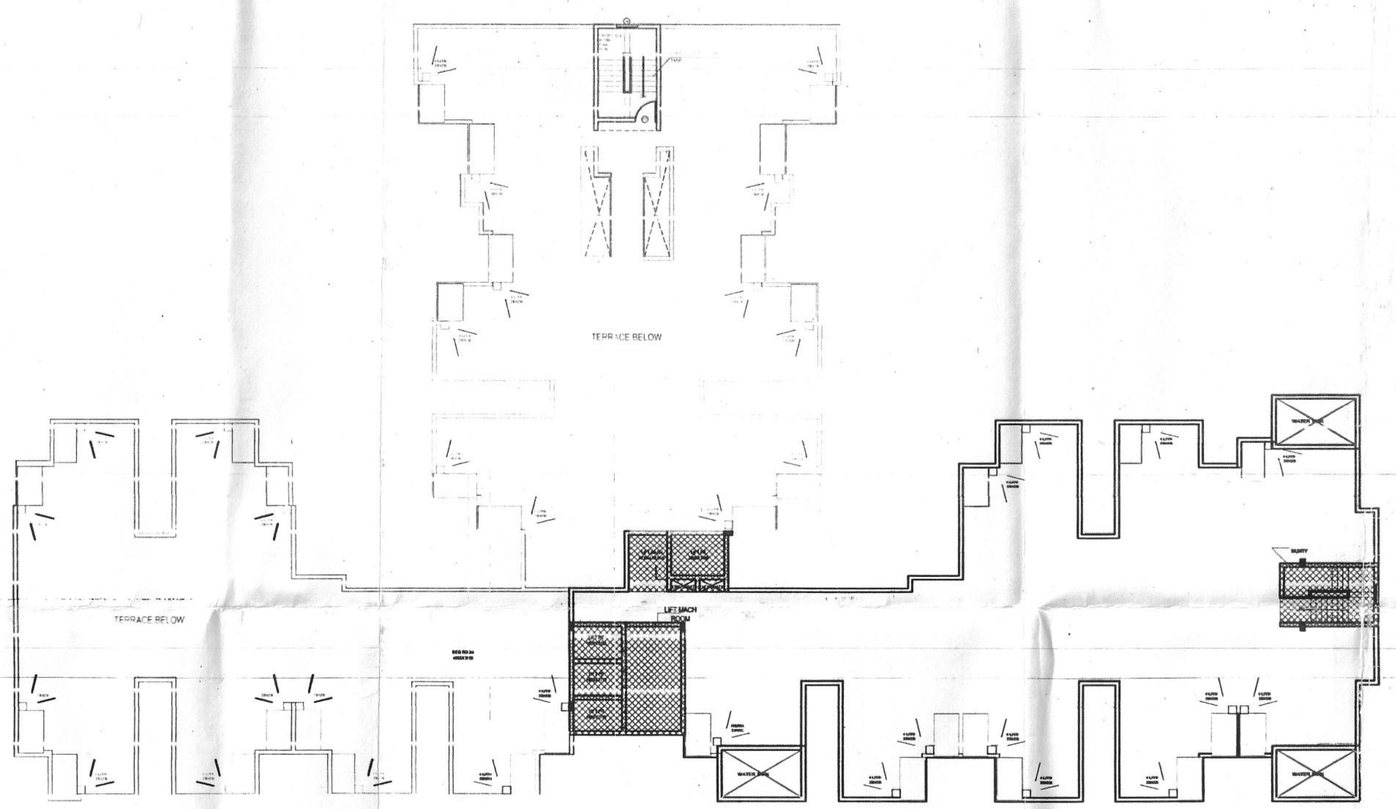

TERRACE PLAN

REVISIONS	DATE	REMARKS
SCALE :		

DRAWING TITLE: TOWER A — NORTH

NATURE OF DRAWING: SUBMISSION DRAWING

PROJECT :-
PROPOSED SUBMISSION GROUP HOUSING PROJECT APRAMEYA ENCLAVE AT KHASRA NO:- 1266, 1267, 1270, 1271 & 1272 AT VILLAGE NOOR NAGAR RAJNAGAR EXTRNSION GHAZIABAD.

For Krishna Infrahome Pvt. Ltd. Director — OWNER SIGN.

MAHESH KUMAR ALI (Architect) - CA/95/18656 Holistic Urban Innovations Pvt. Ltd. The Corenthum, A-41, Sector - 62, Noida — ARCHITECT SIGN

PROJECT CONSULTANTS :-
HOLISTIC URBAN INNOVATIONS PVT. LTD.
PLANNING & ARCHITECTURE EPC & KEPC ACTIVITIES
GREEN & ENERGY SERVICES BUILDING TECH. SERVICES,
THE CORENTHUM, TOWER- A-41, SEC.- 62, NOIDA 201 301
PH:- 0120-4279023 , 24, FAX- 0120-4279025

IMPORTANT:
1. IN CASE OF ANY DISCREPANCY IN THE DRAWING ,THIS OFFICE SHOULD BE REFERRED IMMEDIATELY.
2. ONLY WRITTEN DIMENSIONS ARE TO BE FOLLOWED.
3. ALL DIMENSIONS ARE IN MILLIMETERS.

10

"निर्माणाधीन अवधि में निर्माण स्थल पर धूल से बचने हेतु समुचित कवर का प्रावधान किया जाए। निर्माण सामग्री के परिचालक एवं उनके उपयोग की अवधि मे निर्माण सामग्रियो पर पानी का छिड़काव एवं डस्ट सप्रेशन यूनिट का उपयोग अनिवार्यतः किया जाए निर्माण सामग्रियो को ले जाने हेतु ढके हुए वाहनो का प्रयोग किया जाए।"

बेसमेंट पर एक बोर्ड पर स्वीकृत मानचित्र की सरल व चित्रात्मक प्रतिलिपि अनिवार्य होगा।

पर्यावरण की दृष्टि से राज्य वन नीति अधिनियम के अन्तर्गत कम से कम 5 पेड़ लगाना अनिवार्य है।

बिजली नियमों के अनुसार सुरक्षित दूरी छोड़कर ही निर्माण कार्य किया जायेगा

समस्त प्रकार के भवन/ स्ट्रक्चर का सुरक्षा हेतु विभिन्न स्तरो पर समस्त दीवारो के ऊपर आरसीसी/सी टार्च वीम अथवा उचित/आवश्यक है। जो डीपीसी/सी लेवर सिस्टम व प्रत्येक छत के नीचे डाले जाये।

"अधिष्ठानो एवं उनमे कार्यरत श्रमिको का श्रम विभाग के नियमानुसार पंजीयन कराया जाना आवश्यक है।"

यह मानचित्र स्वीकृति से केवल पाँच वर्ष तक वैध है

मानचित्र स्वीकृत पत्र पर अंकित शर्तों के अधीन मानचित्र निर्गत किया जाता है।

गाजियाबाद विकास प्राधिकरण
gda
संख्या 6859/BM/M/2017-18
दिनांक 27-12-17
स्वीकृत
(0.00 एवं 210.00 वर्ग मी.)
सक्षम निरीक्षक
गाजियाबाद विकास प्राधिकरण
गाजियाबाद
सहायक अभियन्ता
मानचित्र अनुभाग
अवर अभियन्ता
मानचित्र अनुभाग