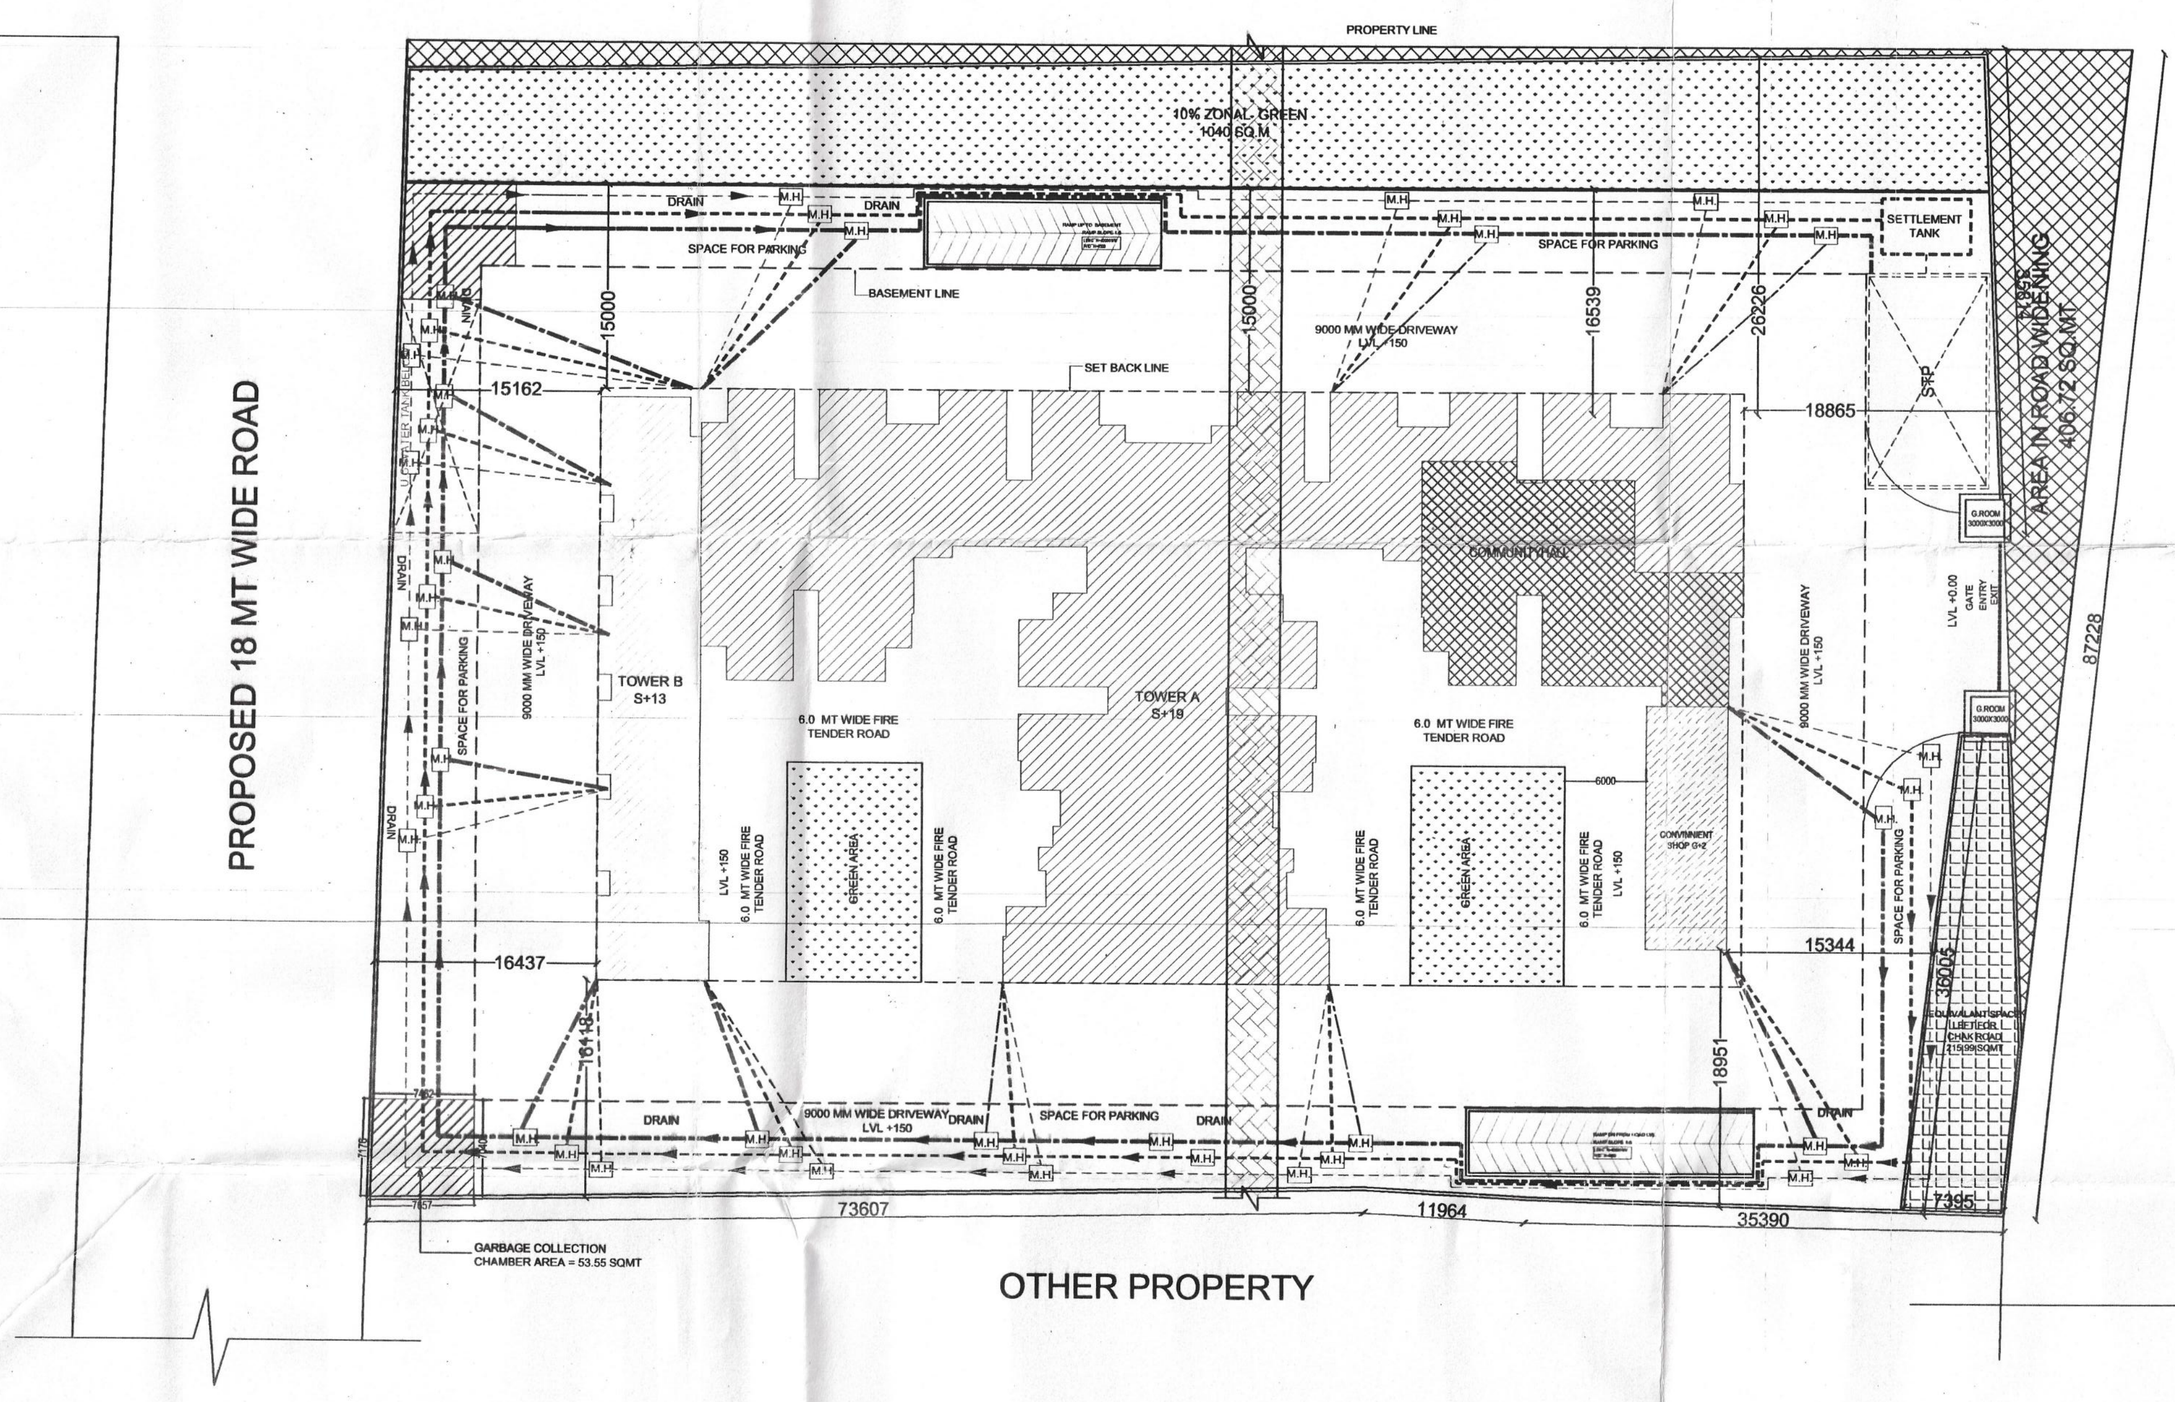

——·——·——	450 Ø SEWER LINE
----------	300 Ø RAIN WATER LINE
- - - - - -	150 Ø WASTE WATER LINE
==========	450 WD STORM WATER DRAIN

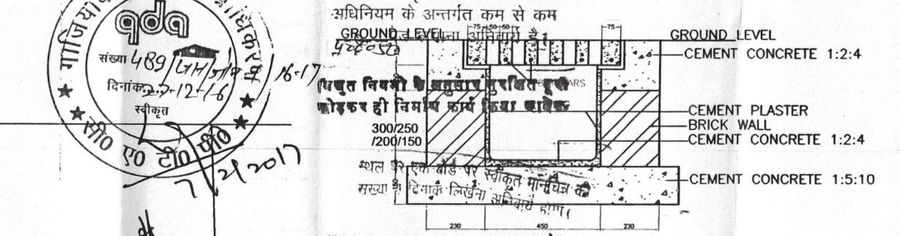

DETAIL OF STORM WATER DRAIN

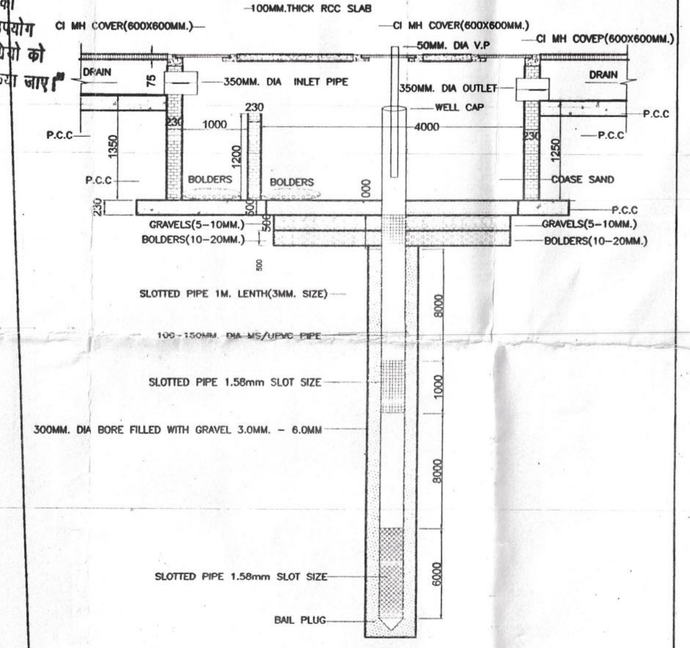

SECTION— A—A

RAIN WATER HARVESTING DETAIL

REVISIONS	DATE	REMARKS
SCALE :		

DRAWING TITLE — NORTH

SITE DRAINAGE PLAN

NATURE OF DRAWING:-

SUBMISSION DRAWING

PROJECT :-

PROPOSED SUBMISSION GROUP HOUSING PROJECT APRAMEYA ENCLAVE AT KHASRA NO:- 1266, 1267, 1270, 1271 & 1272 AT VILLAGE NOOR NAGAR RAJNAGAR EXTRNSION GHAZIABAD.

For Krishna Infrahome Pvt. Ltd. Director

OWNER SIGN.

MAHESH KUMAR
(Architect)-CA/99/18656
Holistic Urban Innovations (P.) Ltd.
The Corenthum,
A-41, Sector - 62, Noida
ARCHITECT SIGN

PROJECT CONSULTANTS :-

HOLISTIC URBAN INNOVATIONS PVT. LTD.
PLANNING & ARCHITECTURE EPC & KEPC ACTIVITIES
GREEN & ENERGY SERVICES BUILDING TECH. SERVICES.
THE CORENTHUM, TOWER- A-41, SEC.- 62, NOIDA 201 301
PH.- 0120-4279023 , 24, FAX- 0120-4279025

IMPORTANT:

1. IN CASE OF ANY DISCREPANCY IN THE DRAWING ,THIS OFFICE SHOULD BE REFERRED IMMEDIATELY.
2. ONLY WRITTEN DIMENSIONS ARE TO BE FOLLOWED.
3. ALL DIMENSIONS ARE IN MILLIMETERS.

5

गाजियाबाद विकास प्राधिकरण
संख्या 489/LM/17 दिनांक 5-12-17
स्वीकृत
सी० ए० टी० पी०
7/12/2017

पर्यावरण की दृष्टि से राज्य वन निति अधिनियम के अन्तर्गत कम से कम

"पेयजल निगमों के अधीन प्रस्तावित पुल कोडकर ही निर्माण कार्य किया जावे"

समस्त प्रकार के भवन/ स्ट्रक्चर का सुरक्षा हेतु विभिन्न स्तरों पर समस्त टीएमटी के प्लान आरसीसीसी टाई बीम आदि चिन्हित/आवश्यक है। जो डीजीपीसी सेवर सिस्टम व ग्रुपेक्ष छत के नीचे प्रदर्शित करें।

"अधिष्ठानों एवं उनमें कार्यरत श्रमिकों का श्रम विभाग के नियमानुसार पंजीयन कराया जाना आवश्यक है।"

यह मानचित्र स्वीकृति से केवल पाँच वर्ष तक वैध है

सहायक अभियन्ता
मानचित्र अनुभाग

मानचित्र स्वीकृत पत्र पर अंकित शर्तों के अधीन मानचित्र निर्गत किया जाता है।

"निर्माणाधीन अवधि में निर्माण स्थल पर धूल से बचने हेतु समुचित कवर का प्राविधान किया जाए निर्माण सामग्री के परिवालक एवं उनके संयोग की अवधि में निर्माण सामग्रियों पर पानी का छिड़काव एवं ऊपर आवश्यक सुरक्षा का उपयोग अनिवार्य रूप से किया जाए निर्माण सामग्रियों को ढके जाने हेतु ऊपर जालों का प्रयोग किया जाए।"