"निर्माणाधीन अवधि में निर्माण स्थल पर धूल से बचने हेतु समुचित कवर का प्रावधान किया जाए निर्माण सामग्री के परिवालक एवं उनके उपयोग की अवधि मे निर्माण सामग्रियो पर पानी का छिड़काव एवं डस्ट सप्रेशन यूनिट का उपयोग अनिवार्य रूप से किया जाए निर्माण सामग्रियो को ढके जाने हेतु हरे नेट जैसे पर्दो का प्रयोग किया जाए।"

उपाध्यक्ष
गाजियाबाद विकास प्राधिकरण
गाजियाबाद

सहायक अभियन्ता
मानचित्र अनुभाग
मानचित्र अनुभाग

पर्यावरण की दृष्टि से राज्य वन निति अधिनियम के अन्तर्गत कम से कम ... पेड लगाना अनिवार्य है।

विद्युत नियमों के अनुसार सुरक्षित दूरी छोड़कर ही निर्माण कार्य किया जाएगा

... स्थल पर एक बोर्ड पर स्वीकृत मानचित्र की ... दिखाना अनिवार्य होगा।

... प्रकार के भवन/ स्ट्रक्चर का सुरक्षा हेतु ... सारे पर समस्त टीवरों के ऊपर ... टीवी वीम लालना पवित्र/आवश्यक ... डी.पी.एस.टी.एम सेवर सिस्टम व प्रत्येक छत ... नीचे डाले जायें।

यह मानचित्र स्वीकृति से कैपल पाँच वर्ष तक वैध है मानचित्र स्वीकृत पत्र पर अंकित शर्तों के अधीन मानचित्र निर्गत किया जाता है।

"अधिष्ठानों एवं उनमें कार्यरत श्रमिकों का श्रम विभाग के नियमानुसार पंजीयन कराया जाना आवश्यक है।"

	PLUMBING LEGEND
	GARDEN HYDRANT
MW	DOMESTIC WATER SUPPLY FILLING LINE FROM MUNICIPAL / TANKER LINE.
	IRRIGATION WATER SUPPLY LINE
TW	TUBE WELL WATER SUPPLY LINE
	VALVE WITH CHAMBER
	TUBE WELL

PROPOSED 18 MT WIDE ROAD

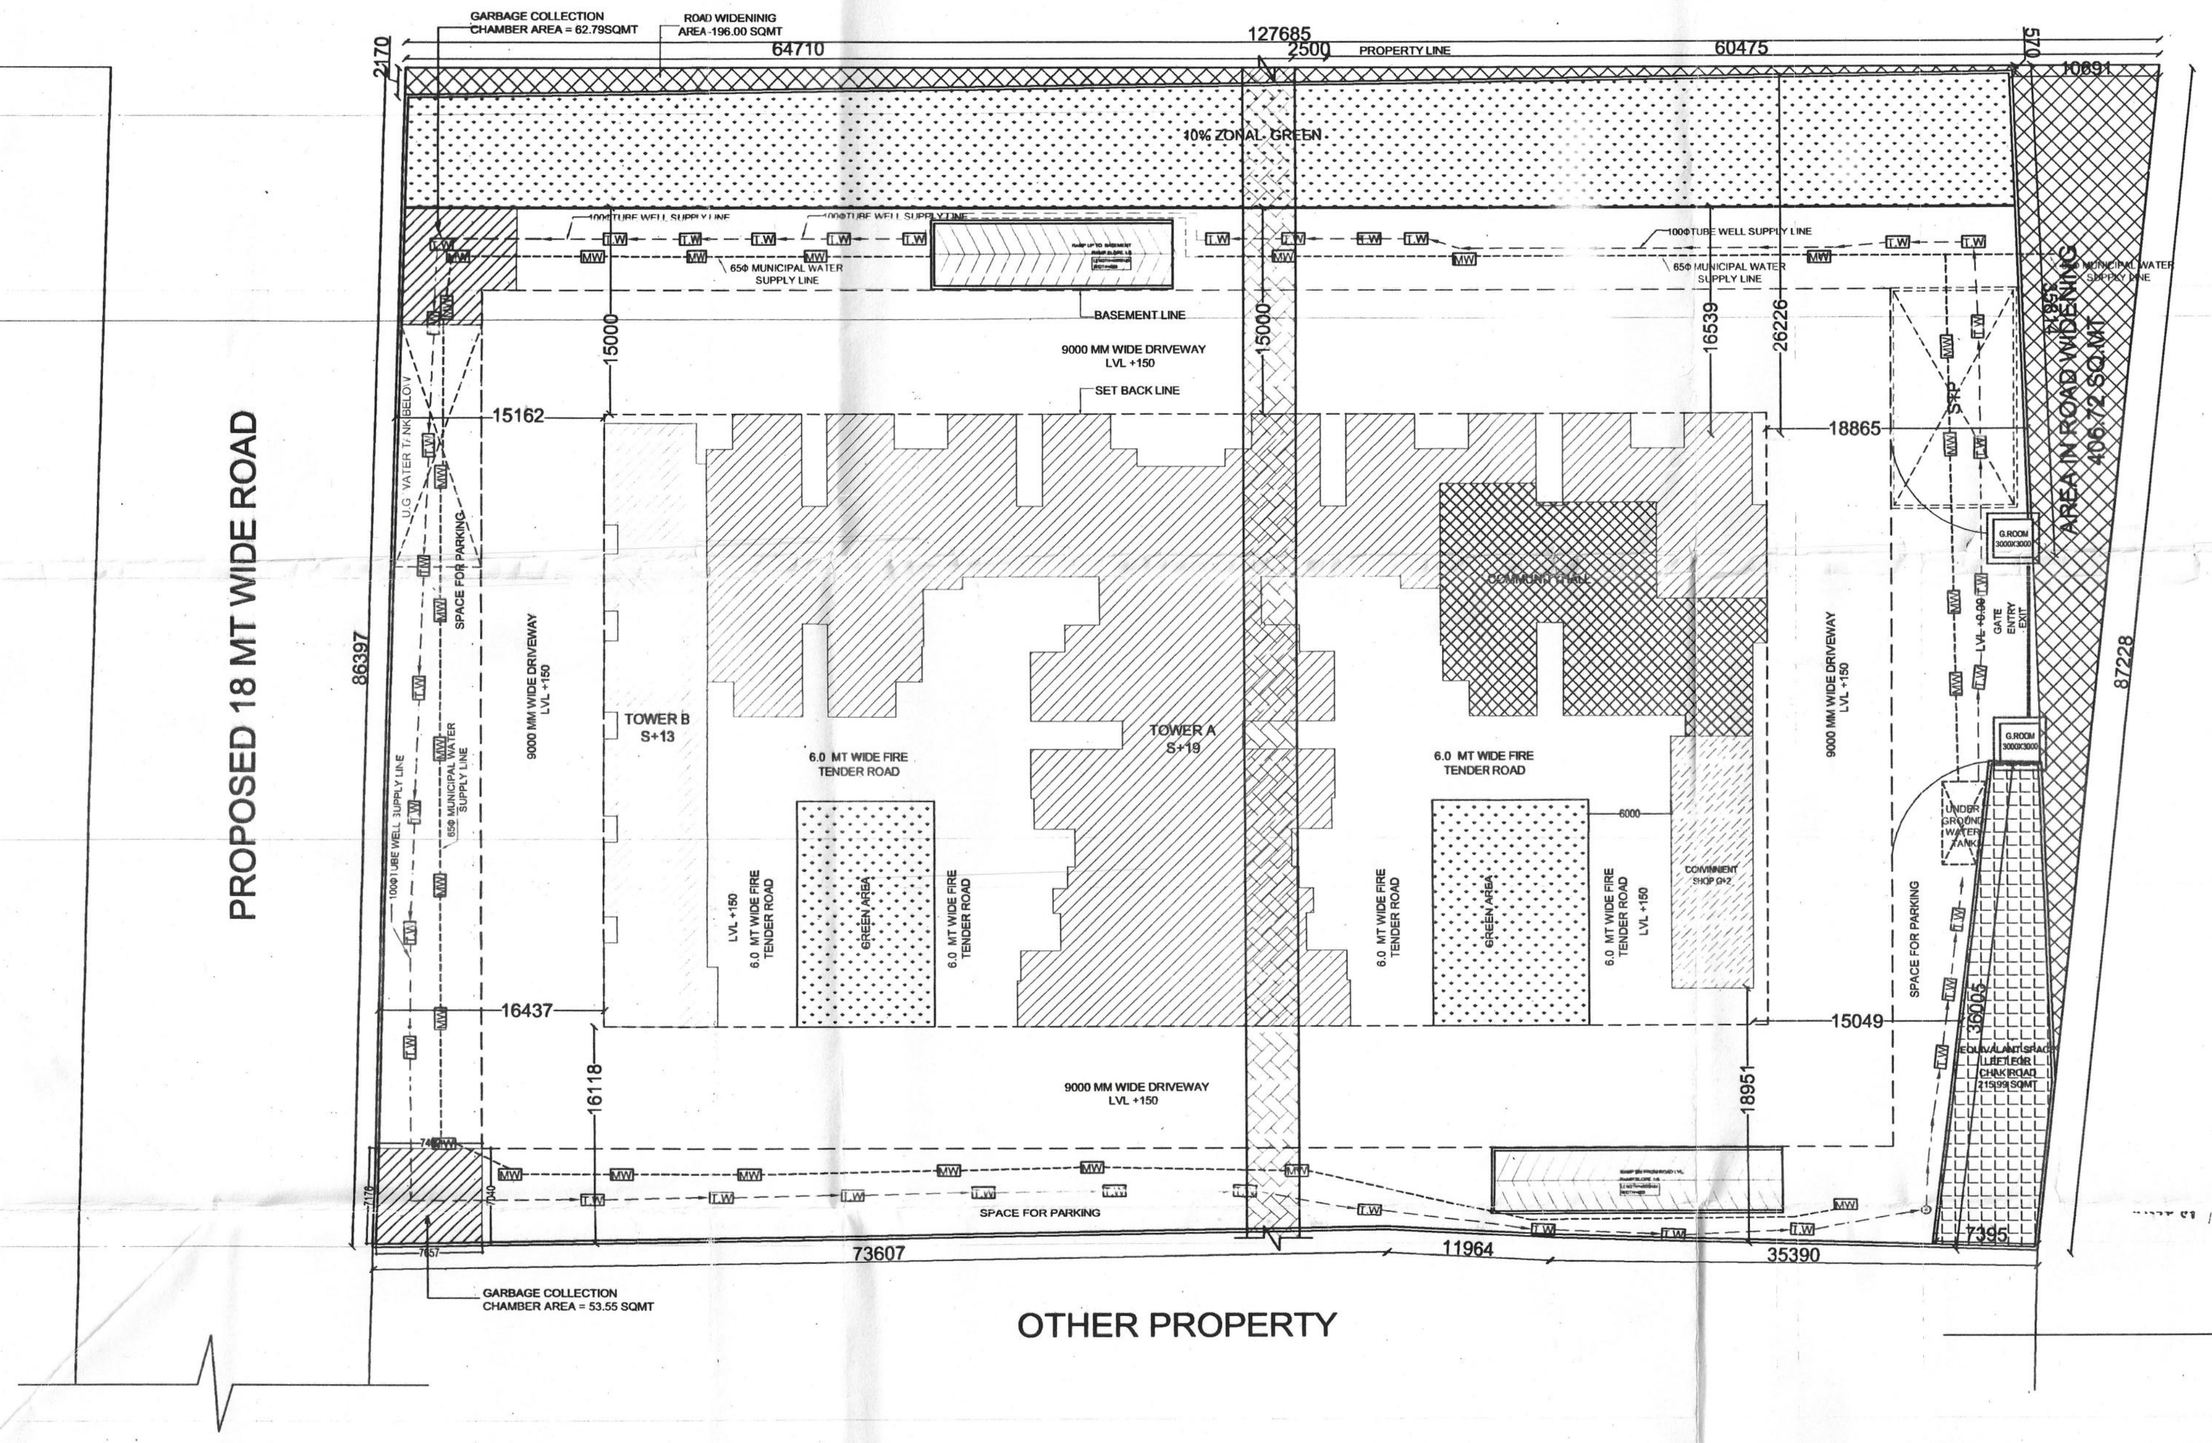

REVISIONS	DATE	REMARKS
SCALE :		

DRAWING TITLE
SITE PLUMBING PLAN

NORTH

NATURE OF DRAWING
SUBMISSION DRAWING

PROJECT :-
PROPOSED SUBMISSION GROUP HOUSING PROJECT APRAMEYA ENCLAVE AT KHASRA NO:- 1266, 1267, 1270, 1271 & 1272 AT VILLAGE NOOR NAGAR RAJNAGAR EXTRNSION GHAZIABAD.

For Krishna Infrahomes Pvt. Ltd.
Director
OWNER SIGN.

MAHESH KUMAR
Architect/CA/95/18656
Holistic Urban Innovations (P) Ltd.
The Corenthum,
A-41, Sector - 62, Noida
ARCHITECT SIGN

PROJECT CONSULTANTS :-
HOLISTIC URBAN INNOVATIONS PVT. LTD.
PLANNING & ARCHITECTURE EPC & KEPC ACTIVITIES
GREEN & ENERGY SERVICES BUILDING TECH. SERVICES,
THE CORENTHUM, TOWER- A-41, SEC.- 62, NOIDA 201 301
PH.- 0120-4279023 , 24, FAX- 0120-4279025

IMPORTANT:
1. IN CASE OF ANY DISCREPANCY IN THE DRAWING ,THIS OFFICE SHOULD BE REFERRED IMMEDIATELY.
2. ONLY WRITTEN DIMENSIONS ARE TO BE FOLLOWED.
3. ALL DIMENSIONS ARE IN MILLIMETERS.

6