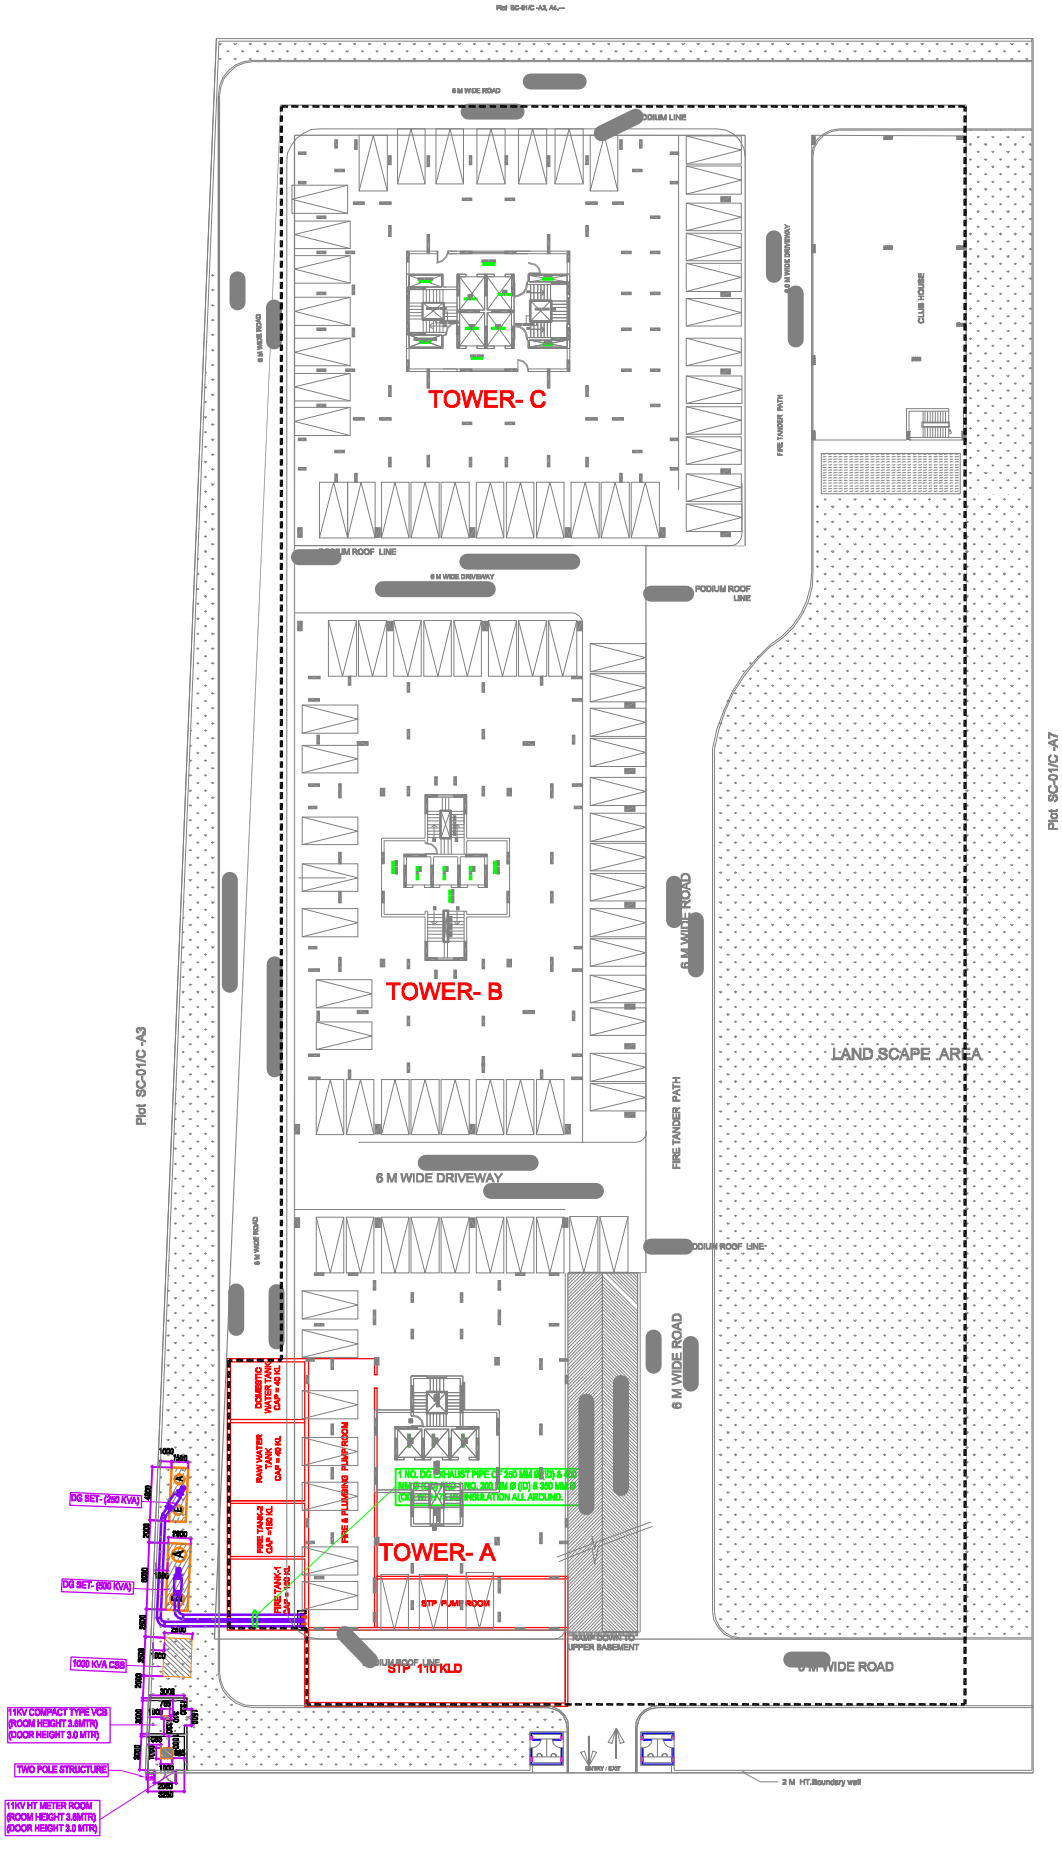


Project PROPOSED RESIDENTIAL BUILDING AT PLOT NO. -SC-01/C-A7 SCETOR	**Title** SITE PLAN **Subtitle** EXTERNAL ELECTRICAL DRAWING	**Drawing released for** ☐ APPROVAL ☐ ADVANCE COPY ■ EIA. SUBMISSION ☐	**Drg. no.** C-A8 / EX / =EL-01 **Scale** 1 : 250 **Date**	**Drawn by** Samsher Singh **Designed by** M.Mansoor **Checked by**	**OWNER :-** M/S - ABET BUILDCON PVT. LTD.	**Services Consultant** Consummate Engineering Services (P) Ltd. cespl Noida Office : B - 67, Sector - 67,Noida -201301 Tel : (0120) 6943500 (23Lines) Lko. Office : R 006, Rohtas Plumeria, Gomti Nagar, Lucknow	