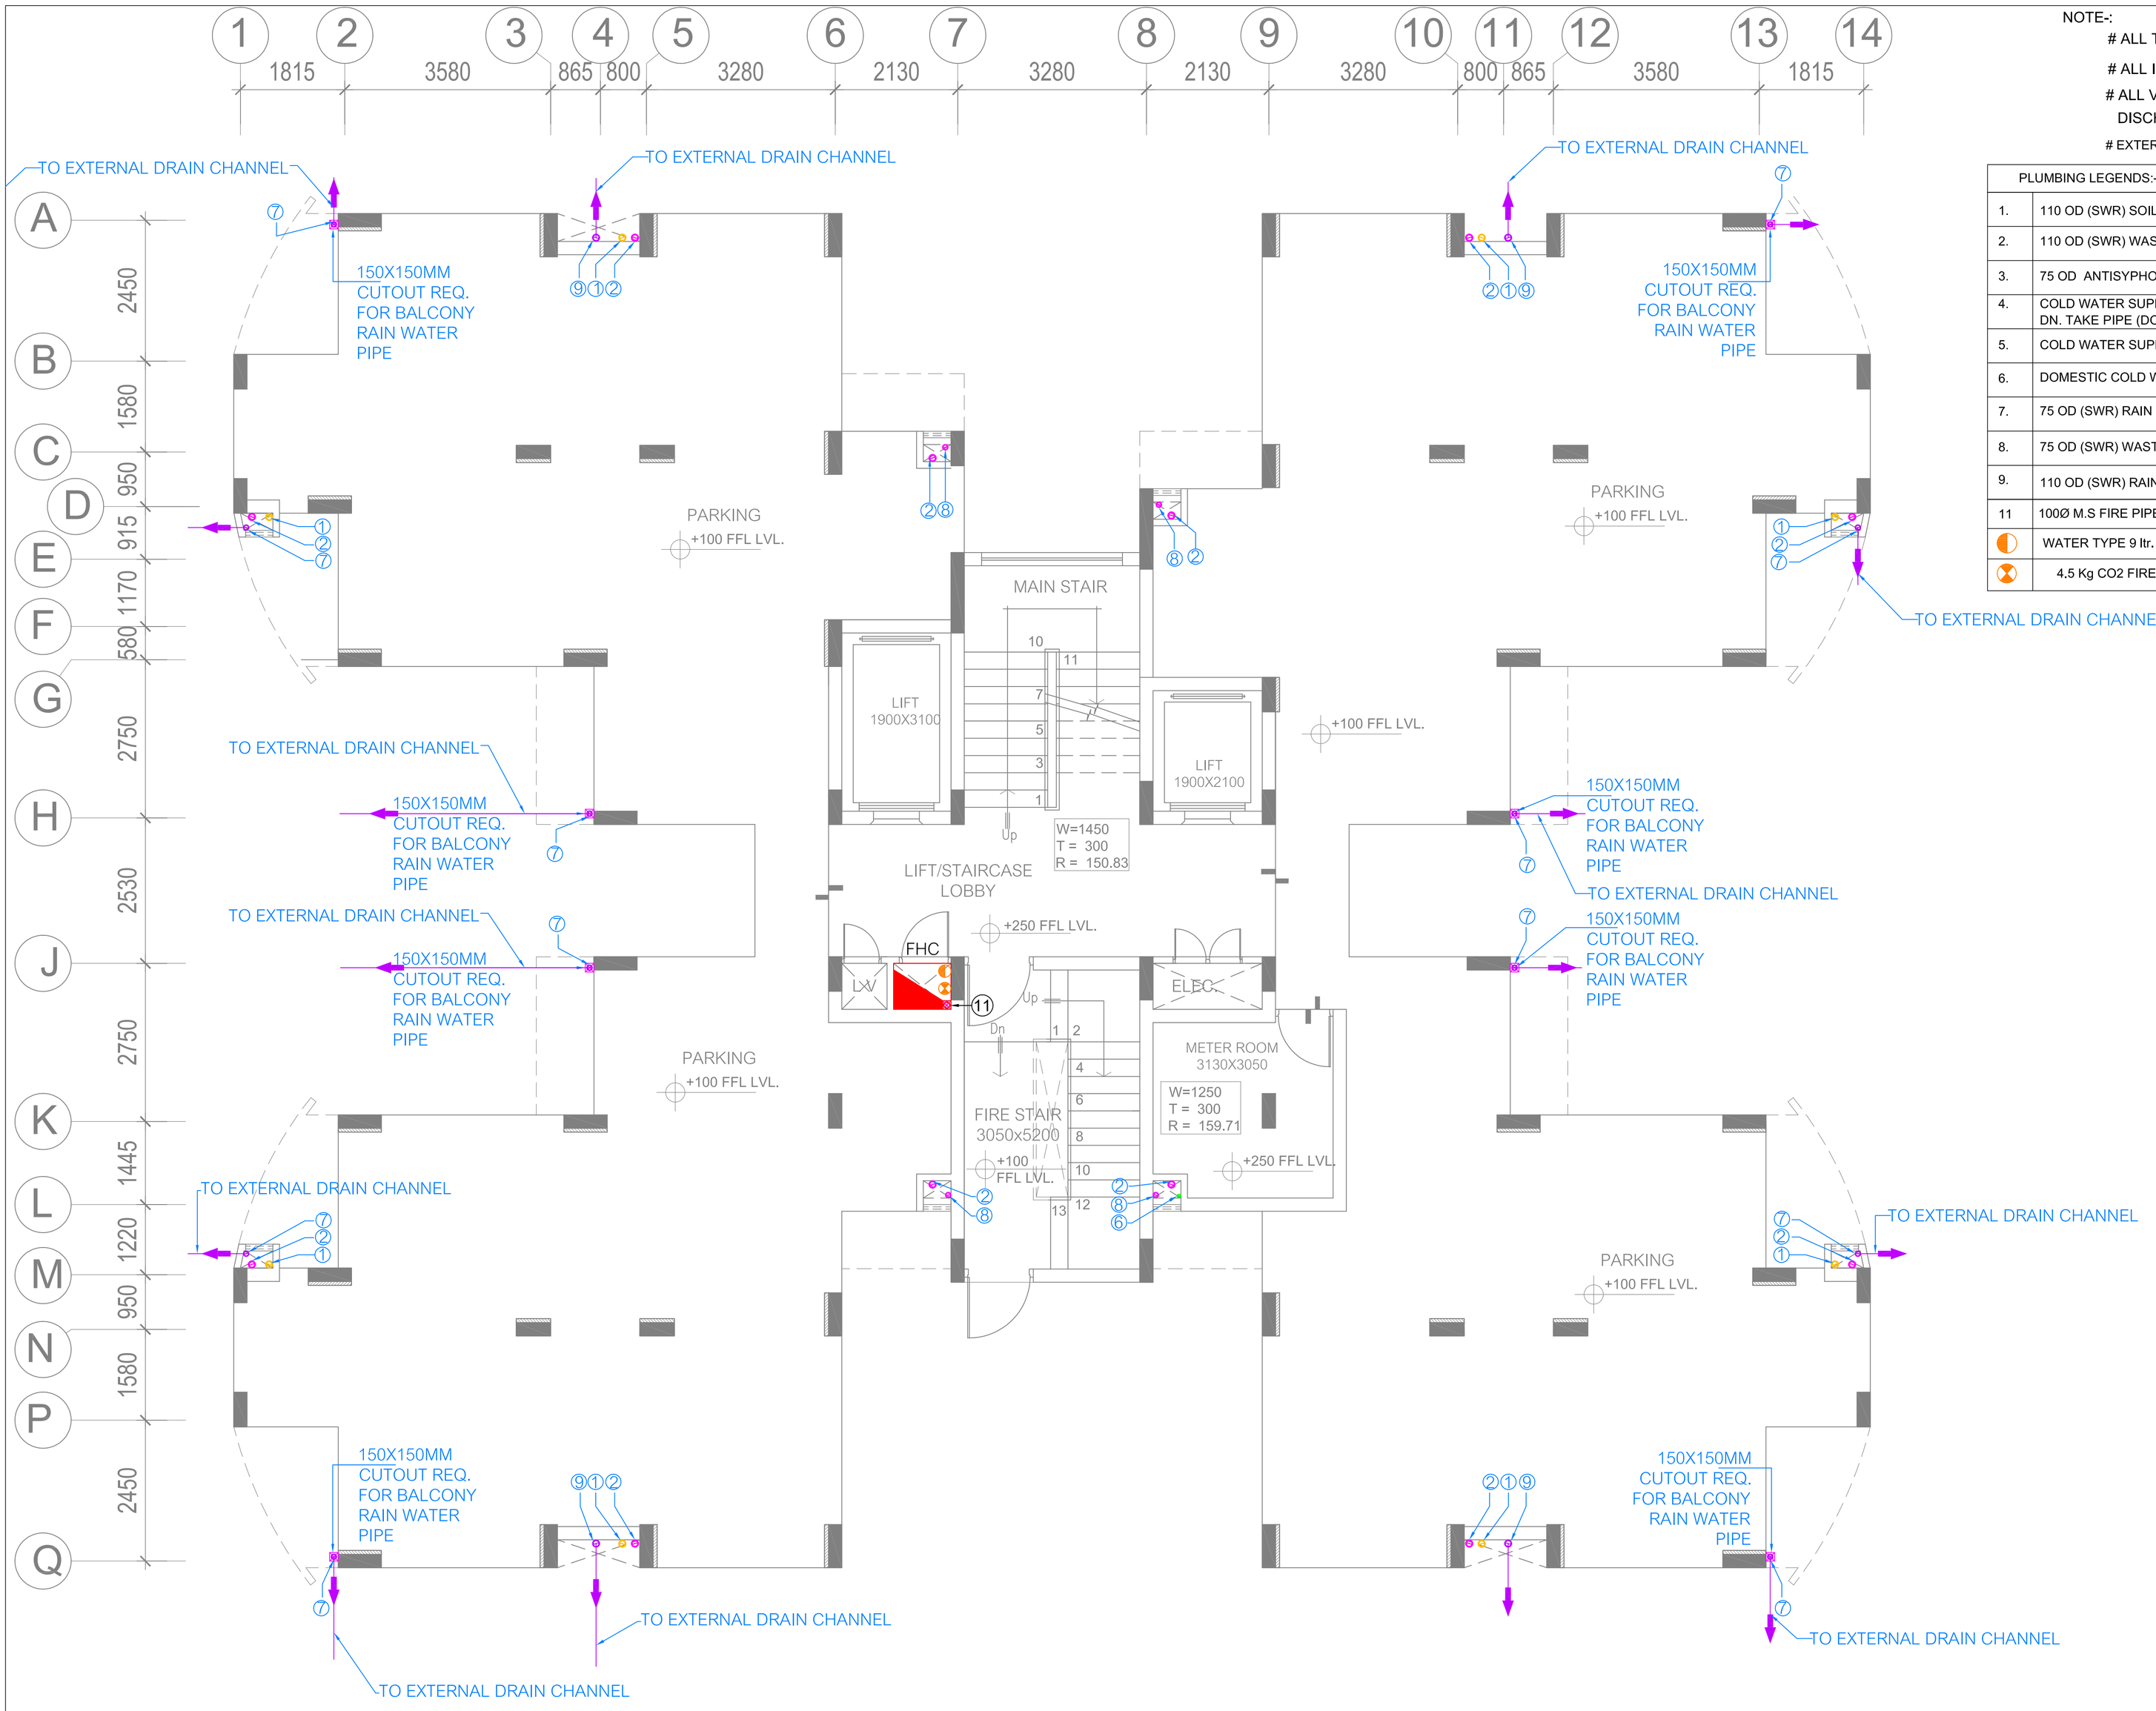


NOTE-:

ALL TERRACE & SHAFT WATER SUPPLY PIPE SHALL BE GI.

ALL INTERNAL WATER SUPPLY PIPE SHALL BE CPVC

ALL VERTICAL RAIN WATER PIPE WILL BE DISCHARGE 150 mm ABOVE FROM GROUND FINISH LVL.

EXTERNAL PIPE DIA & SEWERAGE MANHOLE LEVEL REFER SITE PLAN

	PLUMBING LEGENDS:-	MATERIAL
1.	110 OD (SWR) SOIL & VENT PIPE	uPVC (SWR) (TYPE-B)
2.	110 OD (SWR) WASTE & VENT PIPE	uPVC (SWR) (TYPE-B)
3.	75 OD ANTISYPHONAGE VENT PIPE	(uPVC) (TYPE-A)
4.	COLD WATER SUPPLY DN. TAKE PIPE (DOM.) TOP TWO FLOOR	(GI) MEDIUM DUTY
5.	COLD WATER SUPPLY DN. TAKE PIPE (DOMESTIC.)	(GI) MEDIUM DUTY
6.	DOMESTIC COLD WATER SUPPLY RISER PIPE	(GI) MEDIUM DUTY
7.	75 OD (SWR) RAIN WATER PIPE FOR BALCONY	uPVC (TYPE-A)
8.	75 OD (SWR) WASTE PIPE FOR UTILITY	uPVC (TYPE-B)
9.	110 OD (SWR) RAIN WATER PIPE	uPVC (TYPE-A)
11	100Ø M.S FIRE PIPE	(M.S)
	WATER TYPE 9 ltr. CO2 FIRE EXTINGUISHER	
	4.5 Kg CO2 FIRE EXTINGUSHER	

REV. NO	DATE	DESCRIPTIONS
		WORKING DRAWING

PROJECT

ANSALS ELEGANCE
PROPOSED GROUP HOUSING
ON KHASRA NO. 581 594 597 AND 600
VILLAGE DASNA ,GHAZIABAD.

DRG. TITLE

PLUMBING LAYOUT
WATER DISPOSAL PLAN
TOWER - C

DRG NO. SERV/ 1055/GZB-GH-DASNA/C/PL-01

DEALT BY	DATE
SANDEEP RAWAT	23-01-15
CHECKED BY	SCALE
MANOJ KUMAR	1:50

MANOJ KUMAR
SR. MANAGER
PHE. SERVICES

ADITYA KUMAR GUPTA
SR. G.M (SERVICES)

ANSAL HOUSNIG & CONSTRUCTION LTD.
15 - UGF, INDRA PRAKASH,
21, BARAKHAMBA ROAD,
NEW DELHI - 110 001