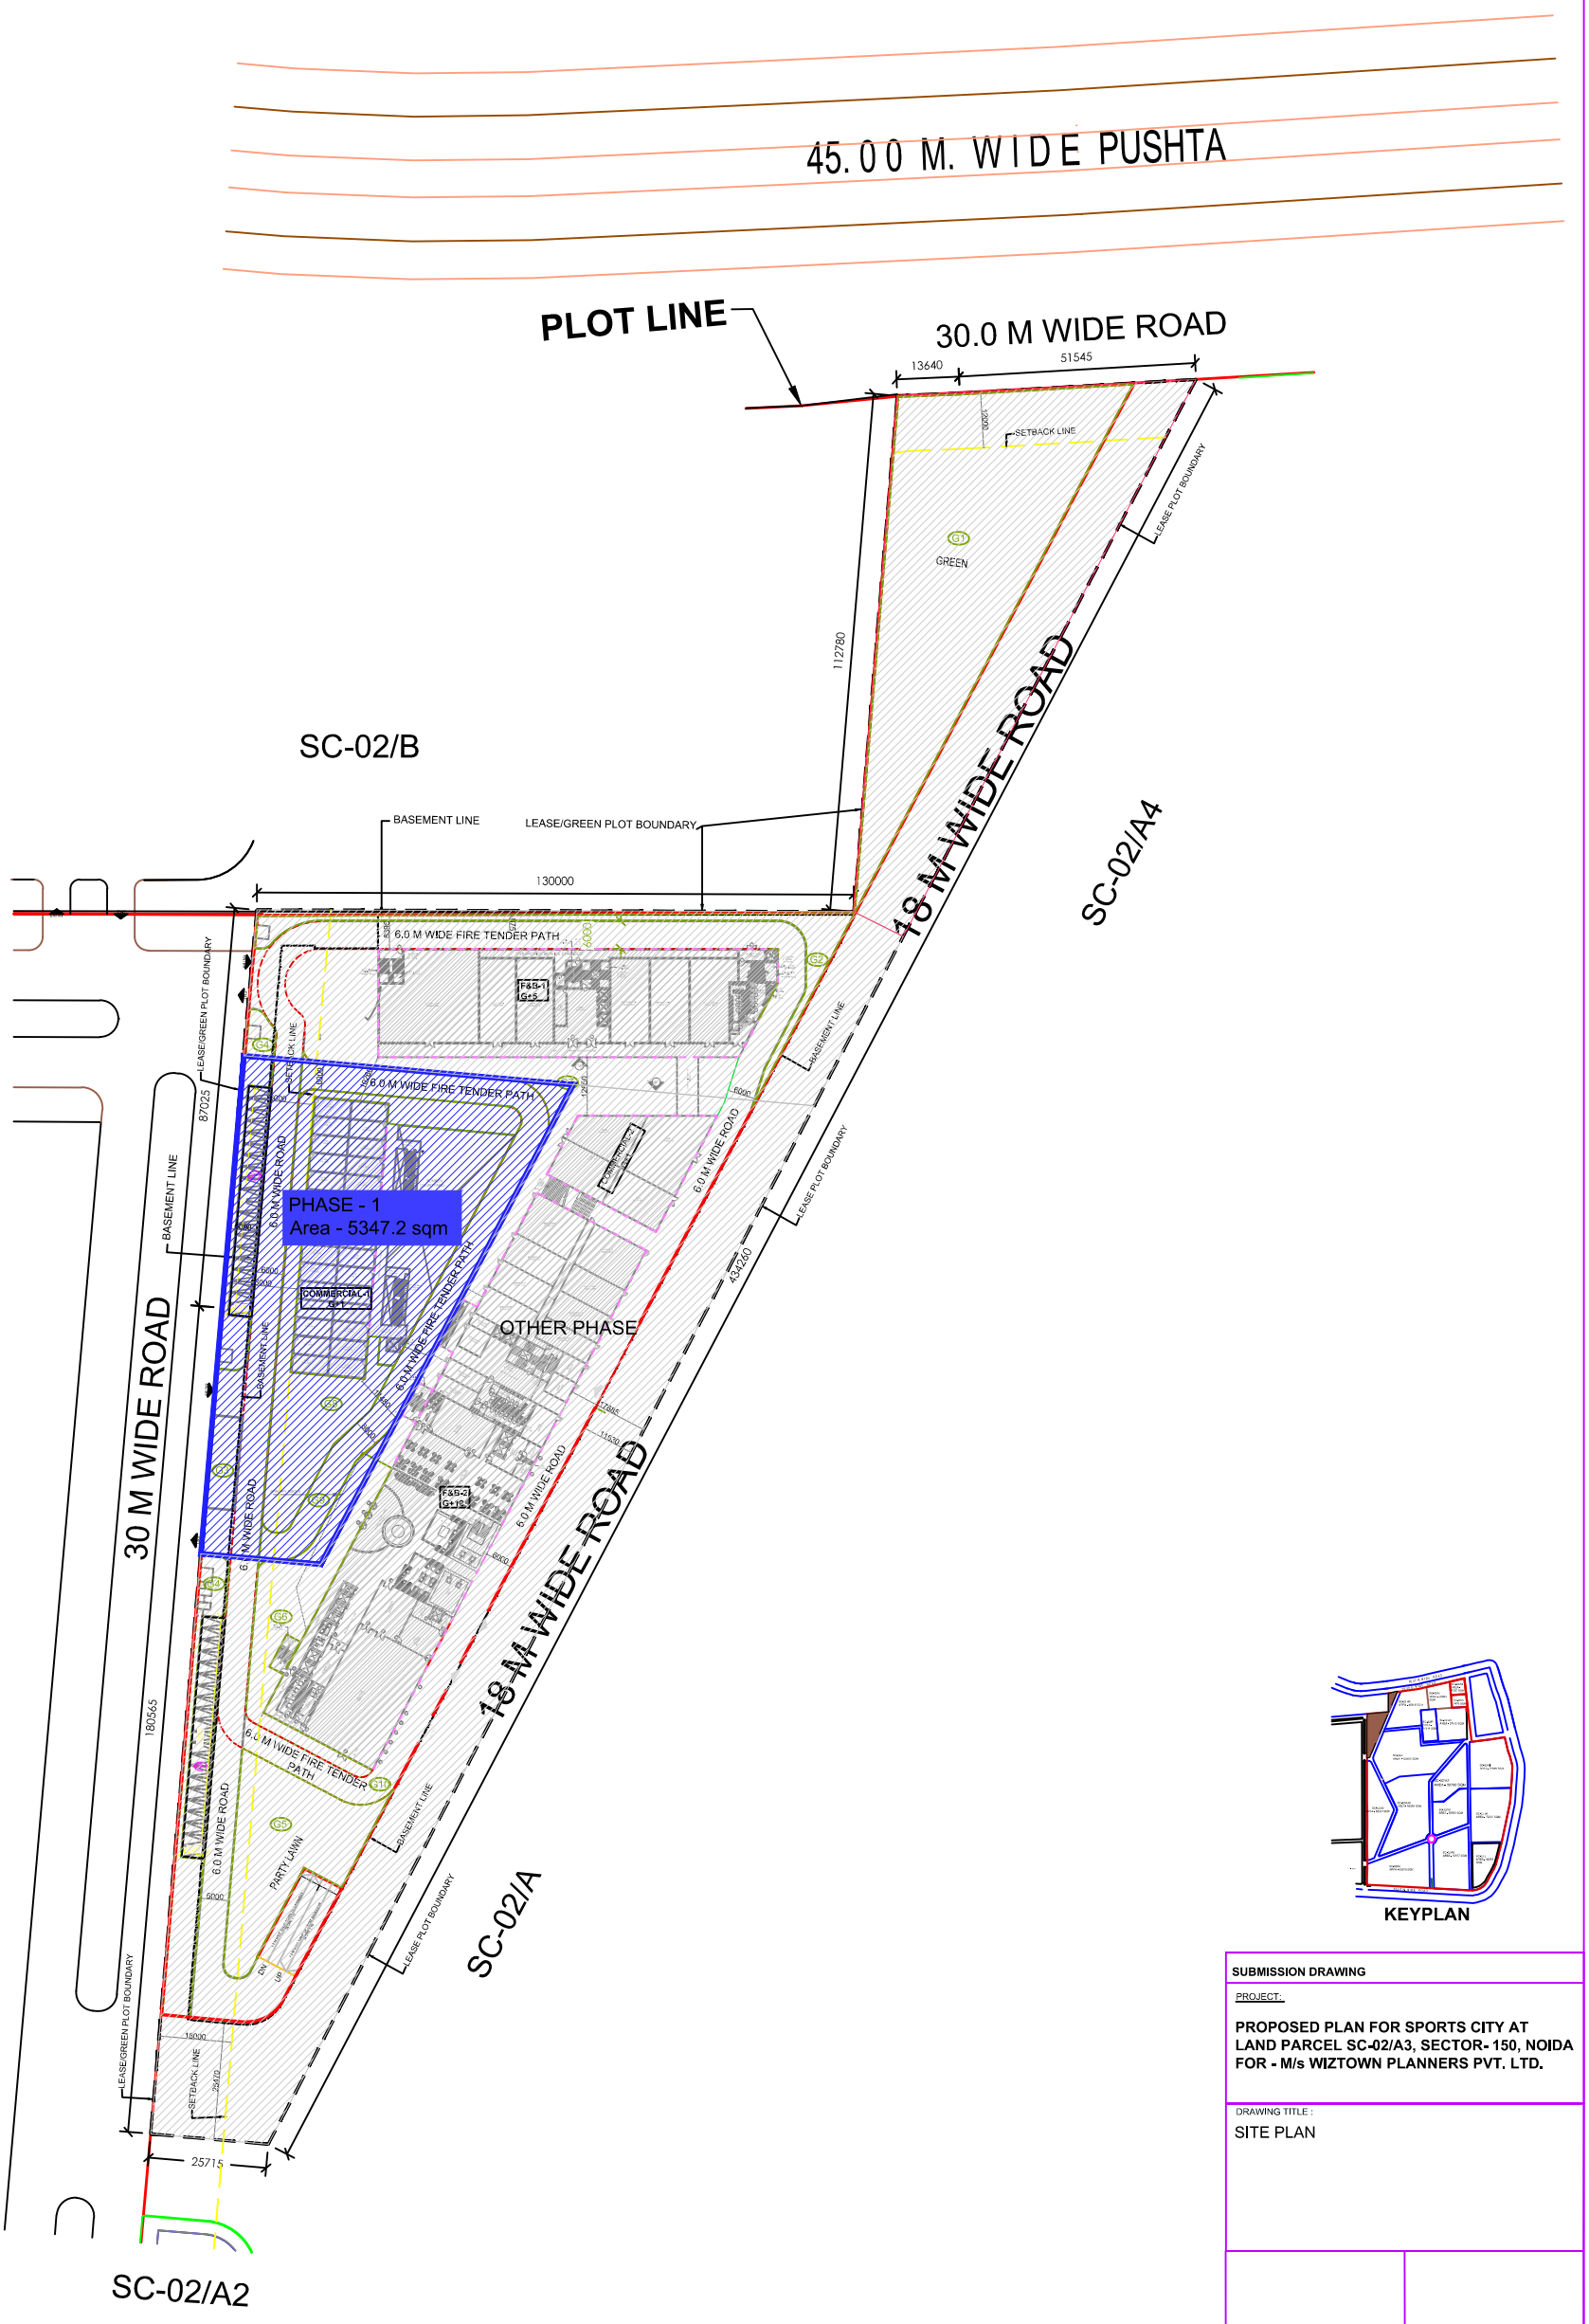


SUBMISSION DRAWING

PROJECT:

PROPOSED PLAN FOR SPORTS CITY AT LAND PARCEL SC-02/A3, SECTOR- 150, NOIDA FOR - M/s WIZTOWN PLANNERS PVT. LTD.

DRAWING TITLE :

SITE PLAN

OWNER'S SIGN	ARCHITECTS SIGN.

N

SCALE	DEALT BY	DATE -
DESIGN BY	CHECKED BY	DRG. No. SD-01