This drawing is a "COPYRIGHT" contents of this drawing or part thereof may not be used or reproduced without the permission of the Architect

NORTH

PROJECT:

PROPOSED GROUP HOUSING ON KHASARA.NO. [69,70,71,72,73,74,75] AT VILLAGE AHMAMAU, NEAR SECTOR-7, GOMTI NAGAR EXTENSION,AMAR SHAHEED PATH,LUCKNOW.

NOTES

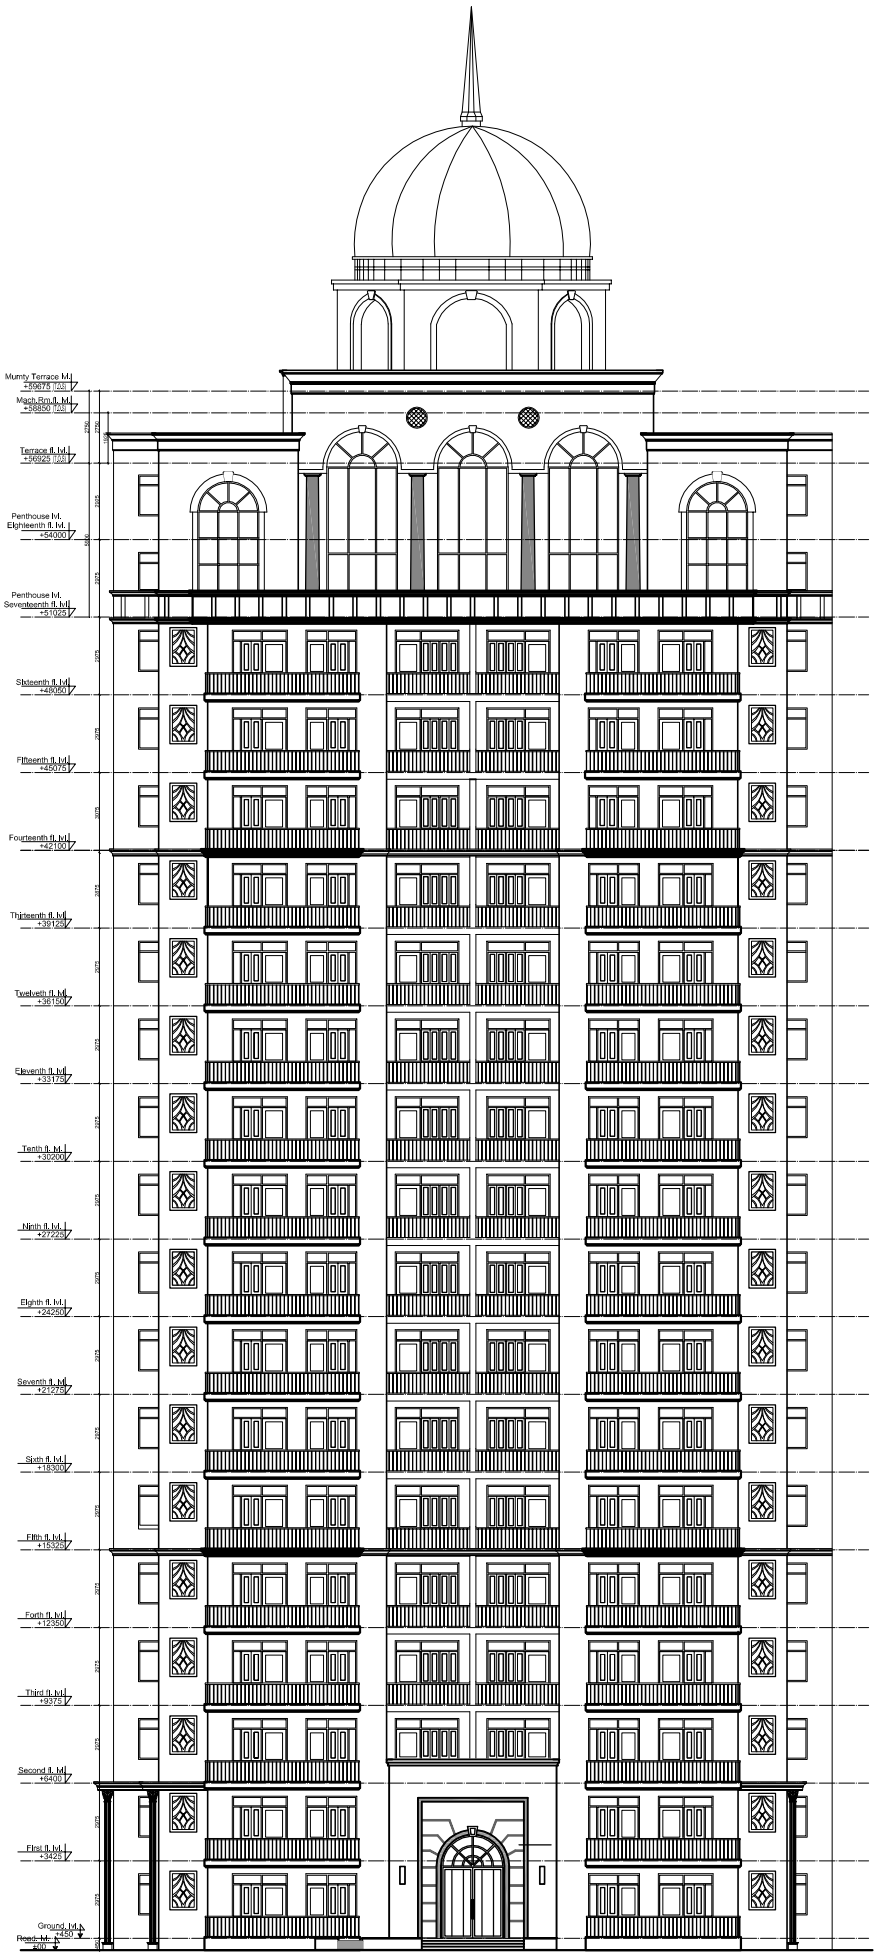

FRONT ELEVATION

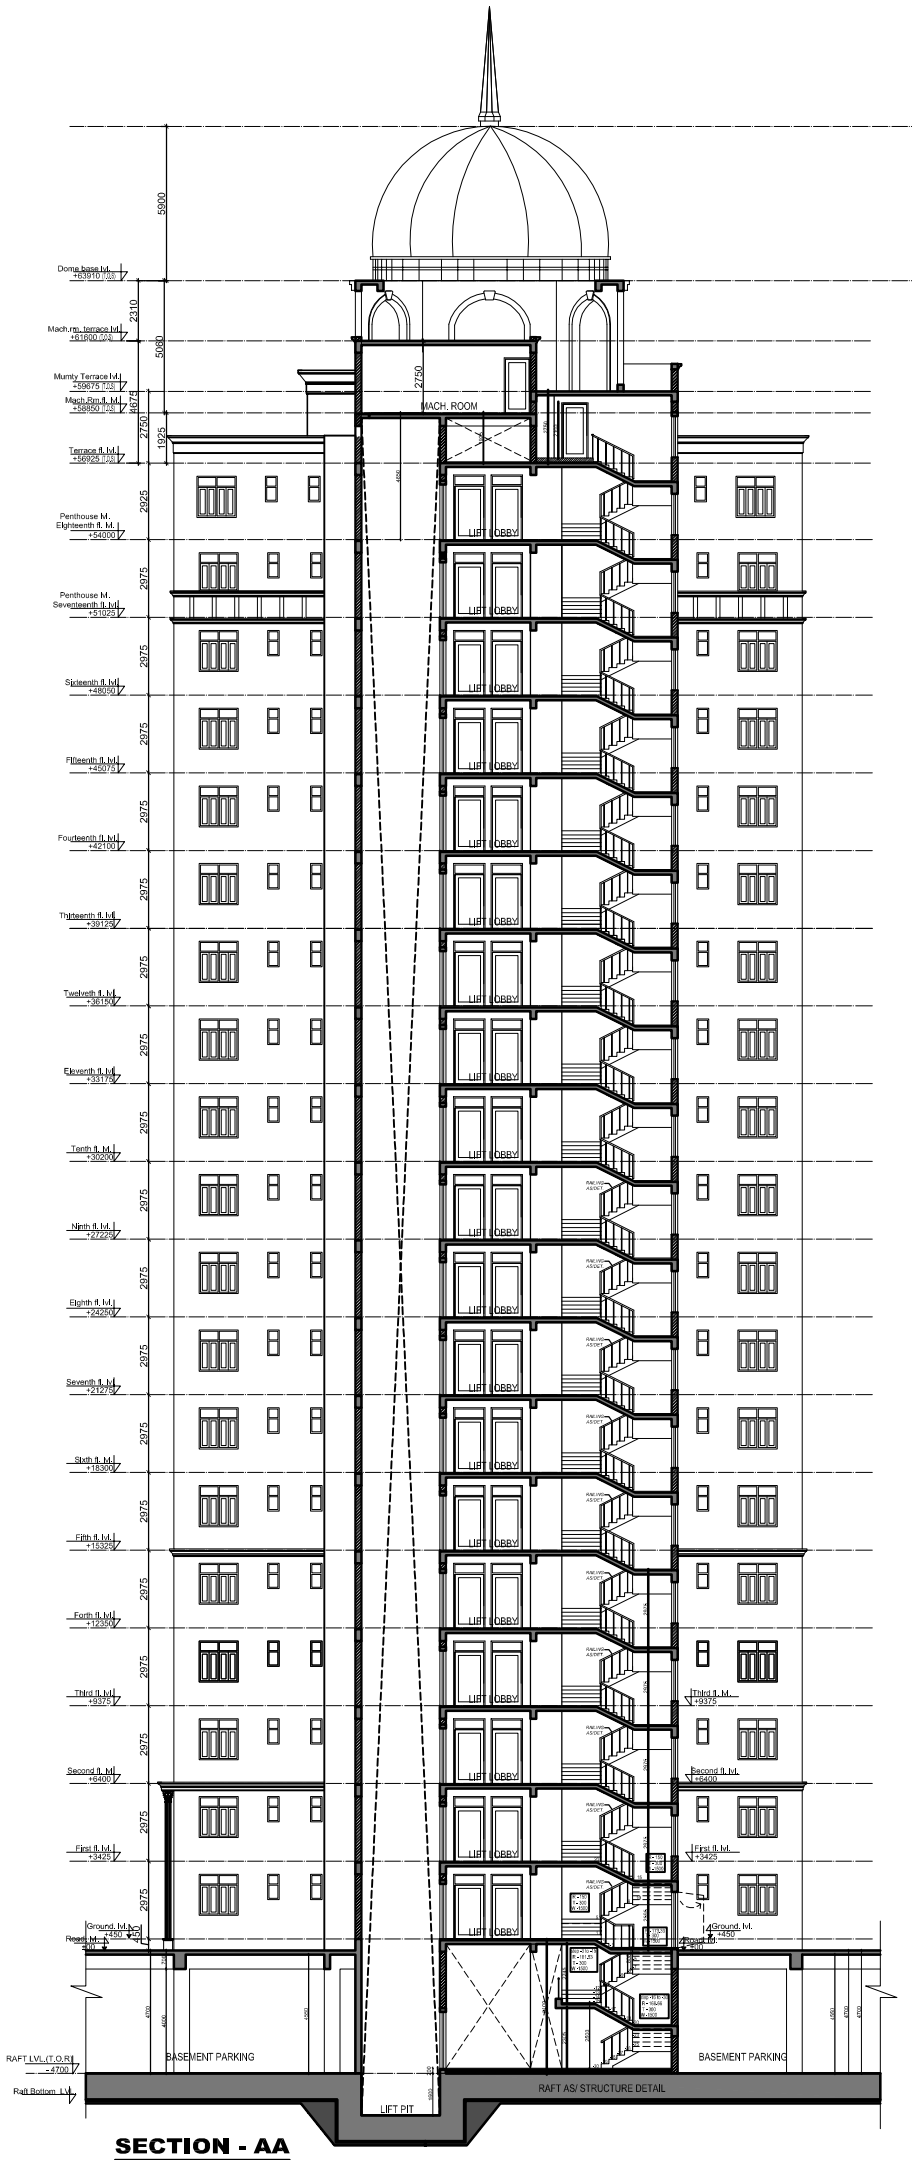

SECTION - AA

DRAWING TITLE

SUBMISSION DRAWING
TYPICAL TOWER
TOWER-1 & 5
(ELEVATION &SECTION)

SCALE	DATE
1:100	JUNE-2017

यह मानचित्र लखनऊ महायोजना 2021 तथा भवन उपविधि 2008 तथा सम्यक भाशनादे ाों के अनुरूप तैयार किया गया है।

CLIENT/ OWNERS

OMAXE LTD
CYBER TOWER,IIND FLOOR,TC-34/V2
VIBHUTI KHAND,GOMTI NAGAR
LUCKNOW-226001
CALL-(0522)-4913000,4000173

ARCHITECT'S SIGNATURES | OWNER'S SIGNATURES

DRAWING NUMBER- GH/OH-2/SUB/PLAN/SP/6/11